




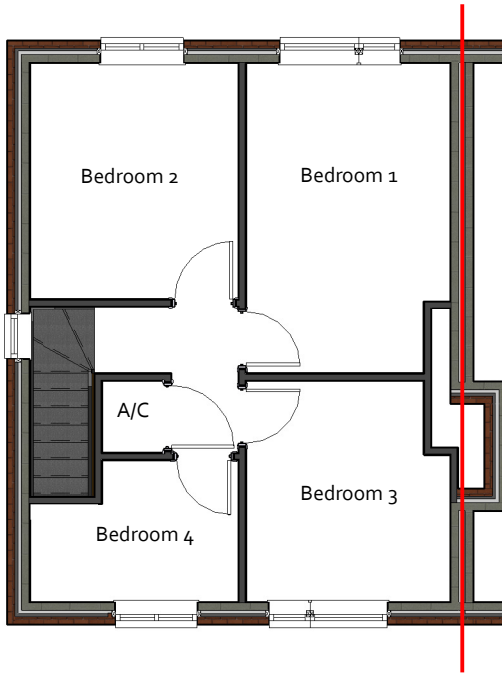

EXISTING FIRST FLOOR PLAN
Scale 1:100

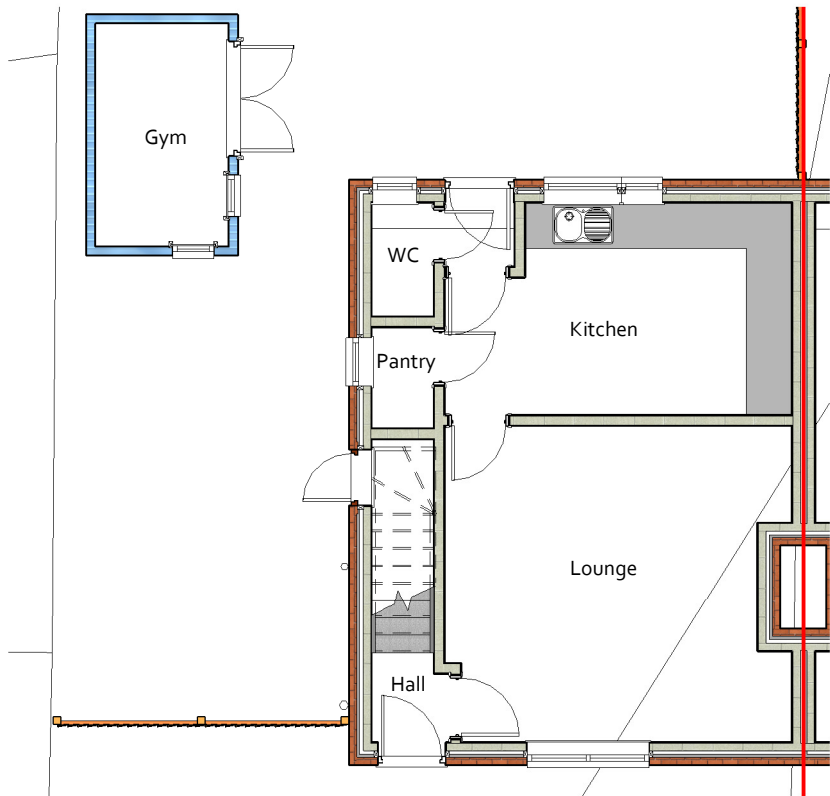

EXISTING GROUND FLOOR PLAN
Scale 1:100

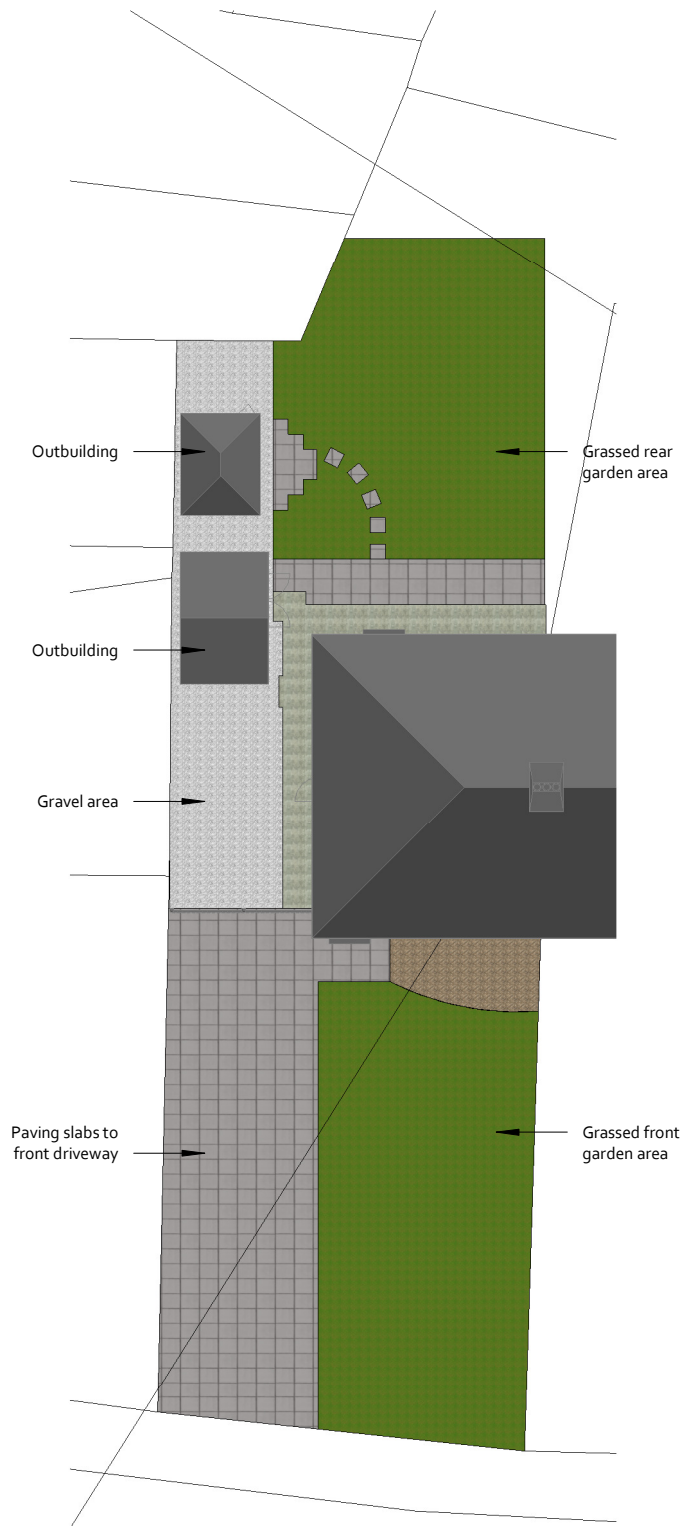

EXISTING BLOCK SITE PLAN
Scale 1:200



SITE LOCATION PLAN
Scale 1:1250

DESIGN IN SAFETY BRYMBO, WREXHAM, LL11 5FL www.designinsafety.net admin@designinsafety.net 07734037453		
CLIENT: MR & MRS BEECHAM		
ADDRESS: 15 BRON-Y-WAUN, CHIRK, WREXHAM, LL14 5PR		
DRAWING TITLE: EXISTING SITE, BLOCK & FLOOR PLANS		
PROJECT NO: DIS_AD_0111	DRAWING NO: DIS_AD_0111_EX01	
SCALE AT A3: As indicated	DATE: 16/08/2021	REVISION:
All designs are the sole property of Design In Safety and may not be used without written agreement. Any discrepancies must be reported to Design In Safety for clarification. Do not scale off drawings. Site check dimensions are to be taken prior to works commencing.		