




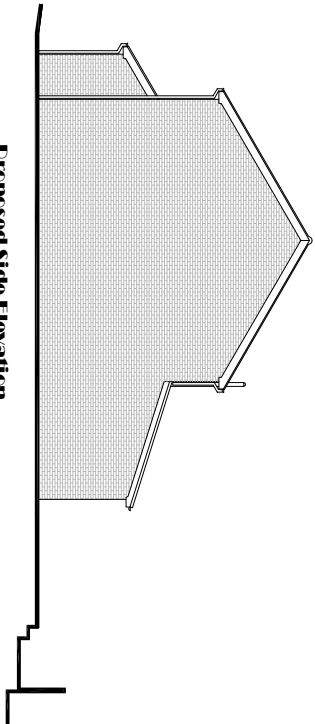


Proposed Side Elevation

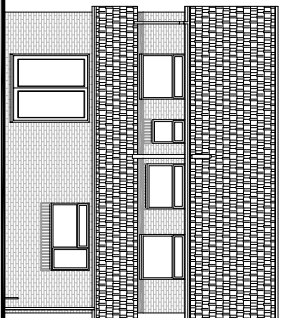


Proposed Rear Elevation

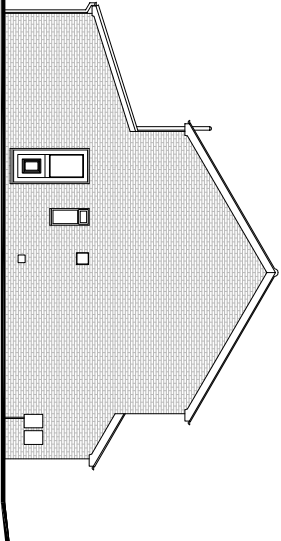


Proposed Side Elevation

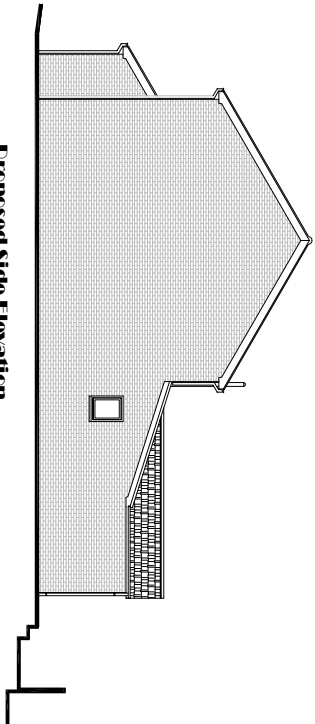

Proposed Side Elevation

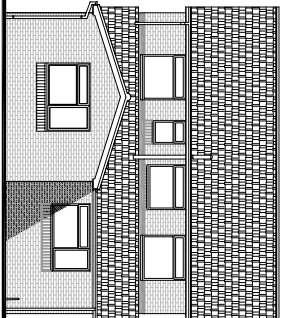

Proposed Rear Elevation


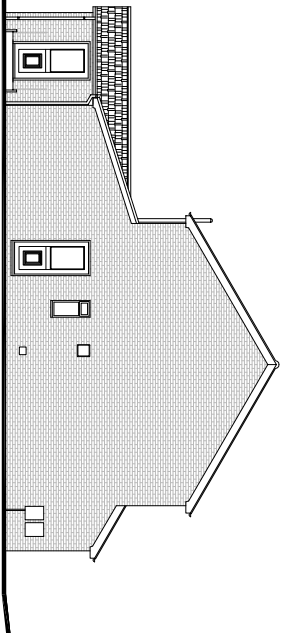


Proposed Side Elevation


PROPOSED FINISHES:-
PITCH ROOF FINISH TO BE PLAIN TILES COLOUR TO MATCH EXISTING.
FACING BRICKWORK ALL TO MATCH EXISTING.
WINDOWS AND DOORS IN UPVC TO MATCH EXISTING
ALL RAINWATER GOODS & GUTTERS TO MATCH EXISTING

Reproduced from the Ordnance Survey Mapping with the permission of the controller of Her Majesty's Stationery Office. Crown copyright. Unauthorised reproduction infringes Crown copyright and may lead to prosecution or civil proceedings. Wrexham County Borough Council Licence No. 1A09211.


 WREXHAM COUNCIL WREXHAM SHROPSHIRE			
WREXHAM COUNTY BOROUGH COUNCIL. JULIE M RANOS FRI 24/06/2021 11:12 RUTH ROAD WREXHAM, LL13 7TU PROJ001 RUTHUNA, WREXHAM LL13 7TU			
Project: D.F.G. TO Bonita, 44 Coppers Hill, Pen-y-cre, Wrexham, LL14 2SA			
Drawn / Checked/ P.M.W. / NOVEMBER 2021			
Scale: 1:50 1:100		Project No: PD 2021/24	
Dwg No		Rev	
Autocad File Ref			
SKETCH SCHEME			

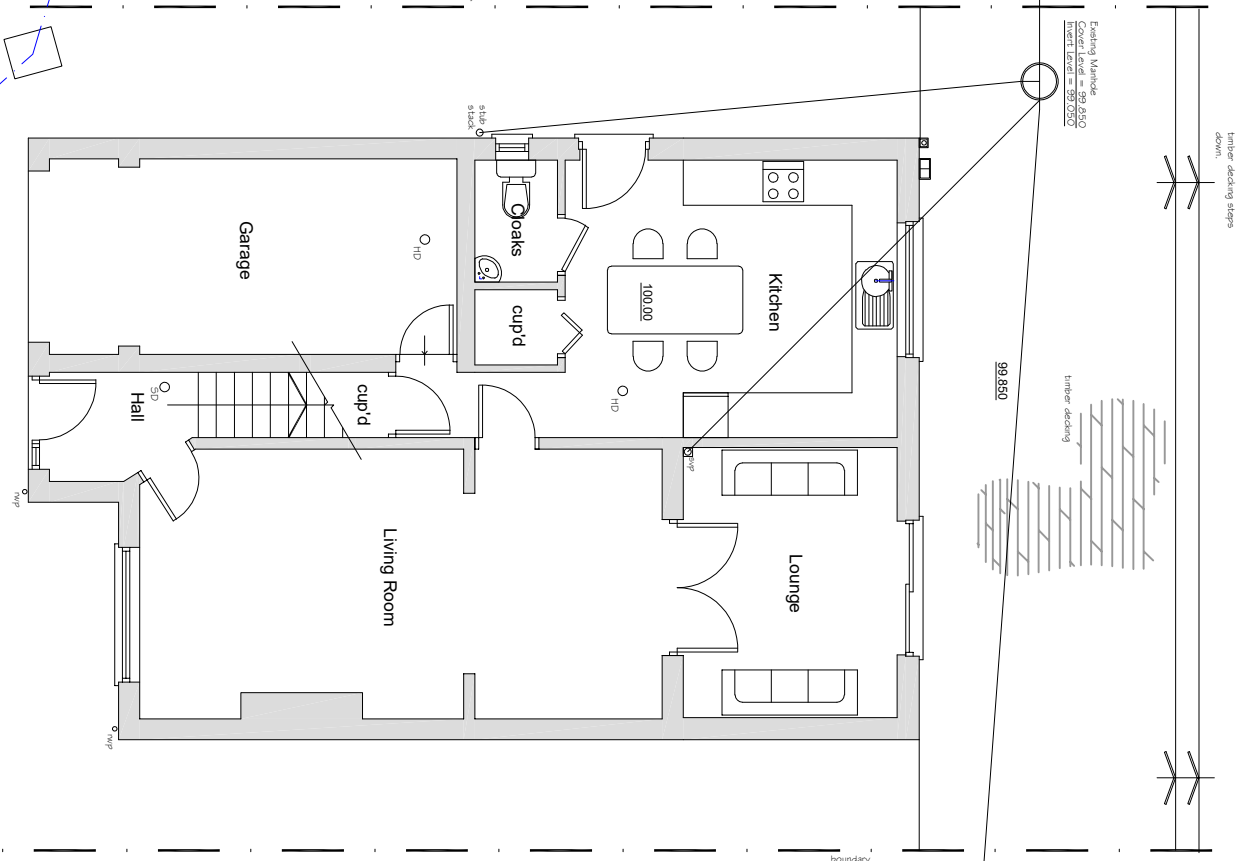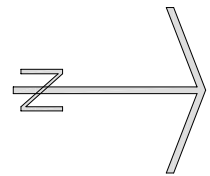

Existing Ground Floor Plan

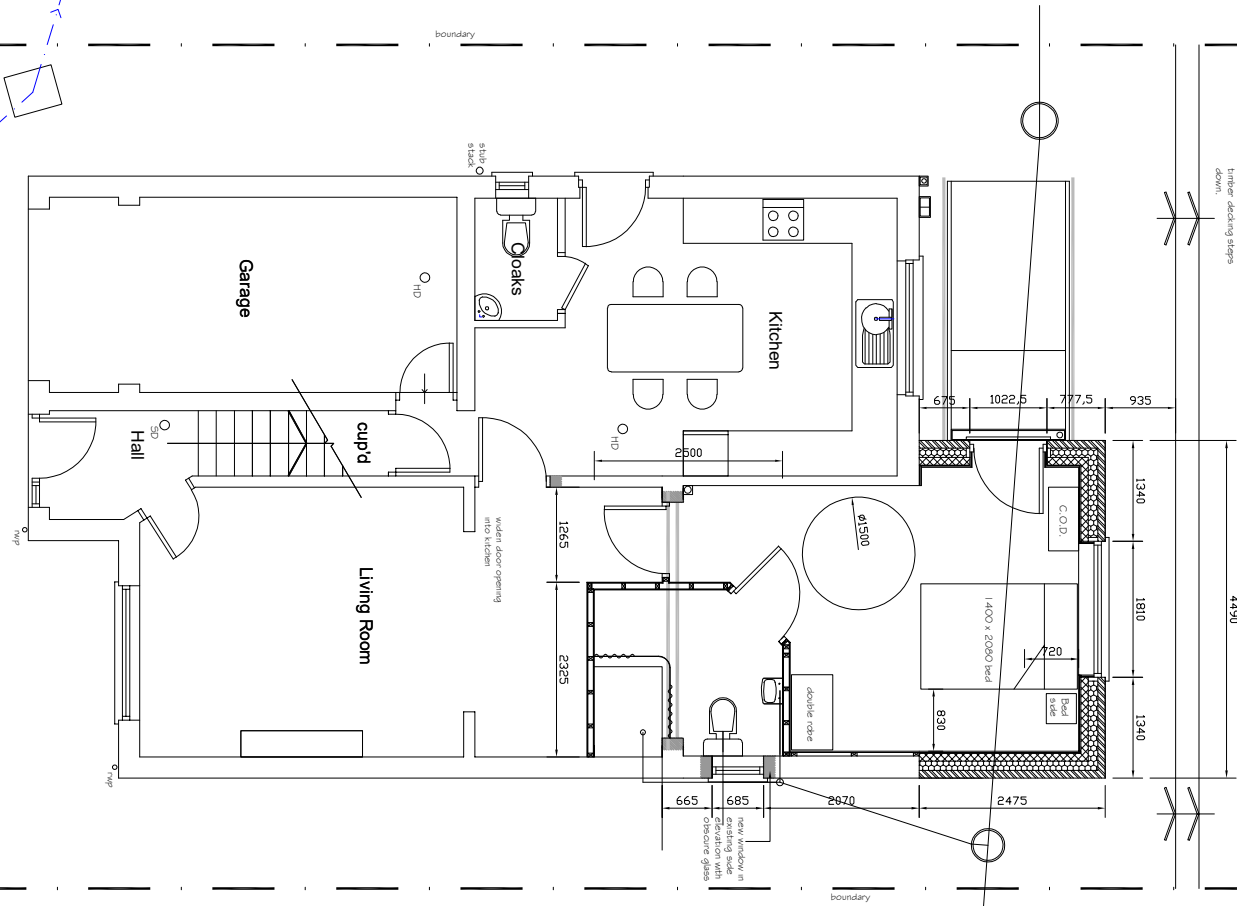

Proposed Ground Floor Plan

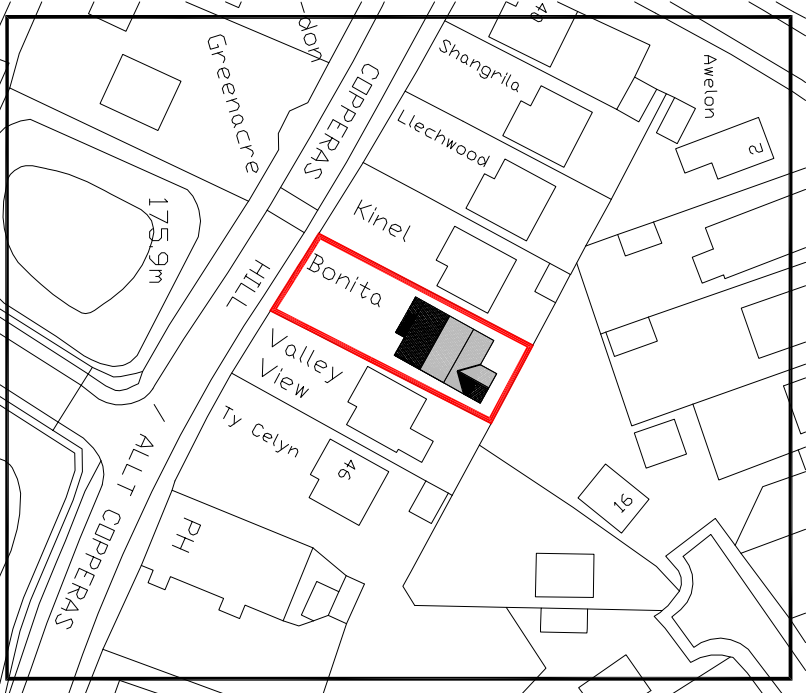

Block Plan 1:500 at A1



Location Plan 1:2500 at A1