


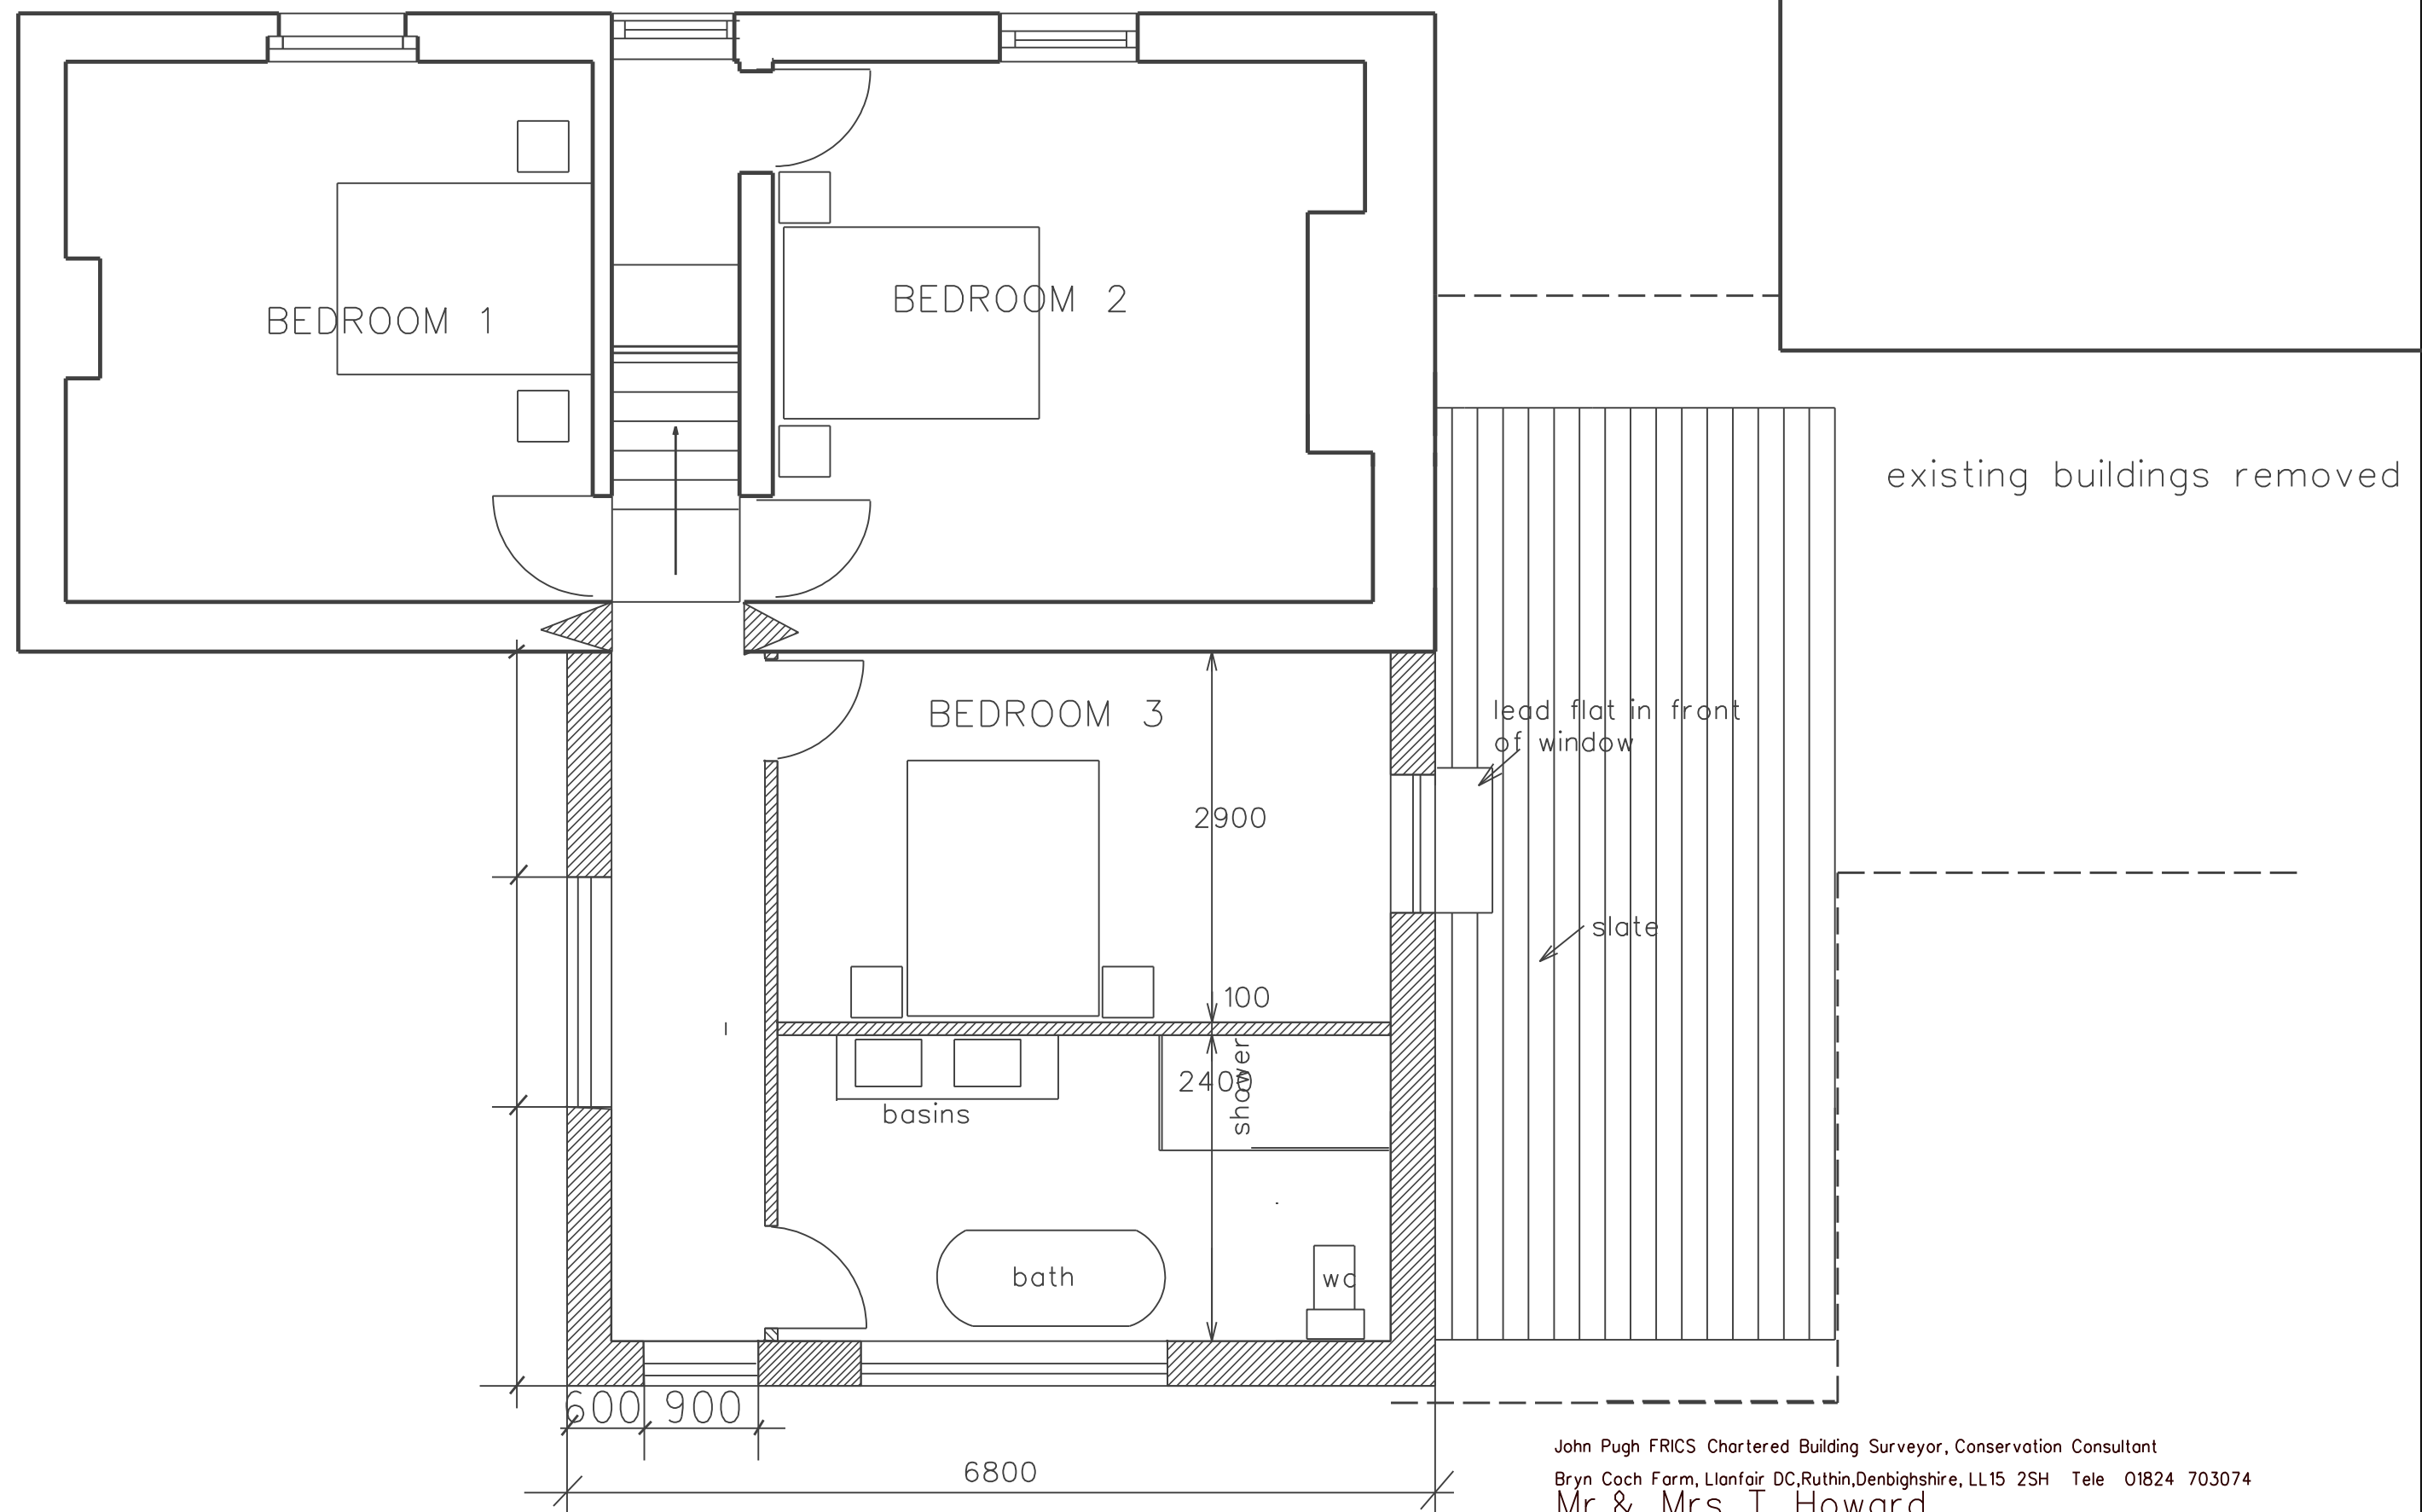

FIRST FLOOR PLAN

REV A 12.01.21 CORRIDOR ELONGATED WINDOWS CHANGED

John Pugh FRICS Chartered Building Surveyor, Conservation Consultant
Bryn Coch Farm, Llanfair DC, Ruthin, Denbighshire, LL15 2SH Tele 01824 703074
Mr. & Mrs T Howard
Sugn-Y-Pwll Farm
Extension to House
Drawing as Proposed

Drawn Scale 1:100 at A3 Date 01.21 Status Drwg No JP/483/08 A Rev