


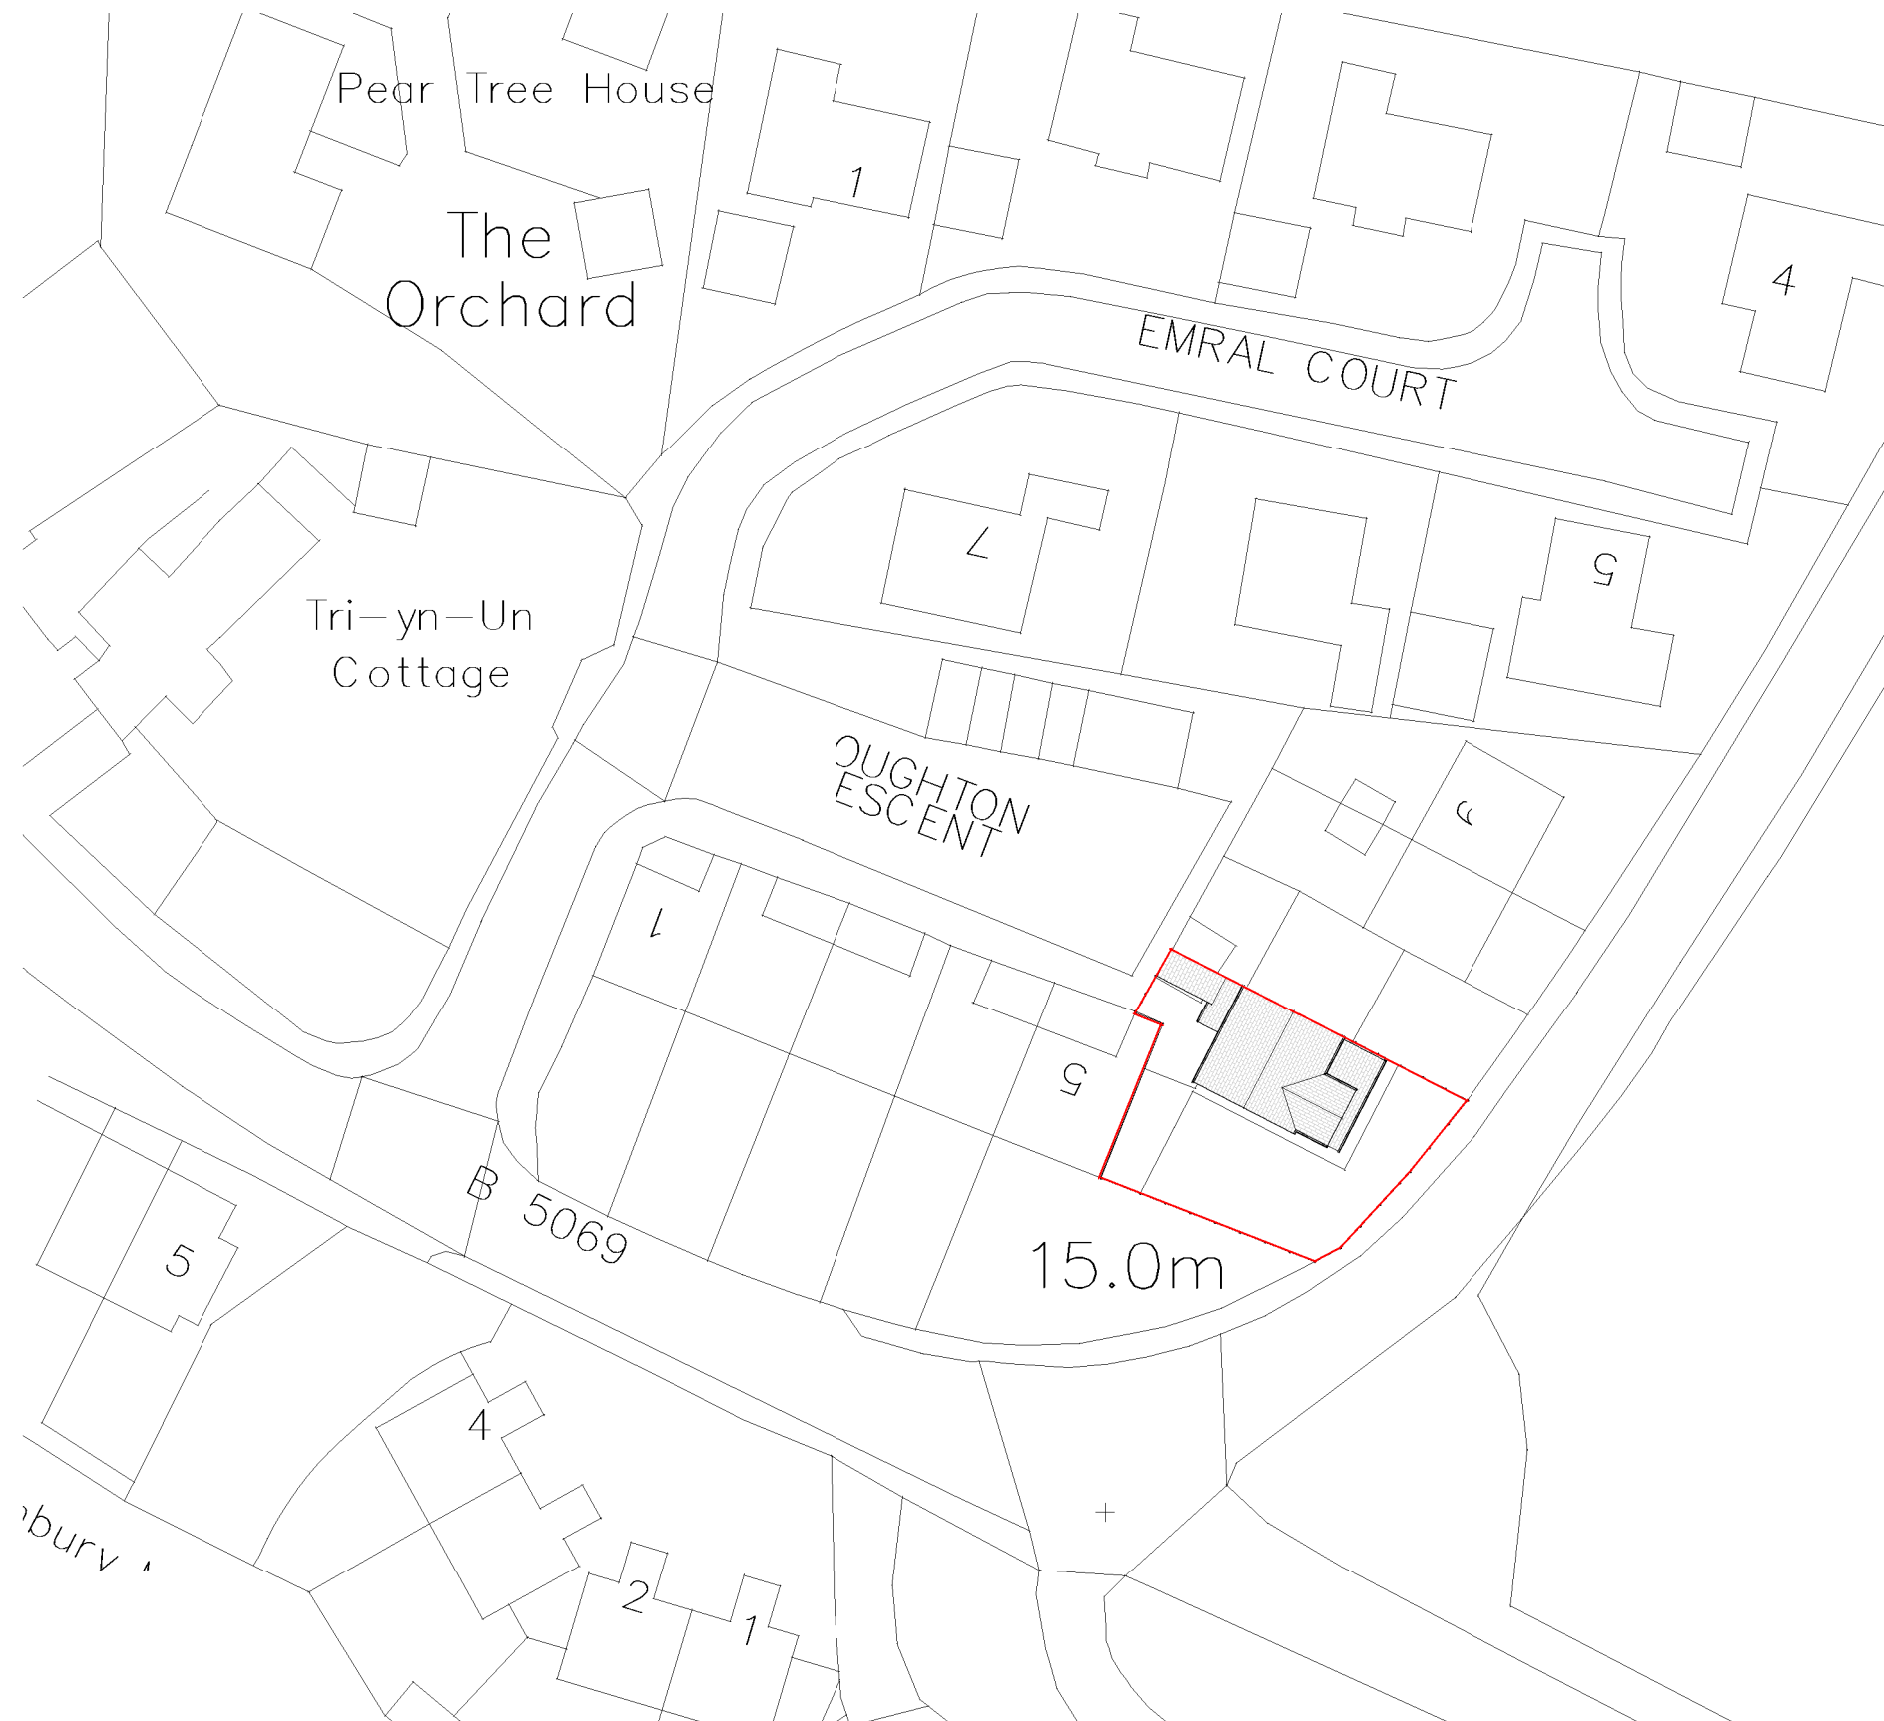

PROPOSED SITE PLAN

1 : 500

PROJECT	
6, Broughton Crescent	
TITLE	
Proposed Site Plan	
CLIENT	
Mr Davies & Ms Thelwell	
DATE	REV
09/23/21	1
SCALE (@ A3)	DRAWN BY
1 : 500	Author