




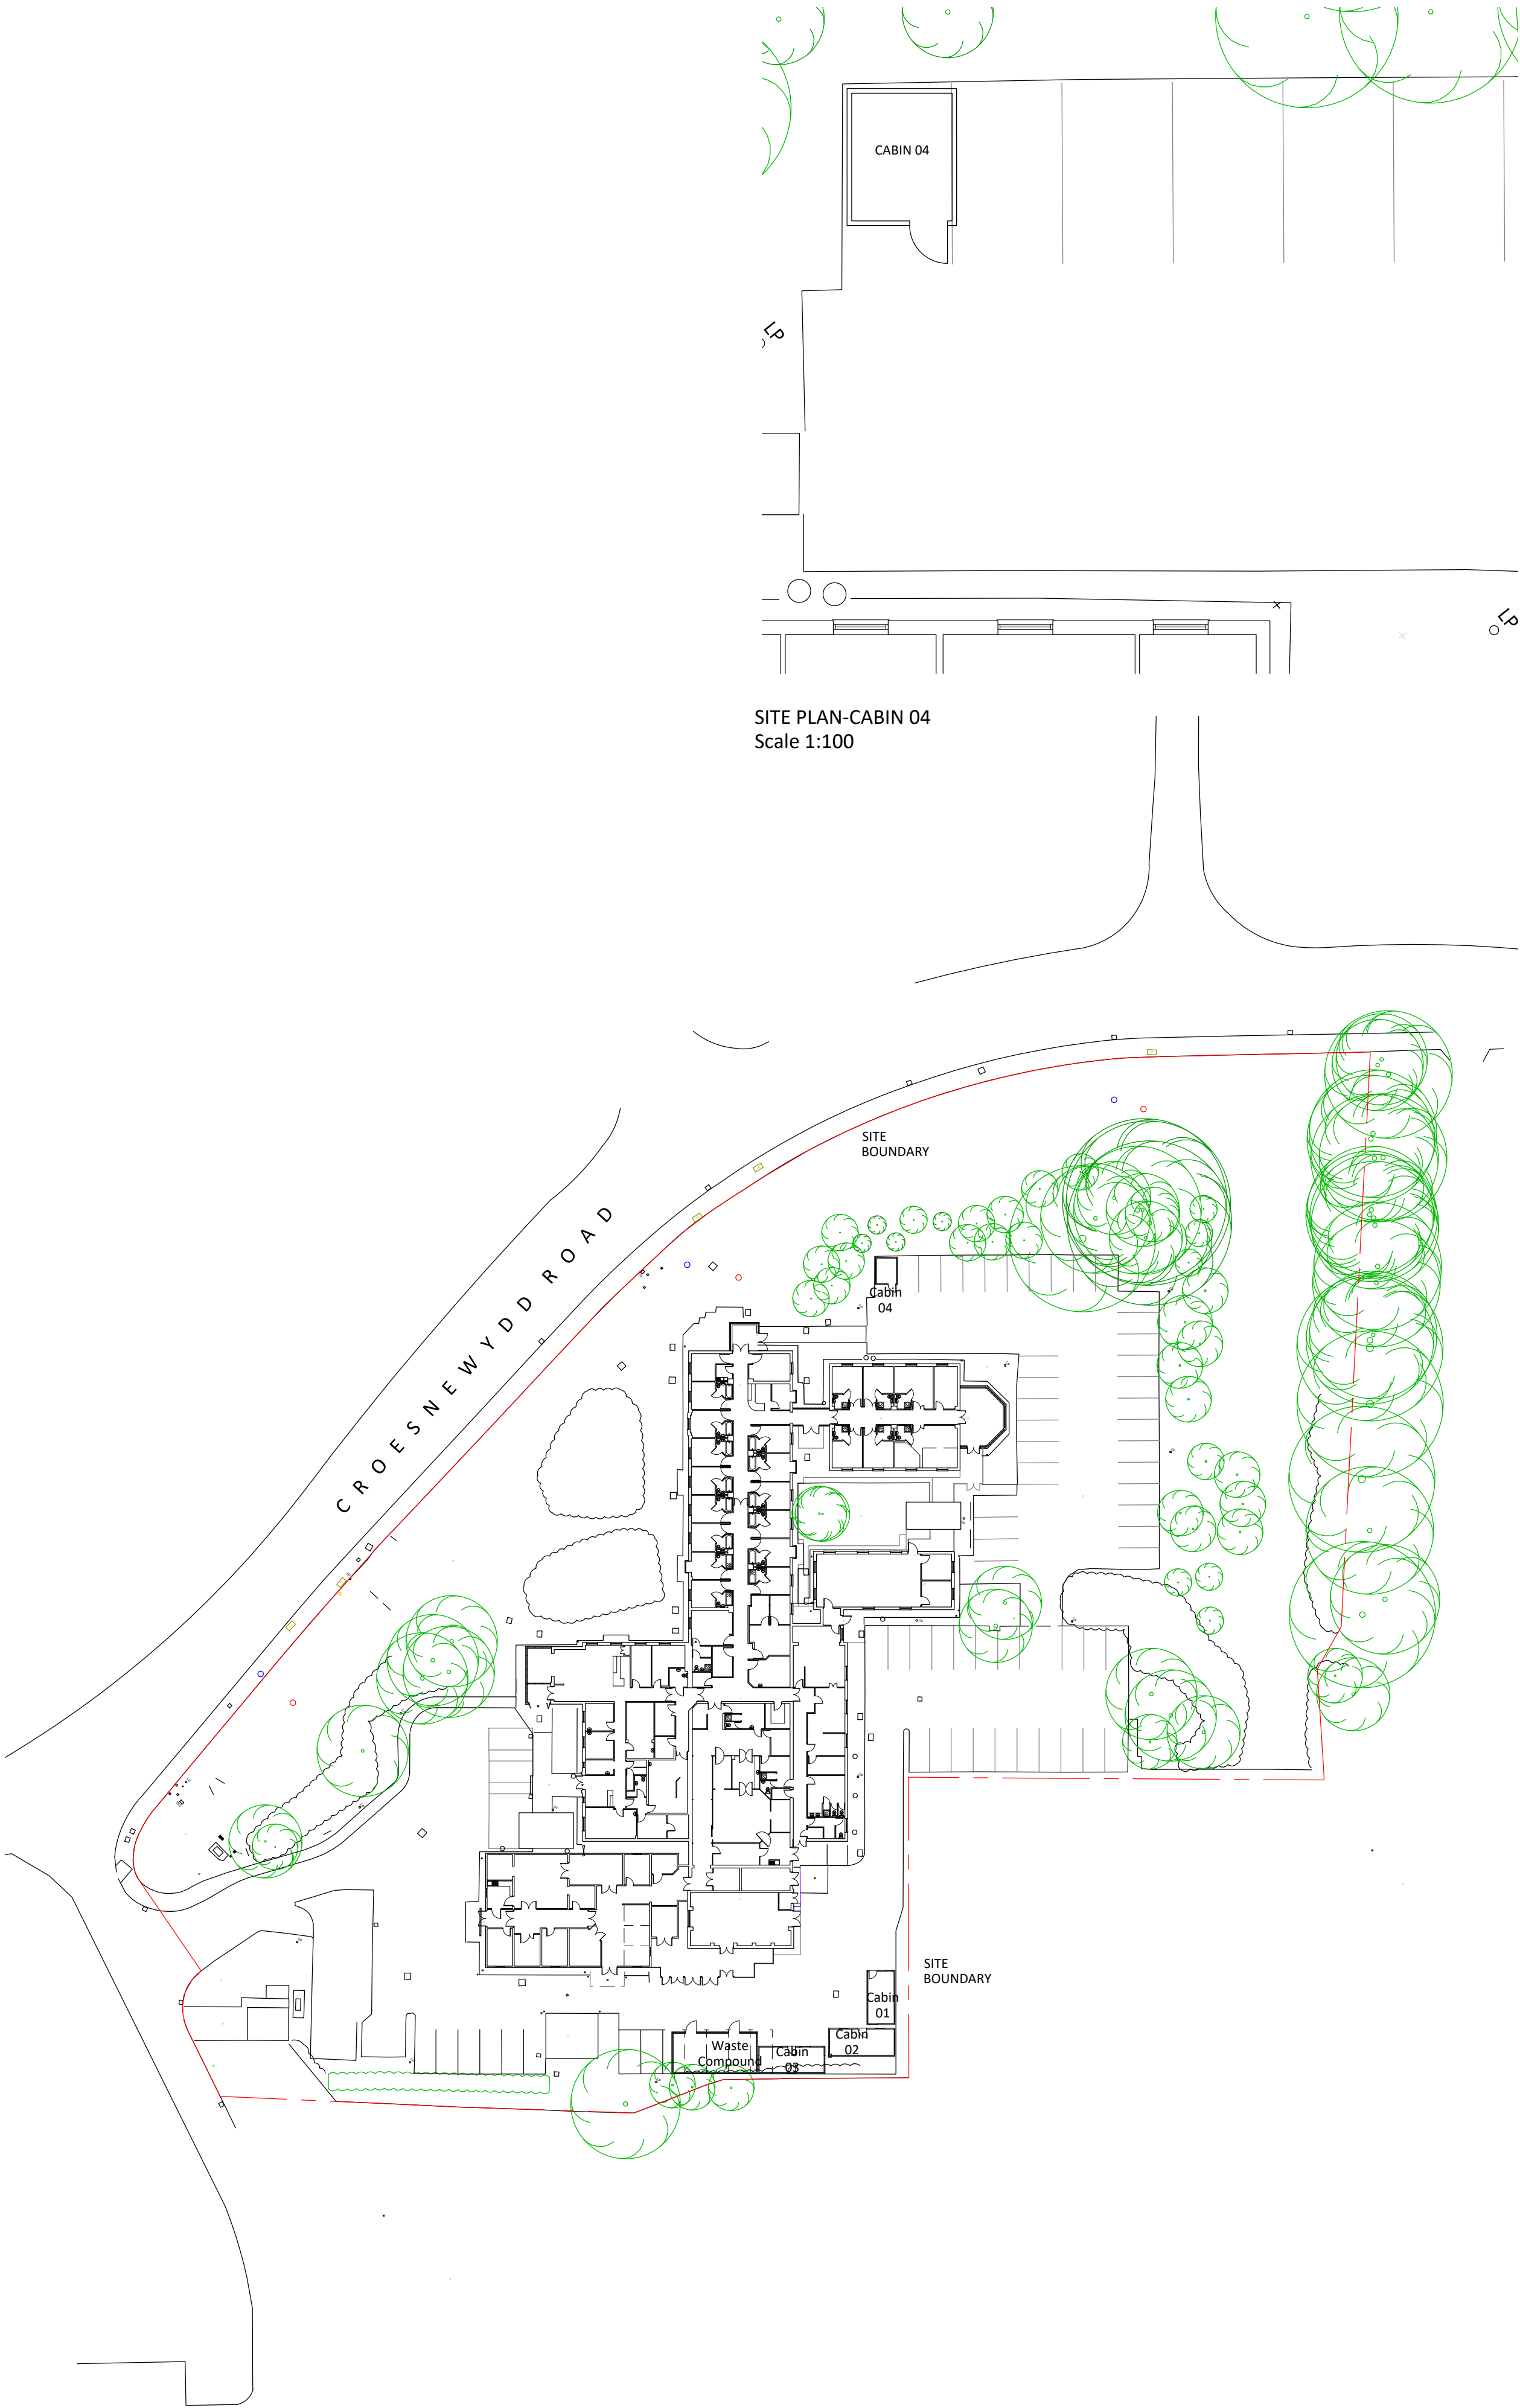


BLOCK PLAN
Scale 1:500

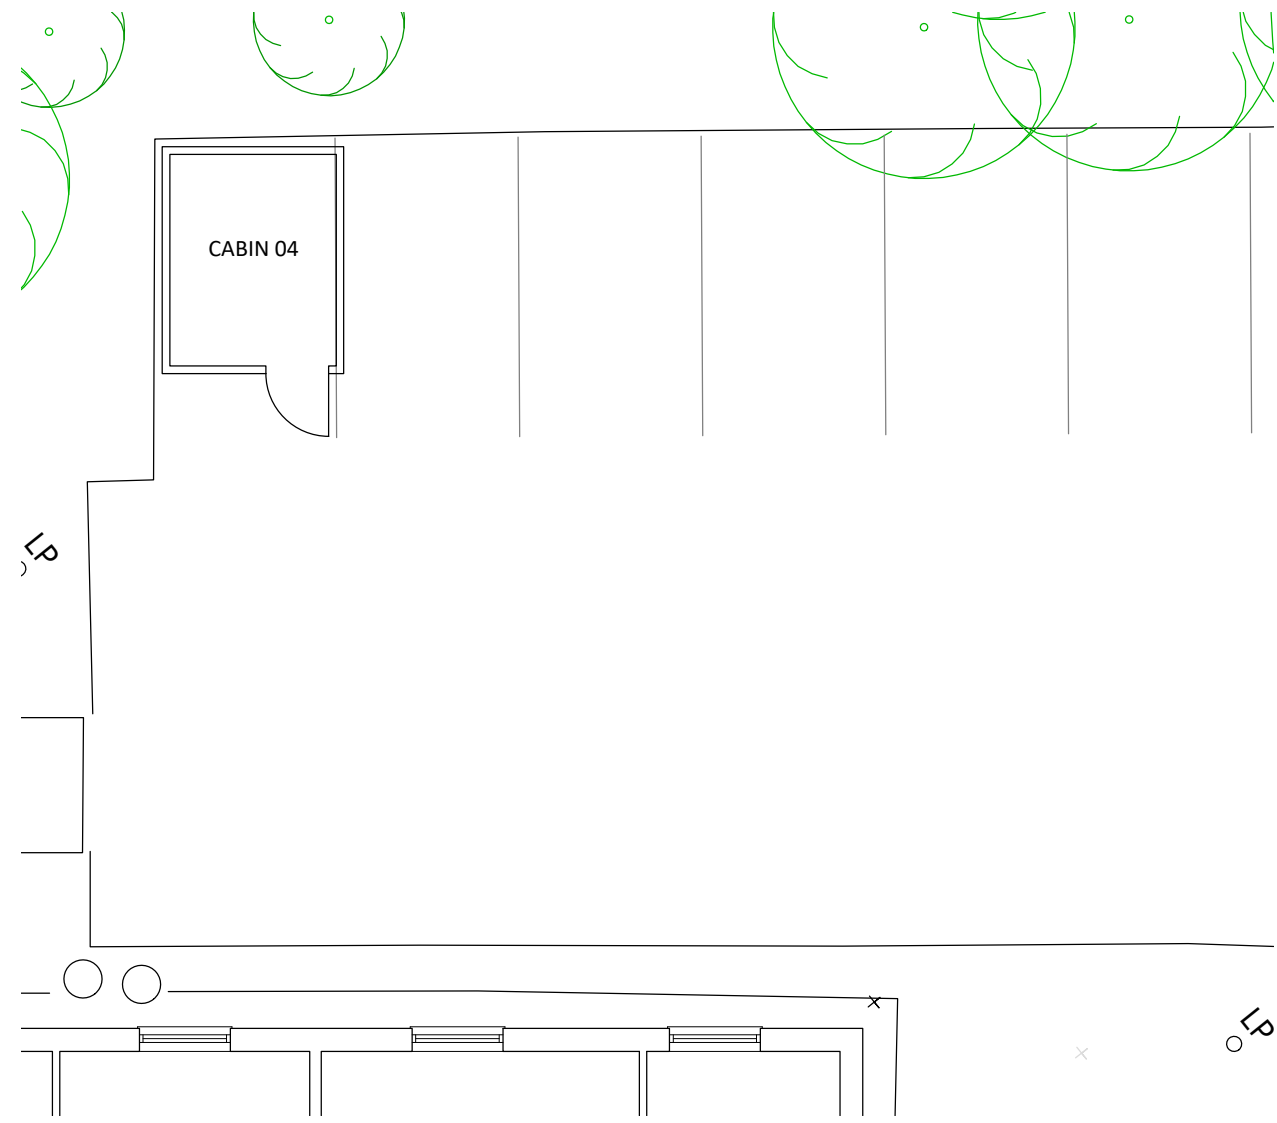

SITE PLAN-CABIN 04
Scale 1:100

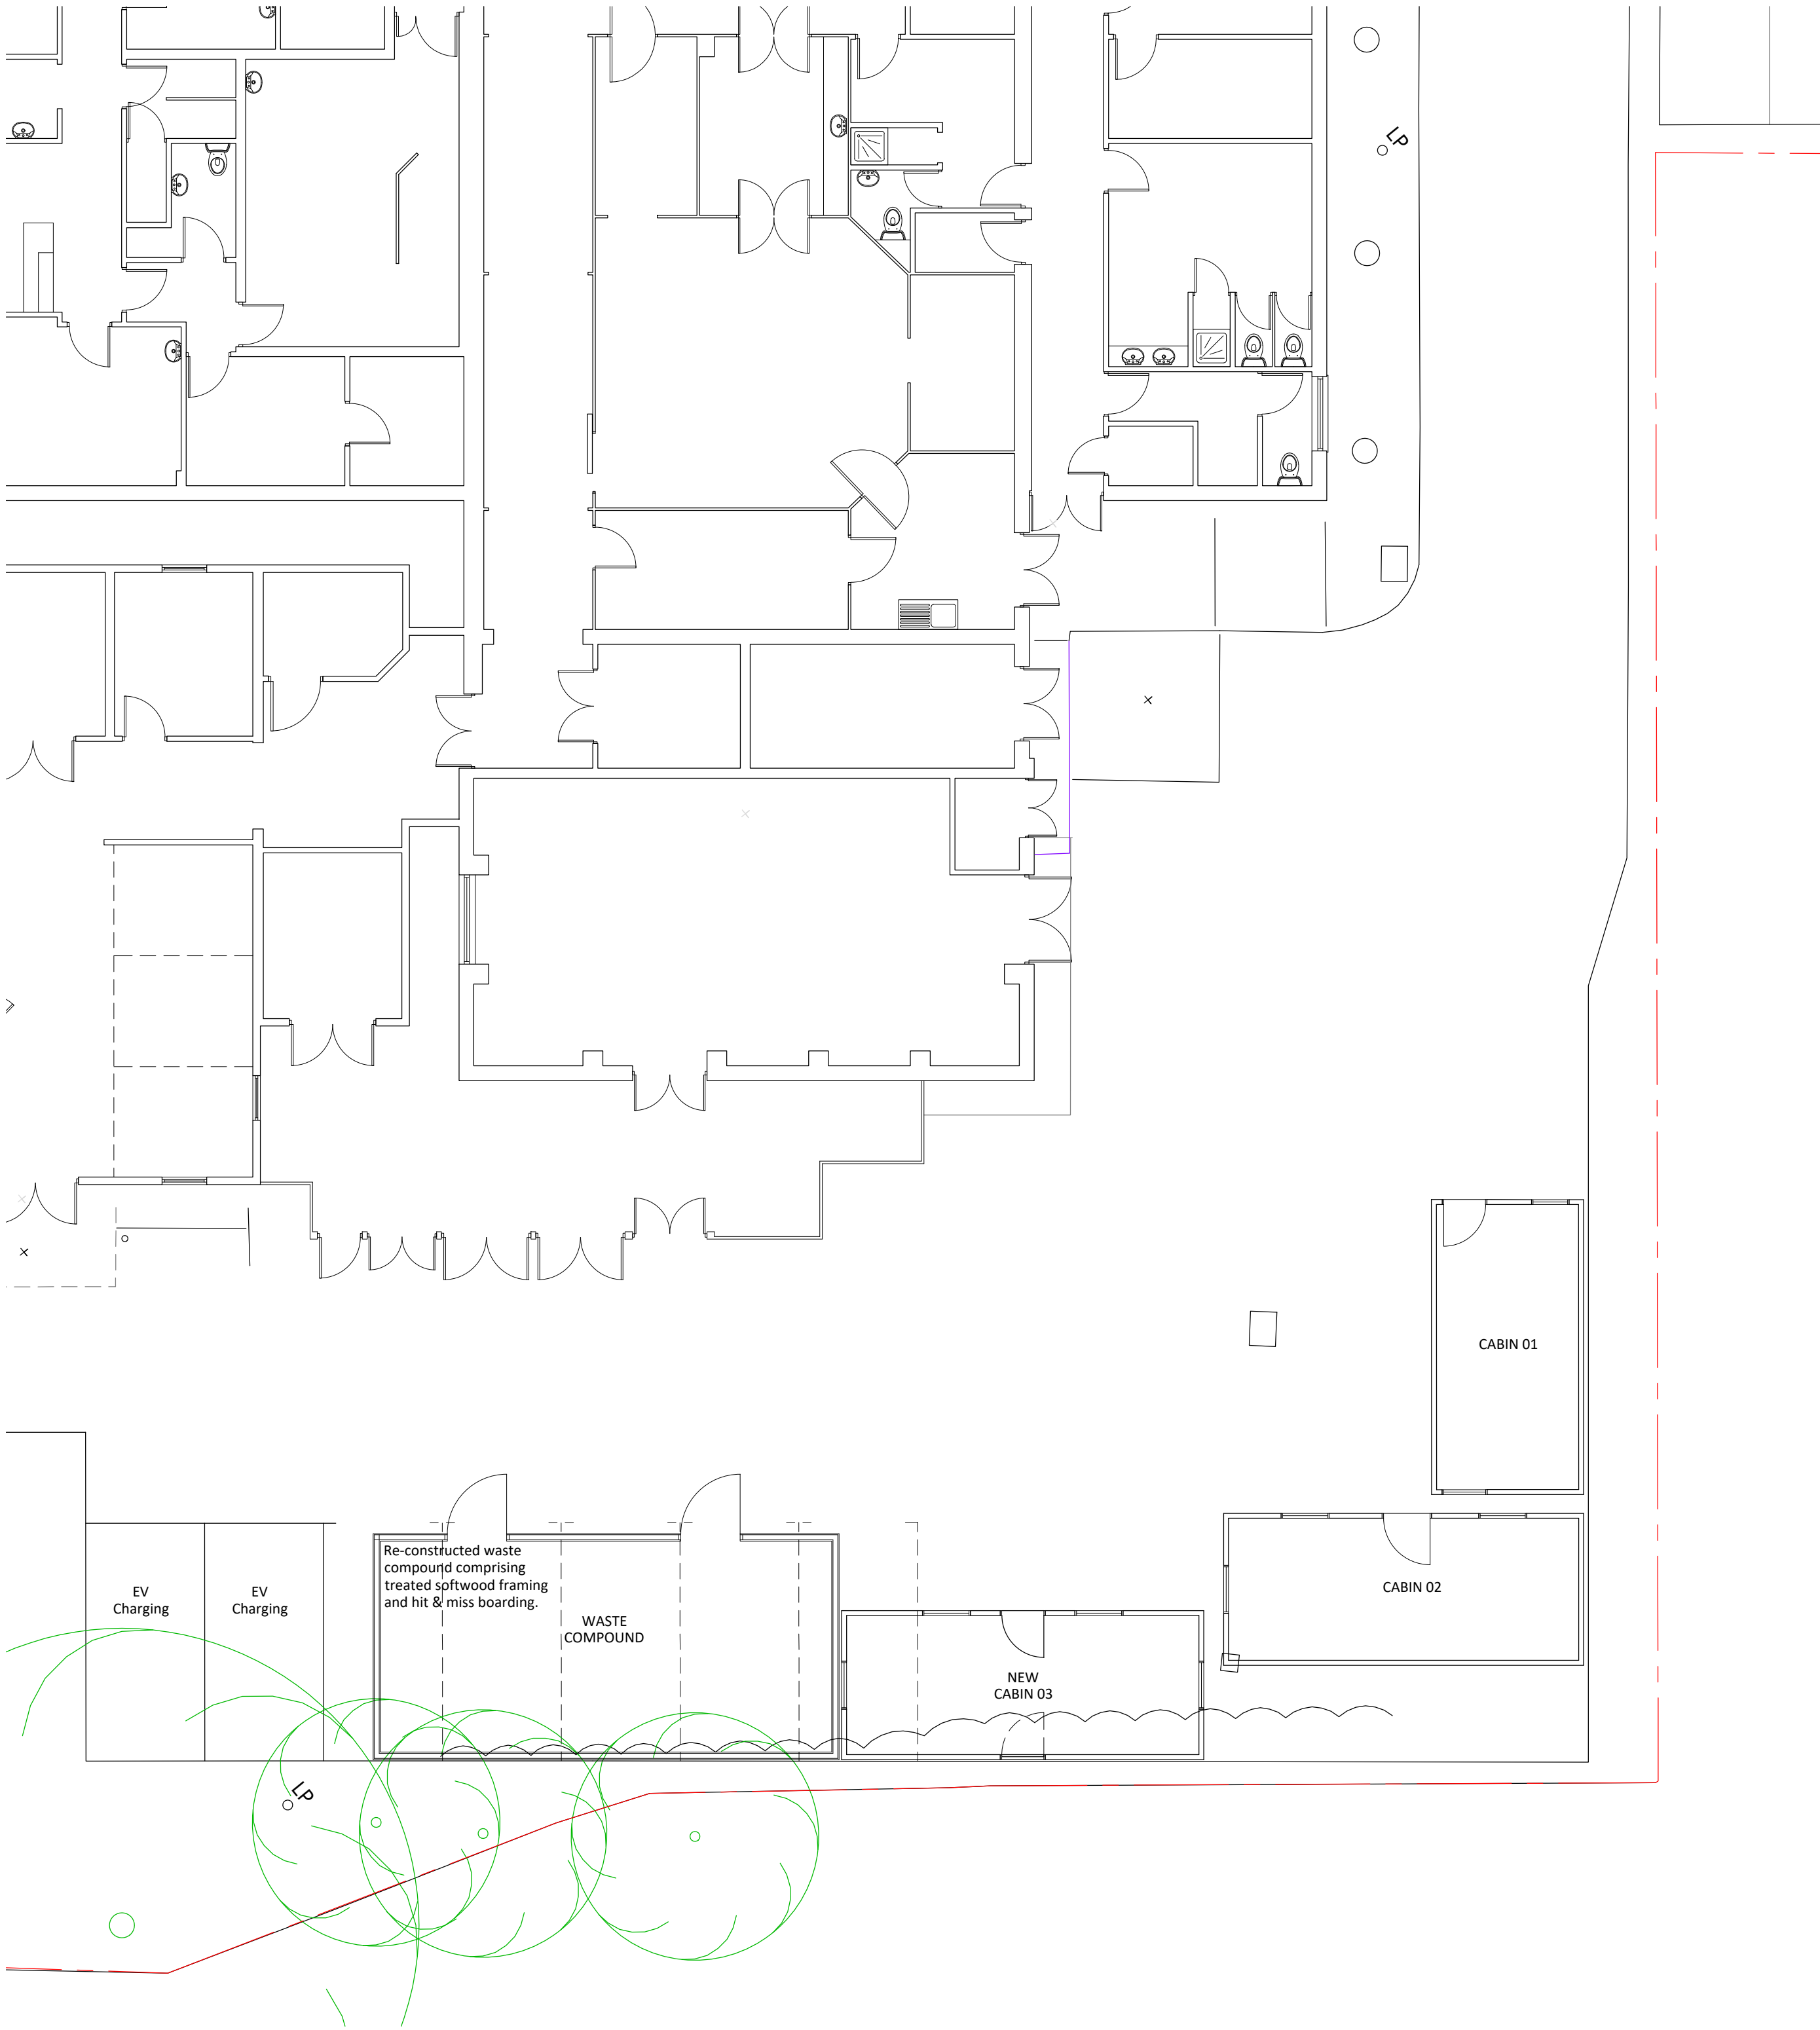

SITE PLAN-CABIN 03
Scale 1:100

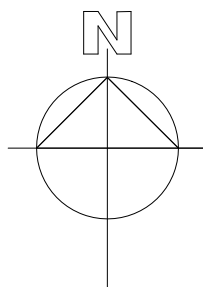

Construction (Design & Management) Regulations 2015

Design risk assessments are carried out throughout the design stage of this project in accordance with company procedures and manuals. Where reasonably possible all areas of risk applicable to design and end use of the construction have been identified and then eliminated, mitigated or recorded as a residual risk.

Note that general risks of which a competent designer or contractor should be aware are not included. This drawing is to be read in conjunction with the Pre Construction Information and all related documents prepared in accordance with the current Construction (Design and Management) Regulations 2015 and all applicable Health and Safety legislation as currently amended.

PO2	Cabin 04 added, compound rev'd	KOH	11/11/21
PO1	Initial Issue	KOH	27/10/21
REV	DESCRIPTION BY CHK APP	DATE	
RIBA PLAN OF WORK 2013 WORKSTAGE		LEVEL OF MODEL DEFINITION (LOD)	

PURPOSE OF ISSUE - FIT FOR ... APPROVAL



CARDIFF: 020 2052 8410
LONDON: 0207 138 3560
WREXHAM: 01978 357 887
www.lawray.co.uk

CLIENT
SPIRE YALE HOSPITAL, WREXHAM

PROJECT TITLE
PROPOSED TEMPORARY BUILDING

DRAWING TITLE
PROPOSED BLOCK & SITE PLANS

DATE	SCALE @ A1	DRAWN	CHECKED	APPROVED
10.21	1:500/1:100	KOH	...	...

PROJECT No	DRAWING No	PROJECT - ORIGINATOR - ZONE - LEVEL - TYPE - ROLE - CLASSNUMBER	REV
19604	SYH-LAW-X-X-DR-A-900003		P2

DO NOT SCALE Any discrepancy or query concerning this drawing should be referred to the Architect

Copyright © LAWRAJ LIMITED
Registered Office: 1 Cae Gwydd, Greenmoor, Springs, CARDIFF CF15 7NB Reg. Co. No. 2724178, VAT Reg. No. 334 2146 96