



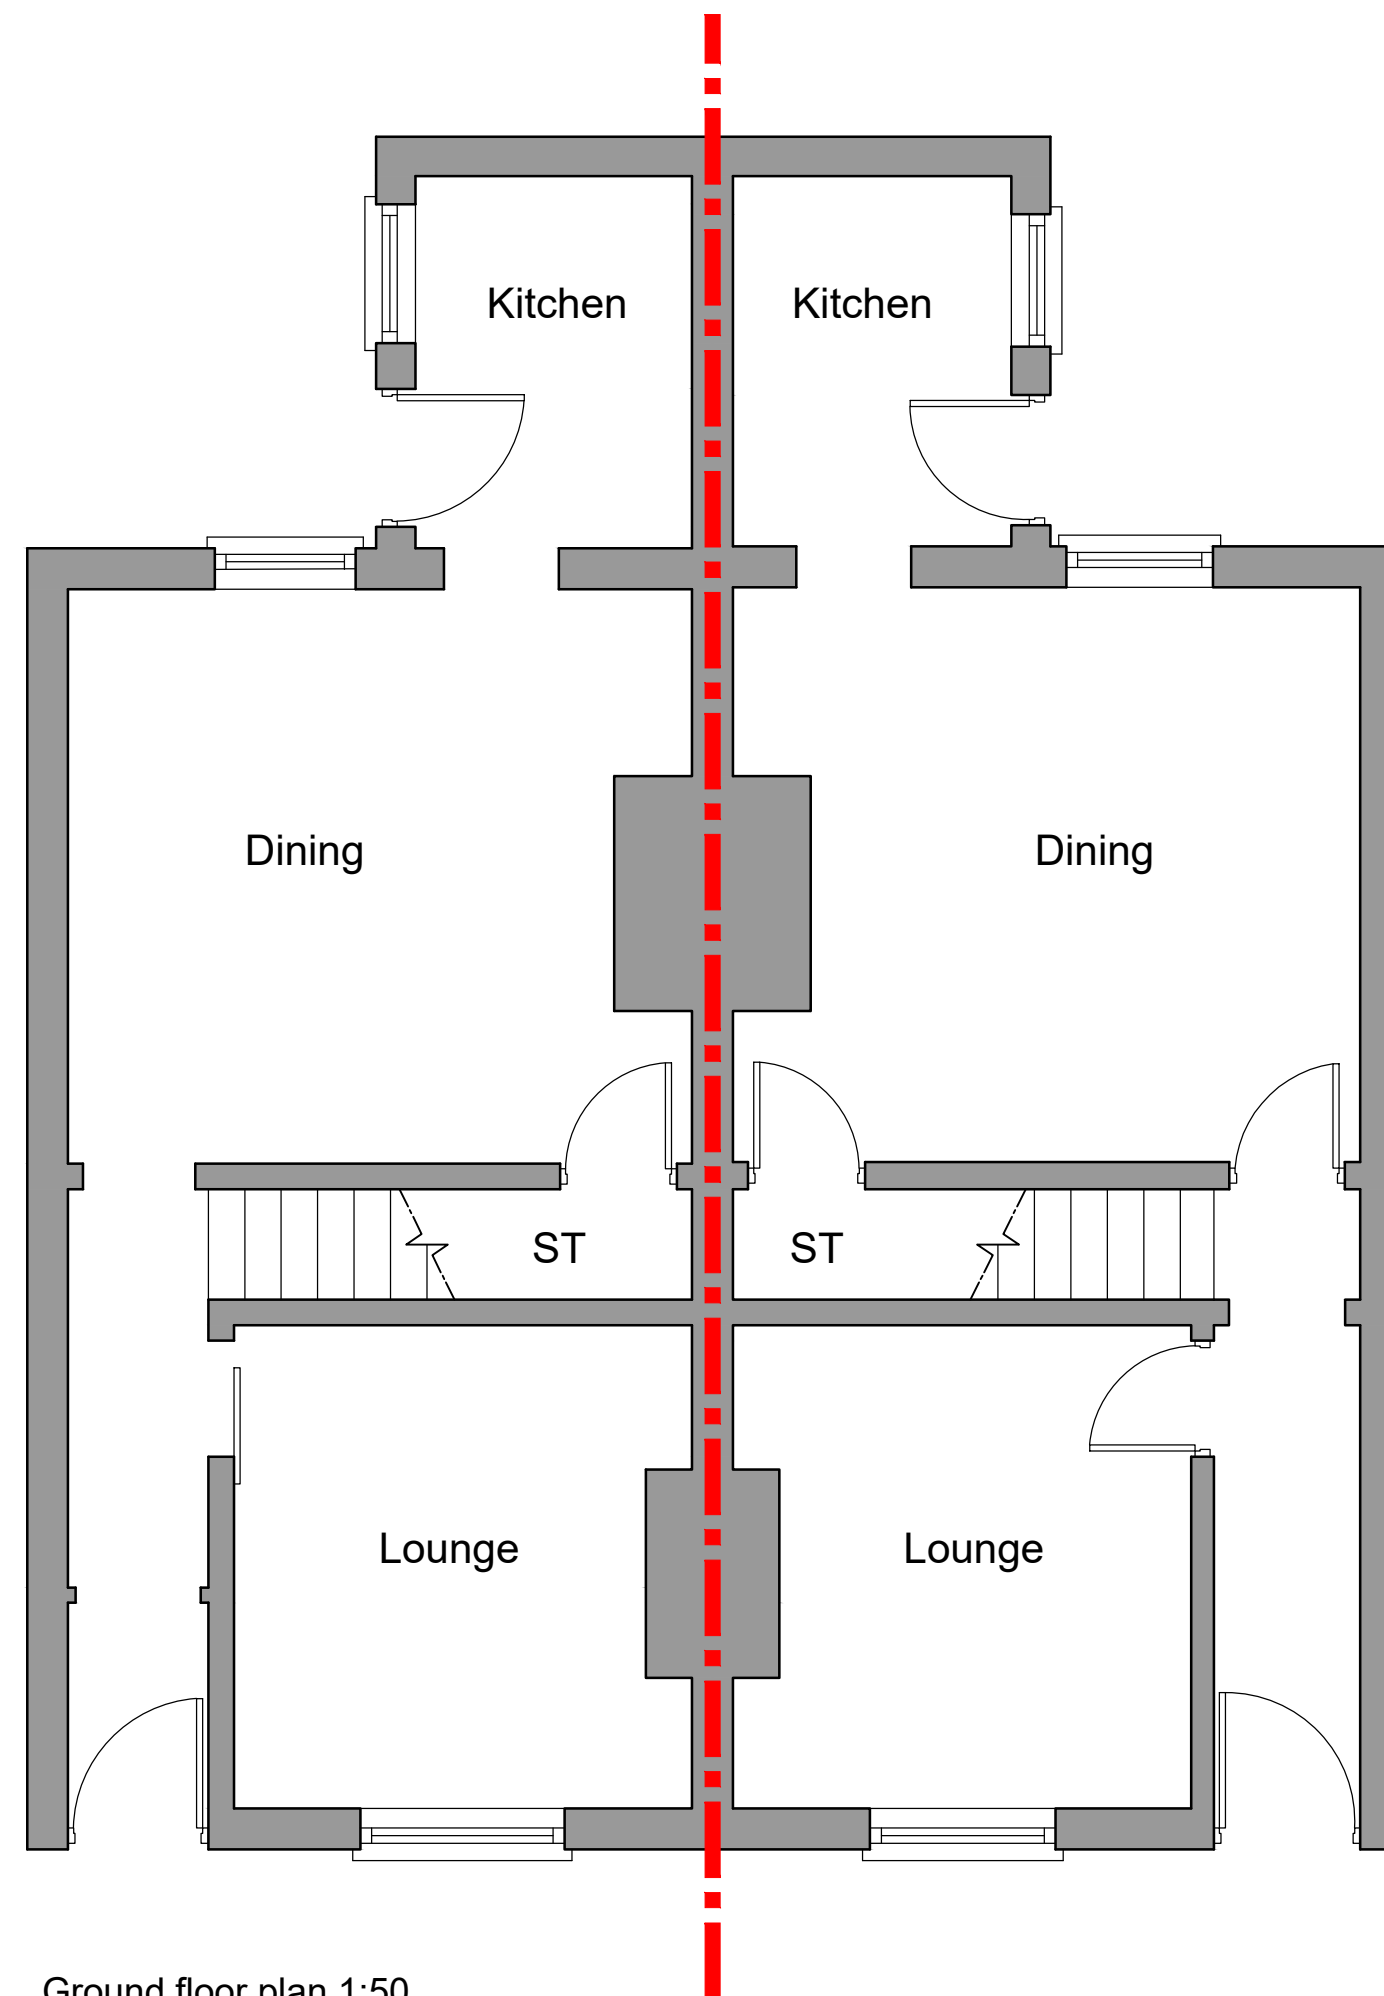

Ground floor plan 1:50

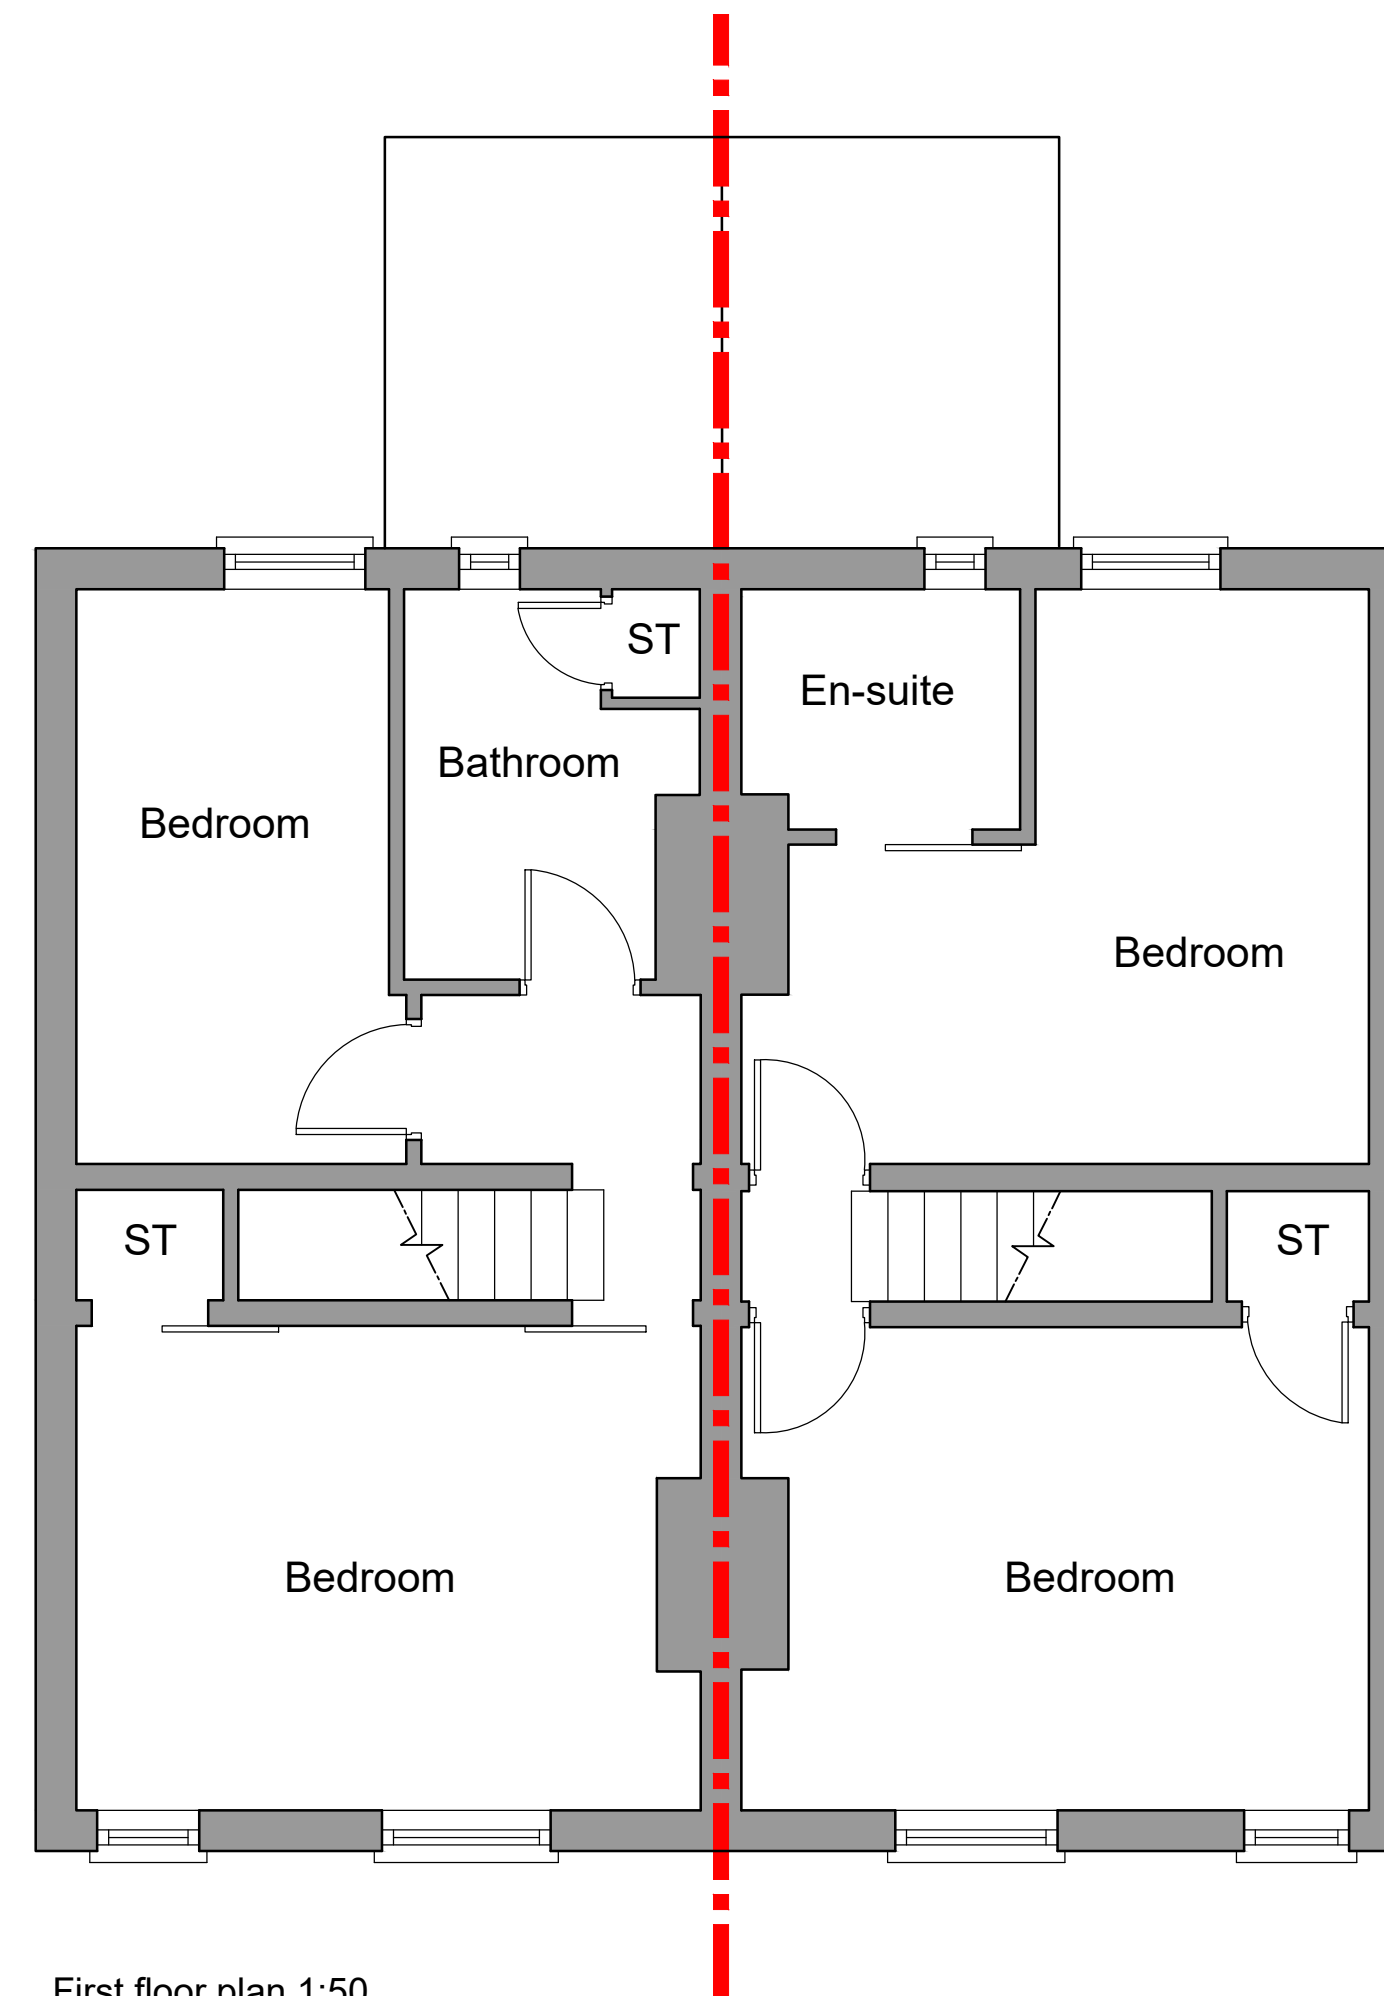

First floor plan 1:50



HDS Architectural Services, The Foundry,
 15 Yorks Street, Wrexham
 LL13 8LW
 Tel (01978) 345250
www.hdsarchitectural.co.uk

Project; 1 & 2 Coed Richard, Acrefair, Wrexham, LL14 3HS	
Title; Existing Floor Plans	Scale (A2); 1:100
Dwg No; CR/PD/01	Date; September 2021
Revision;	