


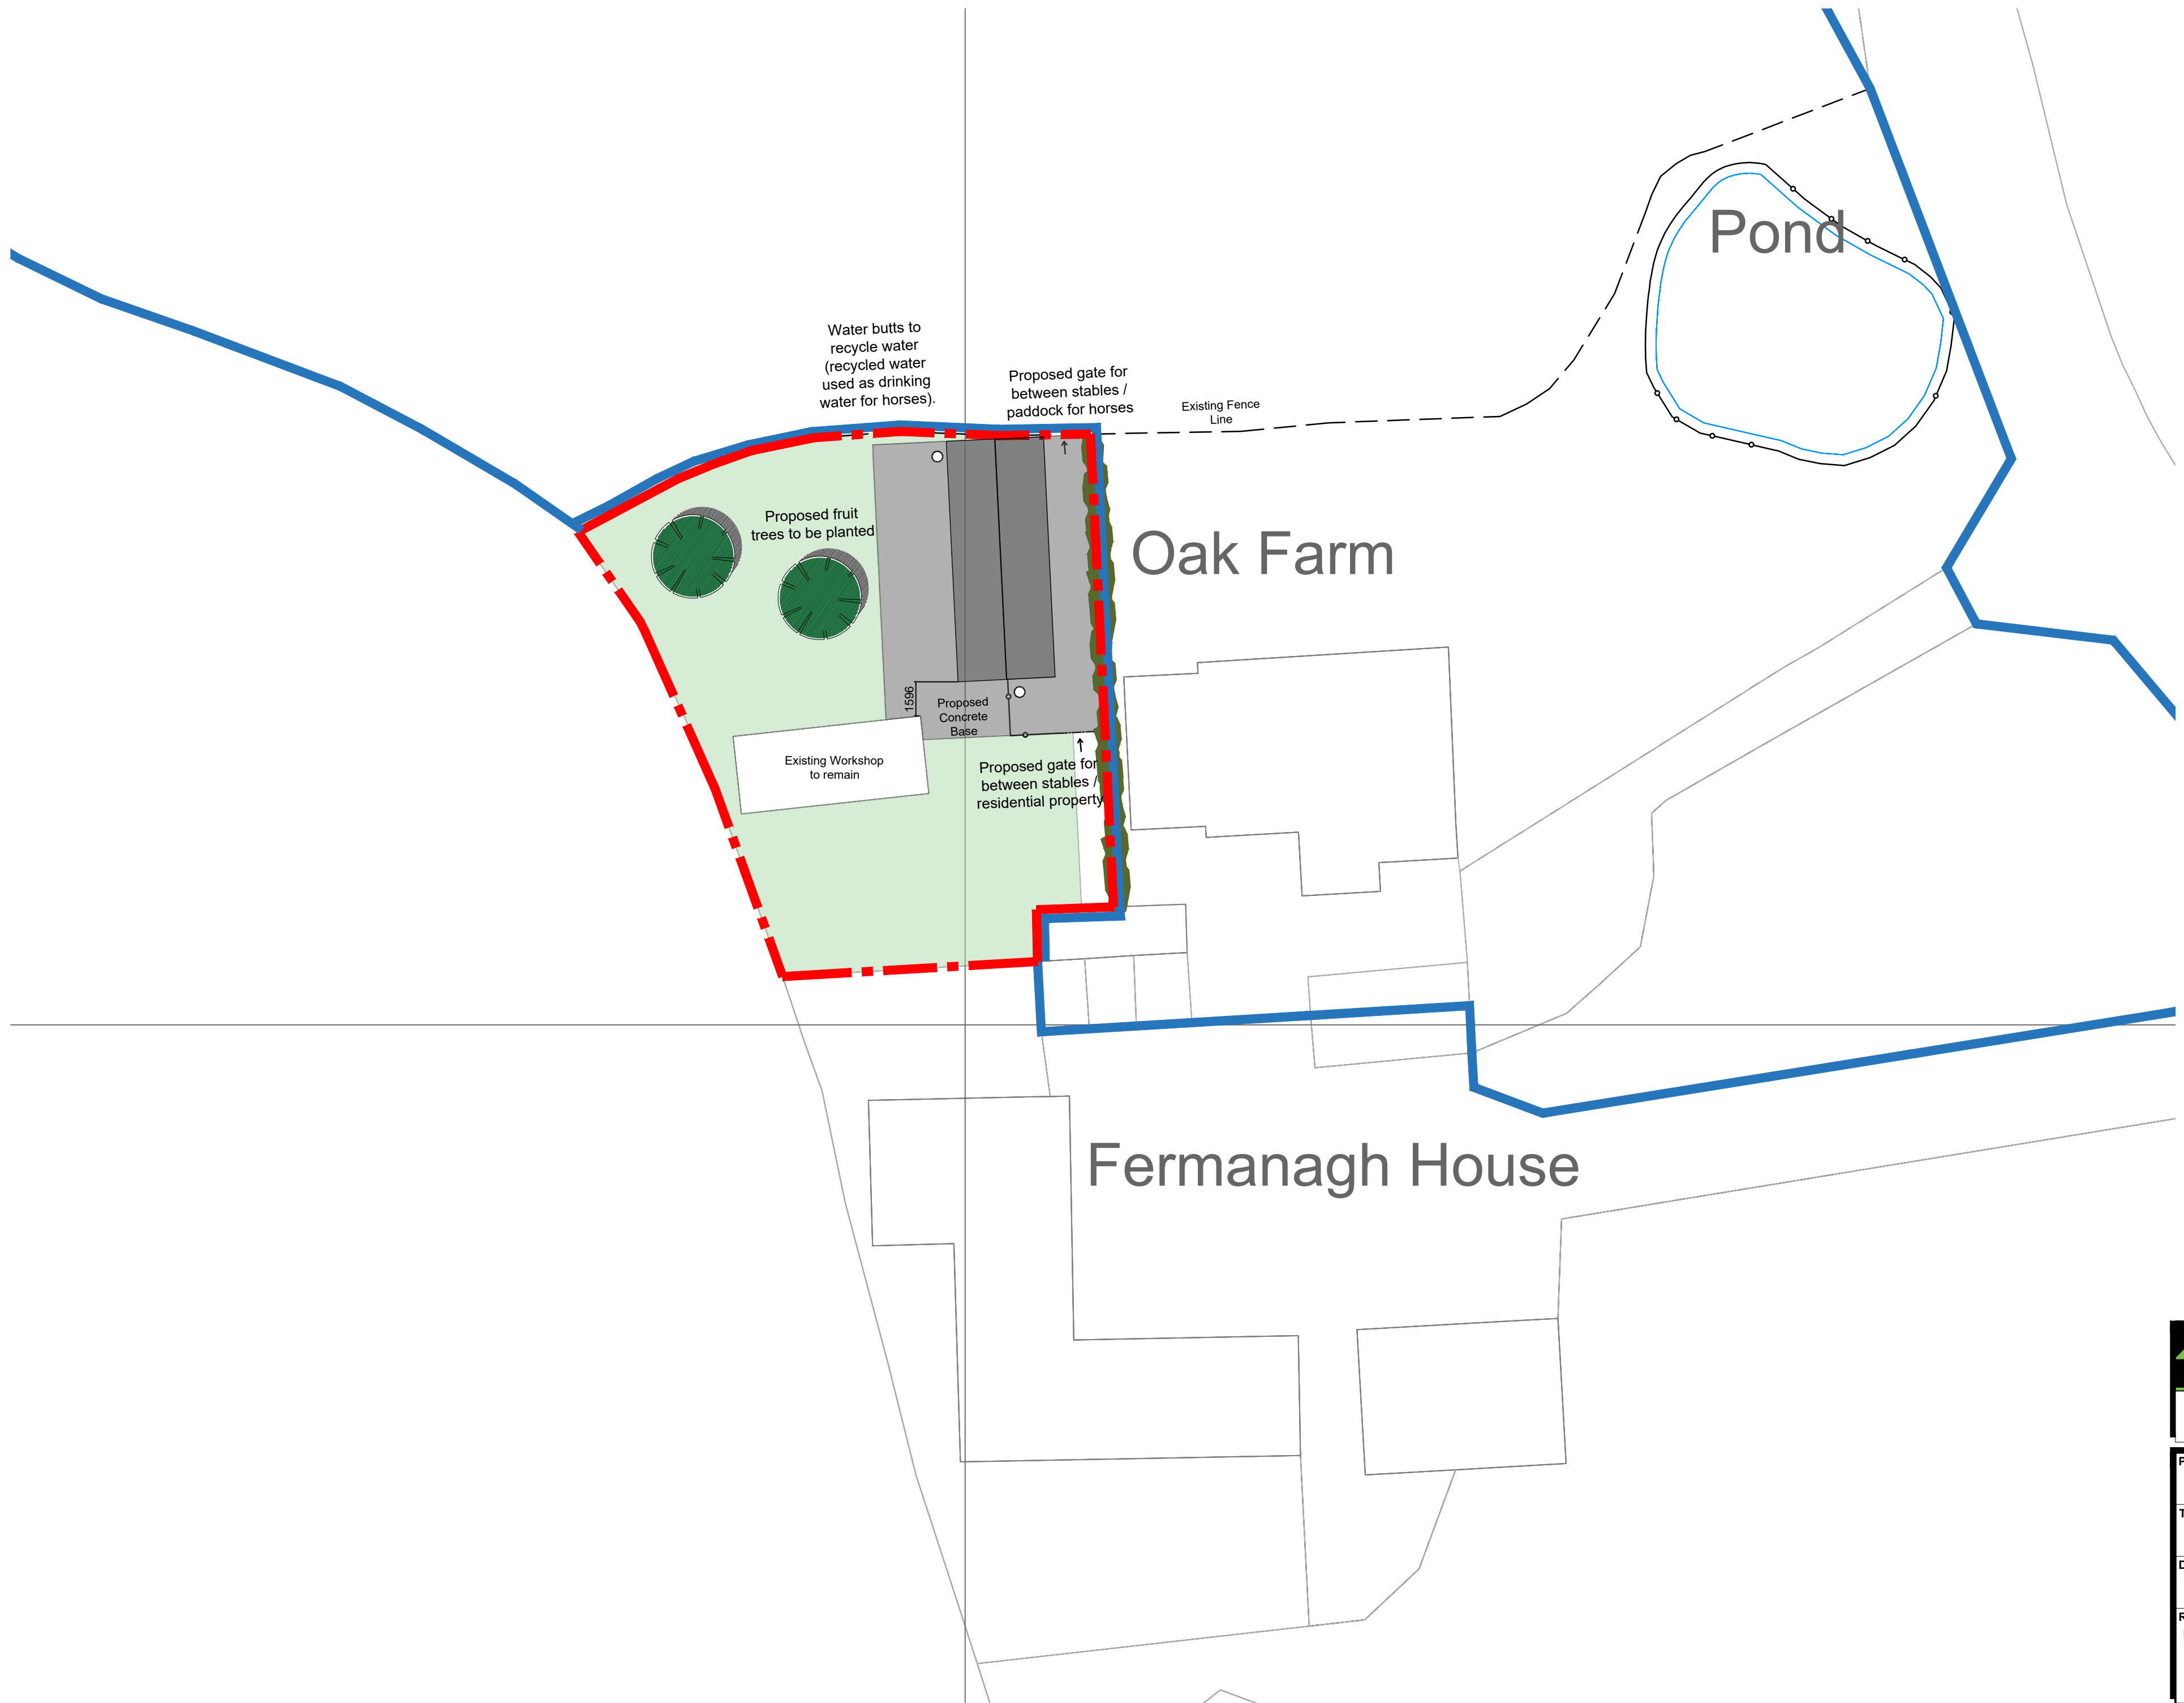



HDS Architectural Services, The Foundry,
15 Yorke Street, Wrexham
LL13 8JW
Tel (01978) 345250
www.hdsarchitectural.co.uk

Project; Oak Farm, New Hall Lane, Bronnington, SY13 3HE	
Title; Proposed Site Plan	Scale (A2); 1:200
Dwg No; OF/IPD/02	Date; October 2021
Revision; REV A - Drawing amended to suit clients comments (29-10-21).	