


Ground floor plan 1:50

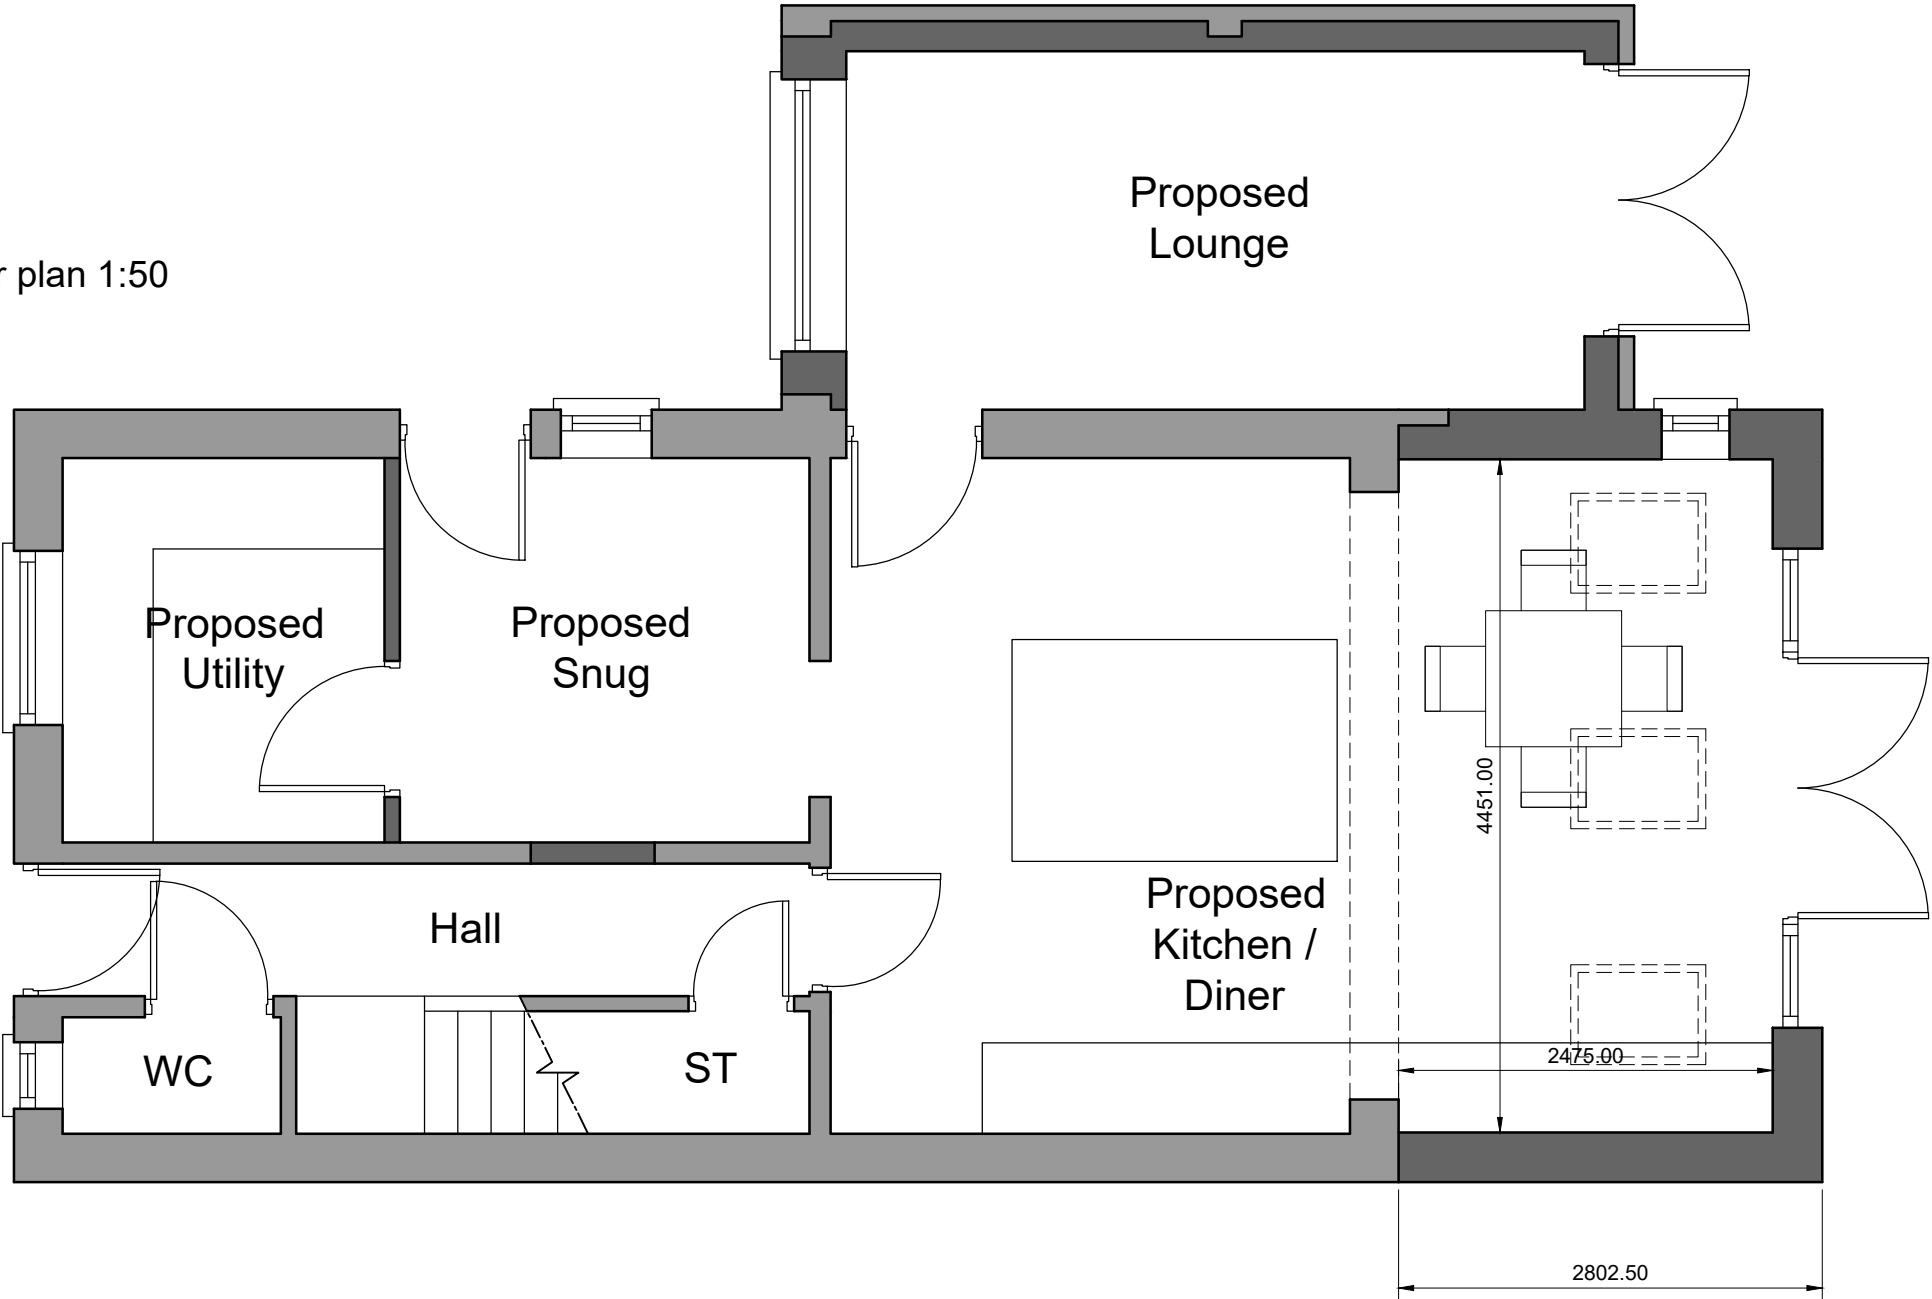



HDS Architectural Services, The Foundry,
15 Yorke Street, Wrexham
LL13 8LW
Tel (01978) 345250
www.hdsarchitectural.co.uk

Project; 1 Heritage Close, Heritage Gardens, Bersham, LL14 4FE	
Title; Floor Plans as Proposed - Opt 1	Scale (A3); 1:50
Dwg No; HC/PD/03	Date; May 2021
Revision; REV A - Amendments requested by the client (26-05-21). REV B - amendments requested by the client - extension has been redesigned and made larger (12-08-21). REV C - skylights have been added to extension (16-08-21).	