





Site Plan 1:500

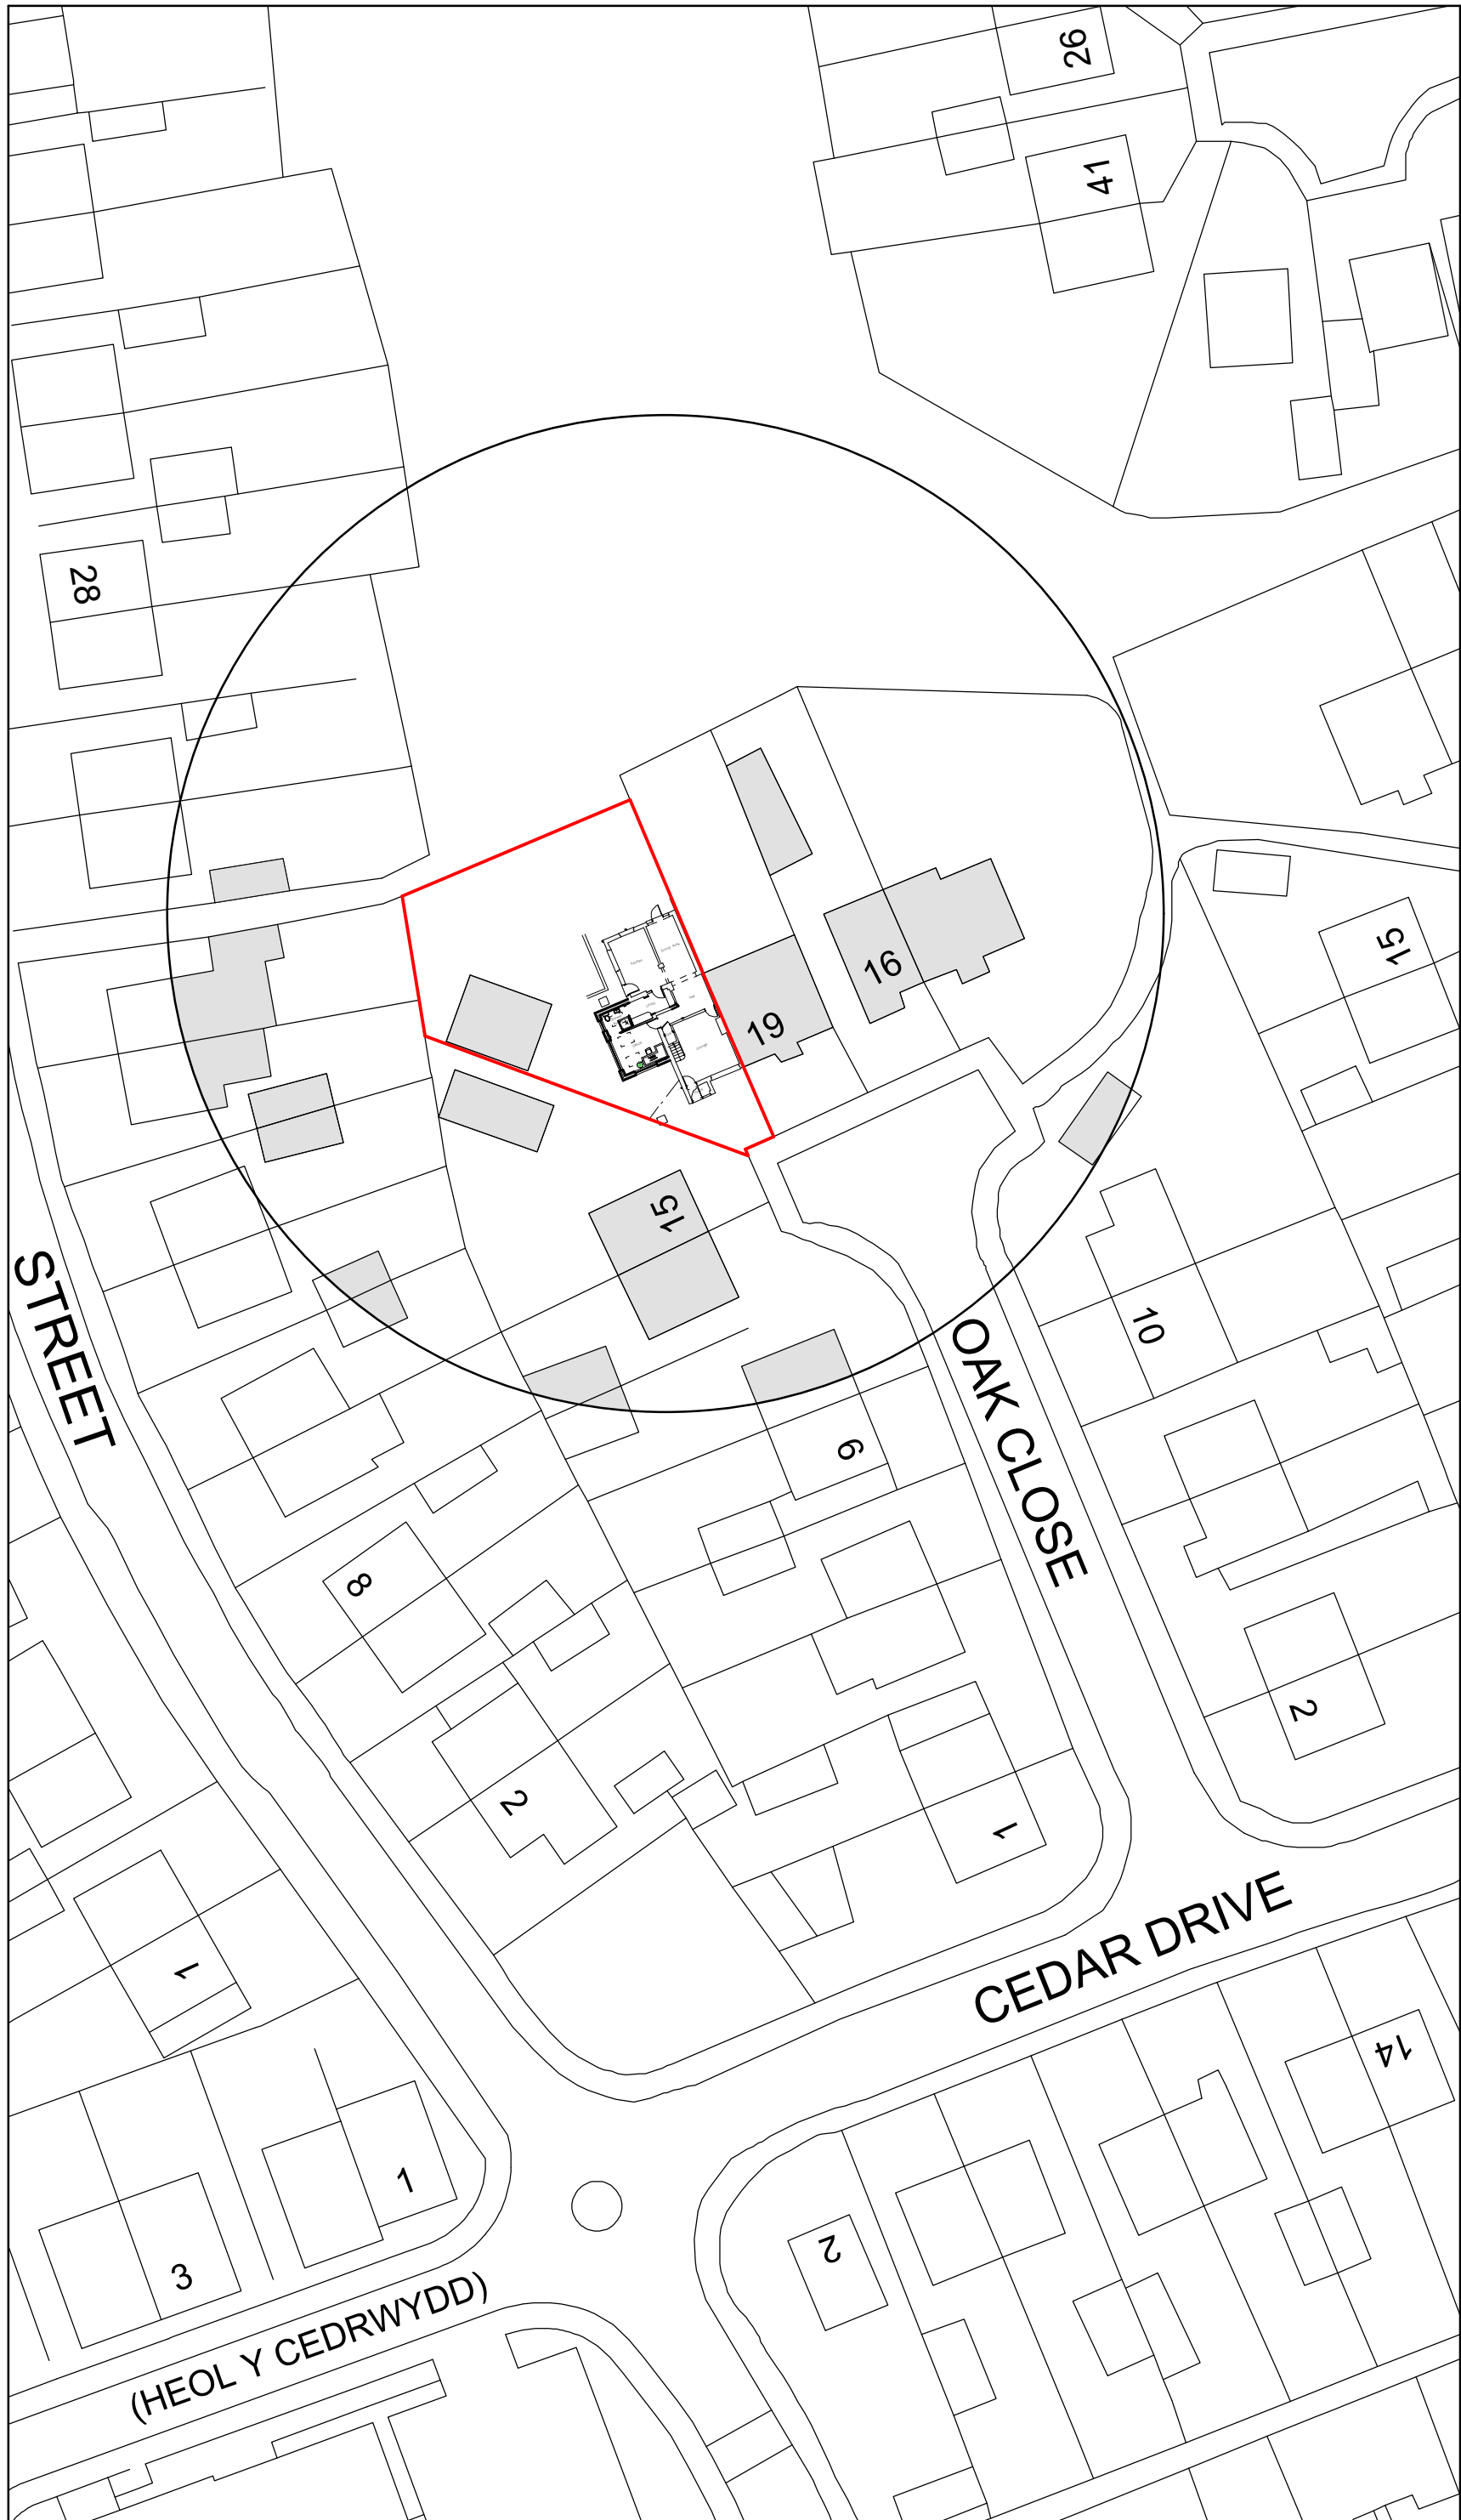

Location Plan 1:1250

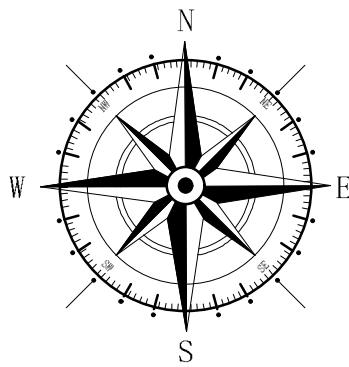

Key	
	Surrounding Buildings
	Application Site

Rev	Date	Detail	Initial

Project: Proposed Alterations to, 17 Oak Close, Summerhill, Wrexham, LL11 4HP.	
Title: Planning: Site & Location Plan	Scale: (A2) 1:500 & 1:1250
Drawn By: D.J.Edwards	Date: Oct 2021
Drawing No: R106/004	Sheet: 1 of 1

Office 3K4,
Redwither Business Tower,
Wrexham. LL13 9XT
Tel: 01978 356500
www.blueprintarchitectural.com
© copyright all rights reserved