



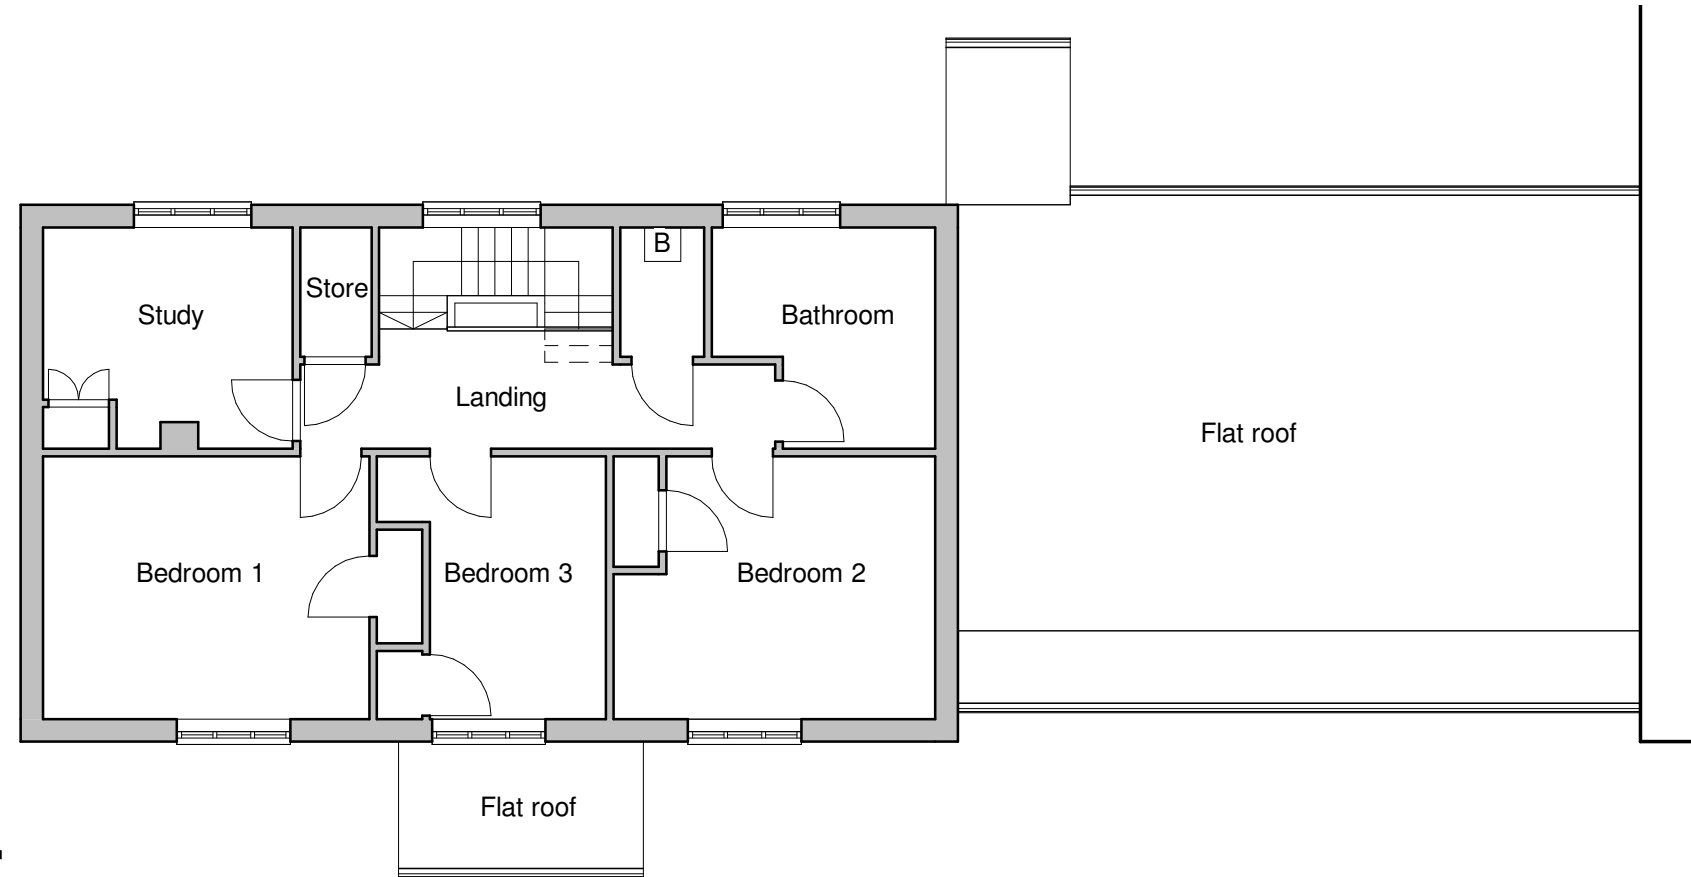

First Floor
1 : 100

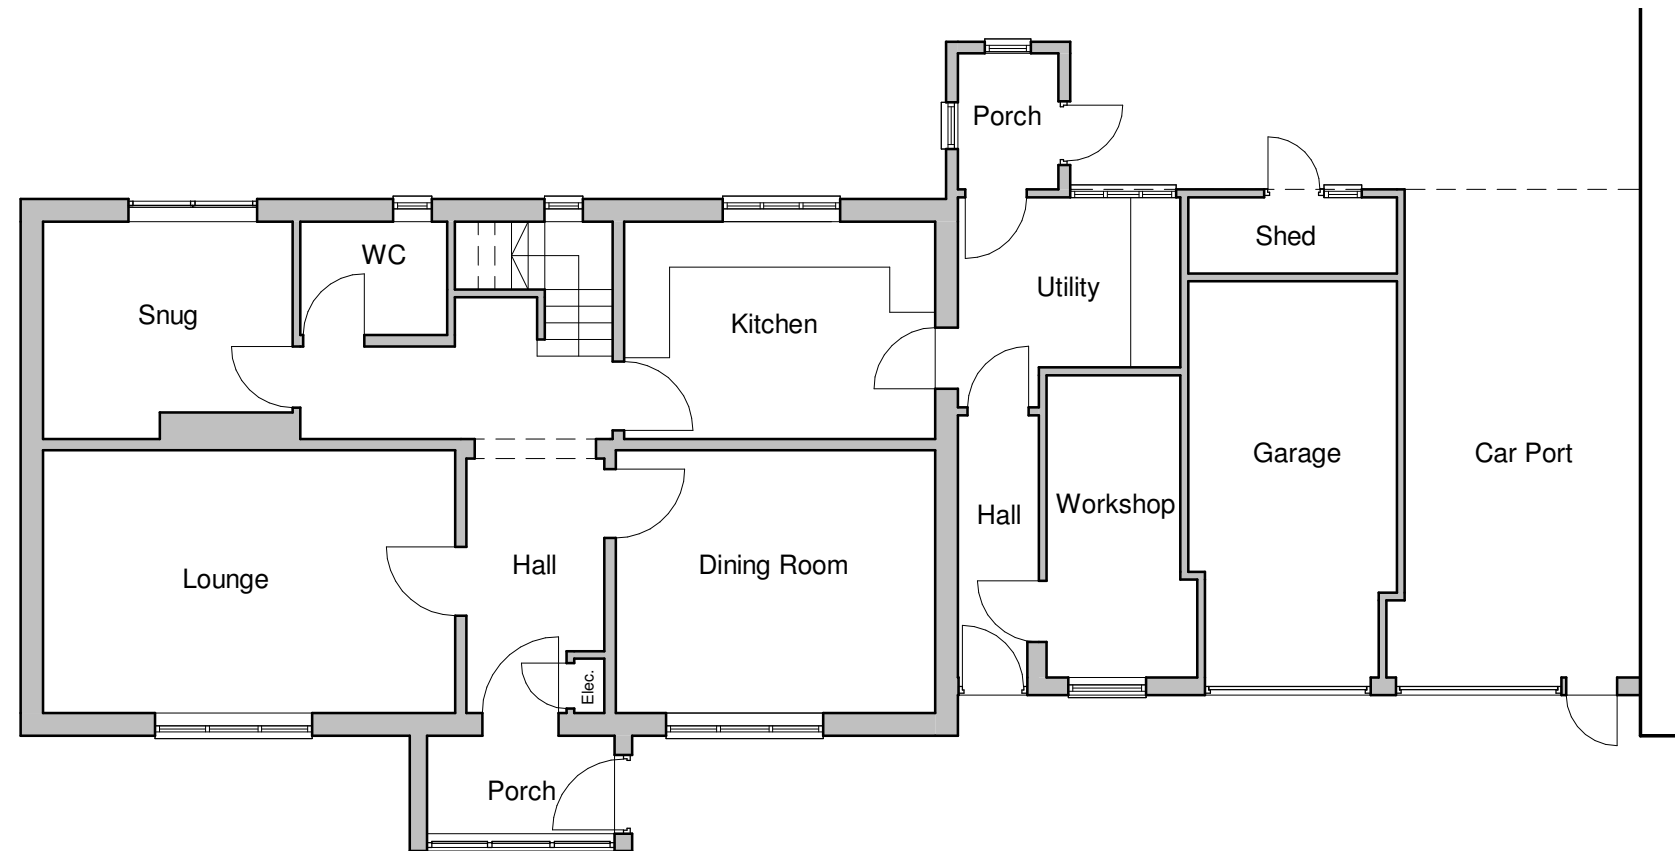

Ground Floor
1 : 100



36 Plas Tirion, Johnstown,
Wrexham LL14 1UR
07543968690
geraint@weareframe.co.uk
www.weareframe.co.uk
facebook.com/frame.architect
instagram.com/we_are_frame

Project:	Hermitage Drive, Wrexham LL13 7EY		
Title:	Existing Floor Plans		
Scale @ A3:	1 : 100	Author: GE	Date: 05.07.21
Project Ref:	21-45	Drawing No: A003	Rev. -