





E4

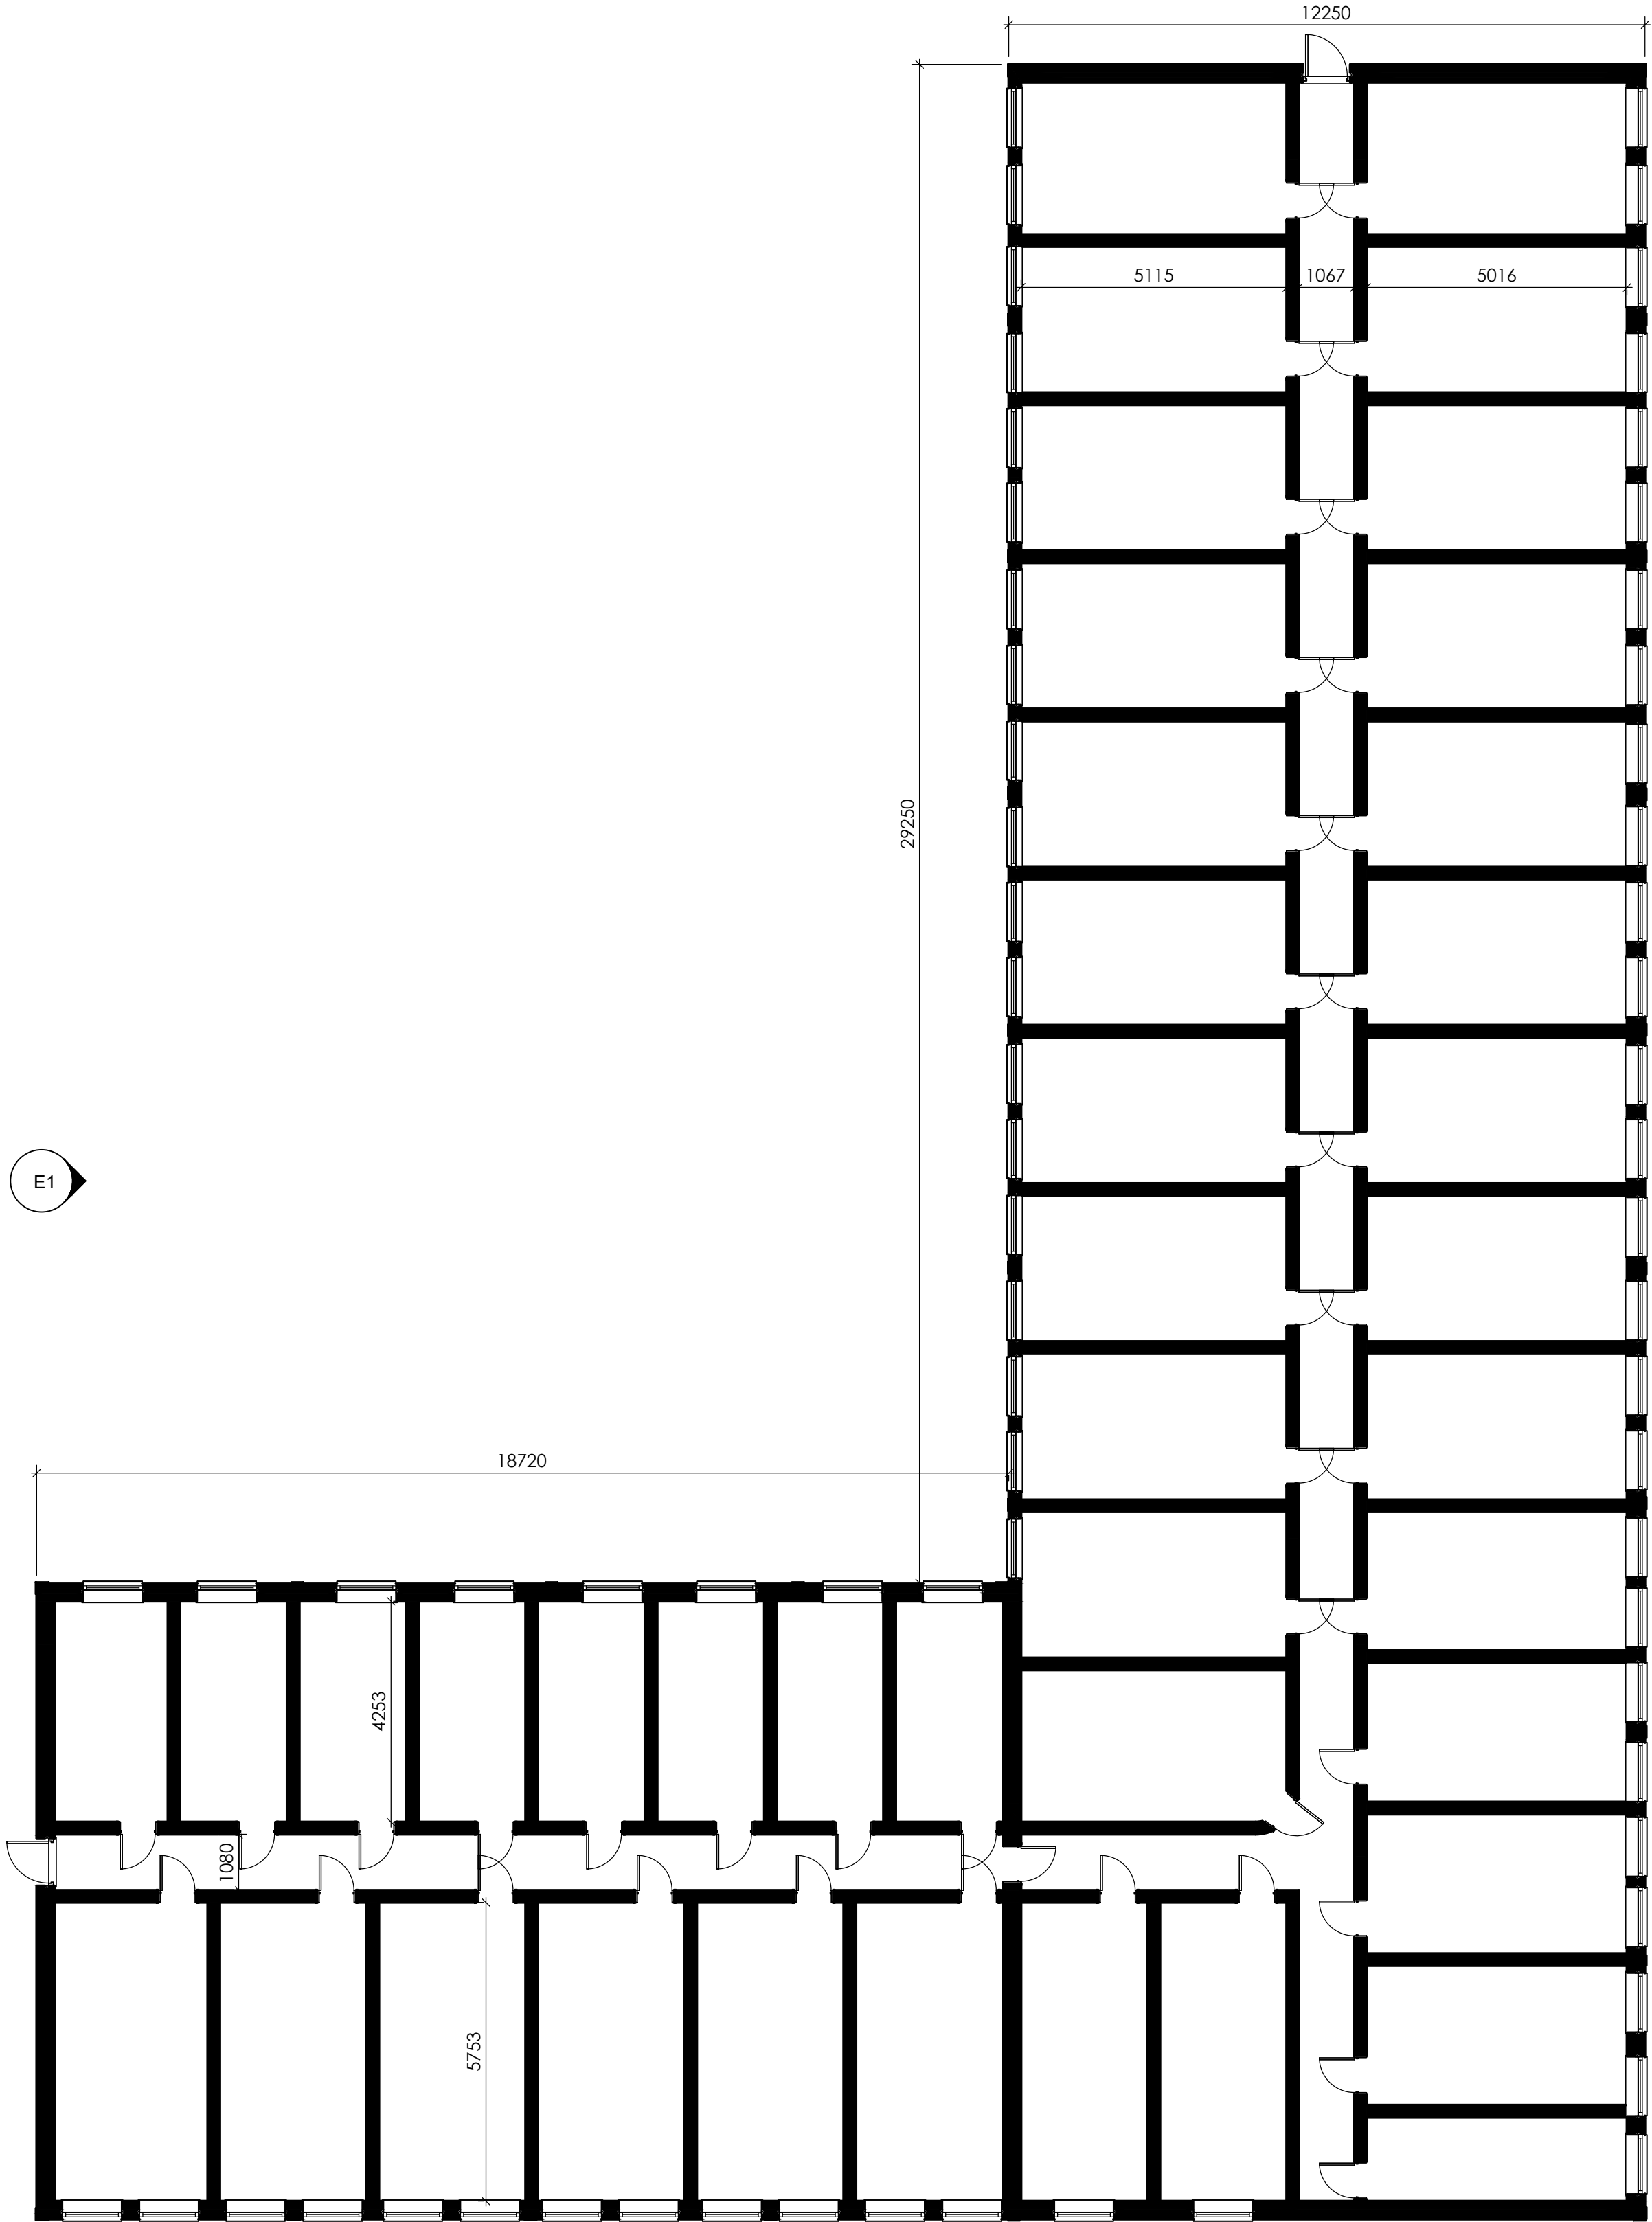


1 Existing Floor Plan
Scale: 1:100


E2

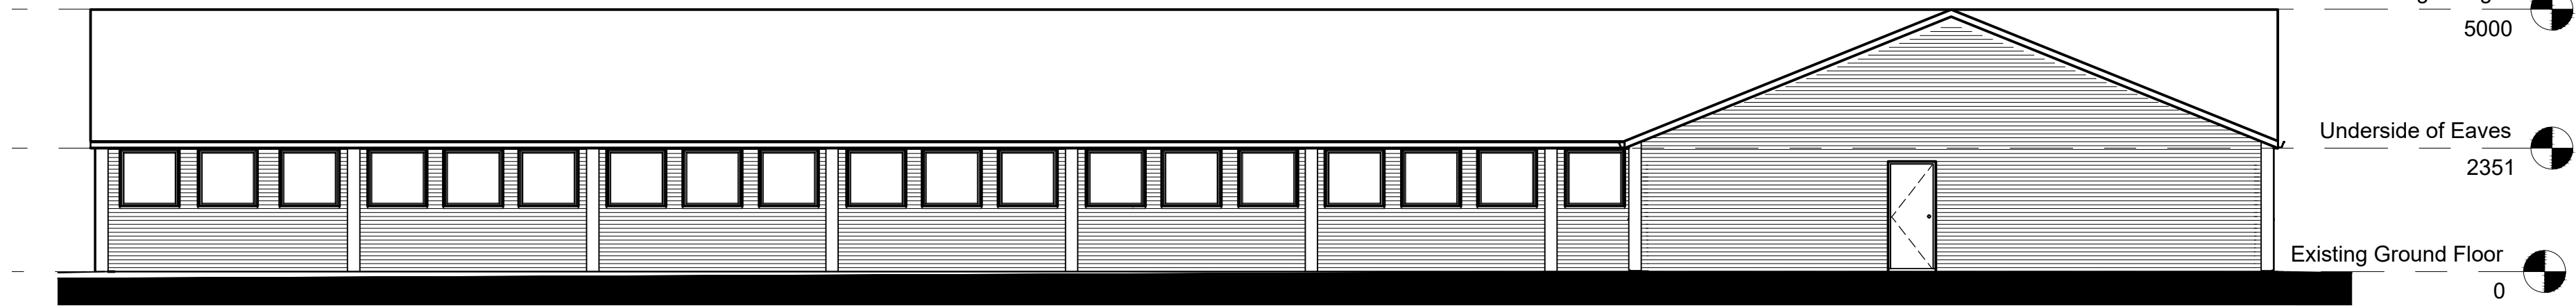


E1 Existing Elevation
Scale: 1:100

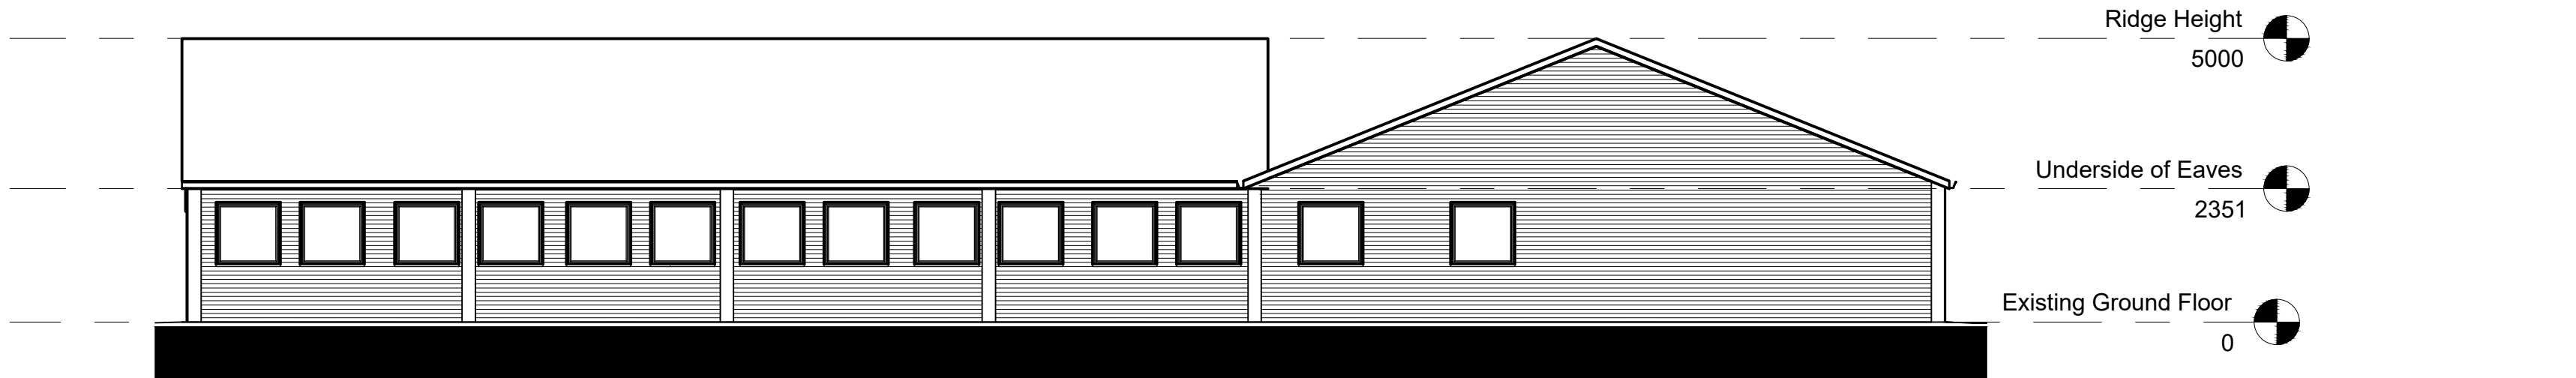


E2 Existing Elevation
Scale: 1:100

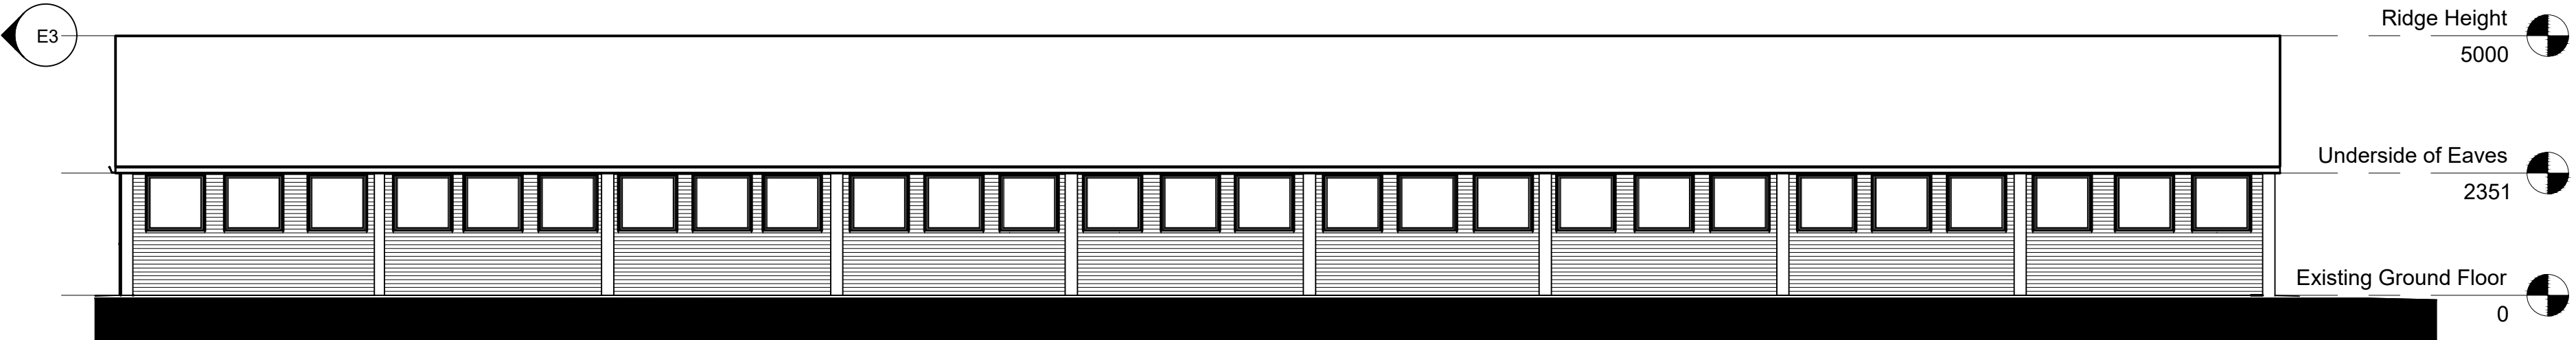

E3 Existing Elevation
Scale: 1:100

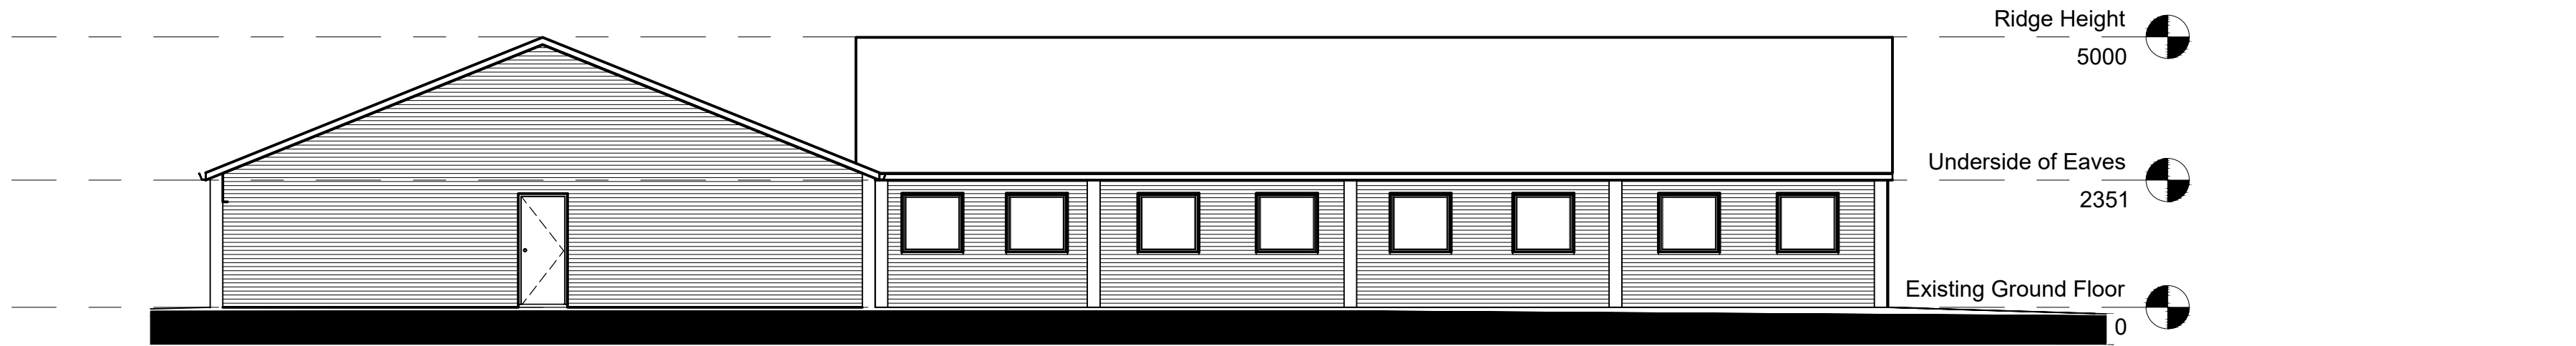

E4 Existing Elevation
Scale: 1:100

 

This drawing is subject to copyright and is not to be reproduced in part or whole without approval.
Do not scale this drawing - check all dimensions on site.

Health & Safety Notes

1. Contractor must ensure that all work on site is carried out in a safe & satisfactory manner, in accordance with Health & Safety At Work Act 1974, COSHH Regulations 2002 & requirements of C.D.M

P1	First Issue	04.09.2015
Rev	Description	Date
Client		
Mr S Trowbridge		
Project		
Broad Oak Farm Rossett		
Drawing Title		
Existing Barn D Floor Plans and Elevations		
Drawn by	HJ	Checked by XX
Status	PLANNING	Scale @ A1
Job no.	C3873	Rev.
Dwg no.	L05.03	P1
Date		
Sept 2018		
1:100		
Cassidy+ Ashton		
www.cassidyashton.co.uk		
Architecture + Building Surveying + Town Planning		
10 Hunters Walk, Canal Street, Chester, CH1 4EB		
7 East Cliff, Preston, Lancashire, PR1 3JE		
01244 402 900		
01772 258 355		