


Unit 3 Roof Level

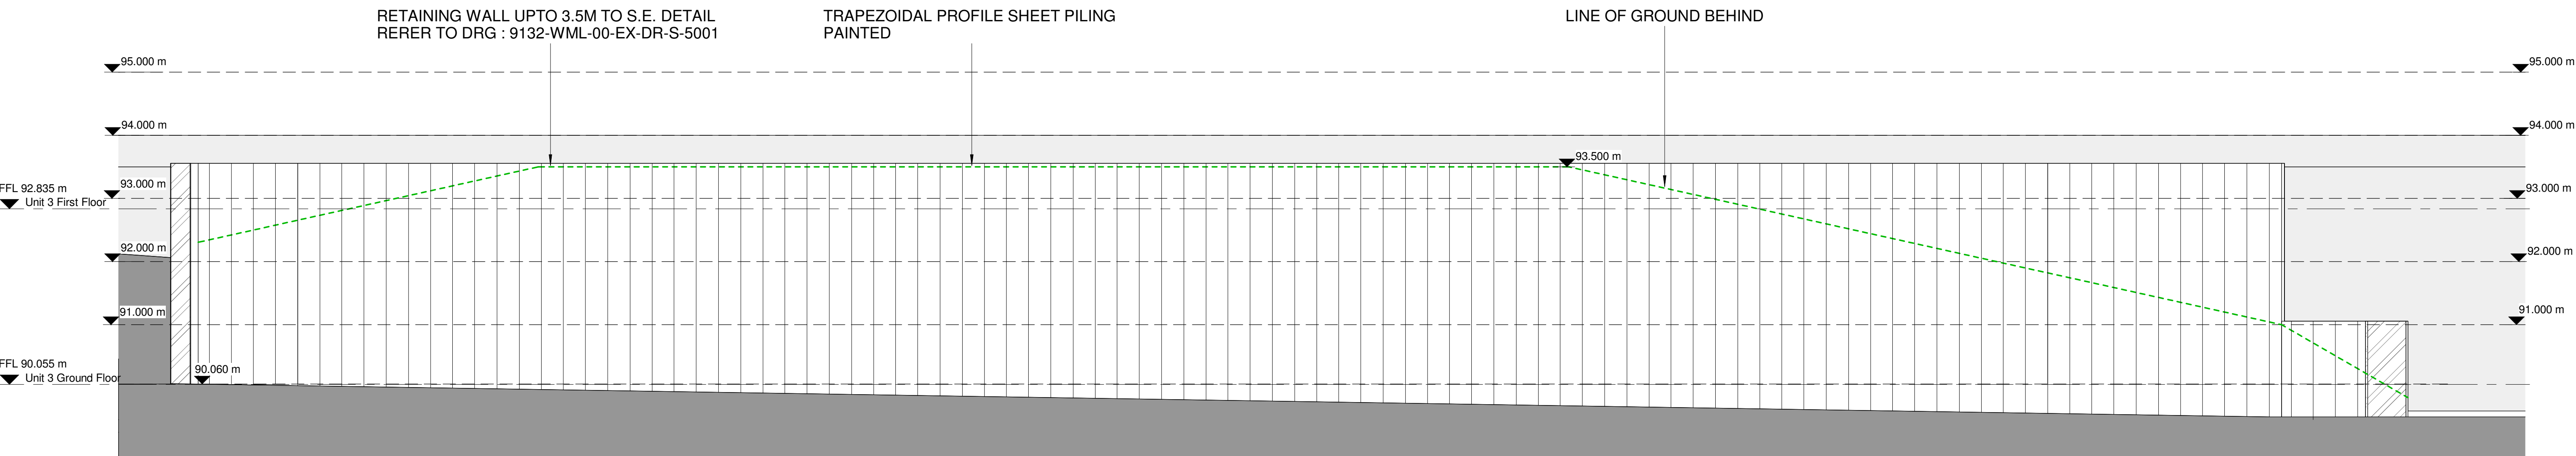

TRAPEZOIDAL PROFILE SHEET PILING
PAINTED

LINE OF GROUND BEHIND

Unit 3 First Floor

Unit 3 First Floor

▼ Unit 3 Ground Floor

Unit 3 Ground Floor

90.060 m

93.500 m

Retaining Wall Elevation

1 : 50

© COPYRIGHT

The copyright in this drawing is vested in Sheppard Robson and no license or assignment of any kind has been, or is, granted to any third party whether by provision of copies or originals or otherwise unless agreed in writing.

DO NOT SCALE FROM THIS DRAWING

The contractor shall check and verify all dimensions on site and report any discrepancies in writing to Sheppard Robson before proceeding work

FOR ELECTRONIC DATA ISSUE

Electronic Data / drawings are issued as "read only" and should not be interrogated for measurement. All dimensions and levels should read, only from those values stated in test, on the drawing.


REV.	DATE	AMENDMENT
P01	14/05/2021	PLANNING APPLICATION : Site plan updated. Draught lobby shifted across 1 bay. Notes added.

P01

14/05/2021

PLANNING APPLICATION : Site plan updated. Draught lobby shifted across 1 bay. Notes added.

KEYPLAN

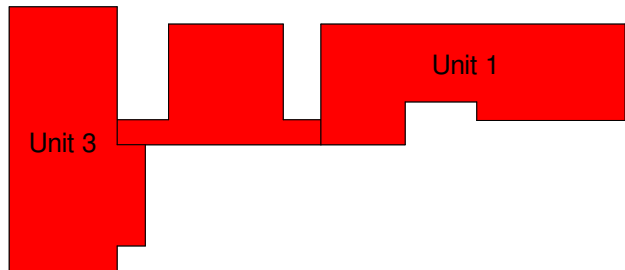

CLIENT

Spire Wrexham



STATUS	PURPOSE FOR ISSUE	SR NO.	DRAWING NO.	REV.
S4	STAGE APPROVAL	6529	6529 - SRA-XX-XX-DR - A - 90203	P01

S4

PURPOSE FOR ISSUE

STAGE APPROVAL

SR NO.
6529

DRAWING NO.

6529 - SRA-XX-XX- DR - A - 90203

REV
P01

SHEPPARD ROBSON

27th Floor City Tower Piccadilly Plaza Manchester M1 4BT
T: +44 (0)161 233 8900 E: manchester@sheppardrobson.com

SCALE@A1	DATE	ORIGINATOR	CHECKED	AUTHORISED
1 : 50	05/07/21	PH	NW	NW

1 : 50

05/07/20

ORIGINAL
PH

NW

NV

**Spire Wrexham
Chesney Court
Retaining Wall Elevation**

Stage 4

DRAWING NO.

REV