




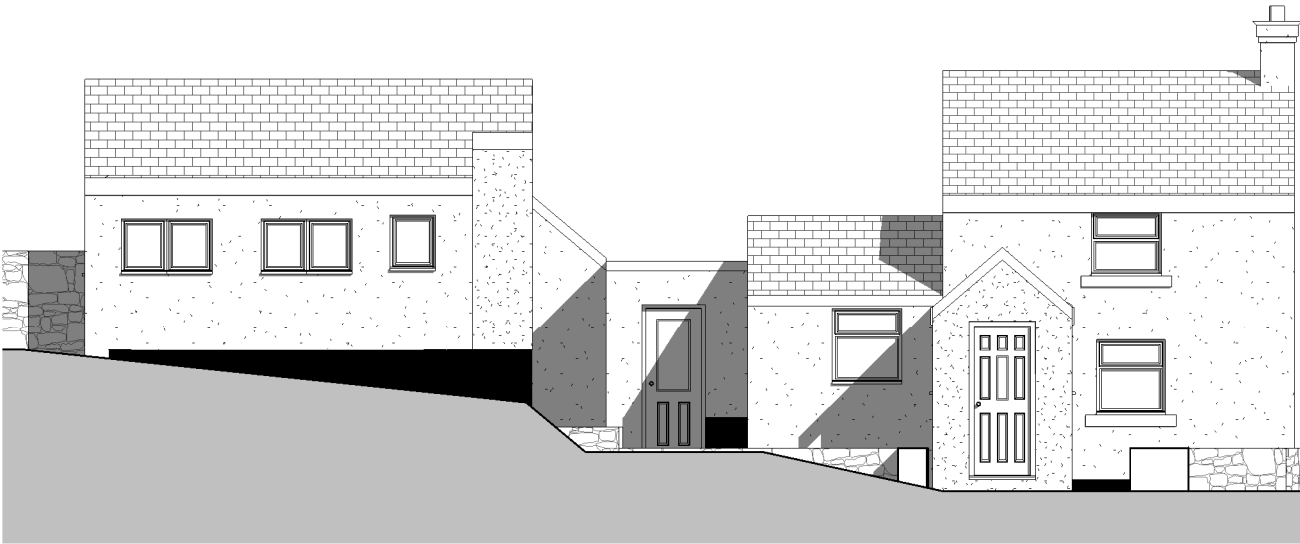


Front Elevation
1 : 100

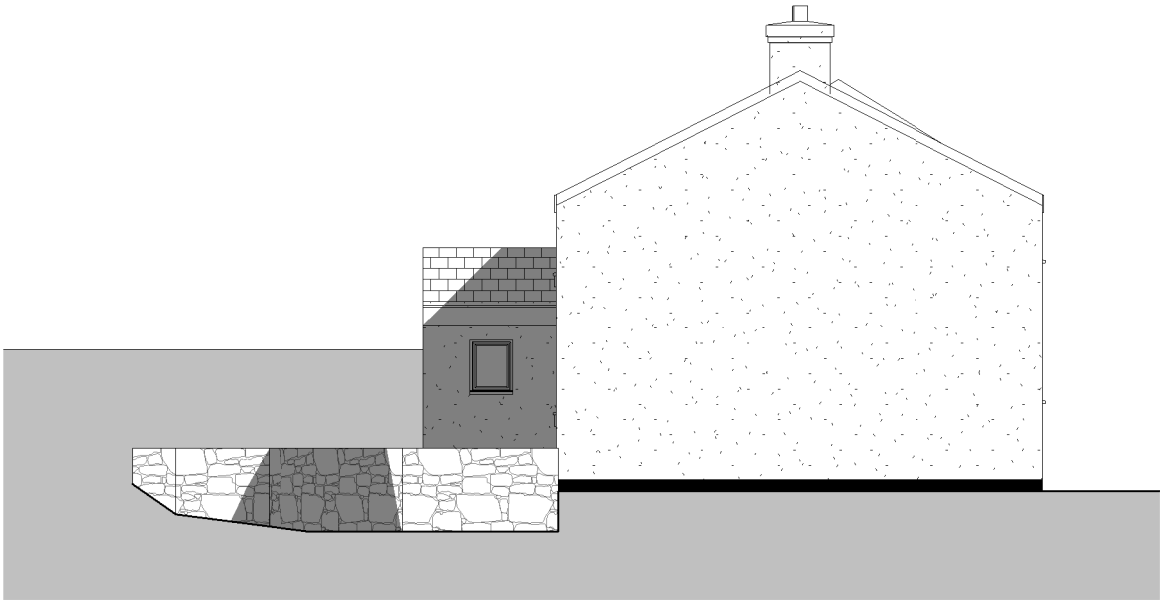

Side Elevation
1 : 100

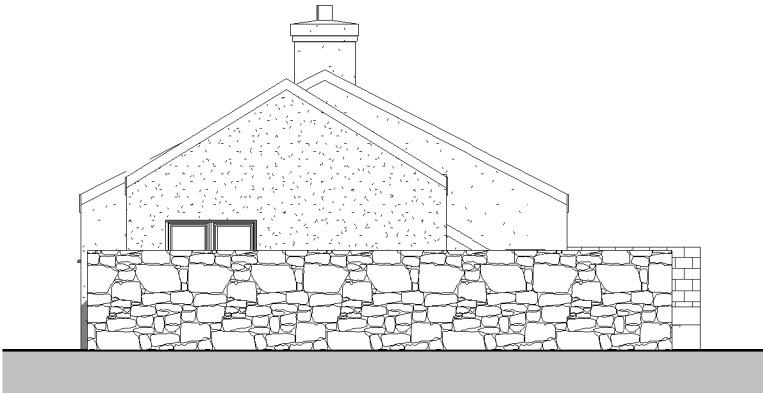

Side Elevation
1 : 100

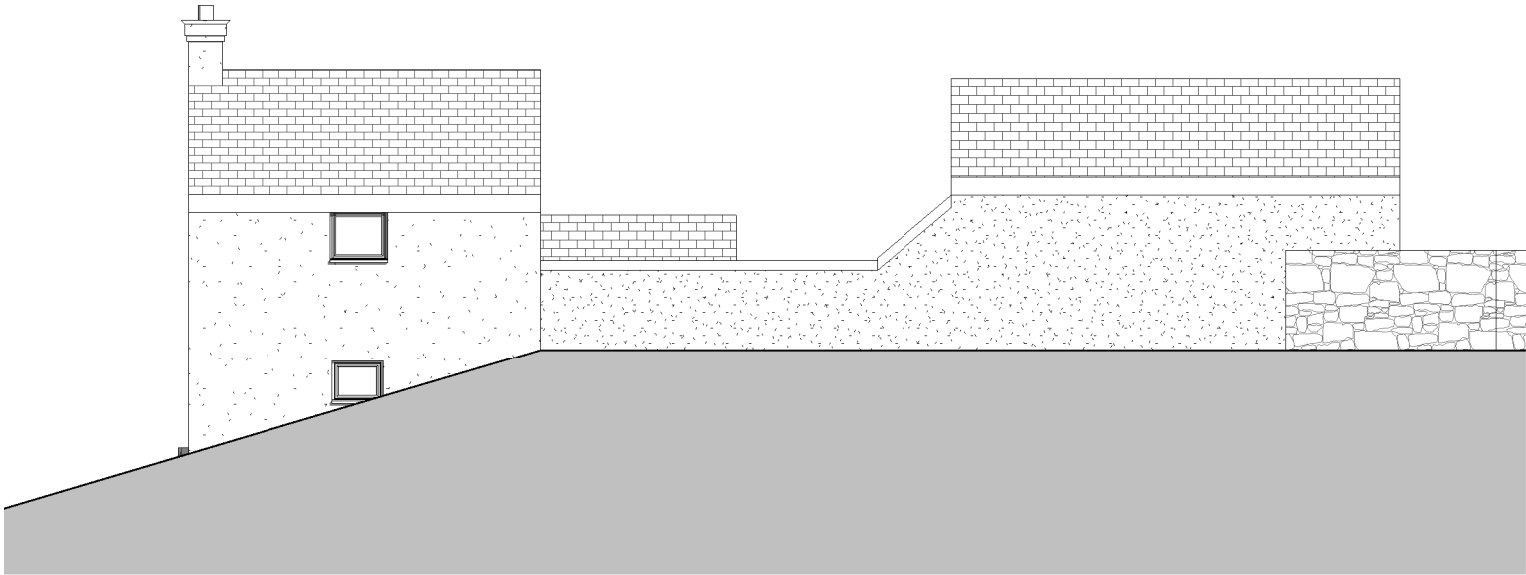

Rear Elevation
1 : 100

REV	DESCRIPTION	BY	DATE
OFF THE WALL ARCHITECTURAL SERVICES OFF THE WALL - Architectural Services 1 The Woodlands, Chester Road Gresford, Wrexham, LL12 8NU Instagram: offthewall_architectural phone: 07722 113 971 email: cathy@offthewallarchitectural.com			
CLIENT: Mr & Mrs Morgan			
ADDRESS: 6 Wesley Road, Bwlchgwyn			
STAGE: Planning Application			
TITLE: Existing Elevations			
SCALE AT A3: 1 : 100	DATE: 29/10/21	DRAWN: LJ	CHECKED: CO
PROJECT NO: OTW1218	DRAWING NO: EX02	REVISION:	