




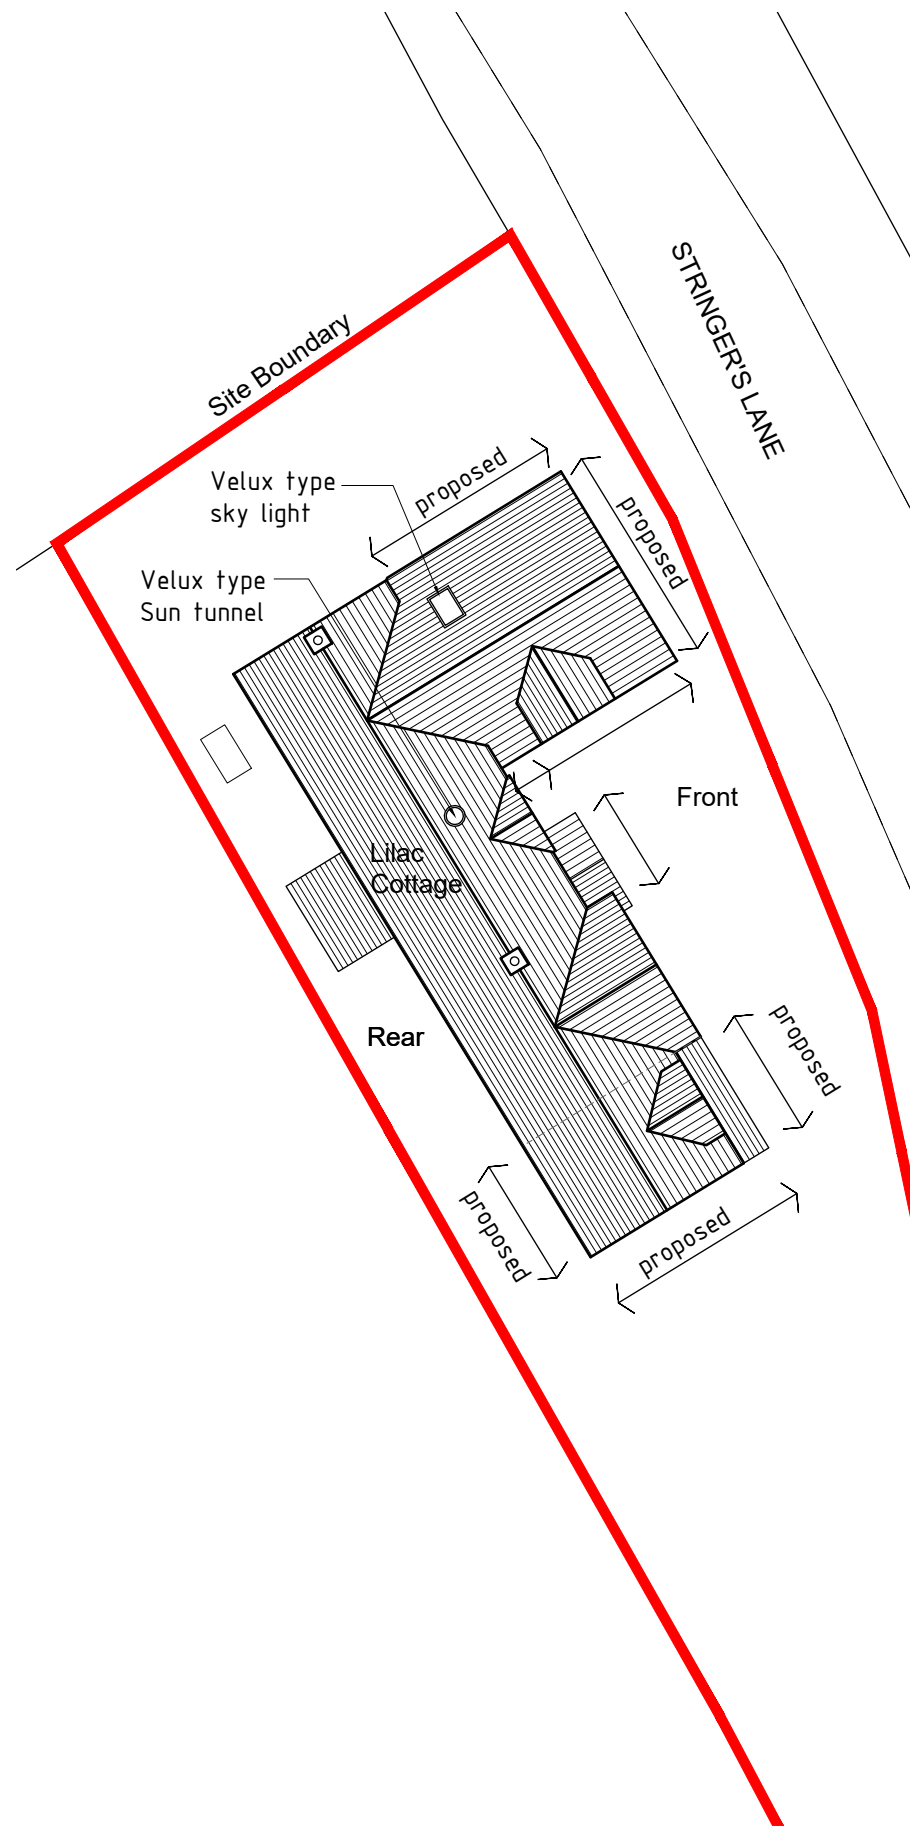


Existing Site plan 1:200

 

Proposed Site plan 1:200

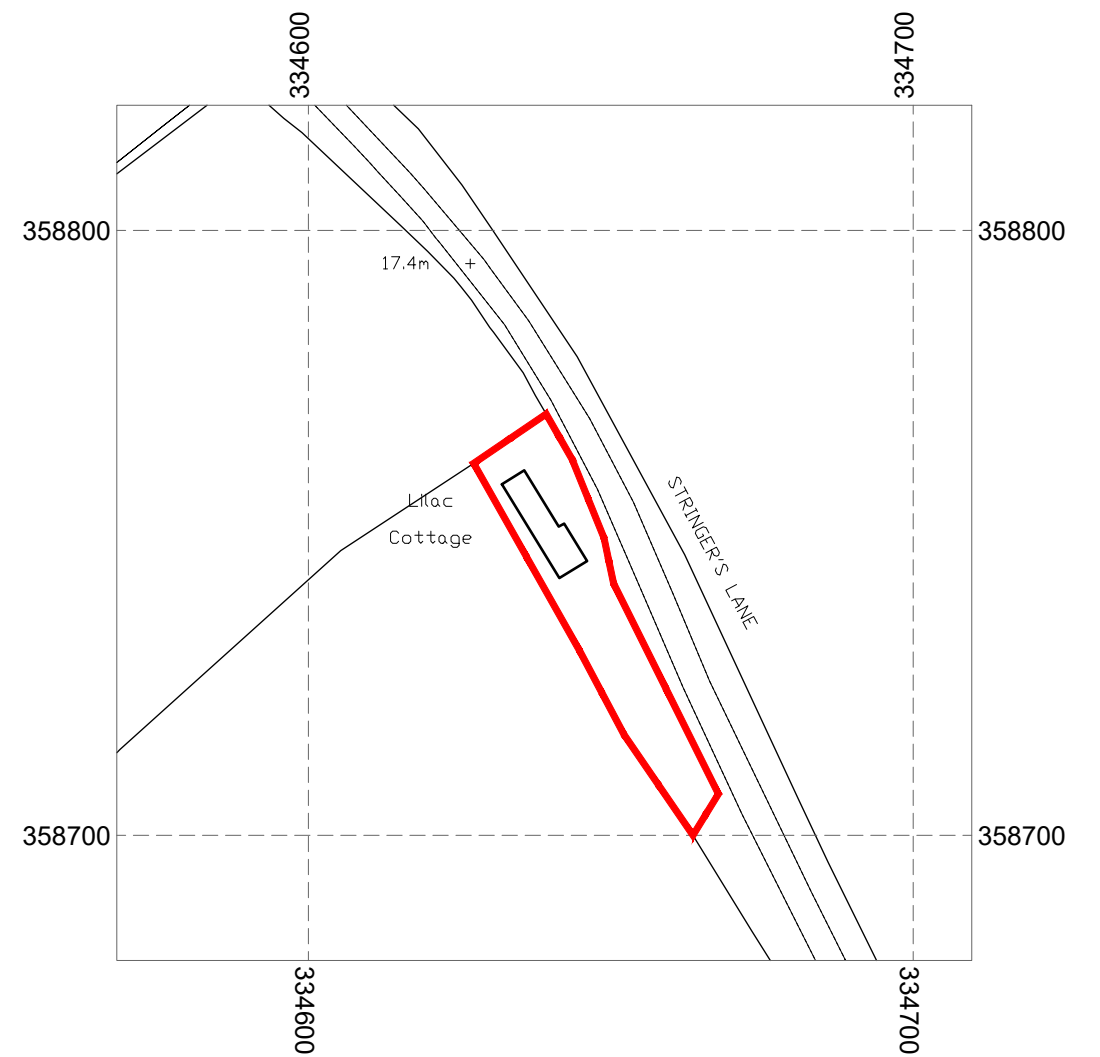

Site location plan 1:1250

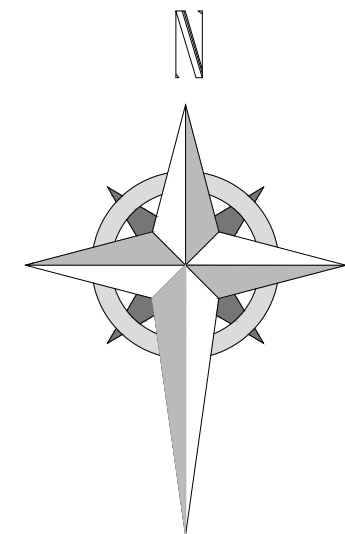

Project; Lilac Cottage, Stringers lane, Rossett , Wrexham, LL12 0AP	
Title; Site location plan	Scale (A3); 1:200/1250
Dwg No; LC/PD/07	Date; 28.10.21
Revision;	