



ELEVATIONS SCALE 1:100 AT A1
FLOOR PLANS SCALE 1:50 AT A1

CLIENT		EXTENSION	
MR. C. ELLIS			
PROJECT		PROPOSED EXTENSION AT No.21	
HEOI Y WAEN, BEAULIE, WREXHAM,			
LL11 4BP			
DRAWINGS			
SKETCH SCHEME			
DATE	JULY 2021	SCALE	1:50 AT A1
DRAWN BY	WJ/JSK	SCALE	1:100 AT A1
DATE	2021/07/01		

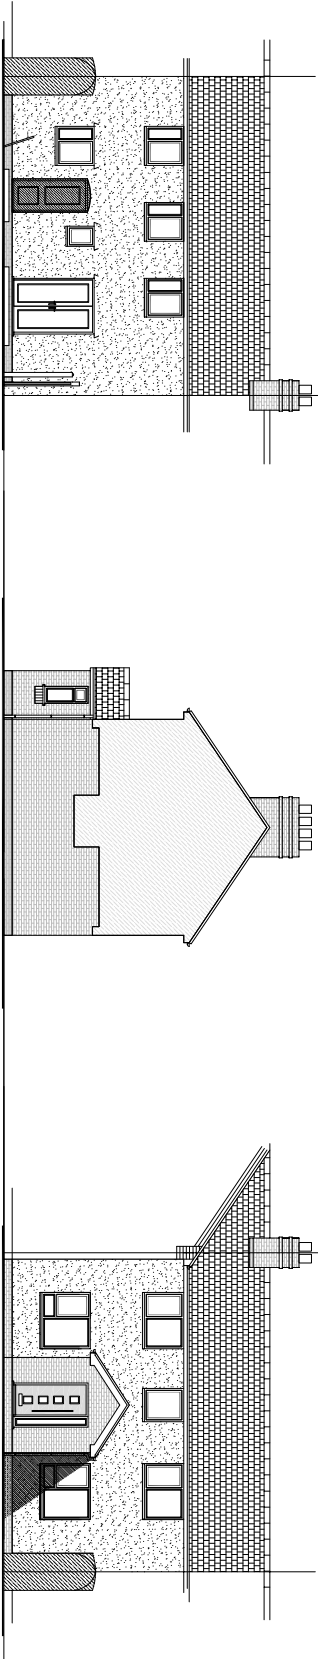


EXISTING REAR ELEVATION

EXISTING SIDE ELEVATION

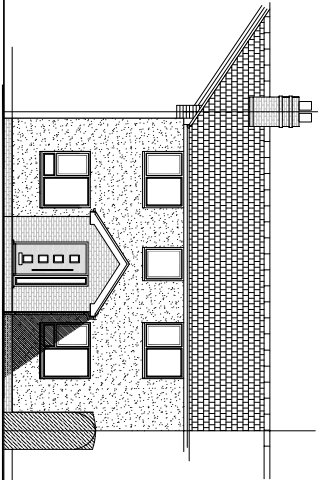


EXISTING FRONT ELEVATION

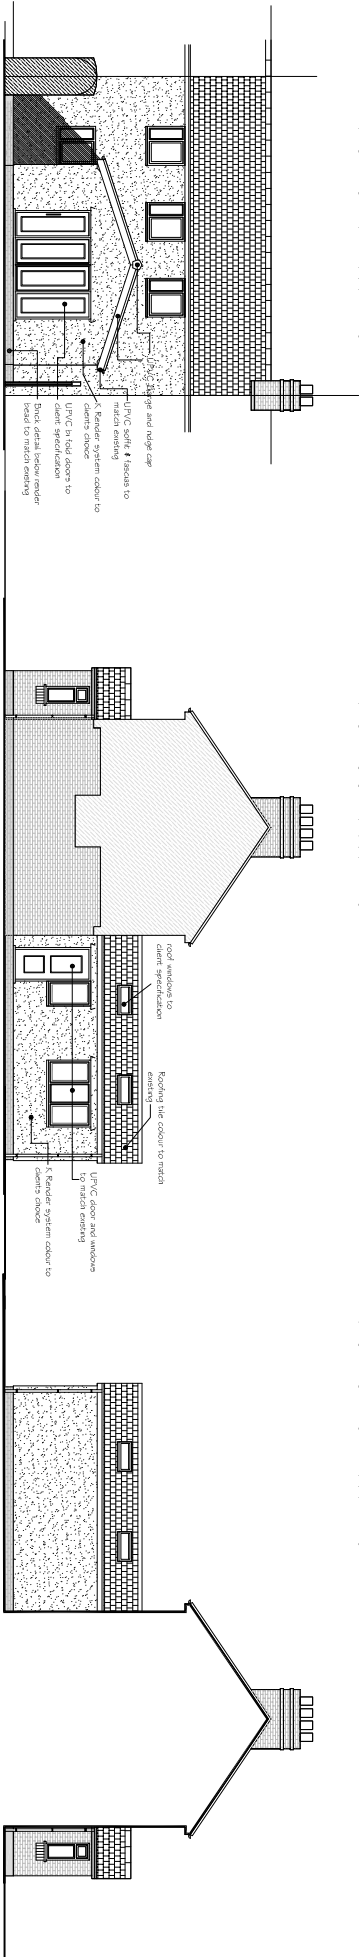

PROPOSED REAR ELEVATION

PROPOSED SIDE ELEVATION

PROPOSED SIDE ELEVATION

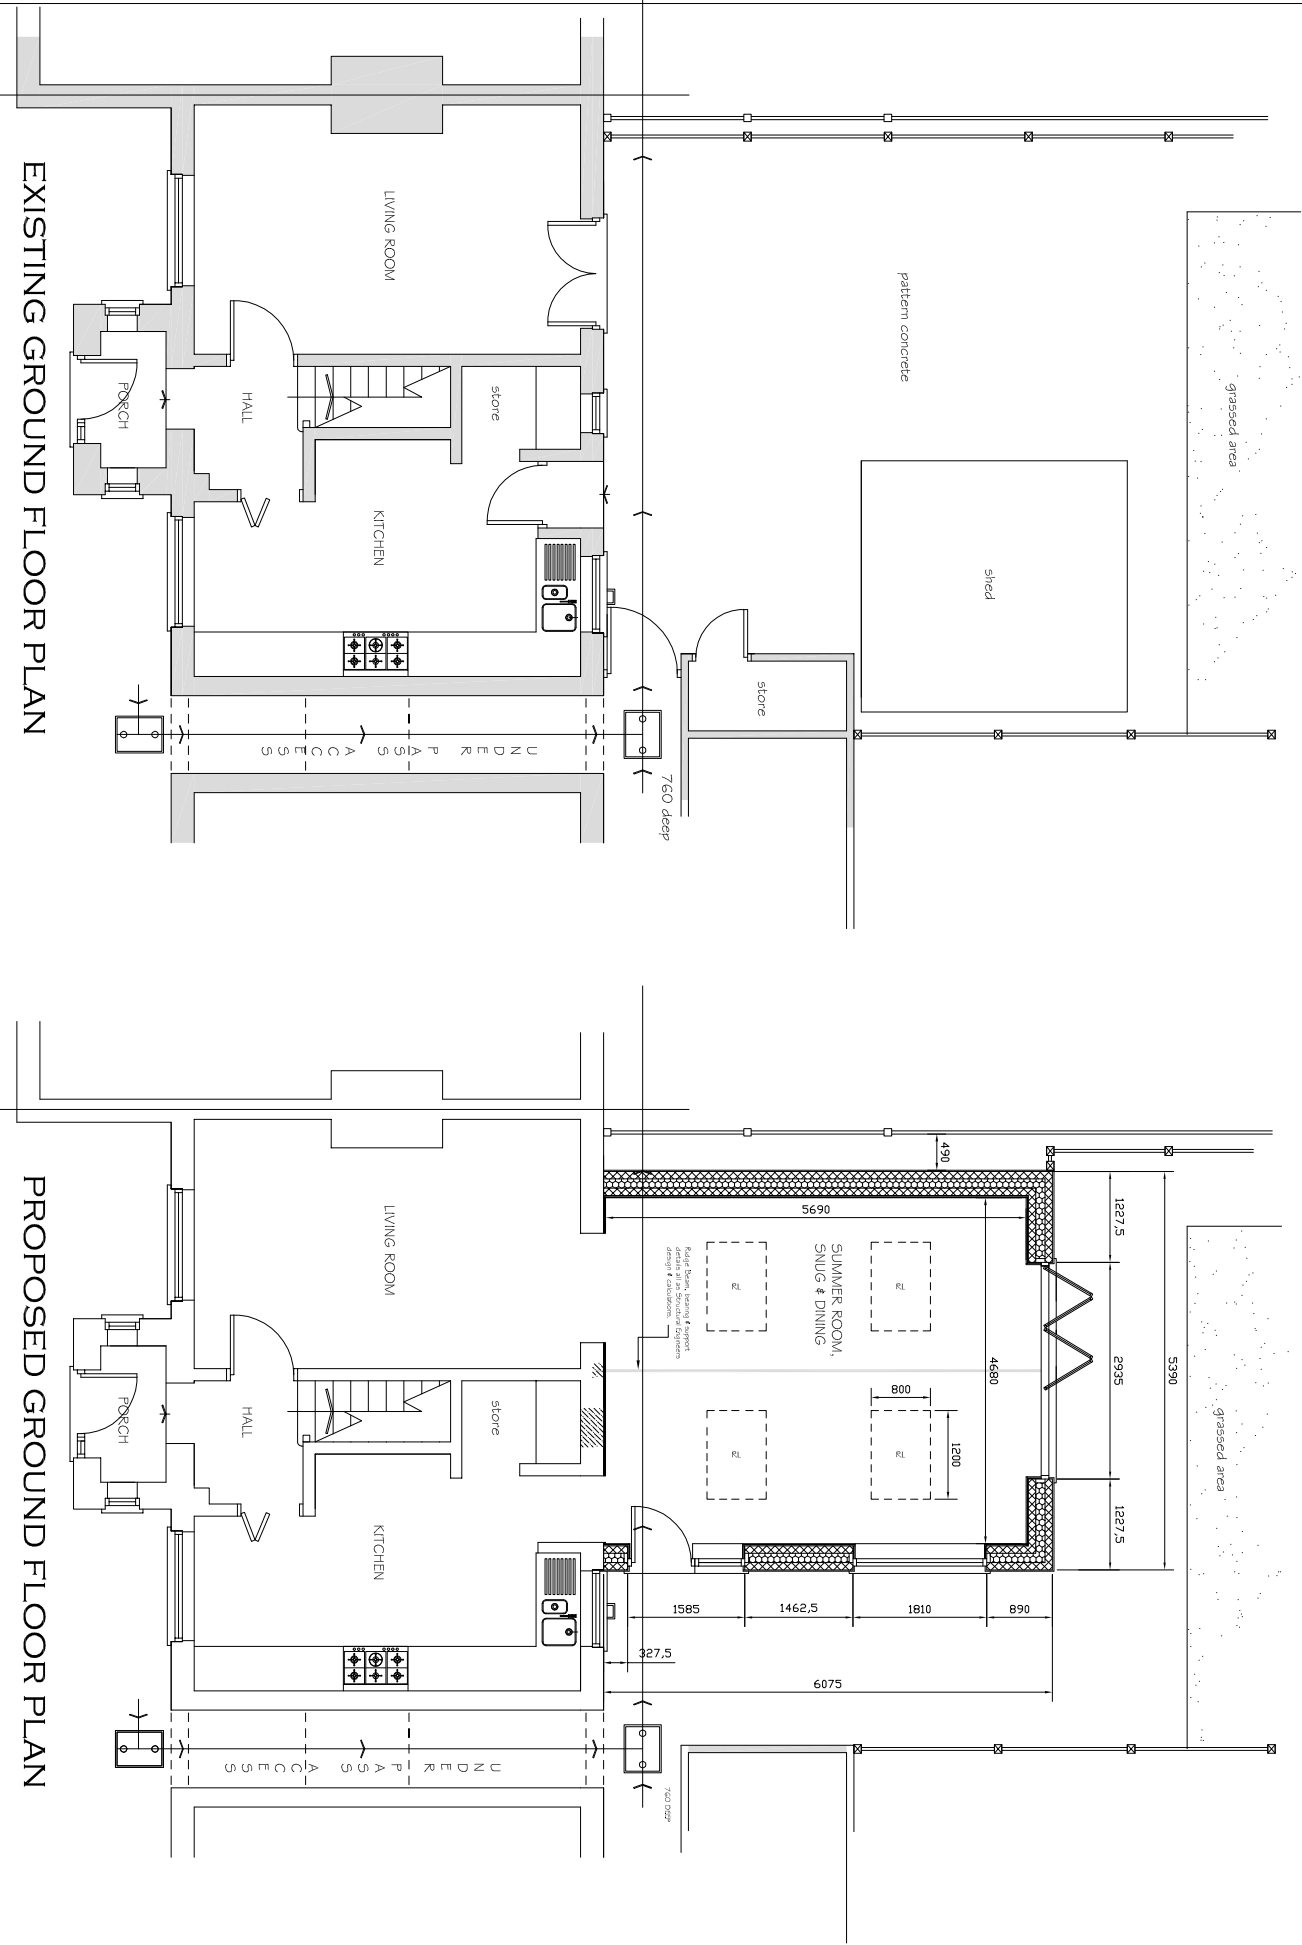


EXISTING GROUND FLOOR PLAN

PROPOSED GROUND FLOOR PLAN



LOCATION PLAN 1:2500 AT A1

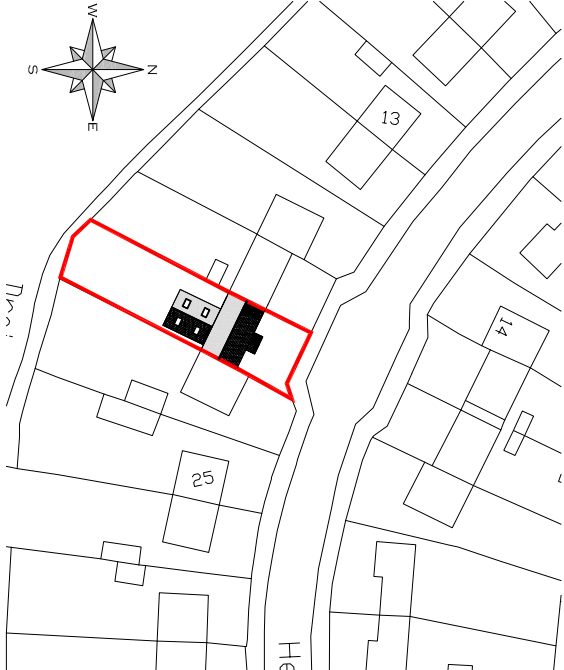

BLOCK PLAN 1:500 AT A1