


LANG & FULTON - DELTA WING 100 LOUVRED SCREEN.
HOT DIP GALVANISED AND PPC TO RAL 7016 TBC.

40 X 2 MM LOUVRE FLAT BAR INCLINED AT 45 DEGREES.
WITHIN FLAT BAR FRAME TO FORM 1000MM WIDE PANELS


INTEGRAL STEEL LOUVRE GATE PANELS
TO MATCH LOUVRED SCREEN.
IRONMONGERY : HEAVY DUTY HINGE
CLOSER MECHANISM / PULL HANDLES /
KEY LOCK / FLUSH FLOOR BOLTS

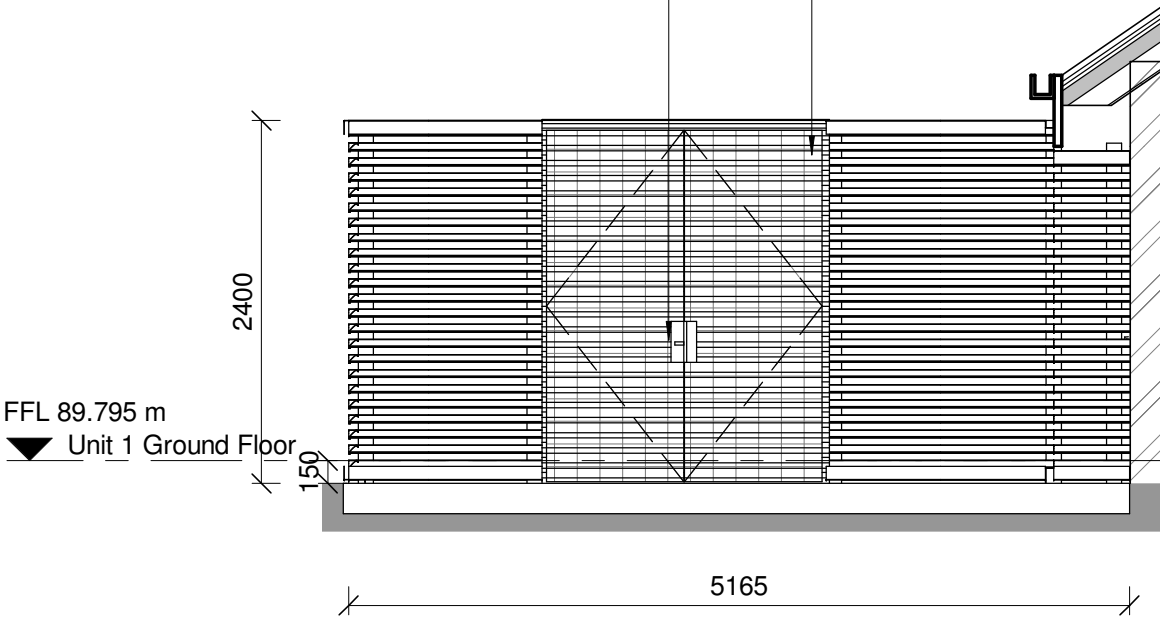

EXTERNAL MRI COMPOUND - 03 - SOUTH ELEVATION
1 : 50

LANG & FULTON - DELTA WING 100 LOUVRED SCREEN.
HOT DIP GALVANISED AND PPC TO RAL 7016 TBC.


40 X 2 MM LOUVRE FLAT BAR INCLINED AT 45 DEGREES.
WITHIN FLAT BAR FRAME TO FORM 1000MM WIDE PANELS

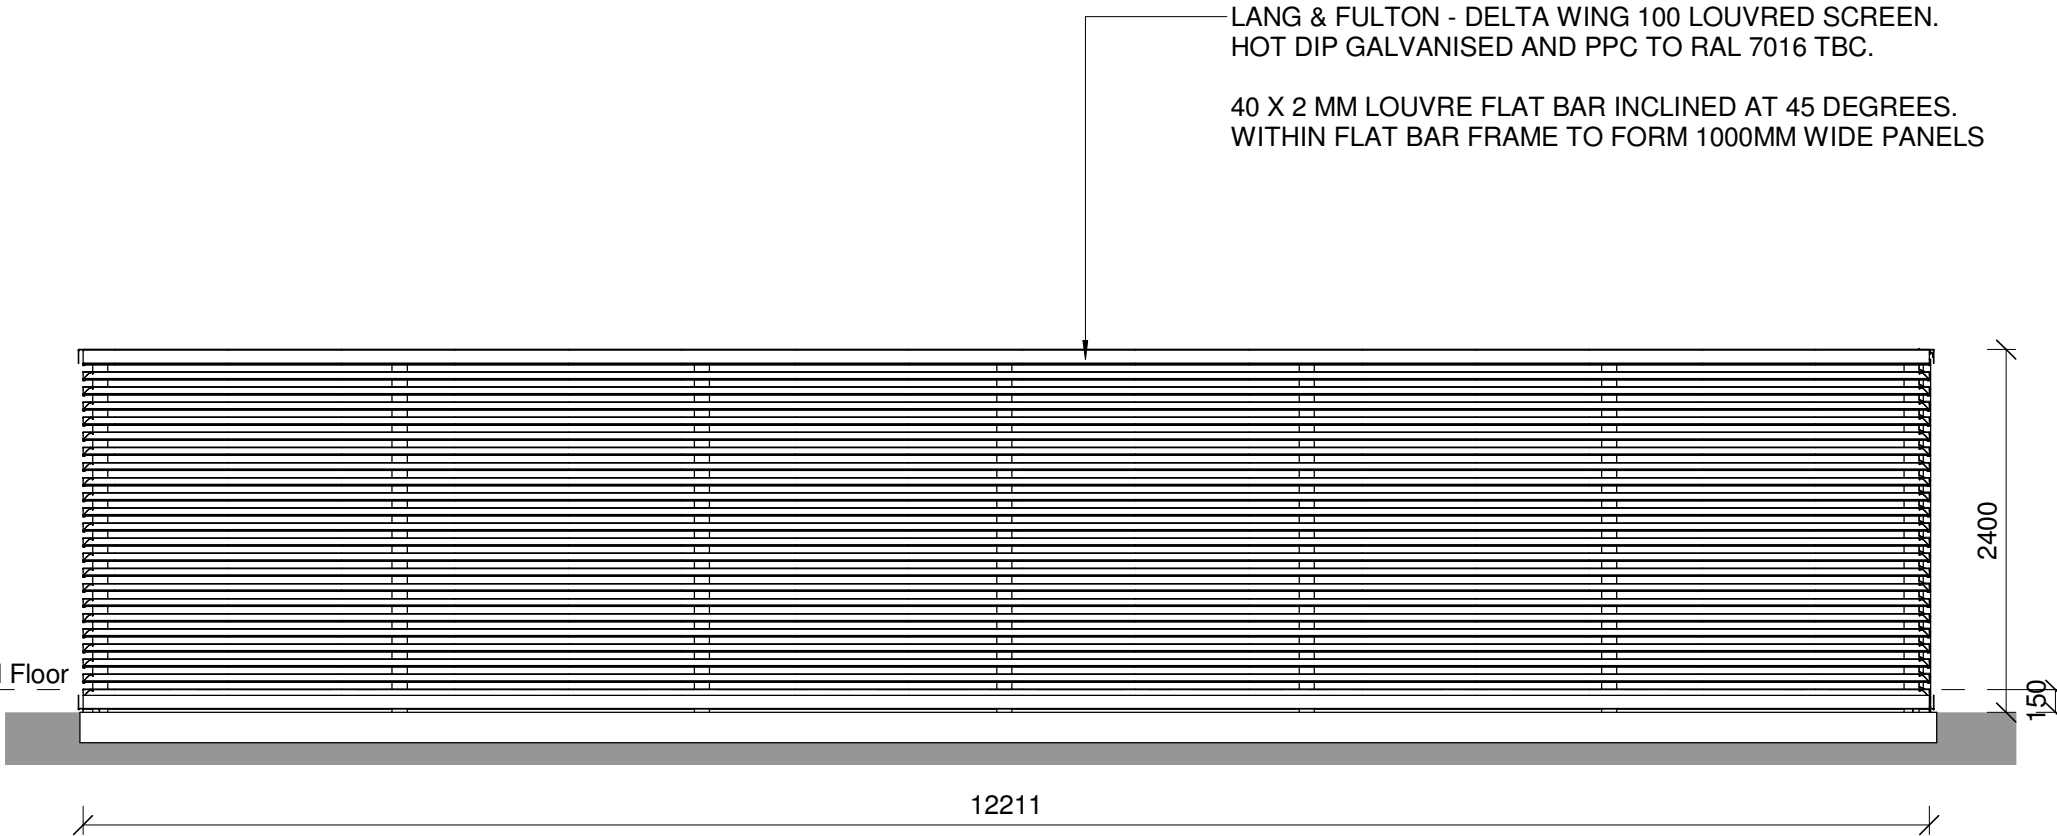

EXTERNAL MRI COMPOUND - 03 - WEST ELEVATION
1 : 50


LANG & FULTON - DELTA WING 100 LOUVRED SCREEN.
HOT DIP GALVANISED AND PPC TO RAL 7016 TBC.

40 X 2 MM LOUVRE FLAT BAR INCLINED AT 45 DEGREES.
WITHIN FLAT BAR FRAME TO FORM 1000MM WIDE PANELS

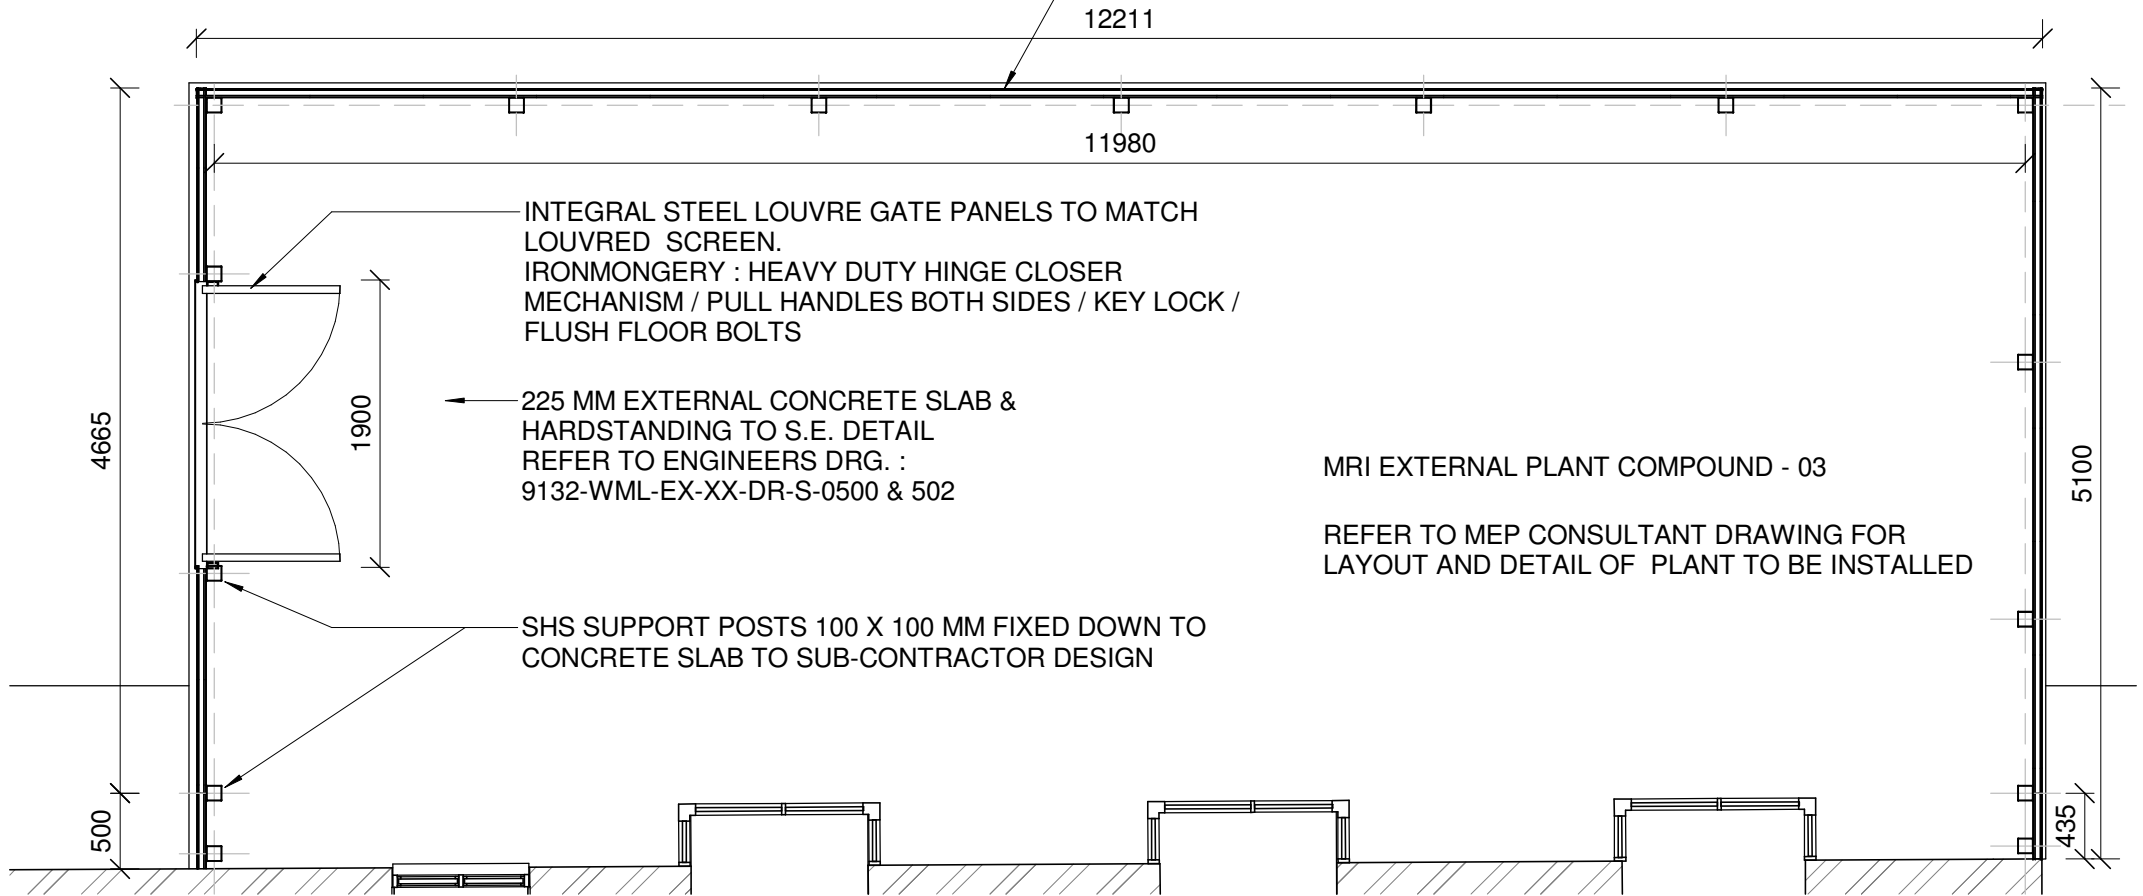

EXTERNAL MRI COMPOUND - 03 - PLAN
1 : 50

LOUVRE SCREEN WITH REDUECED HEIGHT AT
EXISTING ROOF EAVES

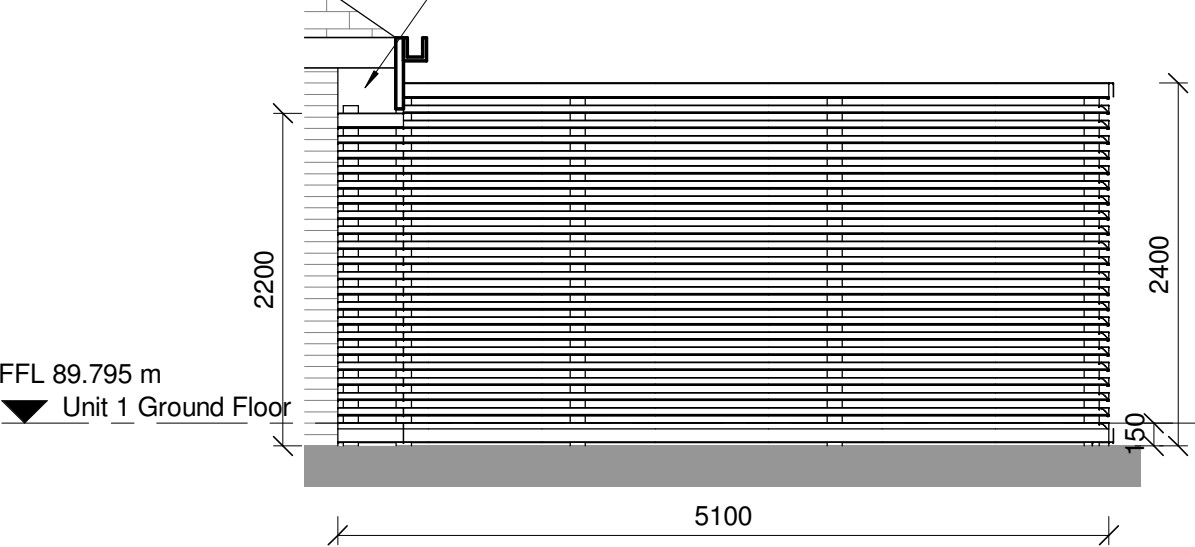

EXERNAL MRI COMPOUND - 03 - NORTH ELEVATION
1 : 50

© COPYRIGHT
The copyright in this drawing is vested in Sheppard Robson and no license or assignment of any kind has been, or is, granted to any third party whether by provision of copies or originals or otherwise unless agreed in writing.

DO NOT SCALE FROM THIS DRAWING
The contractor shall check and verify all dimensions on site and report any discrepancies in writing to Sheppard Robson before proceeding work

FOR ELECTRONIC DATA ISSUE
Electronic Data / drawings are issued as "read only" and should not be interrogated for measurement. All dimensions and levels should read, only from those values stated in test, on the drawing.

REV.	DATE	AMENDMENT
P01	22/04/2021	Stage 4 Issue : Additional detail
P02	14/05/2021	PLANNING APPLICATION : Site plan updated. Draught lobby shifted across 1 bay. Notes added.

KEYPLAN

CLIENT

Spire Wrexham



SHEPPARD ROBSON

27th Floor City Tower Piccadilly Plaza Manchester M1 4BT
T: +44 (0)161 233 8900 E: manchester@sheppardrobson.com

PROJECT
Spire Wrexham

SCALE@A2	DATE	ORIGINATOR	CHECKED	AUTHORISED
1 : 50	04/22/21	PH	NW	NW

Chensey Court
MRI Enclosure
Layout / Detail

Stage 4

STATUS	PURPOSE FOR ISSUE	SR NO.
S4	STAGE APPROVAL	6529
DRAWING NO.	REV.	
6529 - SRA-XX-00-DR-A-90201	P02	