




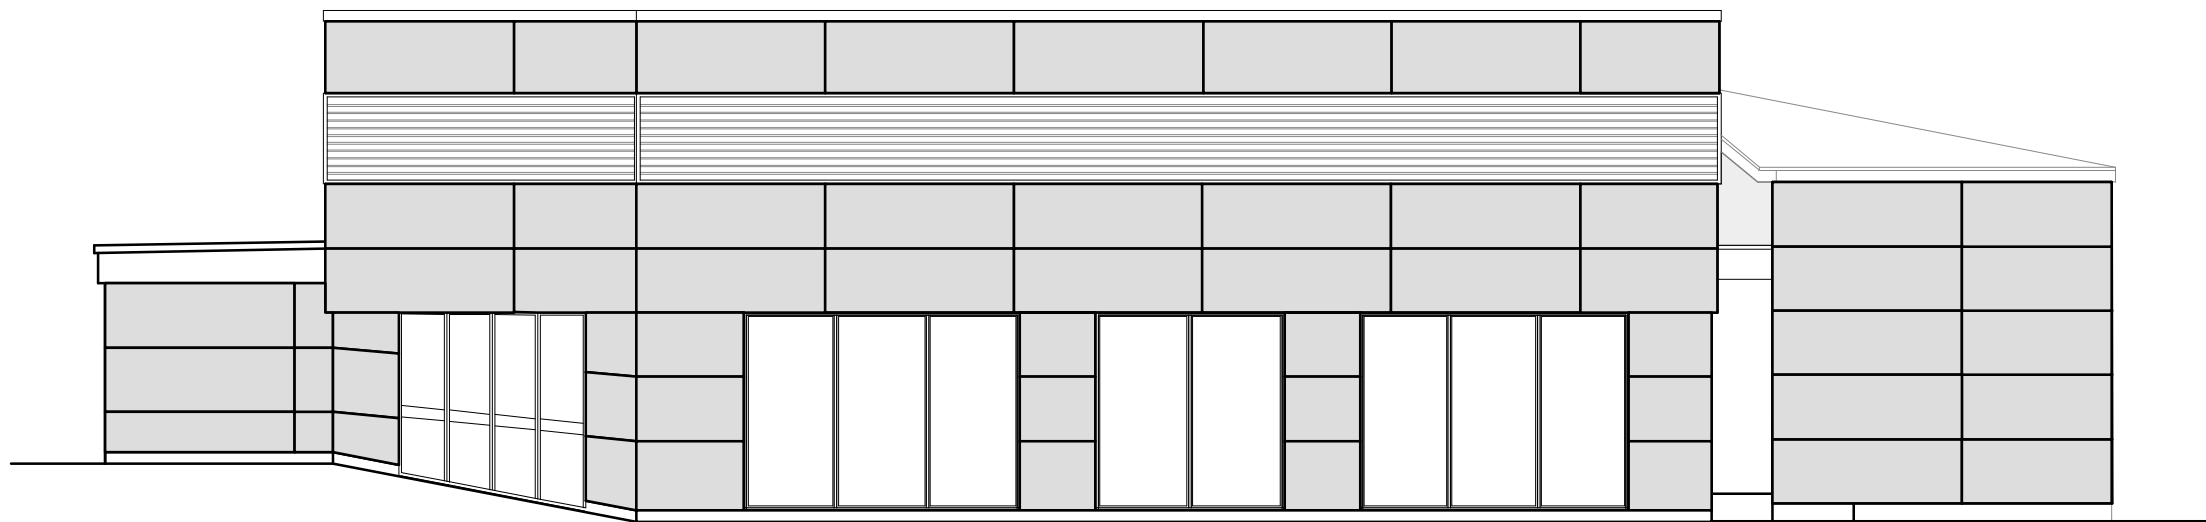


Front Elevation 1:100

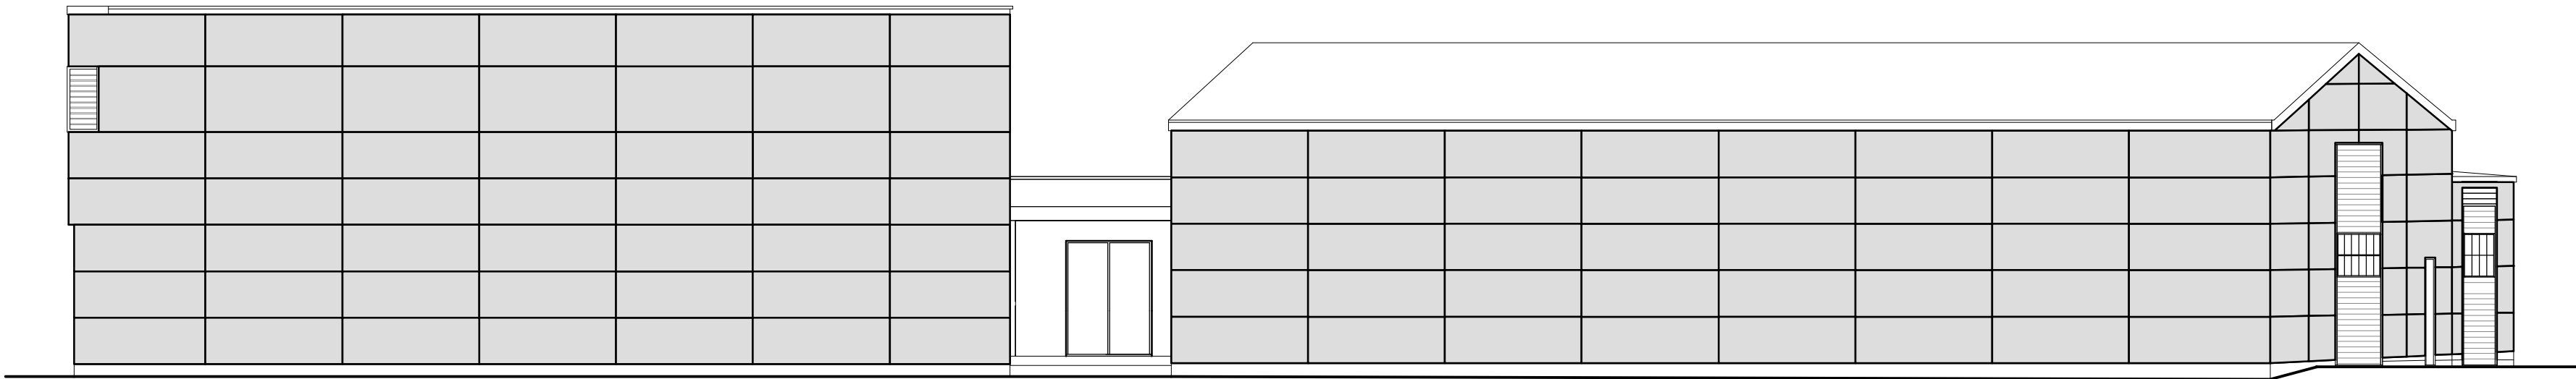

Side Elevation 1:100

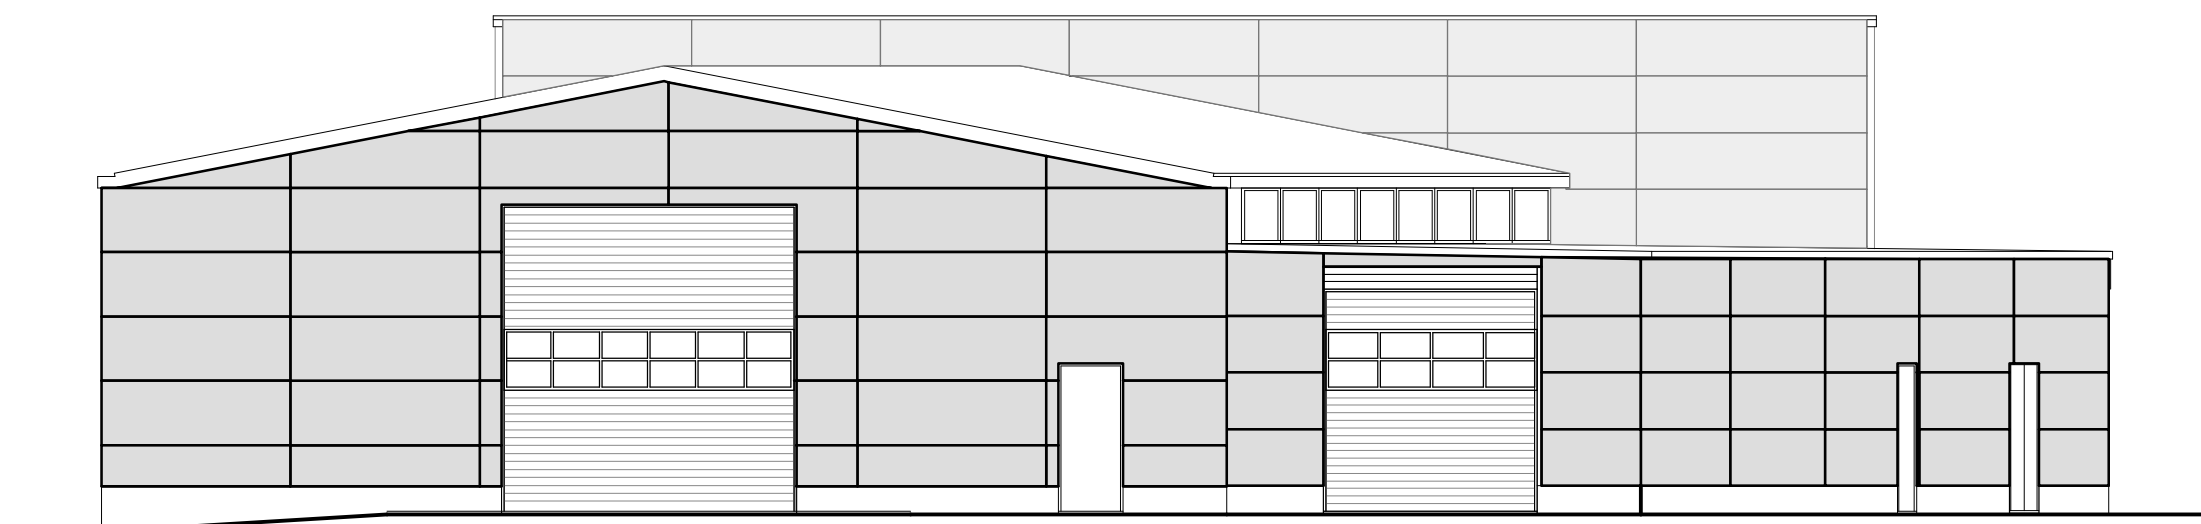

Rear Elevation 1:100

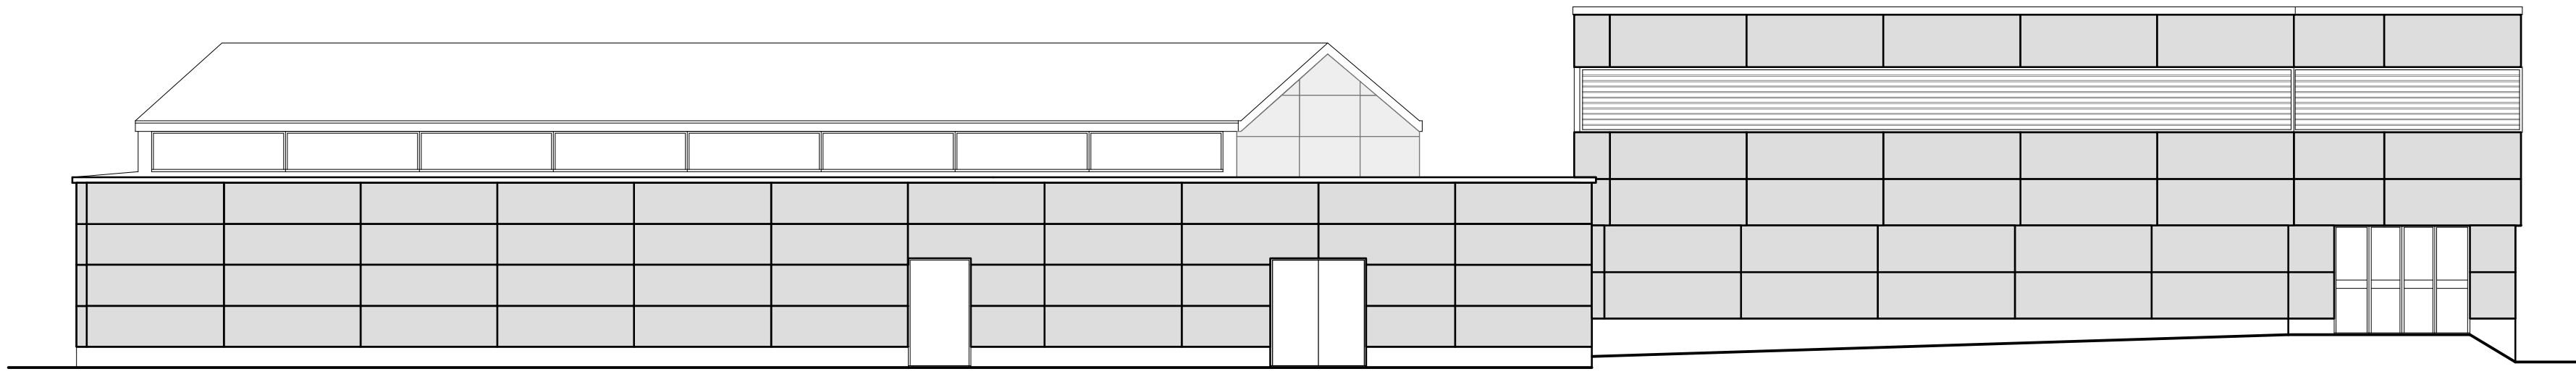

Side Elevation 1:100

External Facing Materials
External walls are to comprise blockwork, building clad in horizontal kingspan or similar as indicated.

Roofing Materials
Roof coverings are to be corrugated sheets to match existing.

All windows are to comprise sealed double glazed units set in uPVC frames.

All fascias and soffits are to comprise uPVC to match existing.

Rainwater to be collected in half square uPVC guttering and uPVC downpipes, to discharge to to existing method of surface water discharge.

C	10/21	Design Amends	D J E
B	09/21	Design Update	A V
A	07/21	Design Update	A V
Rev	Date	Detail	Initial

Project: Proposed Extension and Alterations to, former HSS Garage, Hightown Road, Wrexham, LL13 8ED.	
Title: Planning: Elevations	Scale: (A1) 1:100

Drawn By: A. Valentine	Date: July 2021
Drawing No: C135/004	Sheet: 2 of 2



Office 3K4,
Redwither Business Tower,
Wrexham, LL13 9XT
Tel: 01978 356500
www.blueprintarchitectural.com
© copyright all rights reserved