



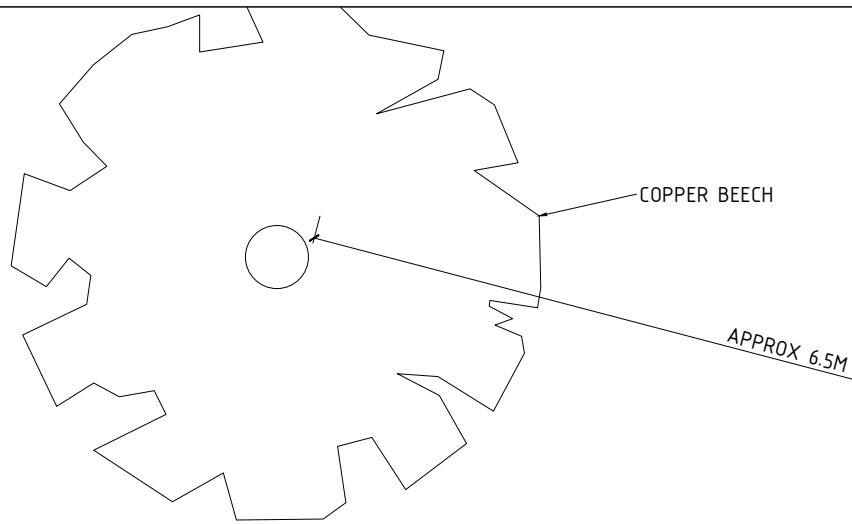


COPPER BEECH

APPROX 6.5M

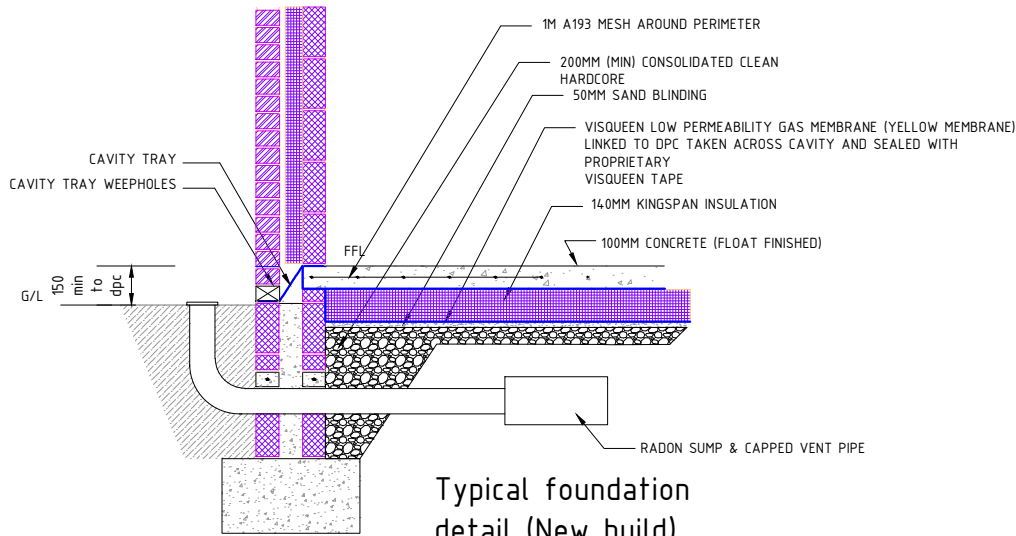

Typical foundation detail (New build)
Full radon

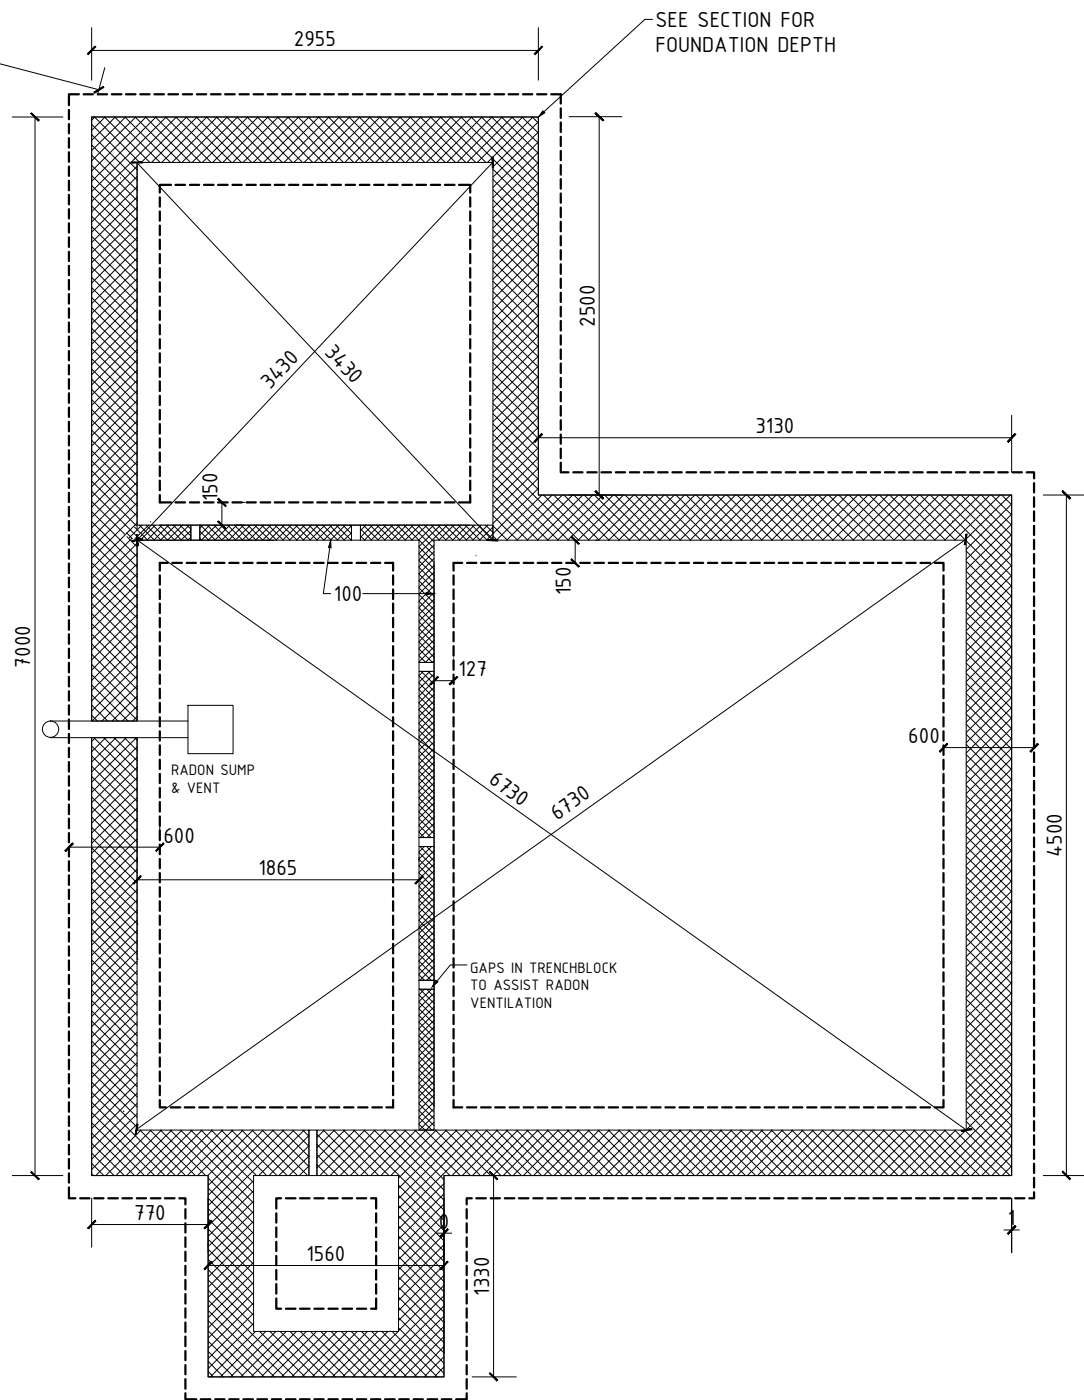

FOUNDATION PLAN

No.	Revision/Issue	Date

Client Name and Address

Project details
New Dwelling on Land adjacent to
The Jolly Masons Inn
Rock Road
Rhosymedre
WREXHAM
LL14 3YF

Project No. JH/2018	Sheet 2
Date January 2018	Revision
Scale(s) 1:50 @ A3	Drawn By