






FRONT ELEVATION

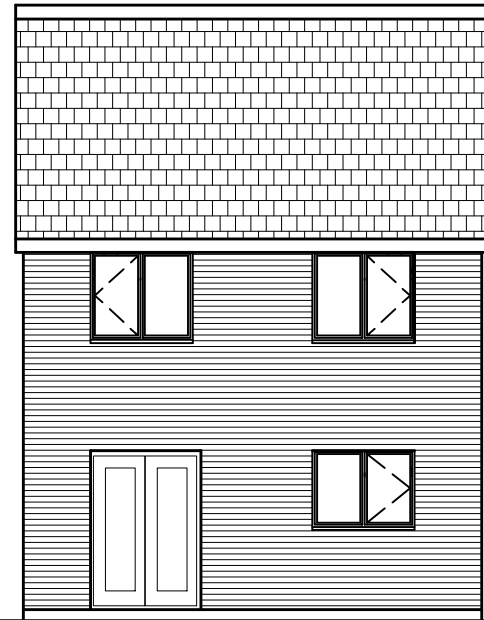


REAR ELEVATION

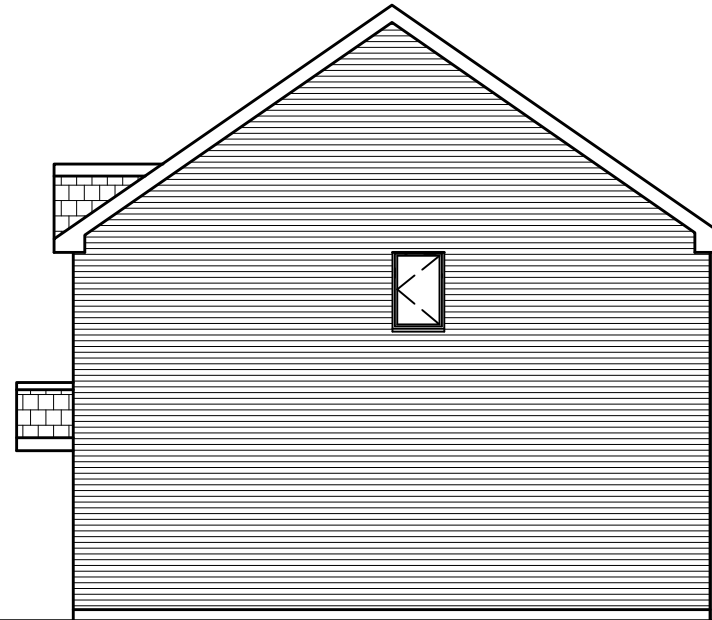


SIDE ELEVATION

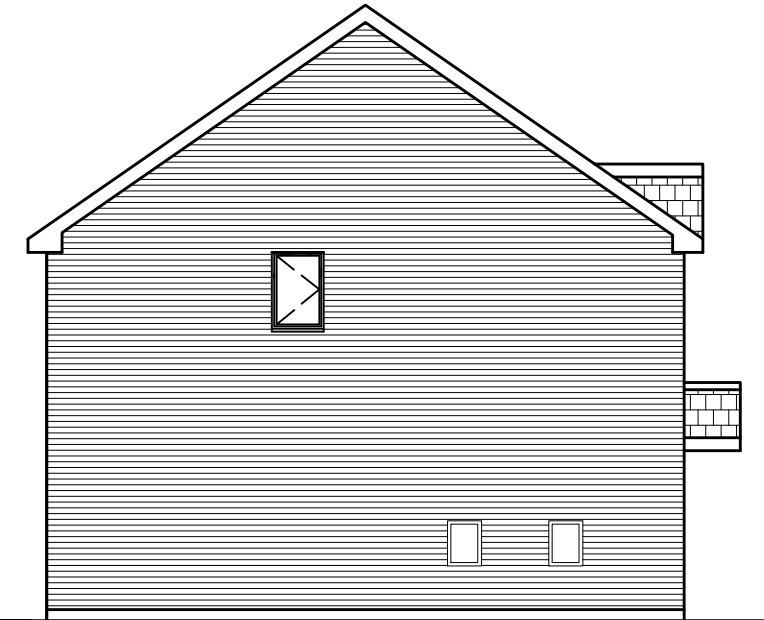

SIDE ELEVATION

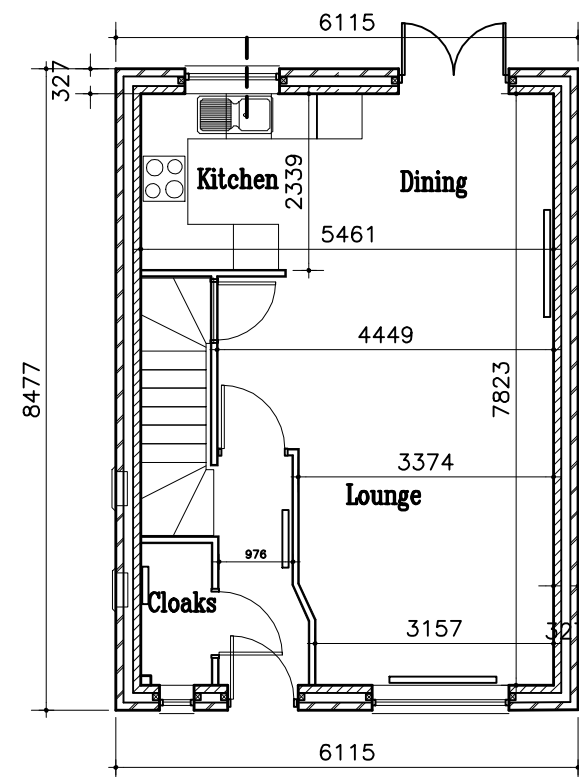

GF PLAN

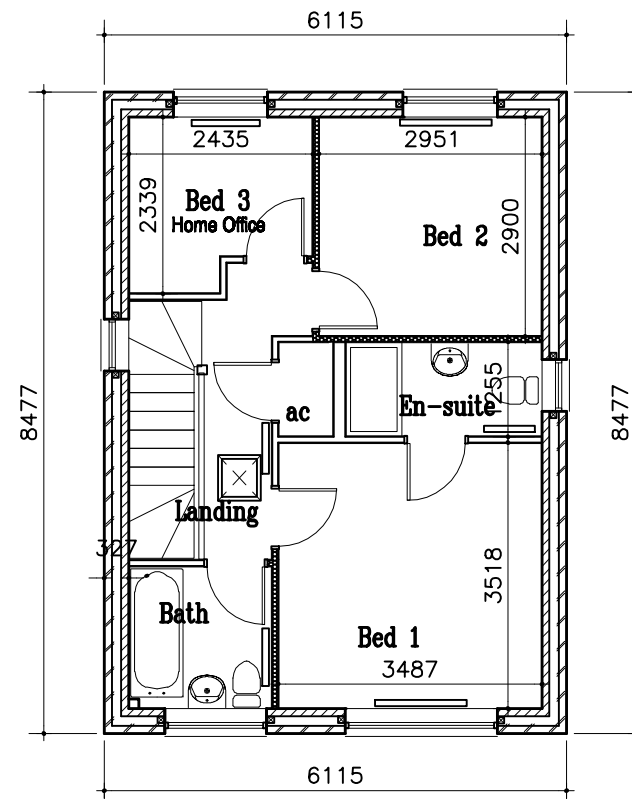

FF PLAN

CARTWRIGHT
ARCHITECTURAL & PLANNING SERVICES

Sunnyside, Hollinwood, Whixall, Shropshire, SY13 2NL
Telephone and Fax No. 01948 880123 or 07917672498
E-mail - robert.cartwright6@btinternet.com

CLIENT

SG ESTATES
AWARD WINNING HOUSING DEVELOPER

S G Estates Ltd, Unit 1, Rhosddu Industrial Estate,
Old Rhosrobin, Rhosrobin, Wrexham LL11 4YL
Tel. 01978 263169

CONTRACT

Land at Llay New Road
Rhosrobin, Wrexham
LL11 2UB

DWG TITLE:

House Type Deganwy
920 sq ft
Plans & Elevations
Brickwork only

SCALE: 1:100

DWG No.

DATE:

August 2021

PL Dy br 1