


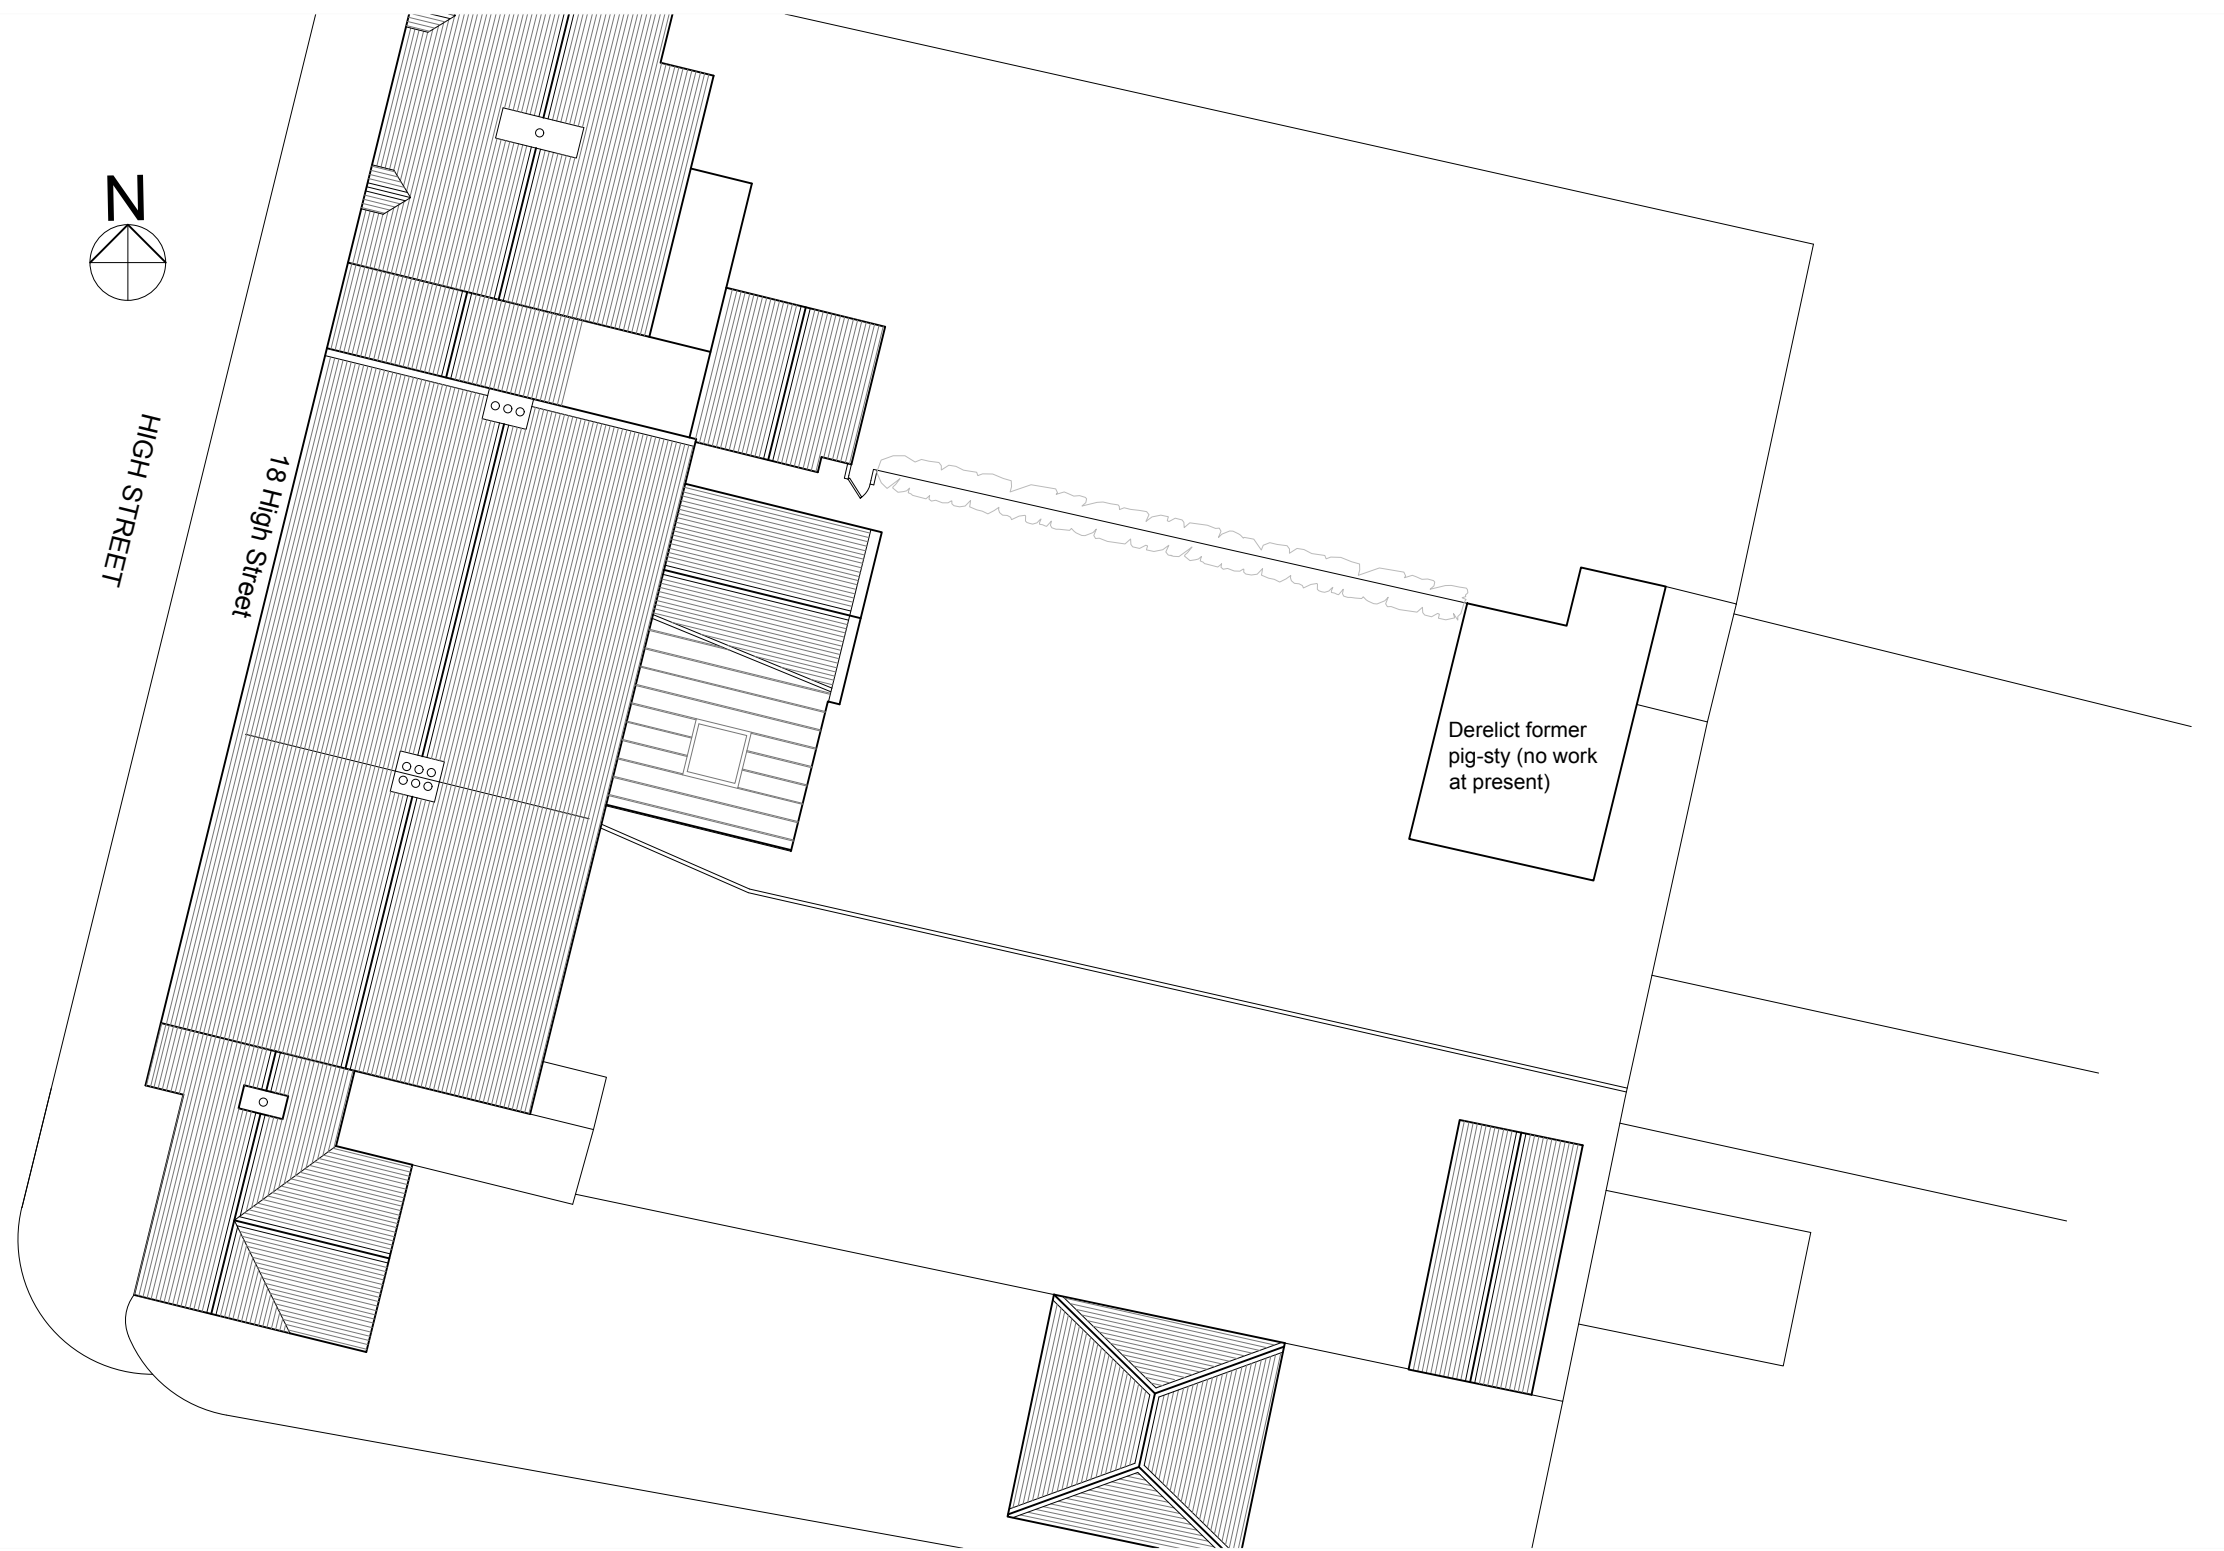

PROJECT 18 HIGH STREET, OVERTON
 REPAIRS AND ALTERATIONS

JOB NUMBER OVE.01

DRAWING TITLE SITE PLAN AS PROPOSED

DRAWING STATUS PLANNING

DRAWING NO. 14

REVISION -

SIZE & SCALE 1:50 @ A3

First Issue 10.08.2021

© Chambers Conservation Ltd
 jennifer@chambersconservation.com
 rob@chambersconservation.com
 07484 133270 or 07919 300428
 www.chambersconservation.com

Registered in England and Wales, no. 09787239
 Registered address: 88 Tattenhall Road, Tattenhall,
 Chester CH3 9QJ

Do not scale from this drawing unless agreed

