



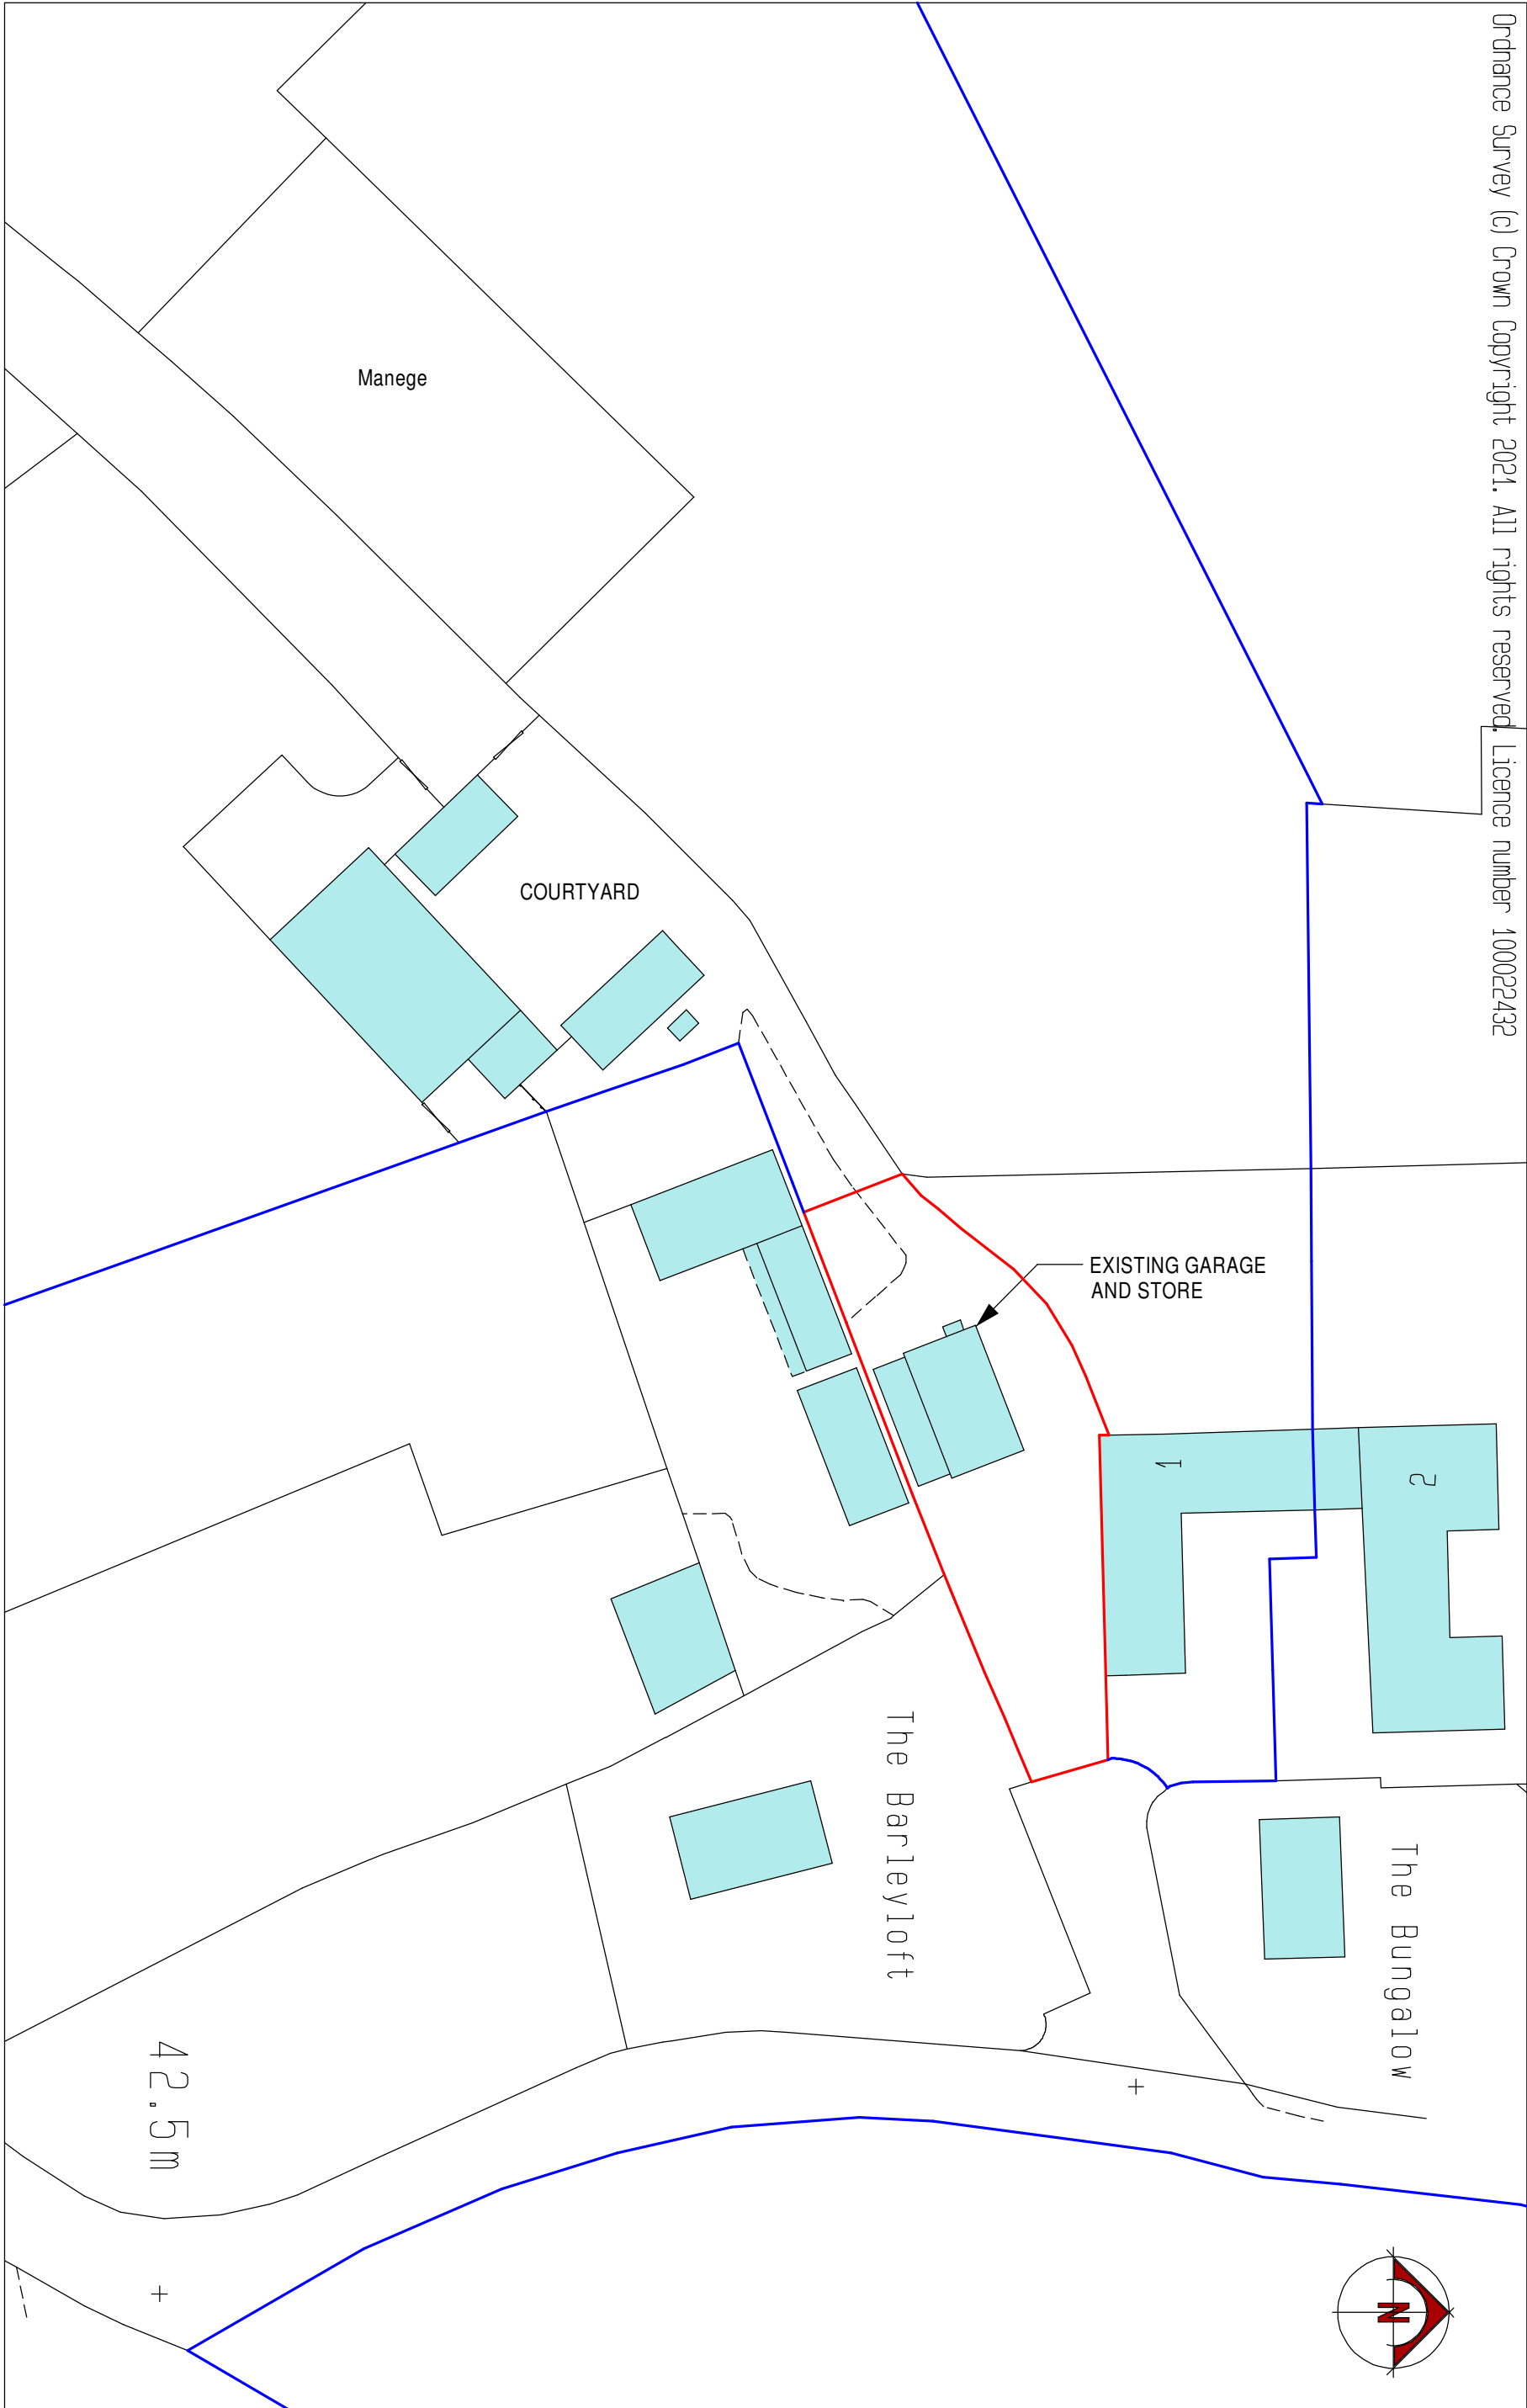

1 EXISTING SITE PLAN 1 : 500

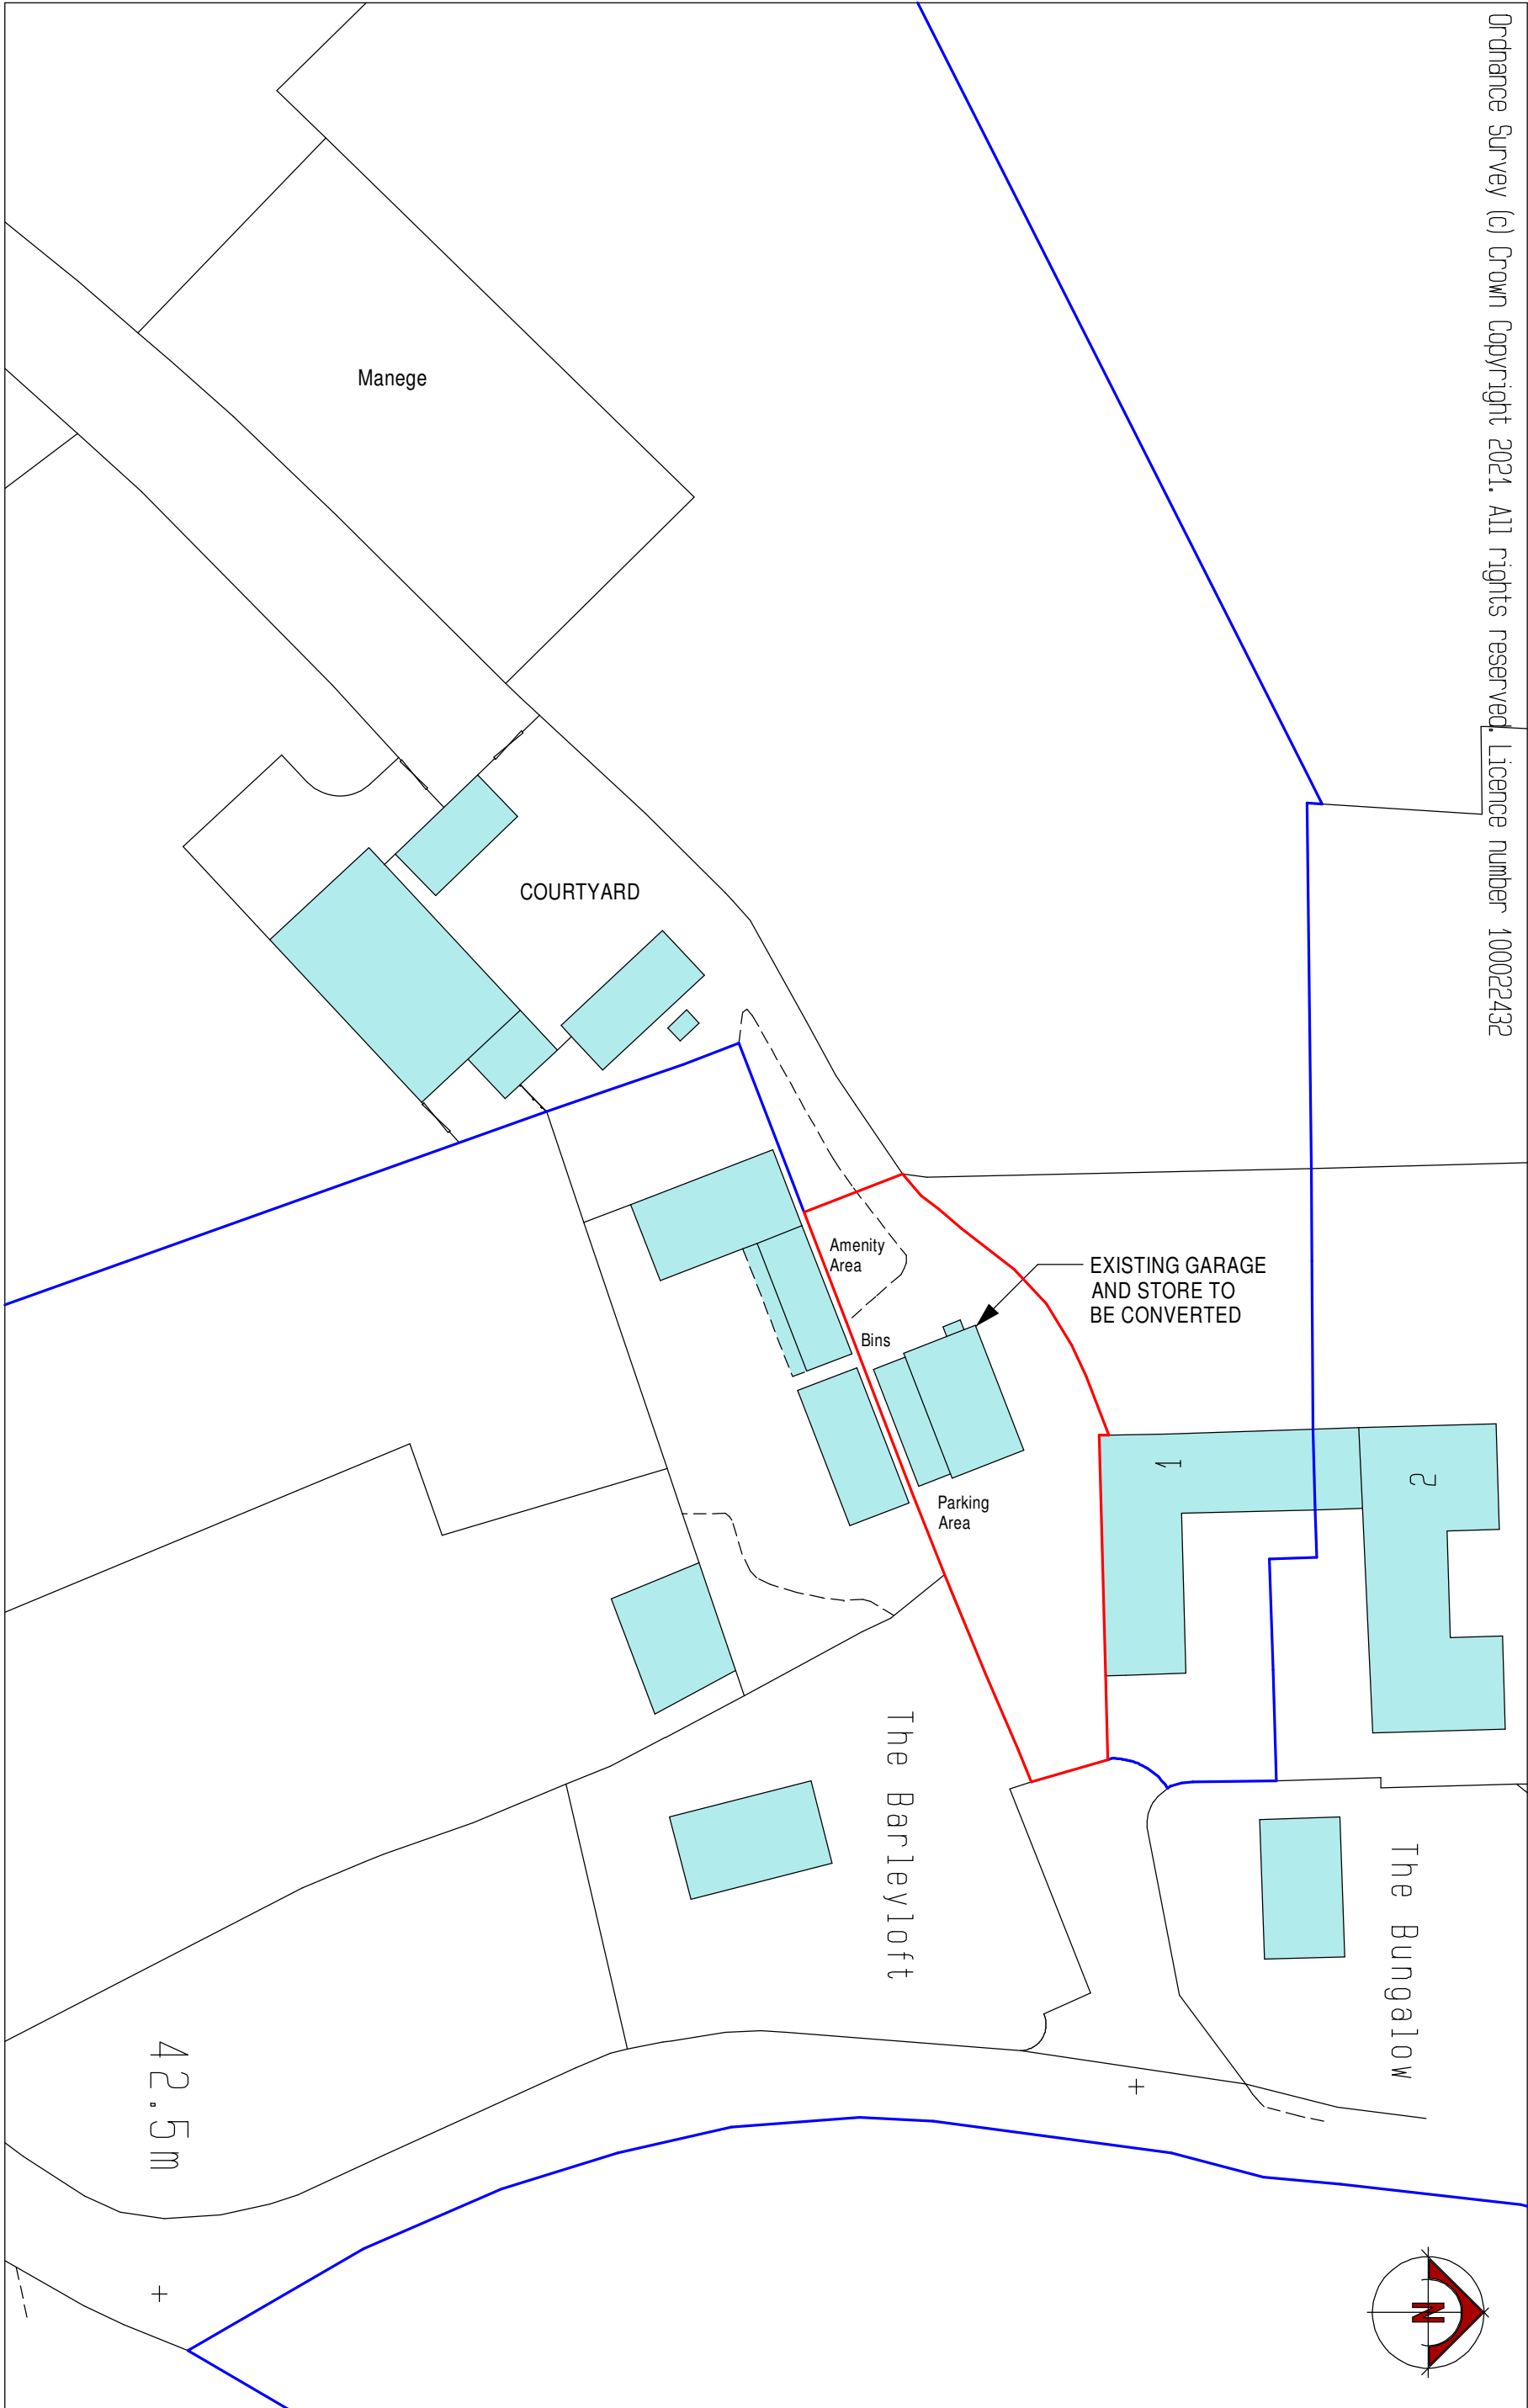

2 PROPOSED SITE PLAN 1 : 500

NOTES:
All dimensions must be checked on site and not scaled from the drawings. All discrepancies must be notified to the Agent immediately.

KEY :

-		
Rev	Date	Revisions
Drawn by :	Date :	
A.R. HEWITT	AUGUST 2021	

ARH Architectural Design
206 Liverpool Road,
Whitchurch,
Shropshire,
SY13 1UT

Tel: 07891 147512
e-mail
arharchitecturaldesign@gmail.com

© copyright This drawing must not be reproduced without first obtaining written permission

Client :
Mr & Mrs J. Marstand

Job Title :
PROPOSED STEEL FRAMED STORAGE BUILDING AT
THE RIDINGS
CAE LICA LANE
SARN
MALPAS
SY14 7LW

Drawing Title :
EXISTING AND PROPOSED SITE PLANS

Dwg No : HS033/01	Scale : As Shown @ A2	Rev : -
----------------------	--------------------------	------------