


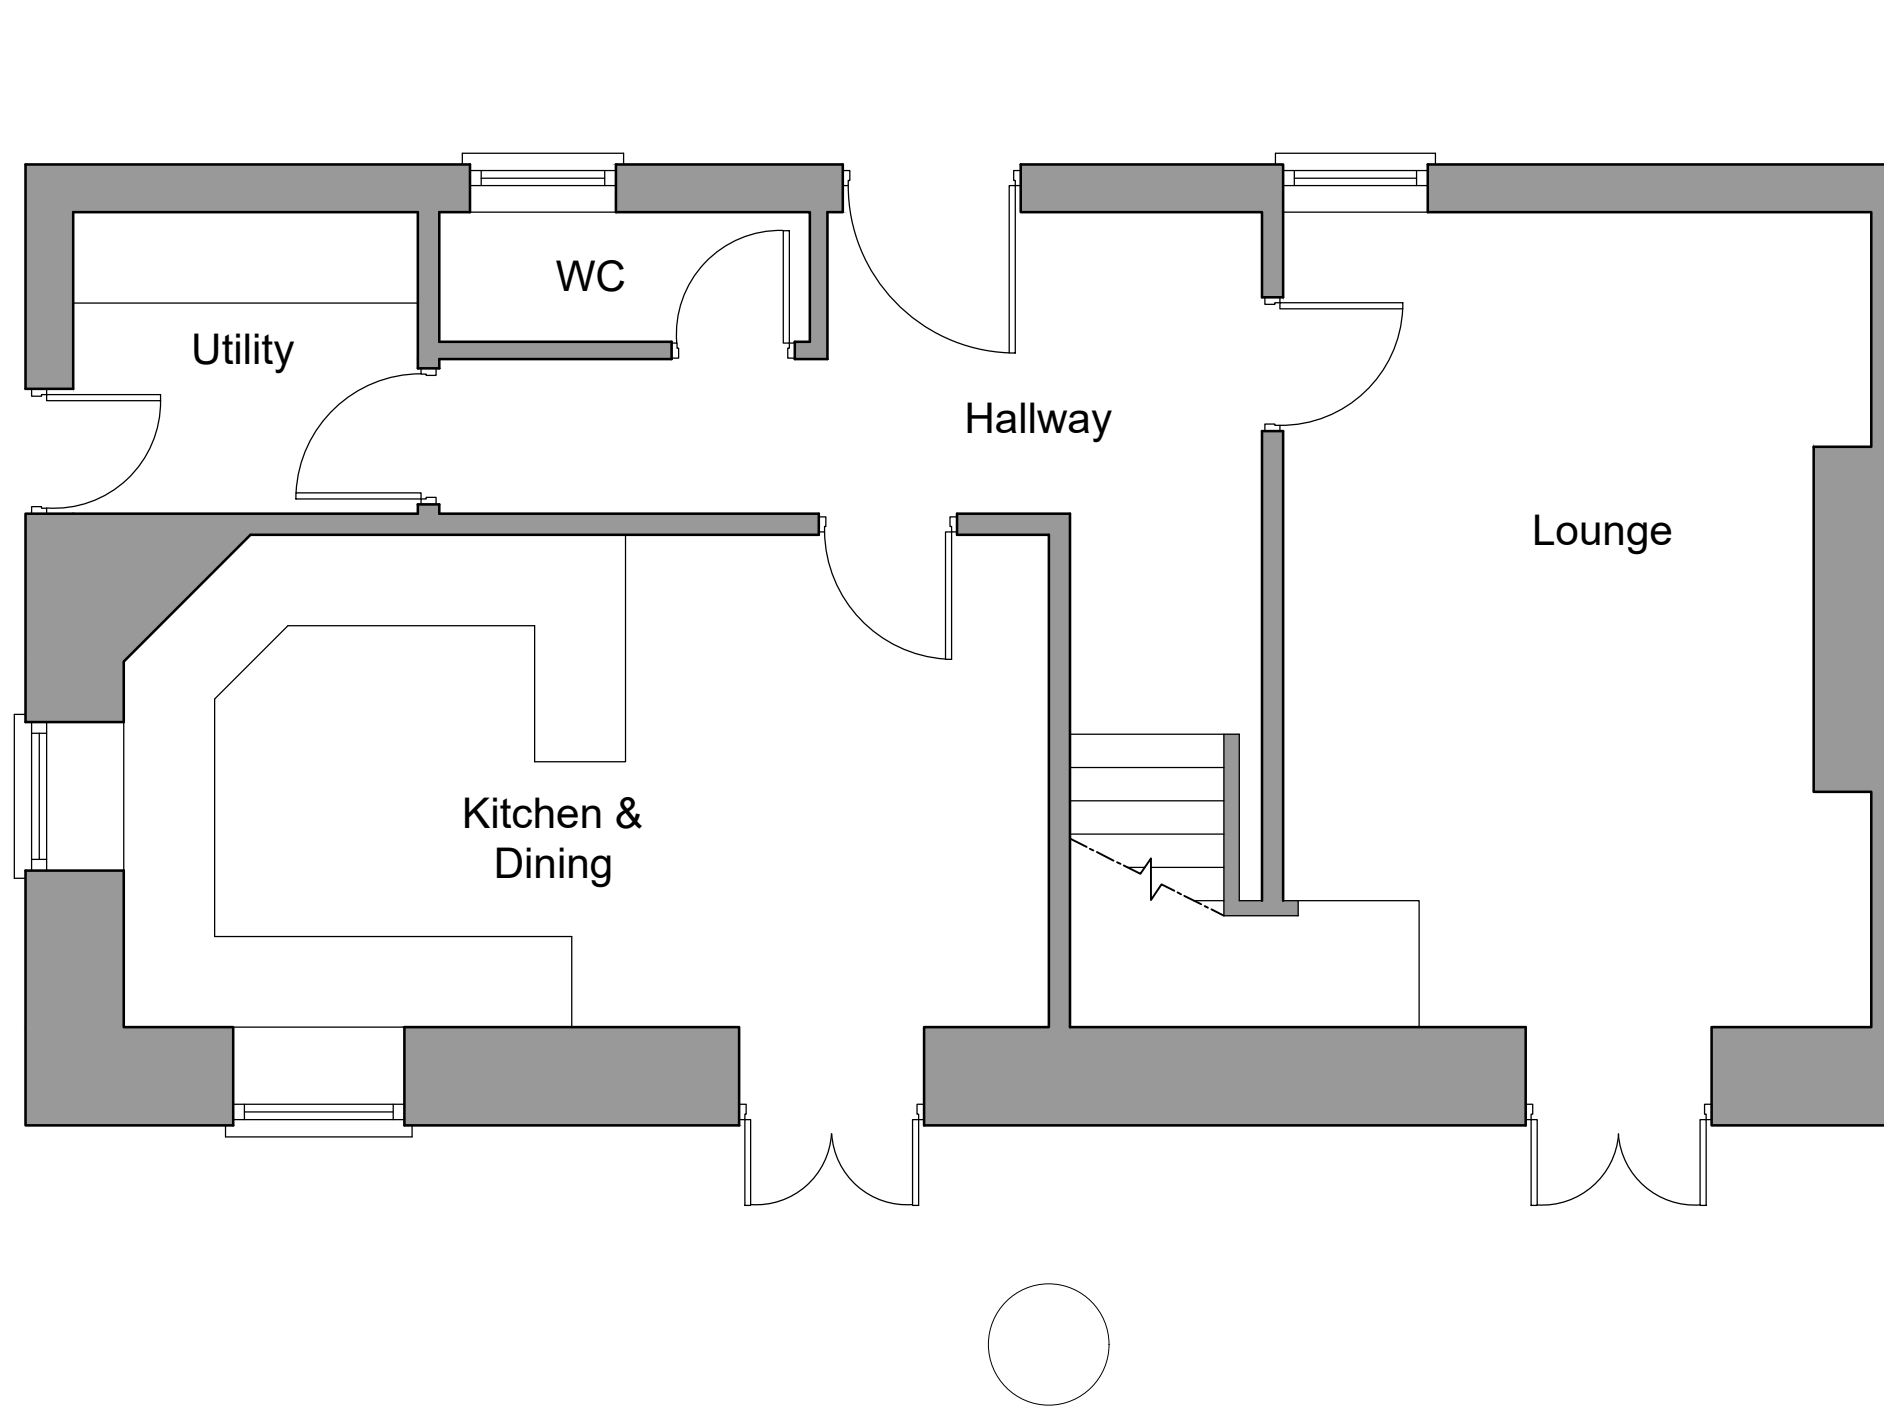

Ground floor plan 1:50

HDS ARCHITECTURAL SERVICES
HDS Architectural Services, The Foundry,
15 Yorke Street, Wrexham
LL13 8LW
Tel (01978) 345250
www.hdsarchitectural.co.uk

Project; 5 Rackery Hall Mews, Llay, Wrexham, LL12 0QB	
Title; Floor Plans as Existing	Scale (A3); 1:50
Dwg No; RH/PD/01	Date; June 2021
Revision;	