

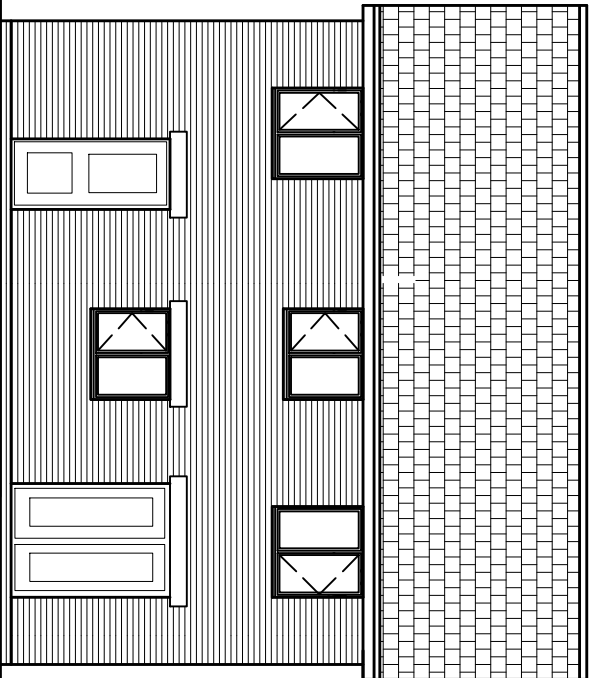
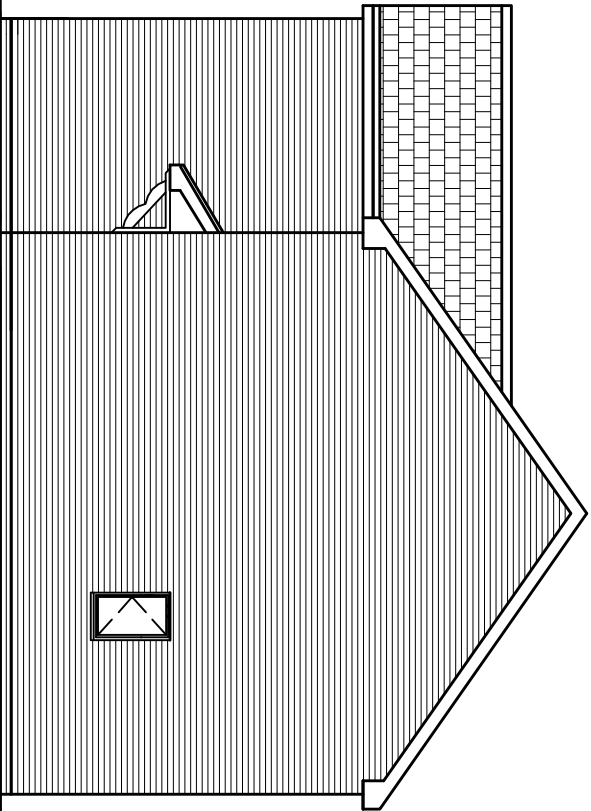
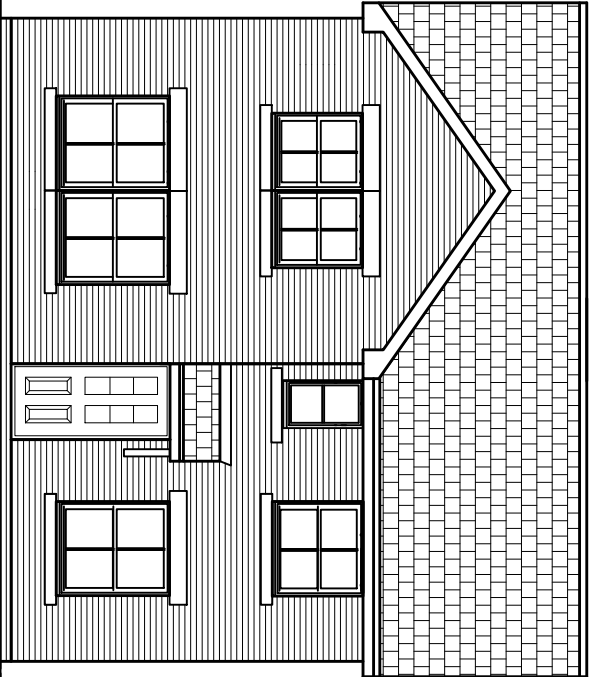
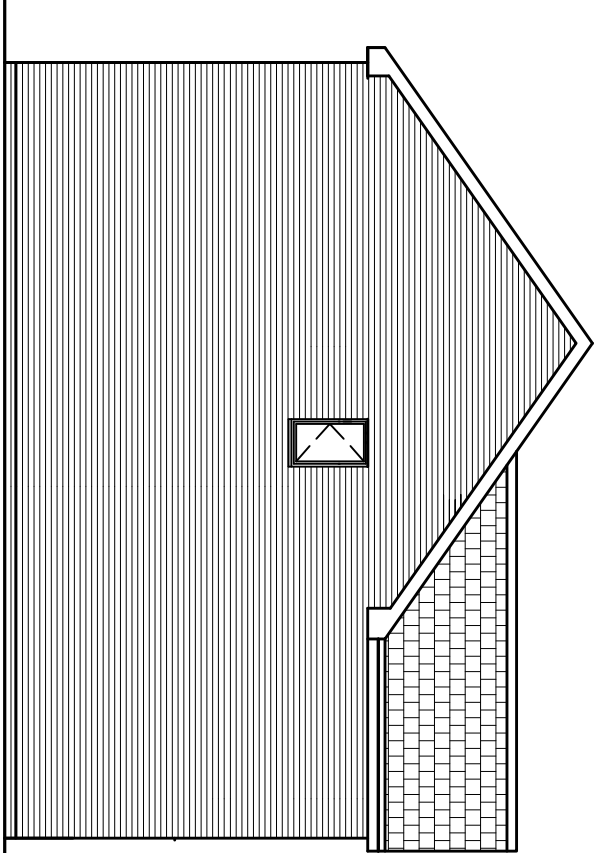


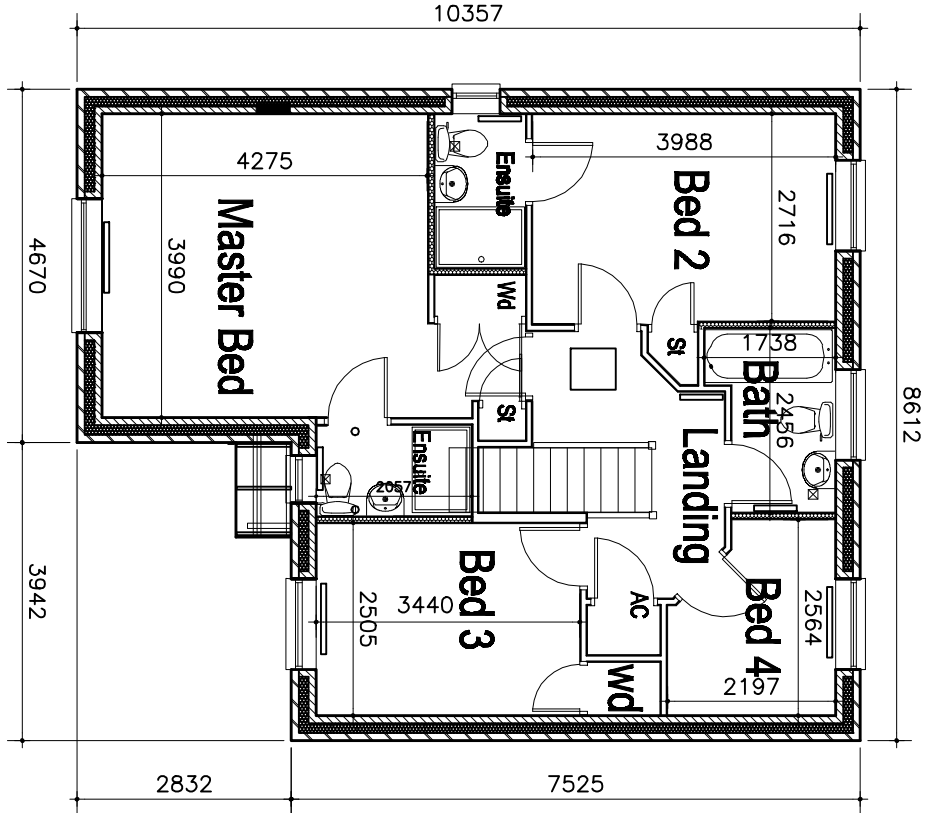

Front Elevation

Side Elevation

Rear Elevation

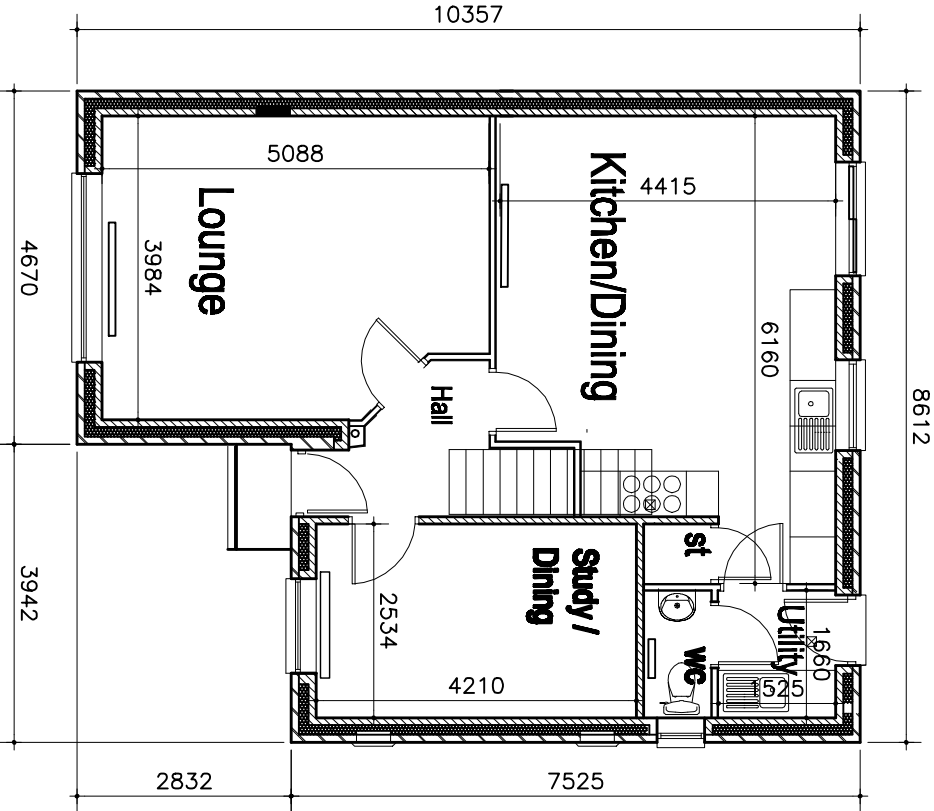

Side Elevation

CARTWRIGHT
Architectural & planning services

Summside, Hollinwood, Whixall, Shropshire, SY13 2NL
Telephone and Fax No. 01948 880123 or 07917672498
E-mail – robert.cartwright66@btinternet.com

CLIENT
SG ESTATES
AWARD WINNING HOUSING DEVELOPER

S G Estates Ltd, Unit 1, Rhosdu Industrial Estate,
Old Rhosrobin, Rhosrobin, Wrexham LL11 4YL
Tel. 01978 263169

DWG TITLE:
House Type RICHMOND 2
PLANNING DRAWING
Brickwork
Total 122.42 sqm - 1318 sqft

CONTRACT
Land at Llay New Road
Rhosrobin, Wrexham
LL11 2UB
SCALE: 1:100
DATE: OCT 2021
DWG No.
PD RICH 2 RE