






Front Elevation

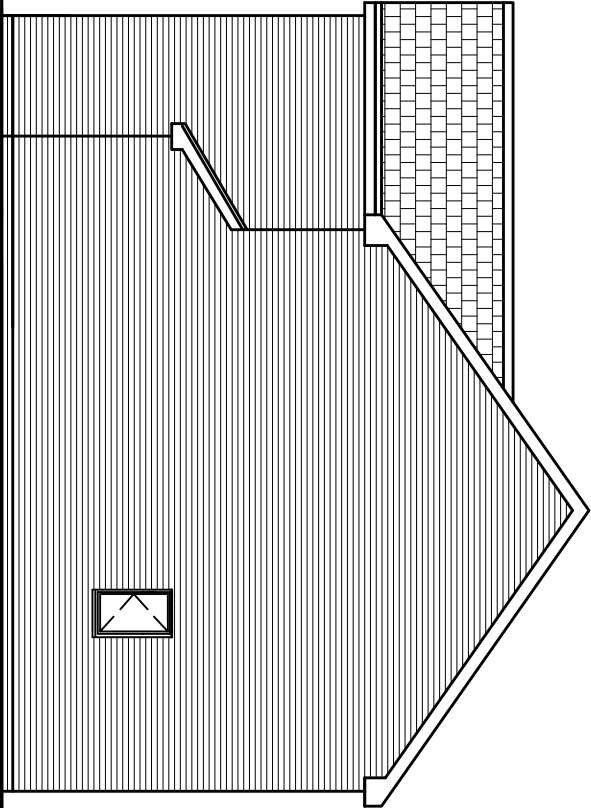


Side Elevation

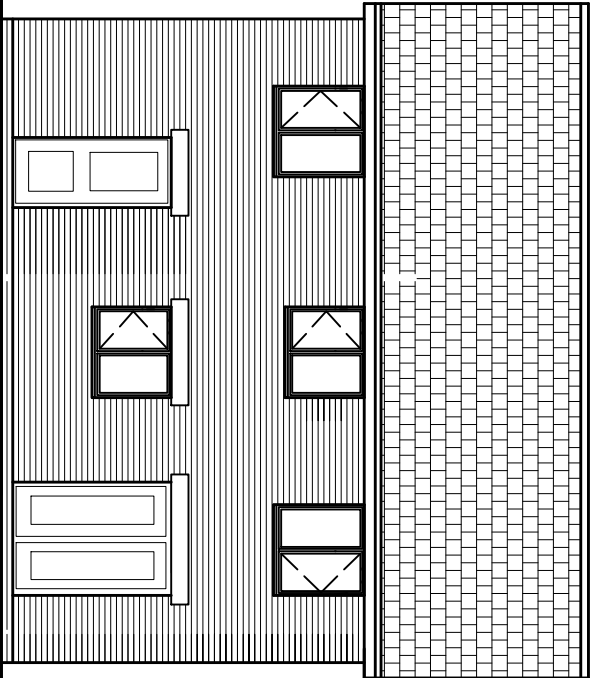


Rear Elevation

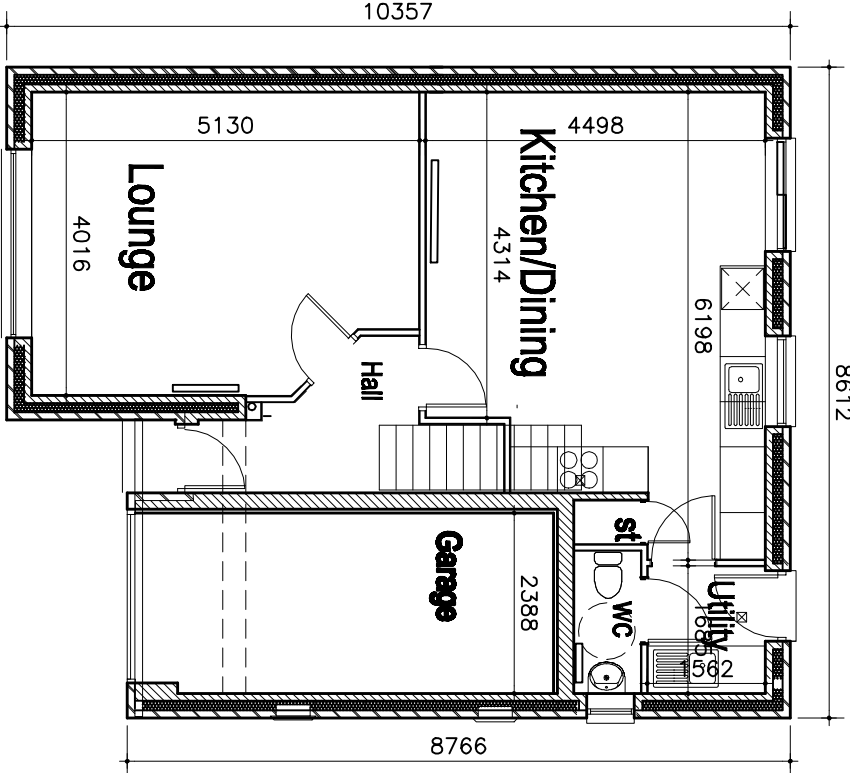

Ground Floor Plan

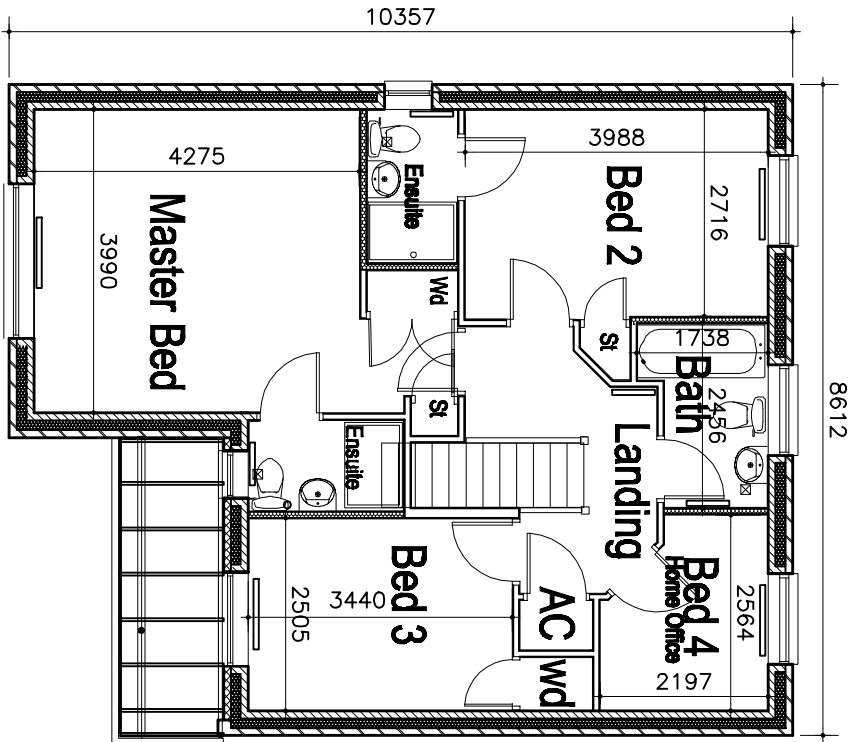

First Floor Plan

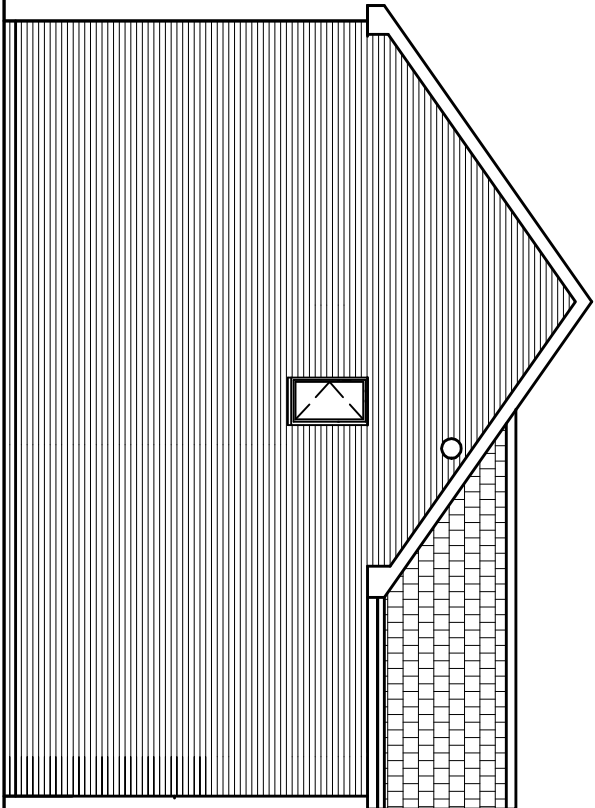

Side Elevation

CARTWRIGHT ARCHITECTURAL & PLANNING SERVICES Sunnyside, Hollinwood, Whixell, Shropshire, SY13 2NL Telephone and Fax No. 01948 880123 or 07917672498 E-mail – robert.cartwright@btinternet.com		CLIENT SG ESTATES AWARD WINNING HOUSING DEVELOPER S G Estates Ltd, Unit 1, Rhosddu Industrial Estate, Old Rhosrobin, Rhosrobin, Wrexham LL11 4YL Tel. 01978 263169
DWG TITLE: House Type RICHMOND 1 with Render PLANNING DRAWING Total 122.42 sqm - 1318 sqft		CONTRACT Land at Llay New Road Rhosrobin, Wrexham LL11 2UB
SCALE: 1:100		DWG No.
DATE: AUG 2021		PD RICH 1 re