




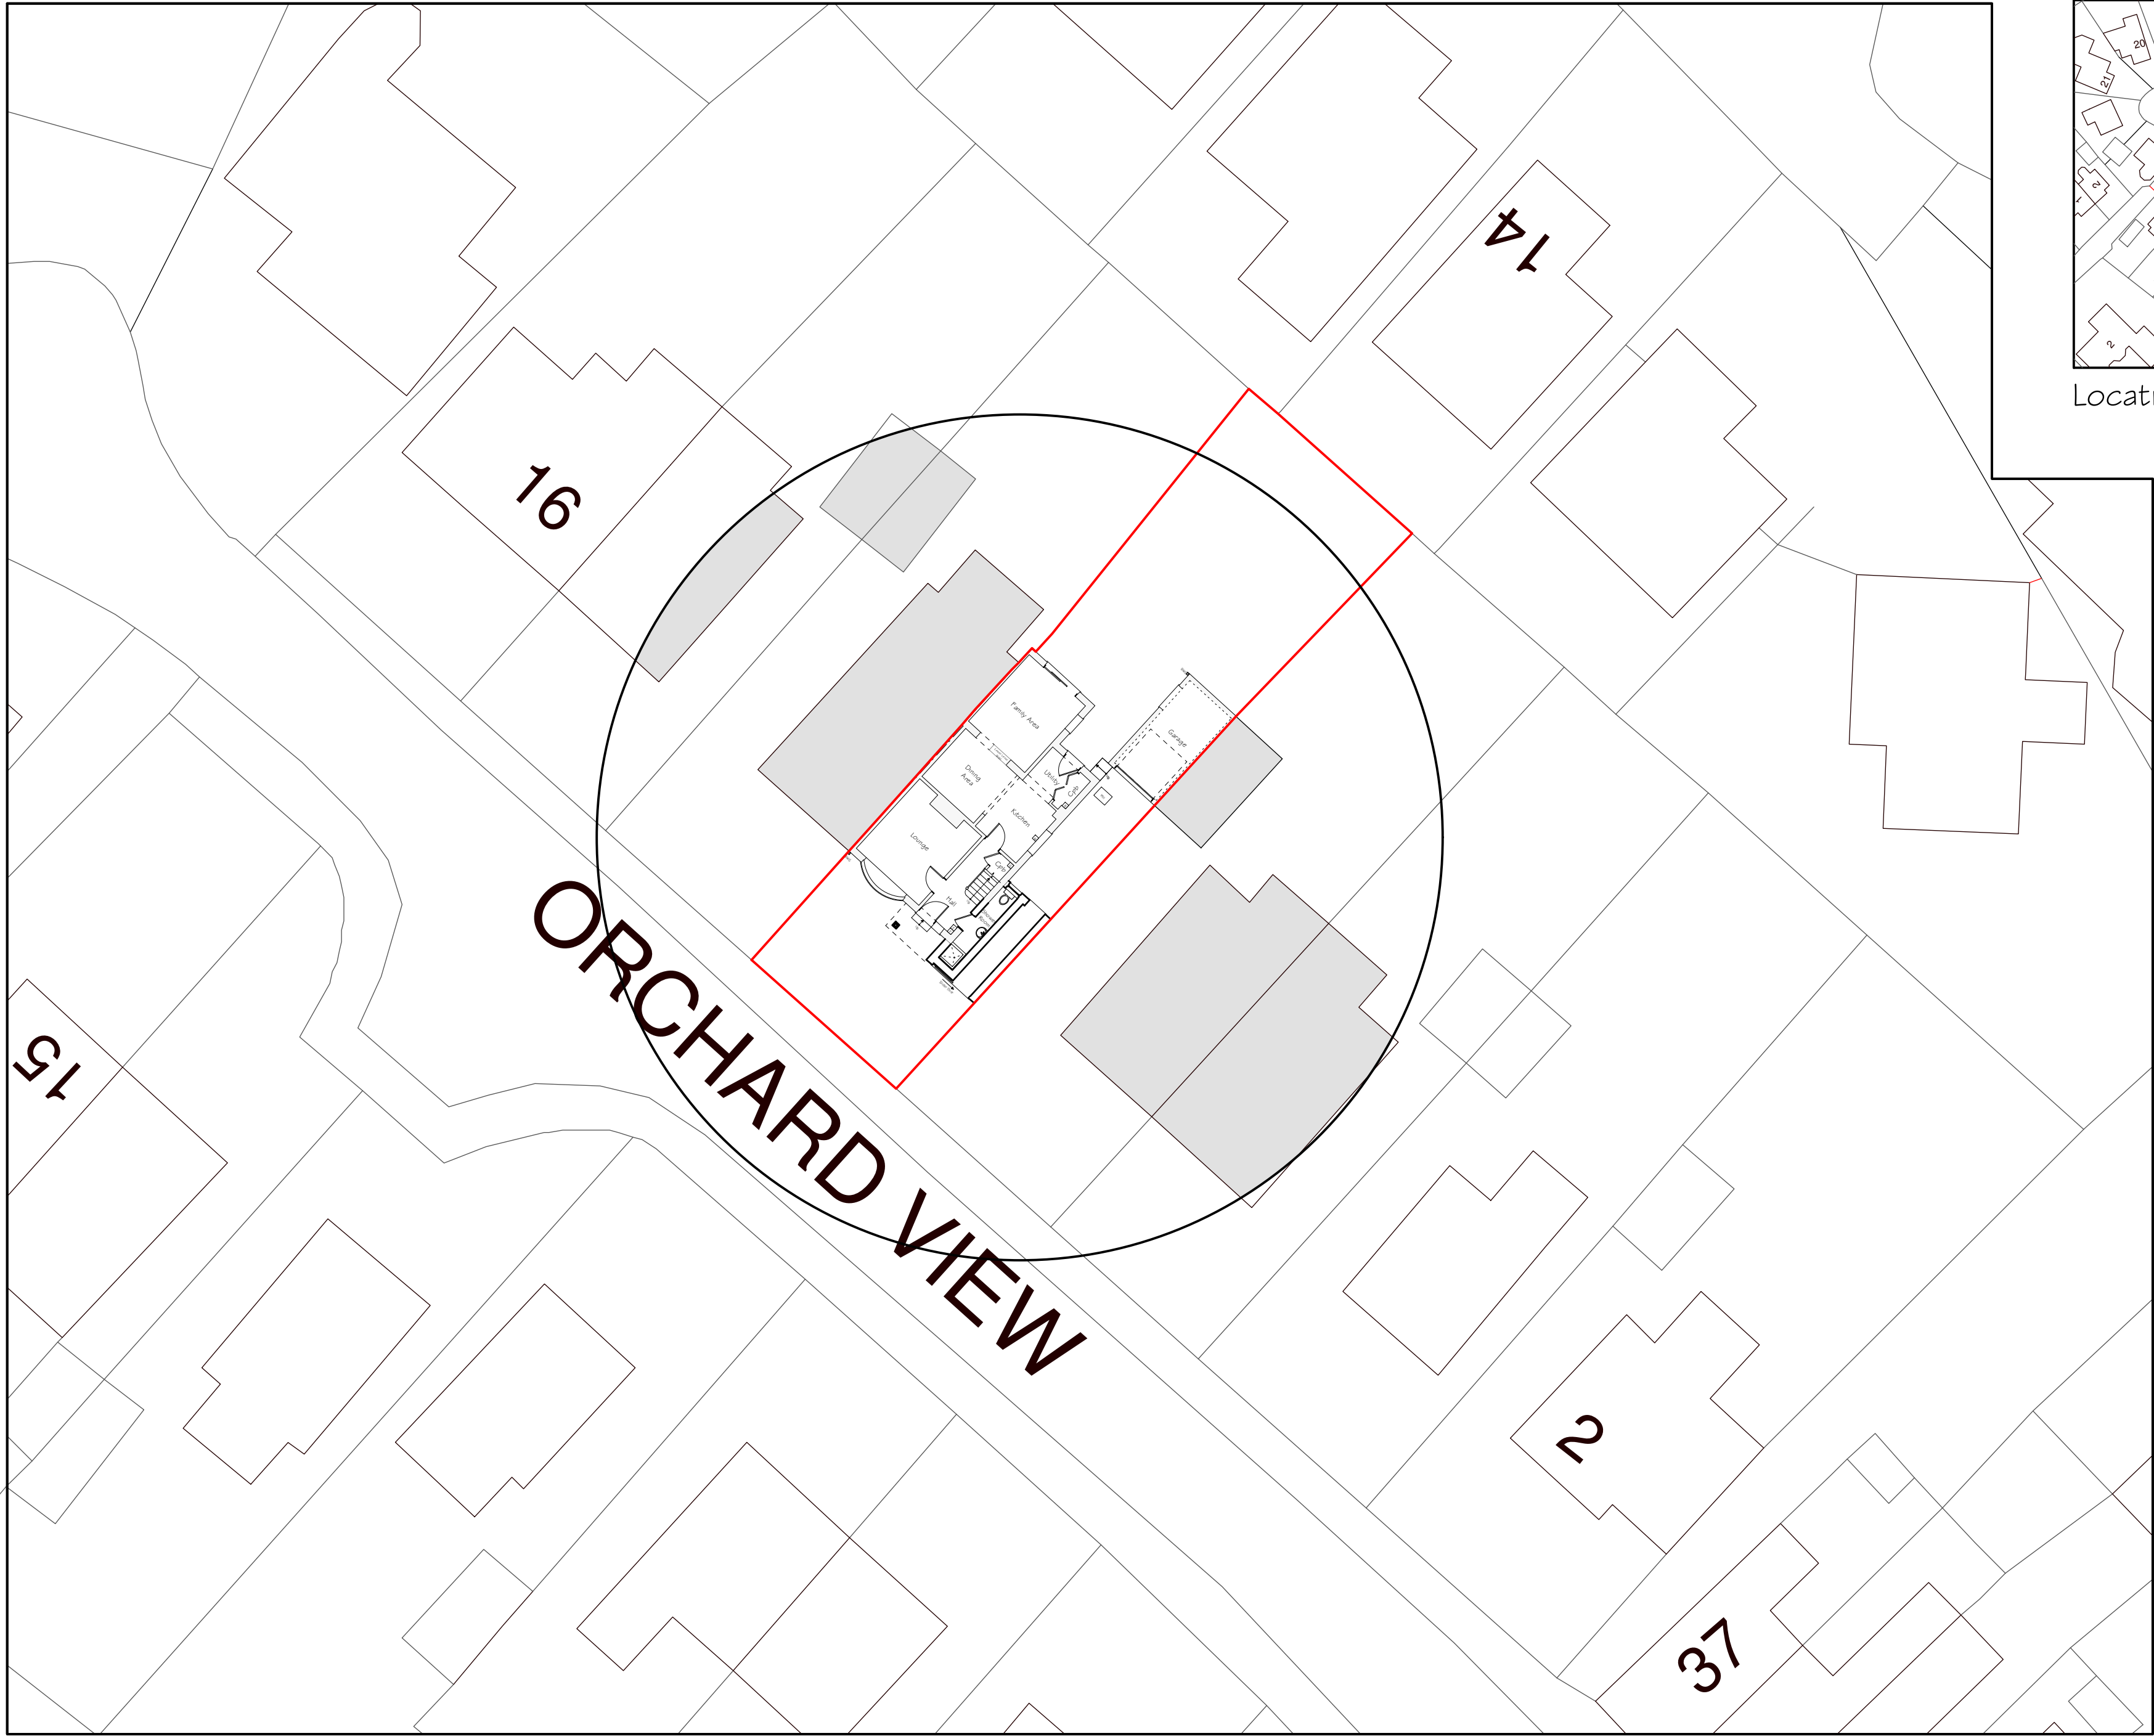

Site Plan 1:200

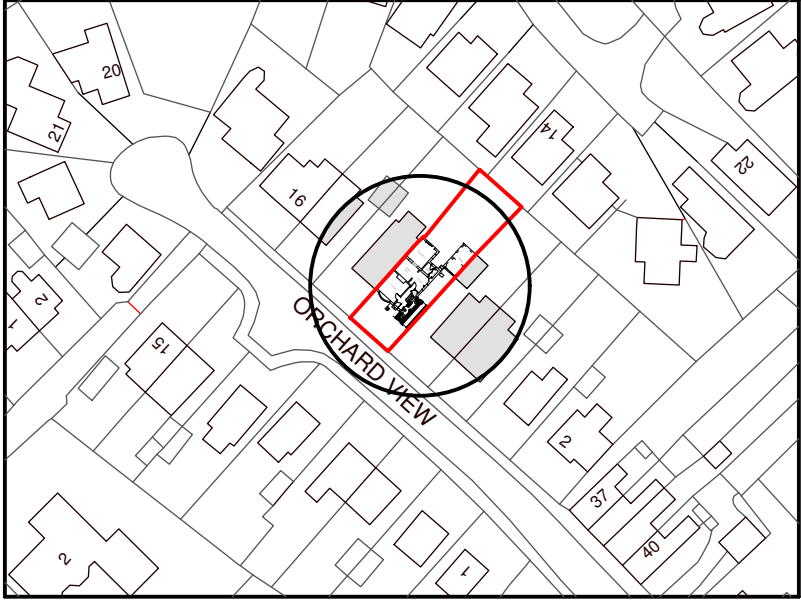

Location Plan 1:1250

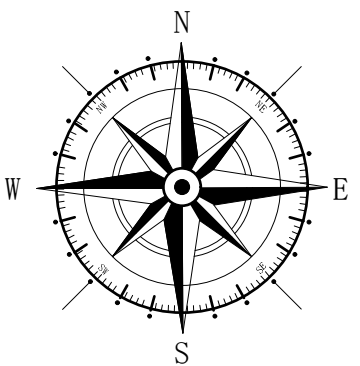

Key

- Surrounding Buildings
- Application Site

Rev	Date	Detail	Initial	

Project:
Proposed Altertions to,
10 Orchard View,
Gresford, Wrexham,
LL12 8NL.

Title: Planning: Site & Location Plan	Scale: (A2) 1:200 & 1:1250
---	----------------------------------

Drawn By: E.M.Jackson	Date: Aug 2021
Drawing No: R107/004	Sheet: 1 of 1

blueprint
architectural services

LABC partner

Office 3K4,
Redwither Business Tower,
Wrexham. LL13 9XT
Tel: 01978 356500
www.blueprintarchitectural.com
© copyright all rights reserved