



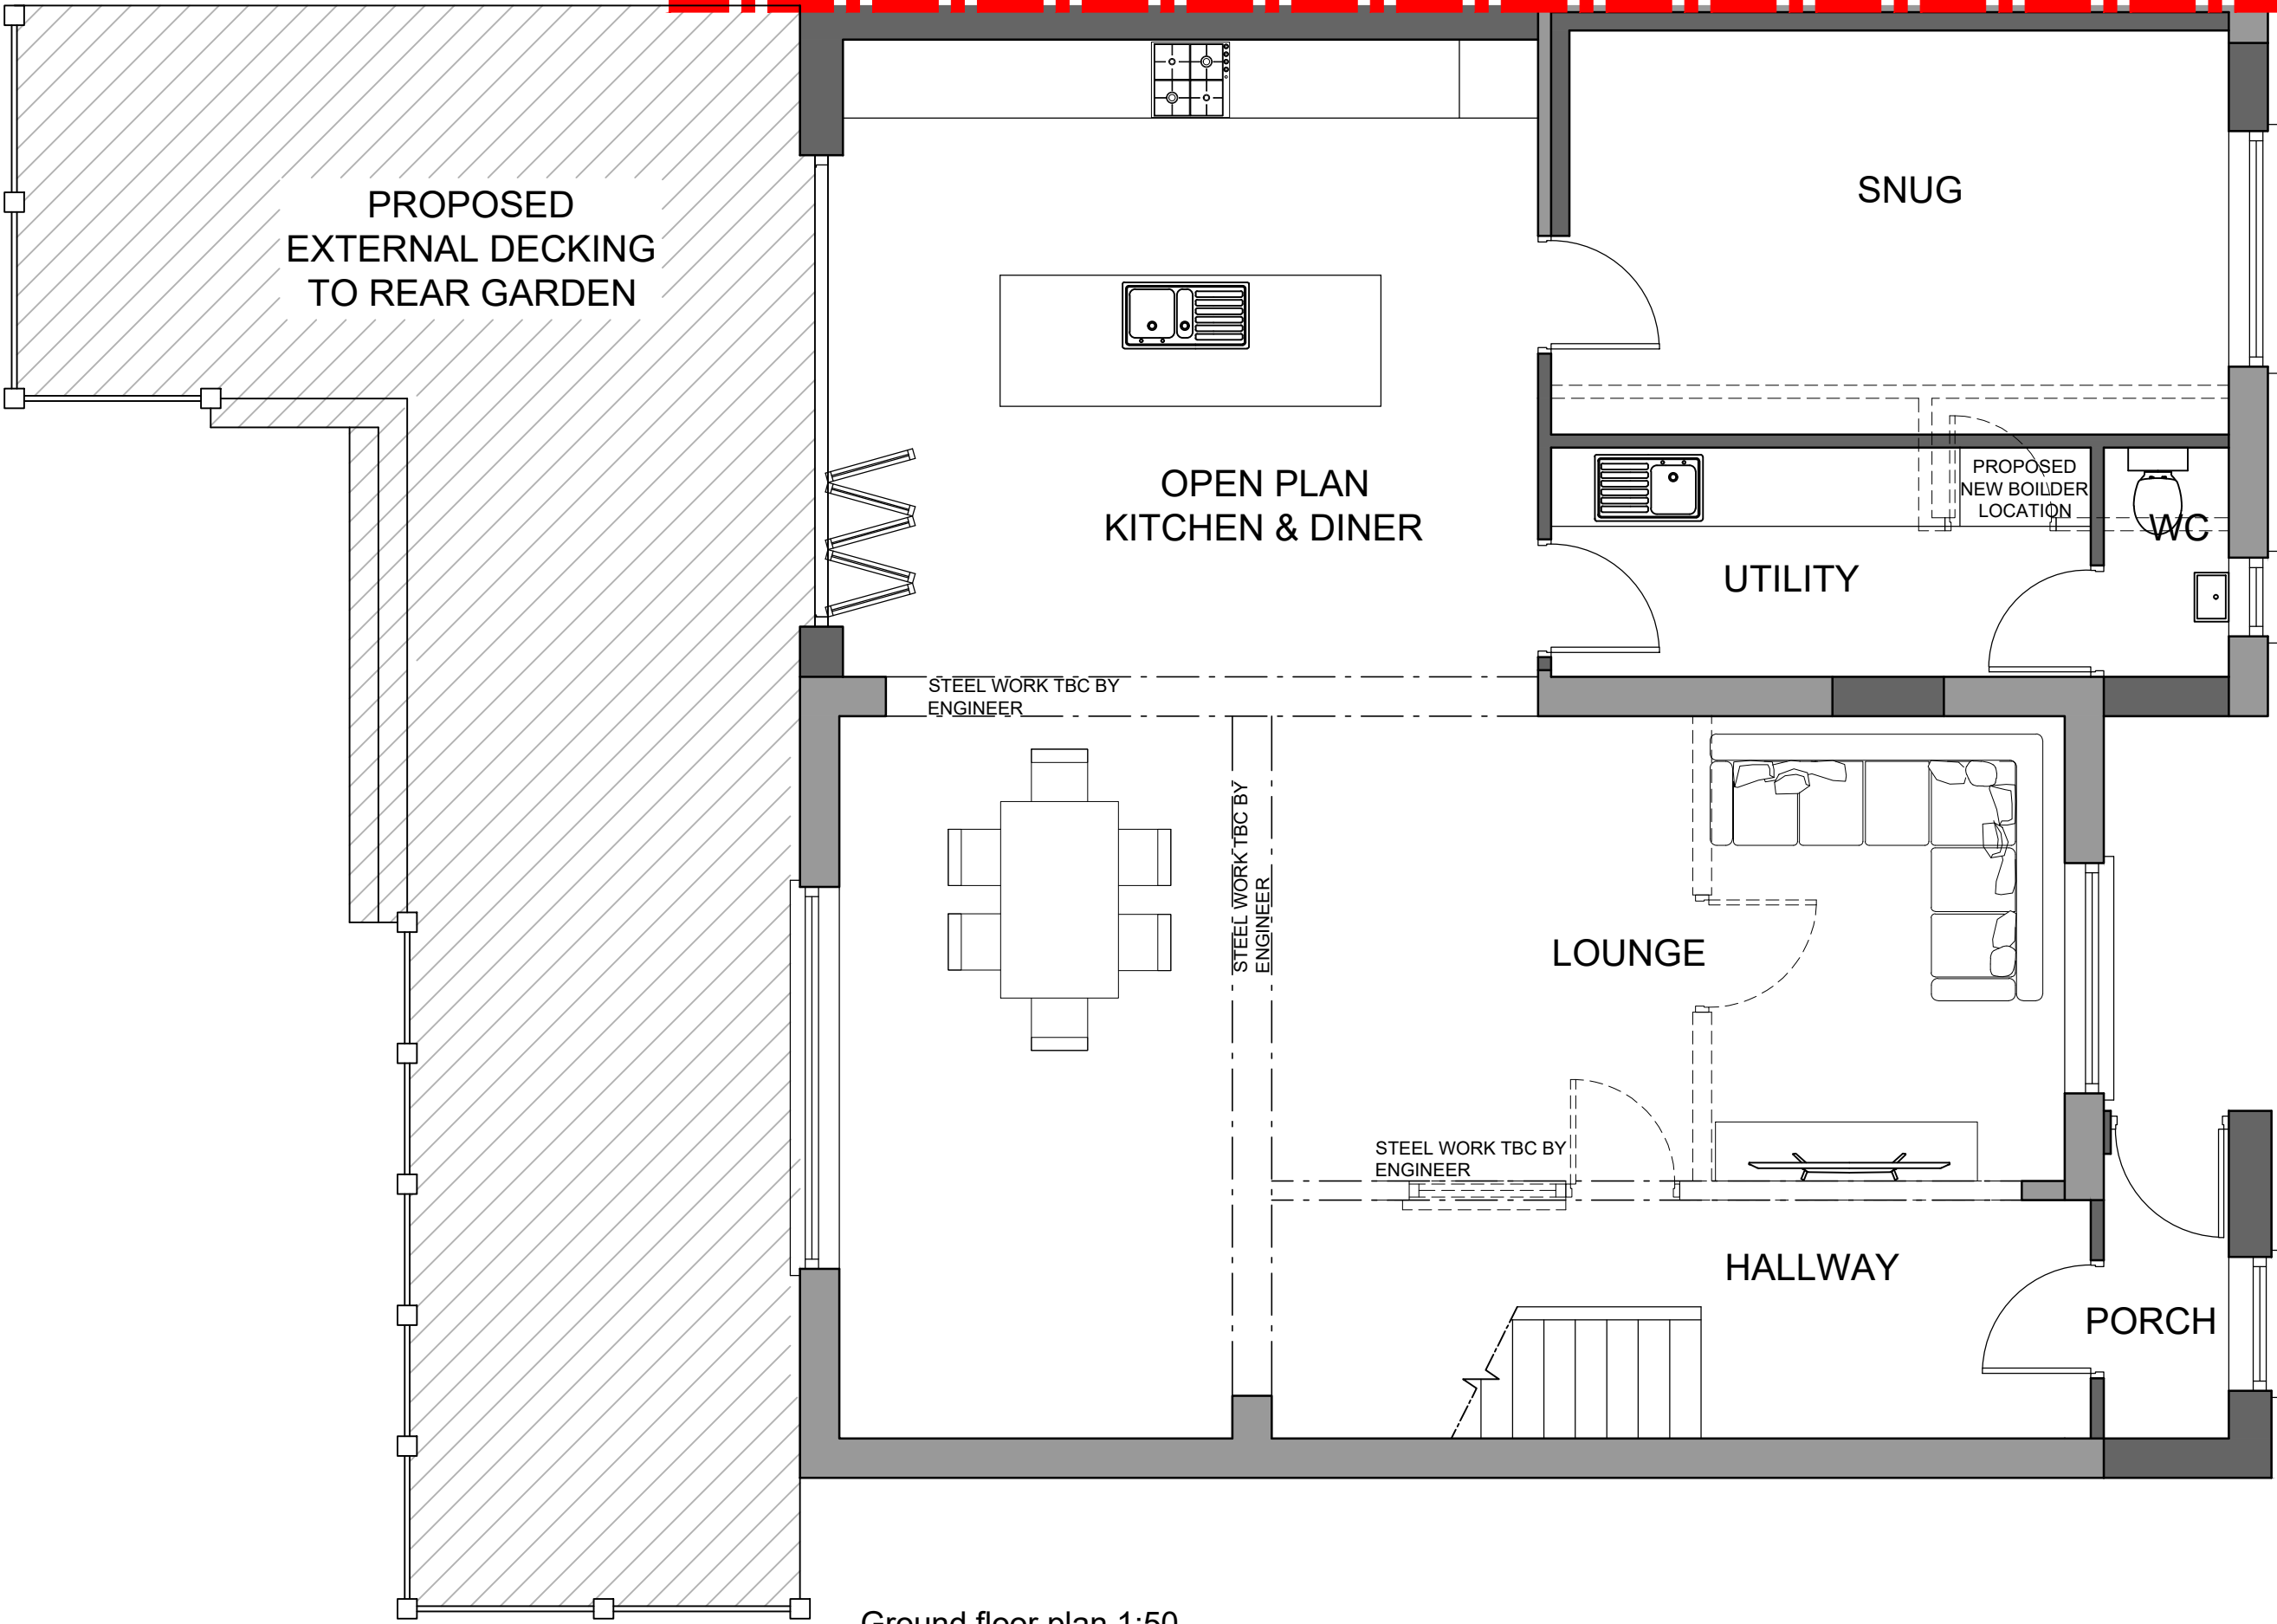

Ground floor plan 1:50

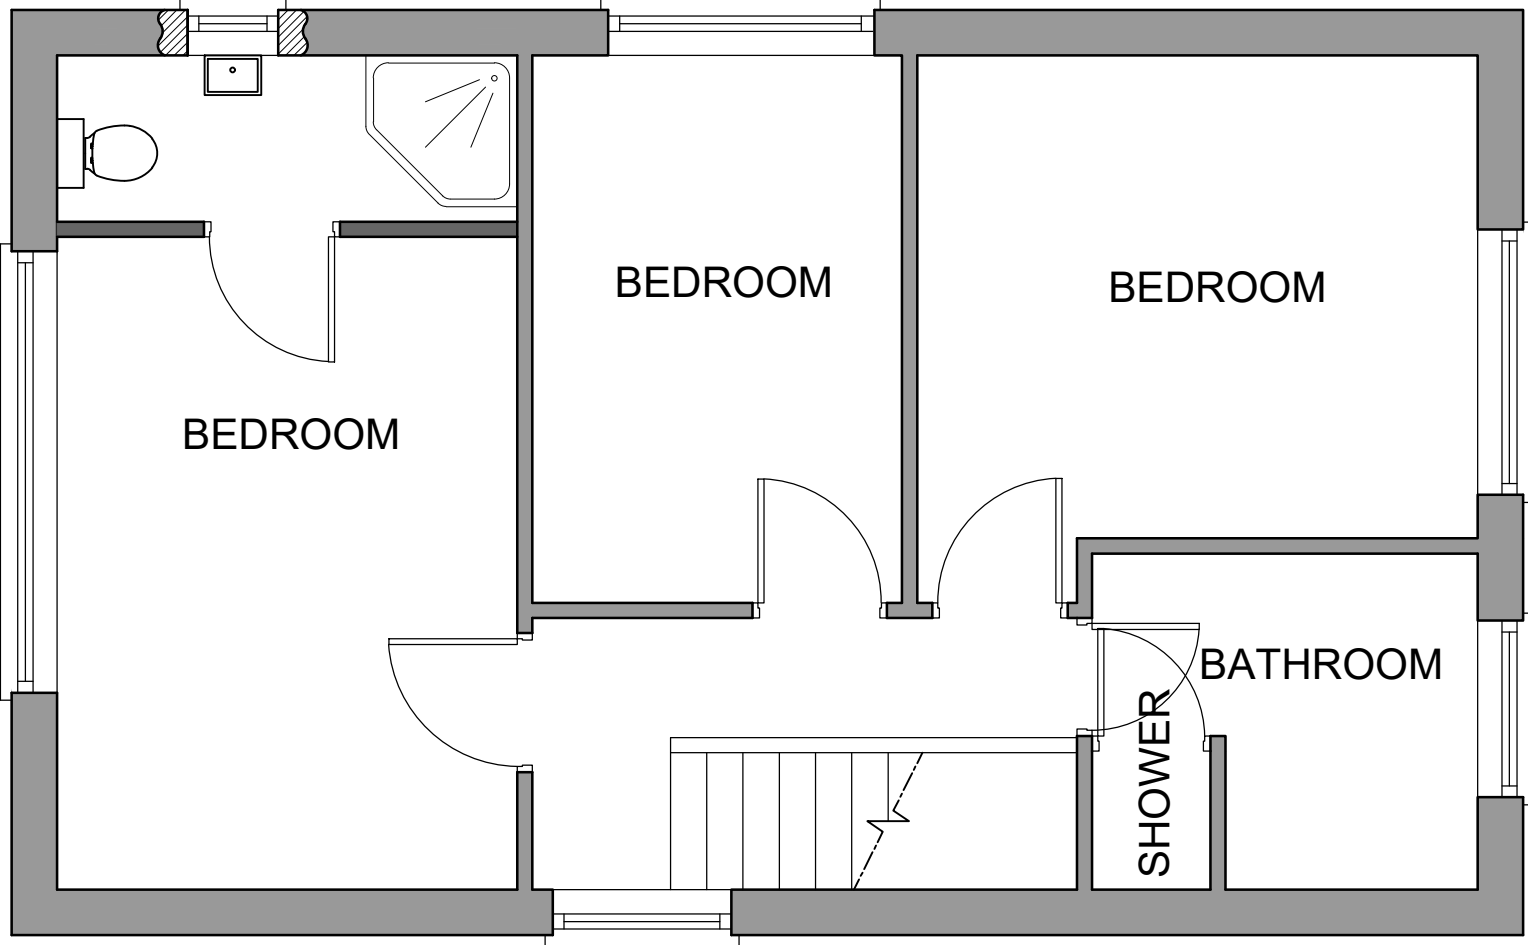

First floor plan 1:50

HDS ARCHITECTURAL SERVICES
HDS Architectural Services, The Foundry,
15 York Street, Wrexham
LL13 8LW
Tel (01978) 345250
www.hdsarchitectural.co.uk

Project;
17 Dorset Drive, Wrexham, LL11 2UW

Title; Floor Plans as Proposed	Scale (A2); 1:50
Dwg No; DD/DP/03	Date; June 2021

Revision;
REV A - drawings updated as per clients comments (06-07-21).
REV B - drawings updated as per clients comments (09-07-21).
REV C - external decking added to proposed plans & elevations (13-07-21).
REV D - amended external decking (15-07-21).
REV E - rear elevation amended (25-09-21).