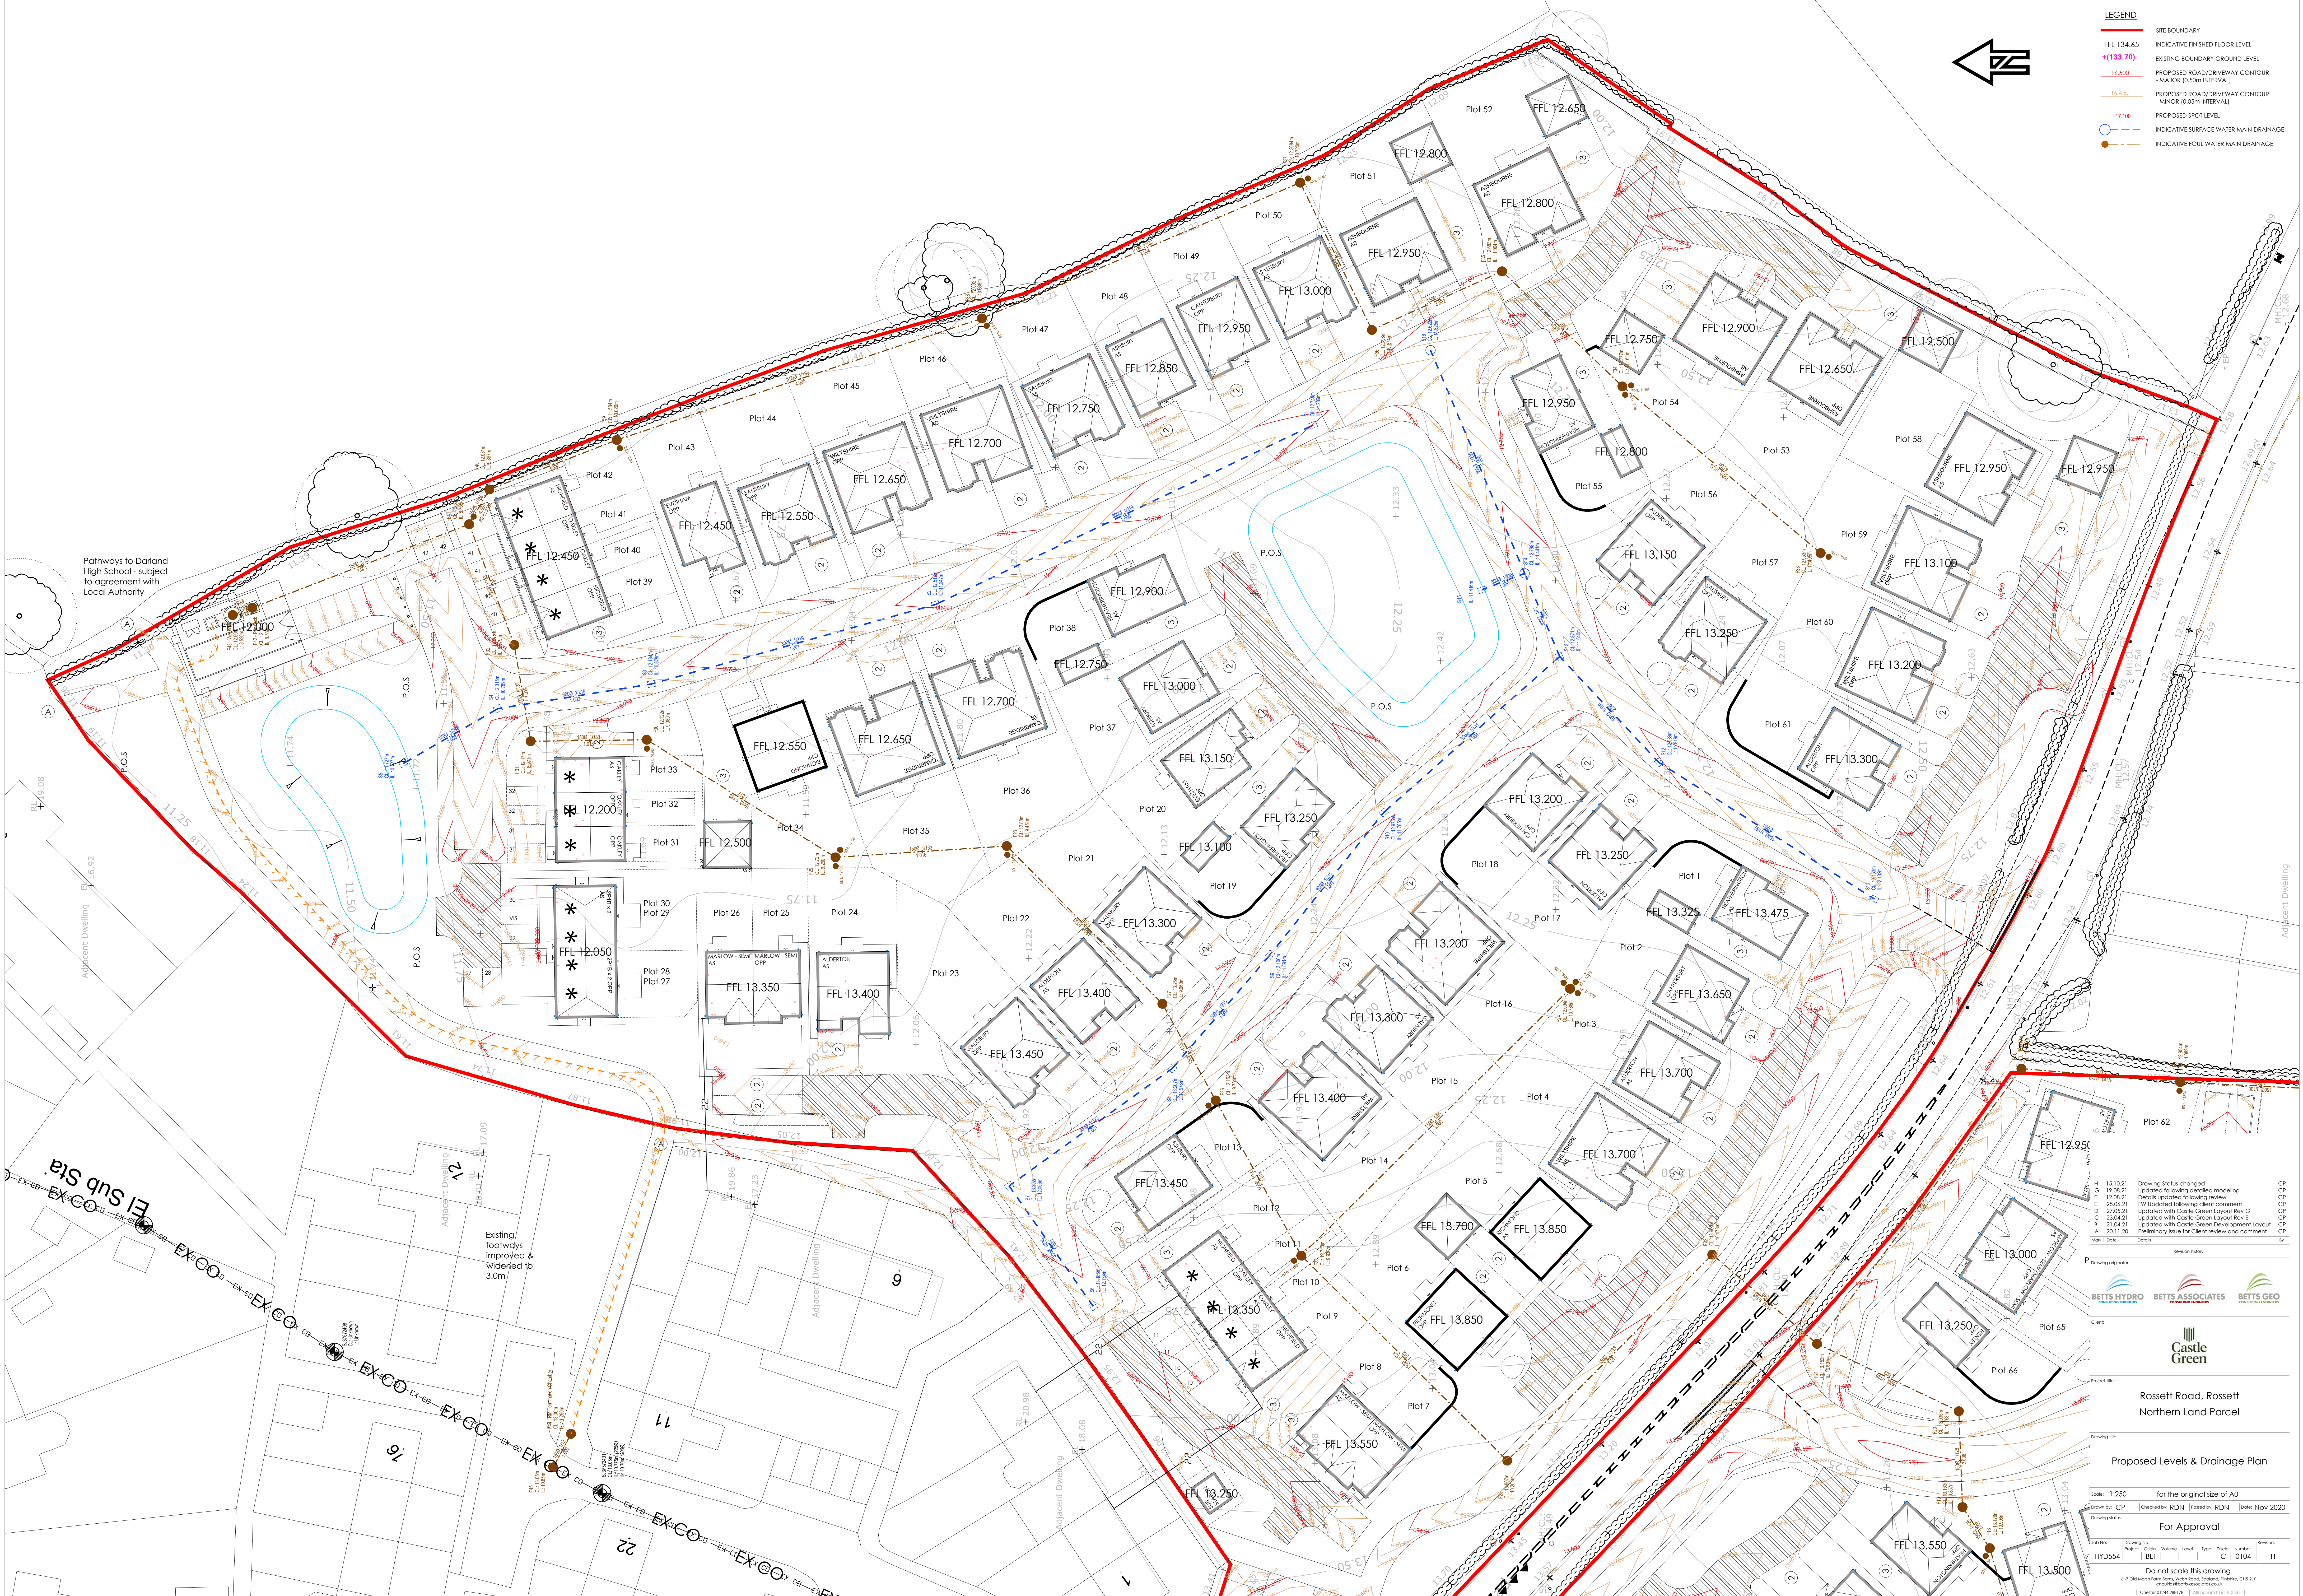


- LEGEND**
- SITE BOUNDARY
 - FFL 134.65 INDICATIVE FINISHED FLOOR LEVEL
 - + (133.70) EXISTING BOUNDARY GROUND LEVEL
 - 16.500 PROPOSED ROAD/DRIVEWAY CONTOUR - MAJOR (0.50m INTERVAL)
 - 16.450 PROPOSED ROAD/DRIVEWAY CONTOUR - MINOR (0.05m INTERVAL)
 - +17.100 PROPOSED SPOT LEVEL
 - INDICATIVE SURFACE WATER MAIN DRAINAGE
 - INDICATIVE FOUL WATER MAIN DRAINAGE

Pathways to Darland High School - subject to agreement with Local Authority

EL Sub Sta
EX-CO-1
EX-CO-2
Revision History

Rev	Date	Description	By
A	15.10.21	Drawing status changed	CP
B	19.08.21	Updated following detailed modelling	CP
C	12.08.21	Details updated following review	CP
D	25.06.21	FW updated following client comment	CP
E	27.05.21	Updated with Castle Green Layout Rev C	CP
F	21.04.21	Updated with Castle Green Development Layout	CP
G	20.11.20	Preliminary issue for Client review and comment	CP

Drawing originator:
BETTS HYDRO
BETTS ASSOCIATES
BETTS GEO

Client:
Castle Green

Project title:
Rossett Road, Rossett
Northern Land Parcel

Drawing title:
Proposed Levels & Drainage Plan

Scale: 1:250 for the original size of A0

For Approval

Drawn by	Checked by	Project	Origin	Level	Type	Date	Number	Revision
CP	RDN	BET			C	0104		H

Do not scale this drawing

6-7 Old Marsh Farm Barns, Main Road, Sandown, Isle of Wight, PO35 5JY
www.bettsassociates.co.uk
[Checker: 01244 288118] [Administrator: 01244 288119]