


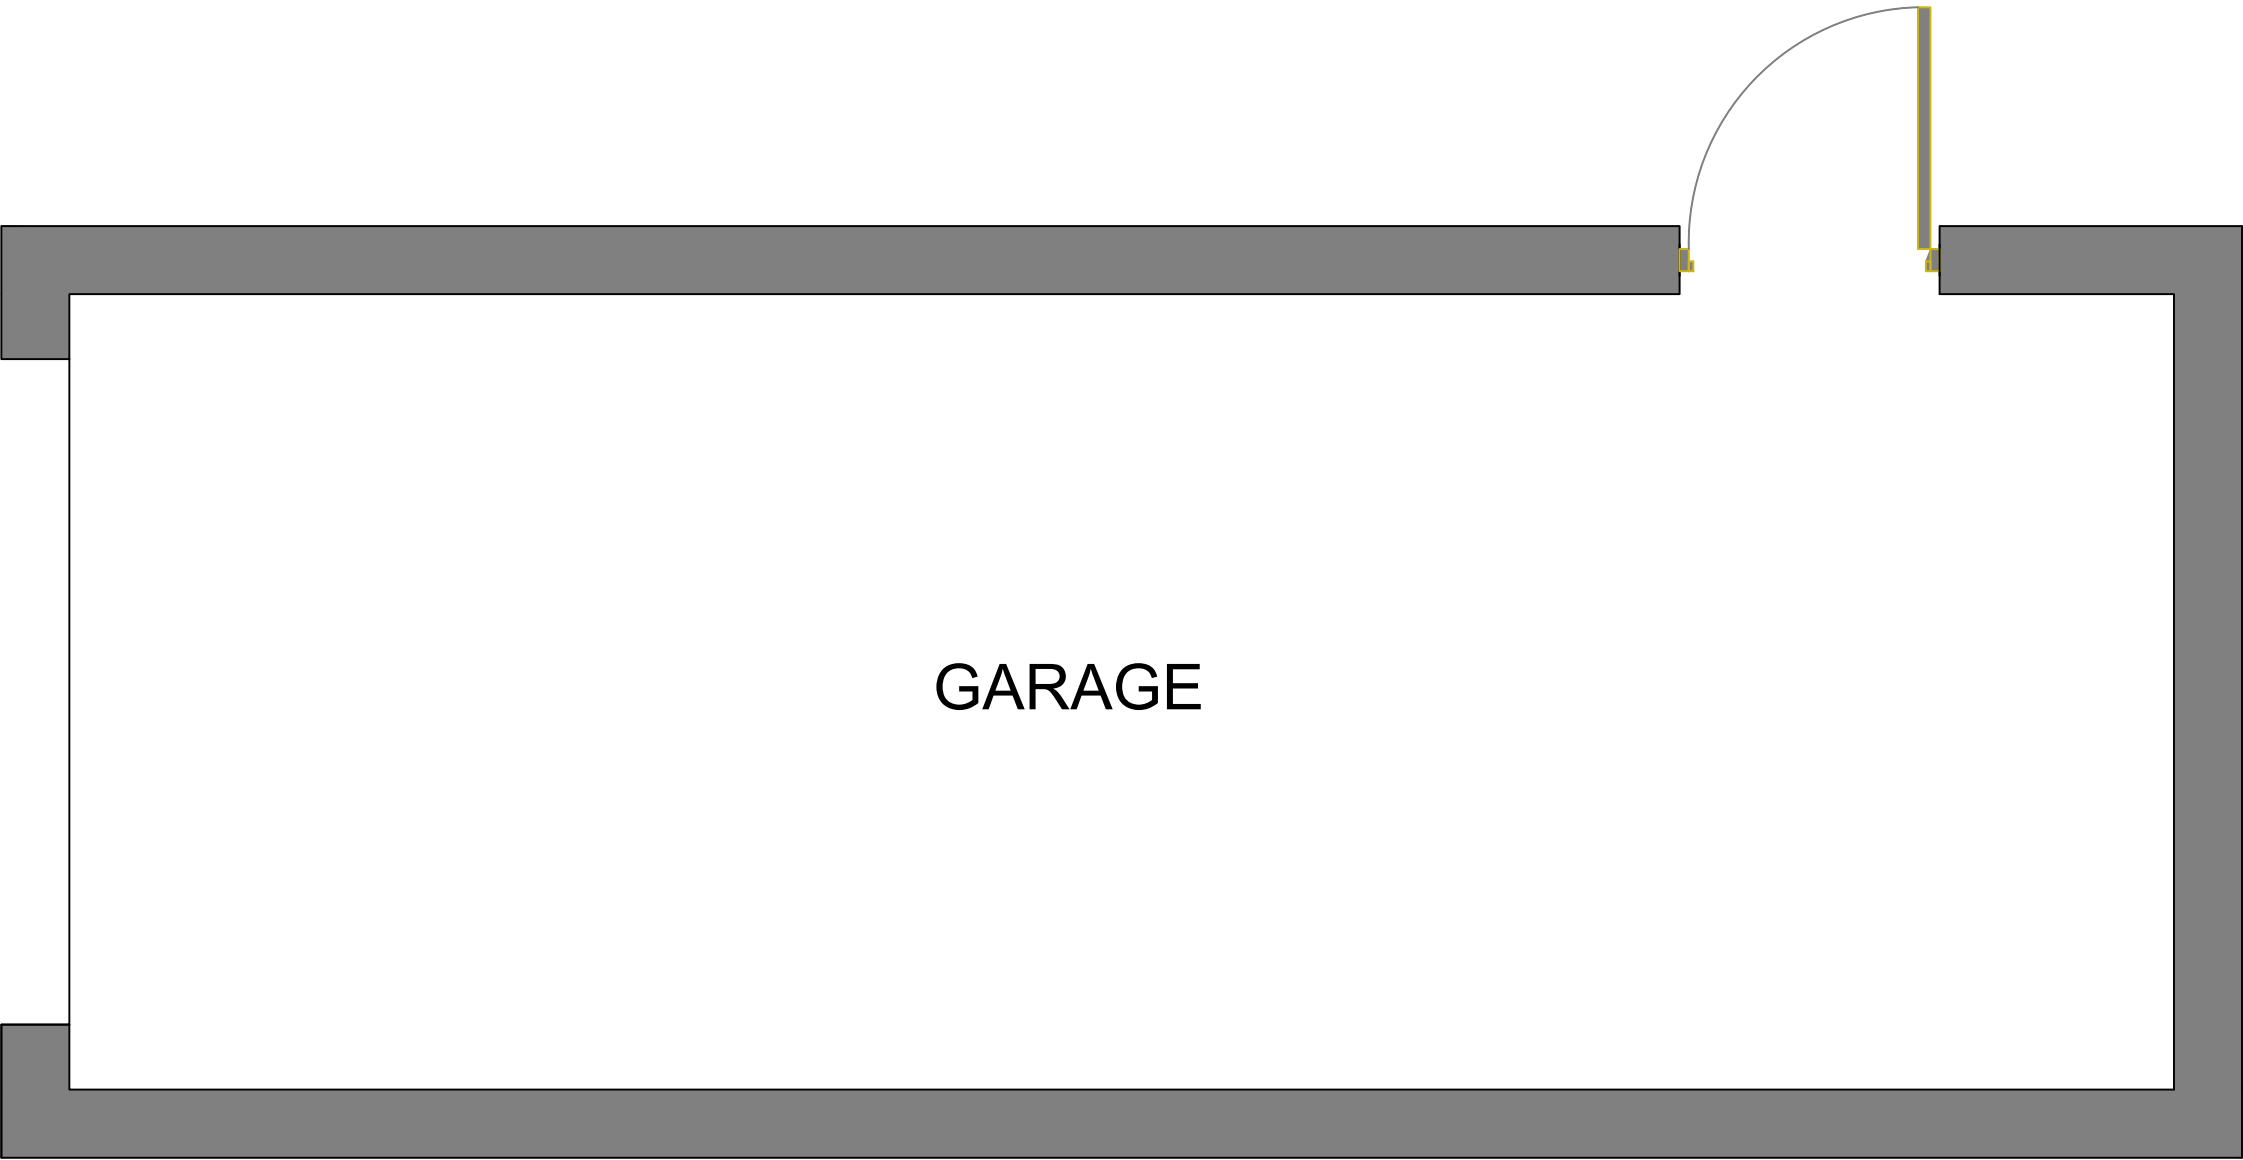

GARAGE

EXISTING GROUND FLOOR GARAGE LAYOUT

|                               |        |             |               |
|-------------------------------|--------|-------------|---------------|
| CLIENT                        |        |             |               |
| Mr & Mrs Jones                |        |             |               |
| PROJECT                       |        |             | PACK VERSION: |
| 10 Troon Close                |        |             | -             |
| DRAWING TITLE                 |        |             |               |
| Existing Floor Plan<br>Garage |        |             |               |
| FOR CONSTRUCTION              |        |             |               |
| DRAWN                         | SP     | CHECKED     | AP            |
| SCALE                         | 1:25   | DRAWING No: | REVISION:     |
| DATE                          | APR 21 | SK03        | -             |
| modusdesigns                  |        |             |               |