



PROPOSED CHANGE OF USE TO THE OLD POST OFFICE, STATION ROAD, ROSSETT,
TO A RESTAURANT AND COFFEE SHOP

Date July 2021

Drawing No. 895/6

Scale 1 : 100 @ A3

Revisions

 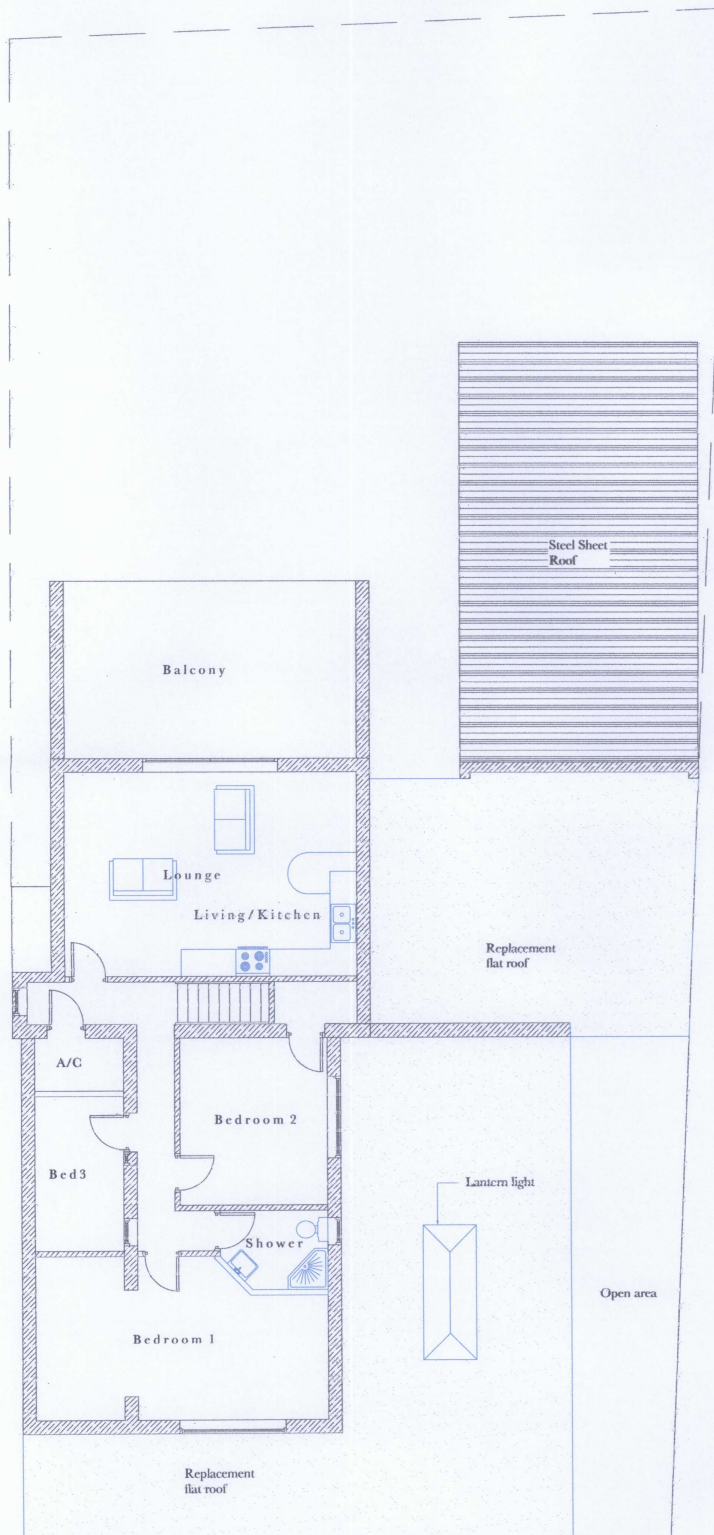

PROPOSED FIRST FLOOR PLAN