




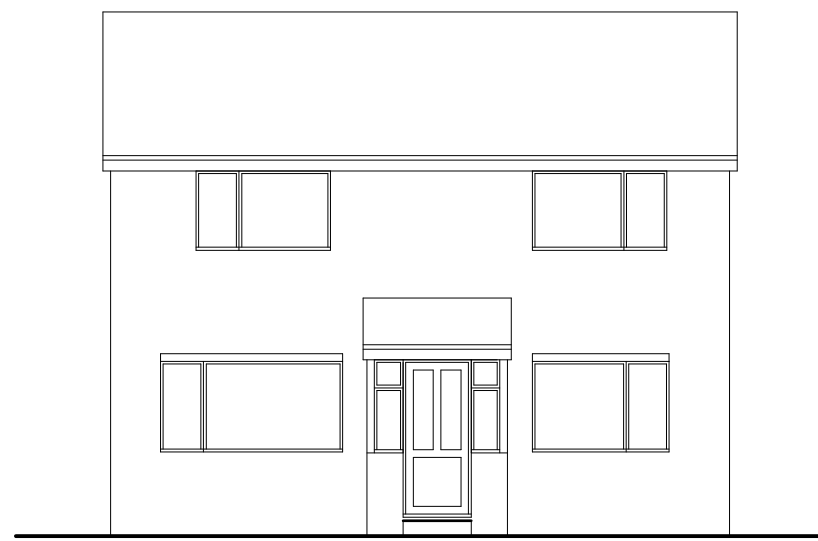


Front Elevation 1:100

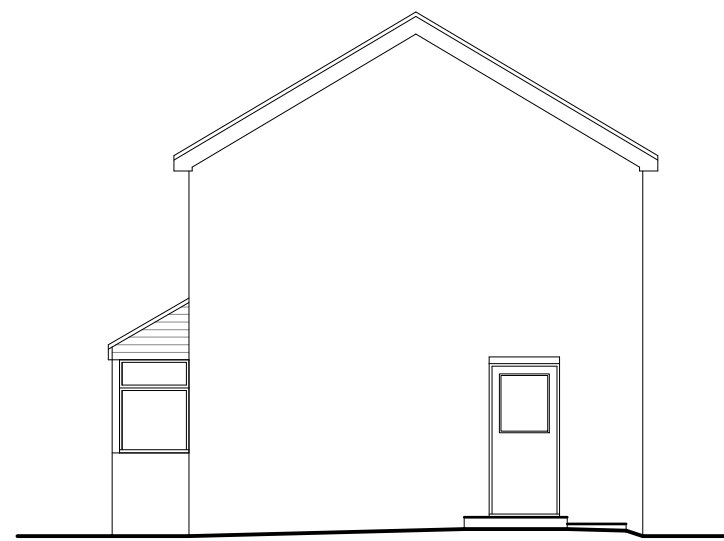


Side Elevation 1:100

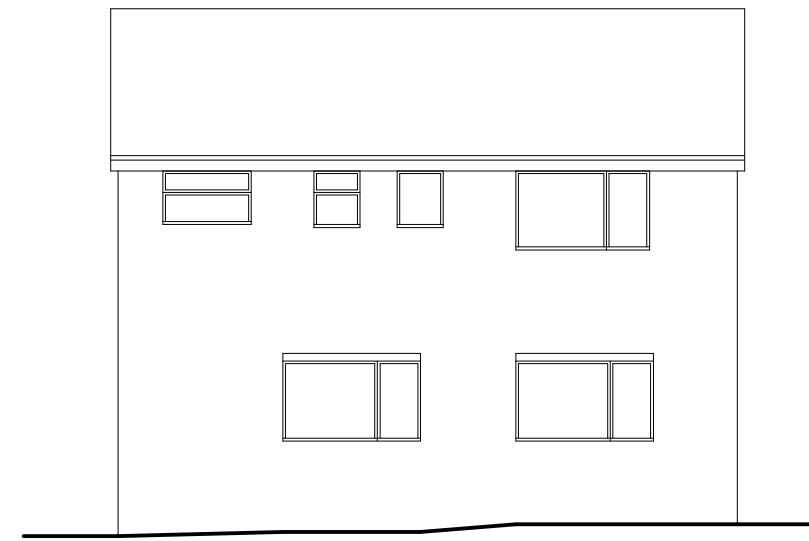


Rear Elevation 1:100

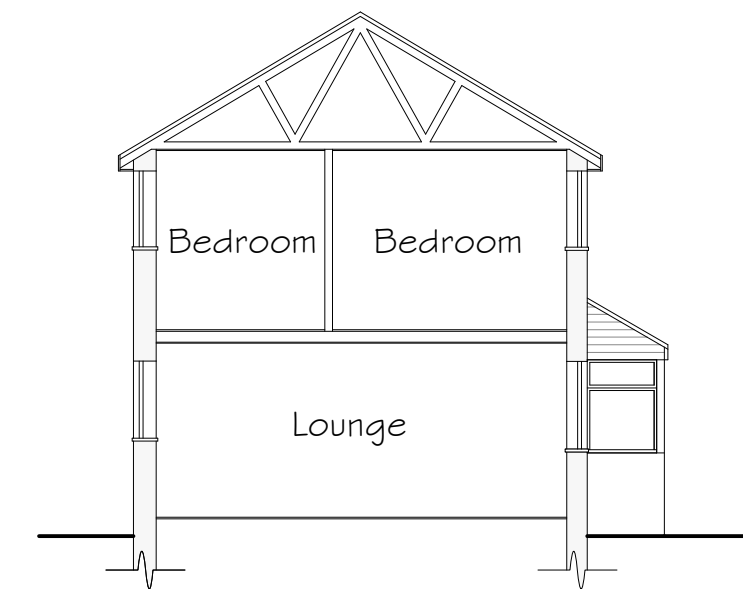

Side Elevation &
Section 1:100

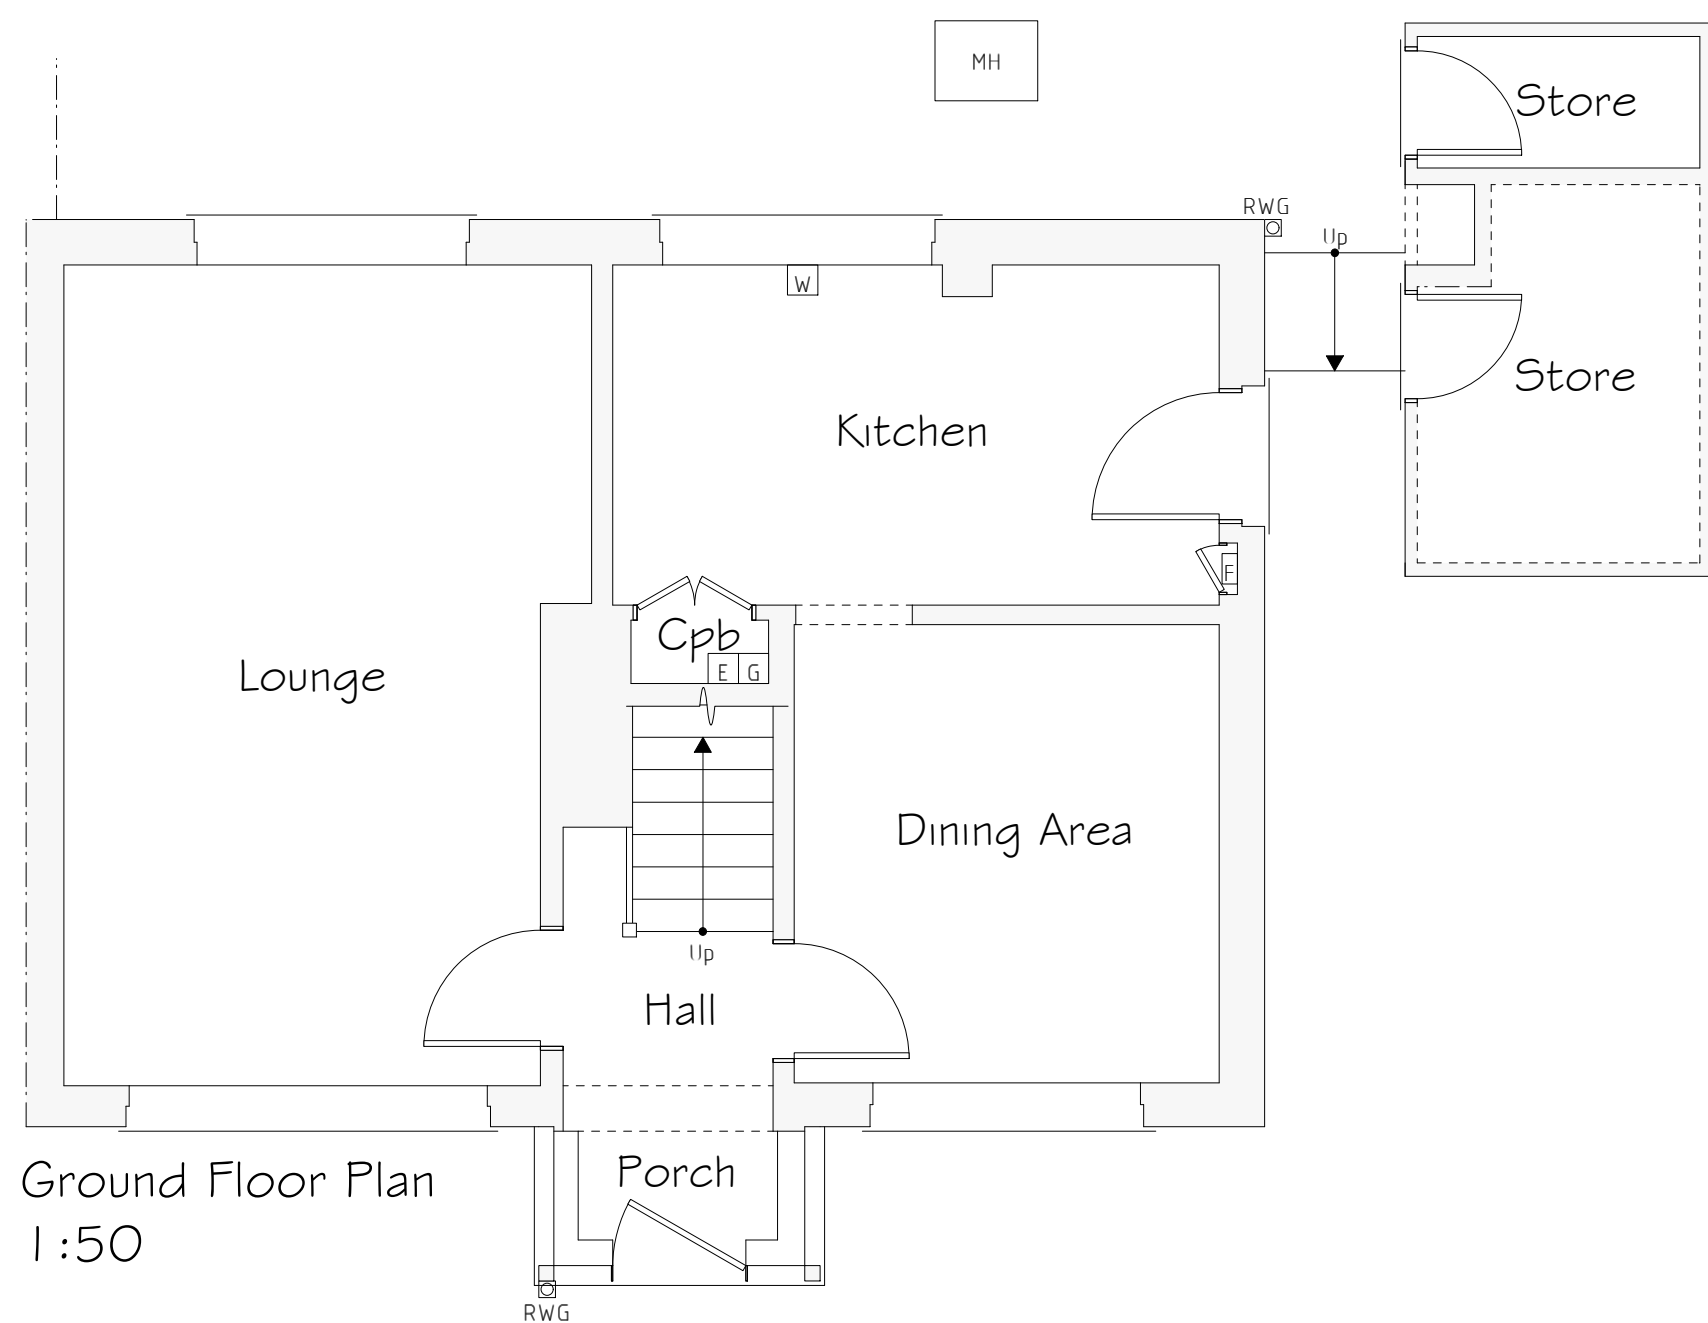

Ground Floor Plan
1:50

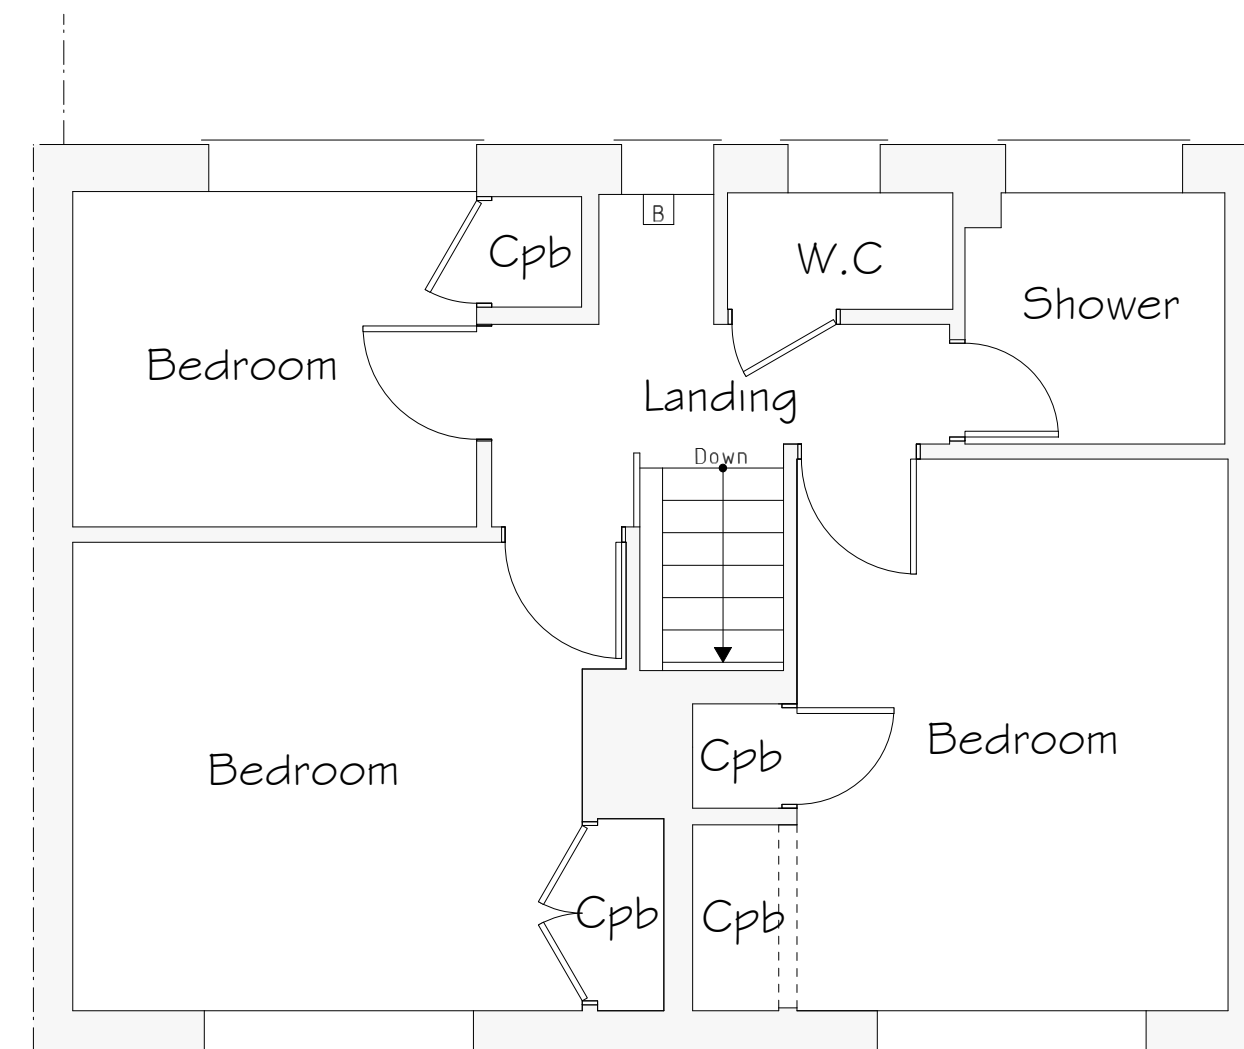

First Floor Plan 1:50

Services Key

- MH Existing Man Hole
- B Existing Boiler Position
- G Existing Gas Meter Position
- E Existing Electric Meter Position
- W Existing Stopcock Position
- F Existing Fuse Box Position
- ☑ Existing Rain Water Gully (RWG) Position

Rev	Date	Detail	Initial

Project: Proposed Aterations to, 130 Herbet Jennings Acton, Wrexham, LL12 7US	
Title: Existing	Scale: (A2) 1:50 & 1:100

Drawn By: S. Nicholas	Date: April 2021
Drawing No: P137/001	Sheet: 1 of 1





Office 3K4,
Redwither Business Tower,
Wrexham. LL13 9XT
Tel: 01978 356500
www.blueprintarchitectural.com
© copyright all rights reserved