




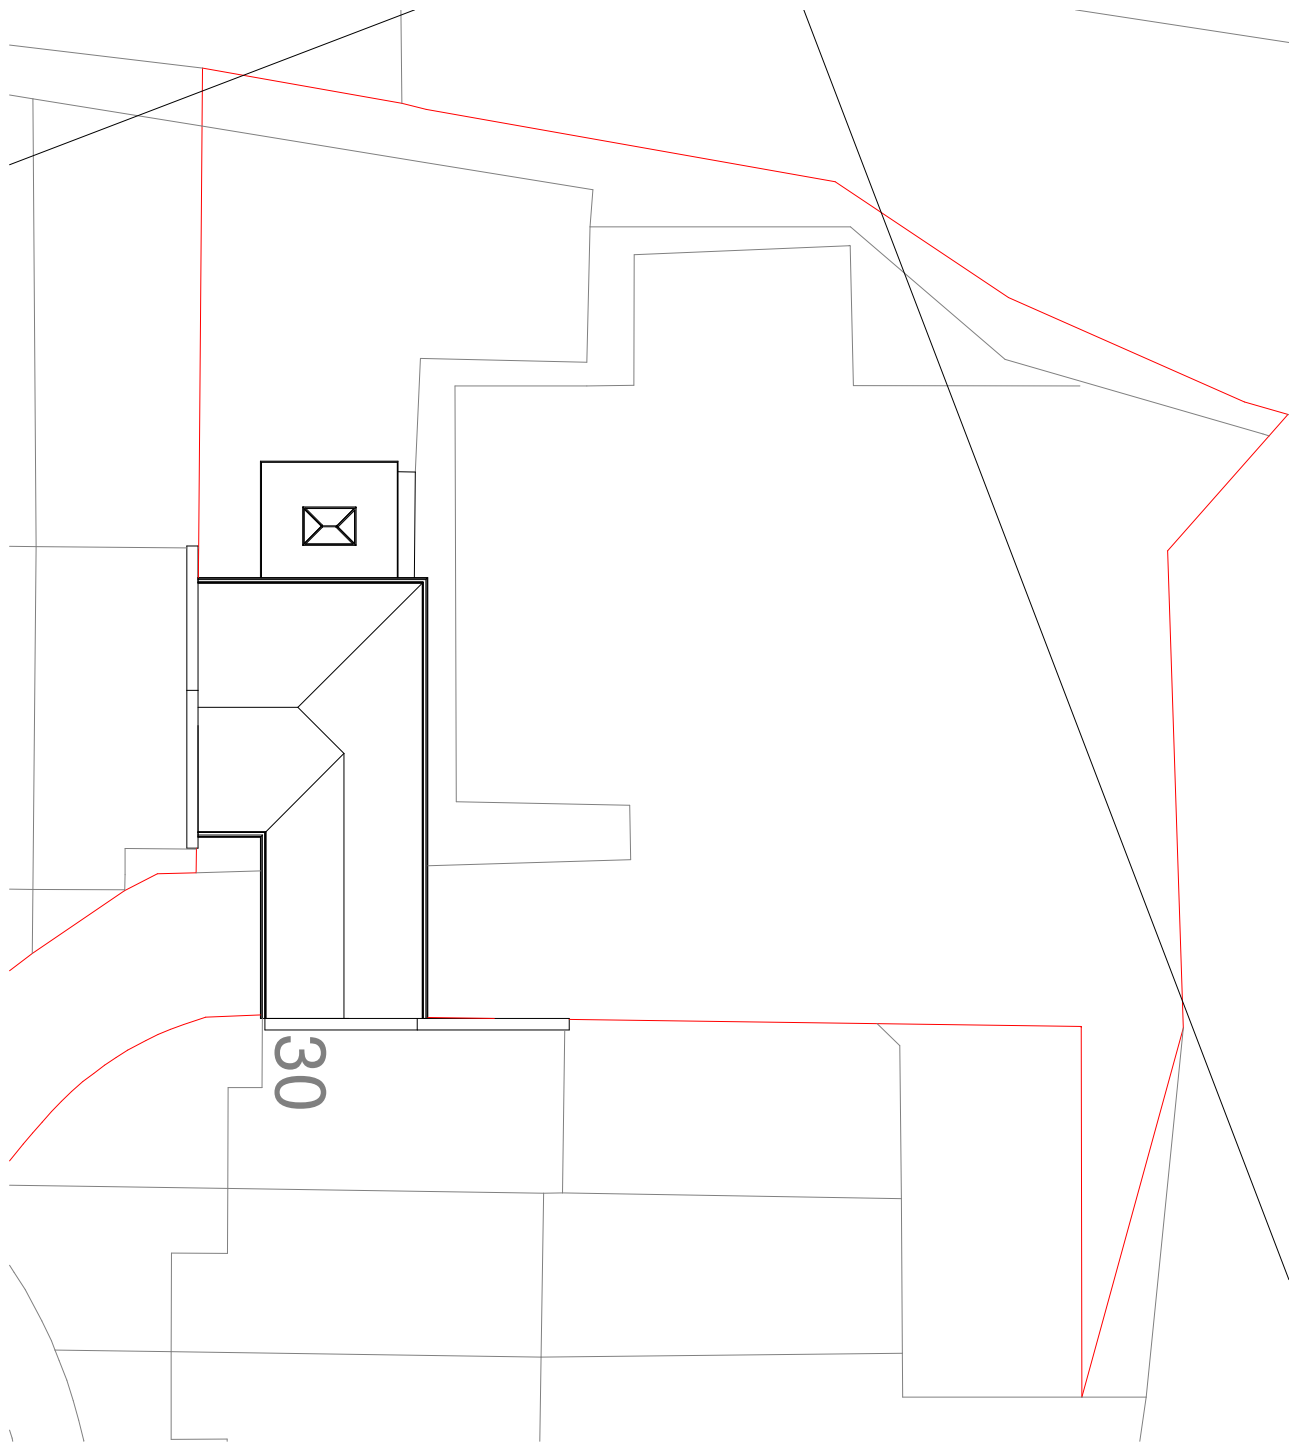

Site Block Plan
1 : 200

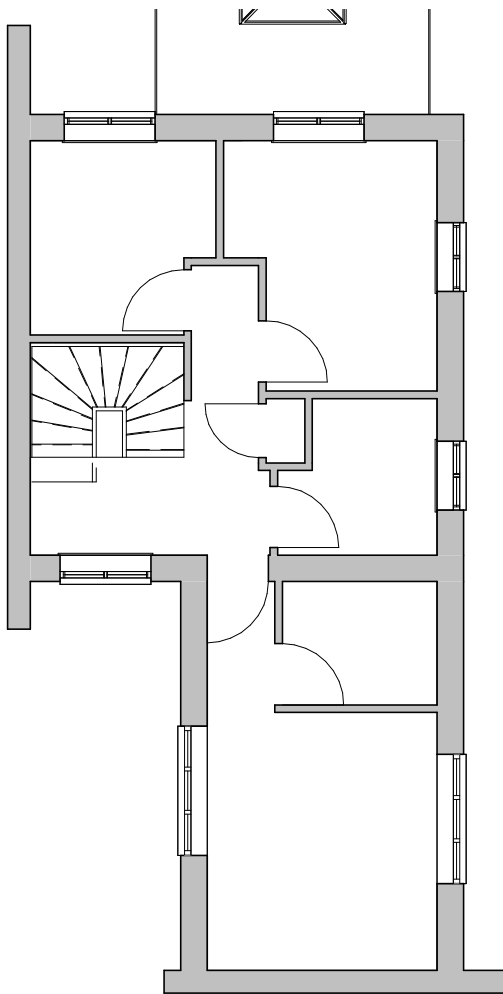

First Floor Plan
1 : 100

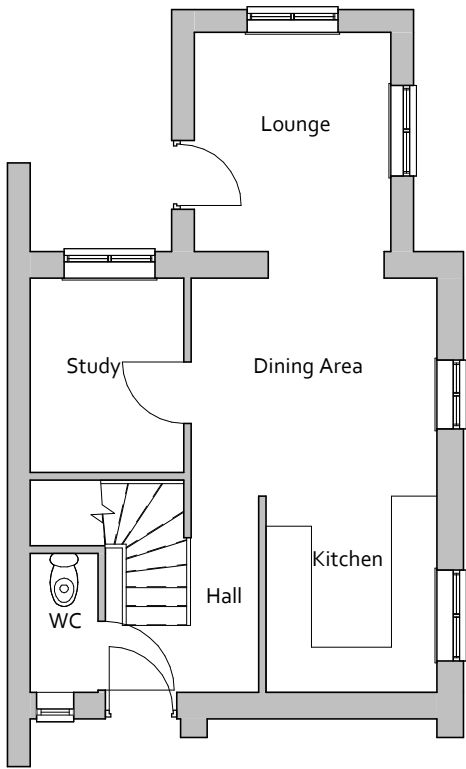

Ground Floor Plan
1 : 100



Site Location Plan
1 : 1250



DESIGN IN SAFETY
BRYMBO, WREXHAM, LL11 5FL
www.designinsafety.net
admin@designinsafety.net
07734037453



CLIENT: MR & MRS BYGRAVE		
ADDRESS: 32 COLLEGE FIEDLS, BRYMBO, WREXHAM, LL11 5UQ		
DRAWING TITLE: EXISTING SITE PLAN AND FLOOR PLAN		
PROJECT NO: DIS_AD_0063	DRAWING NO: DIS_AD_0063_01	
SCALE AT A3: As indicated	DATE: 24/09/2021	REVISION:

All designs are the sole property of Design In Safety and may not be used without written agreement.
Any discrepancies must be reported to Design In Safety for clarification.
Do not scale off drawings. Site check dimensions are to be taken prior to works commencing.