





Detail Elevation 01 - Front Elevation

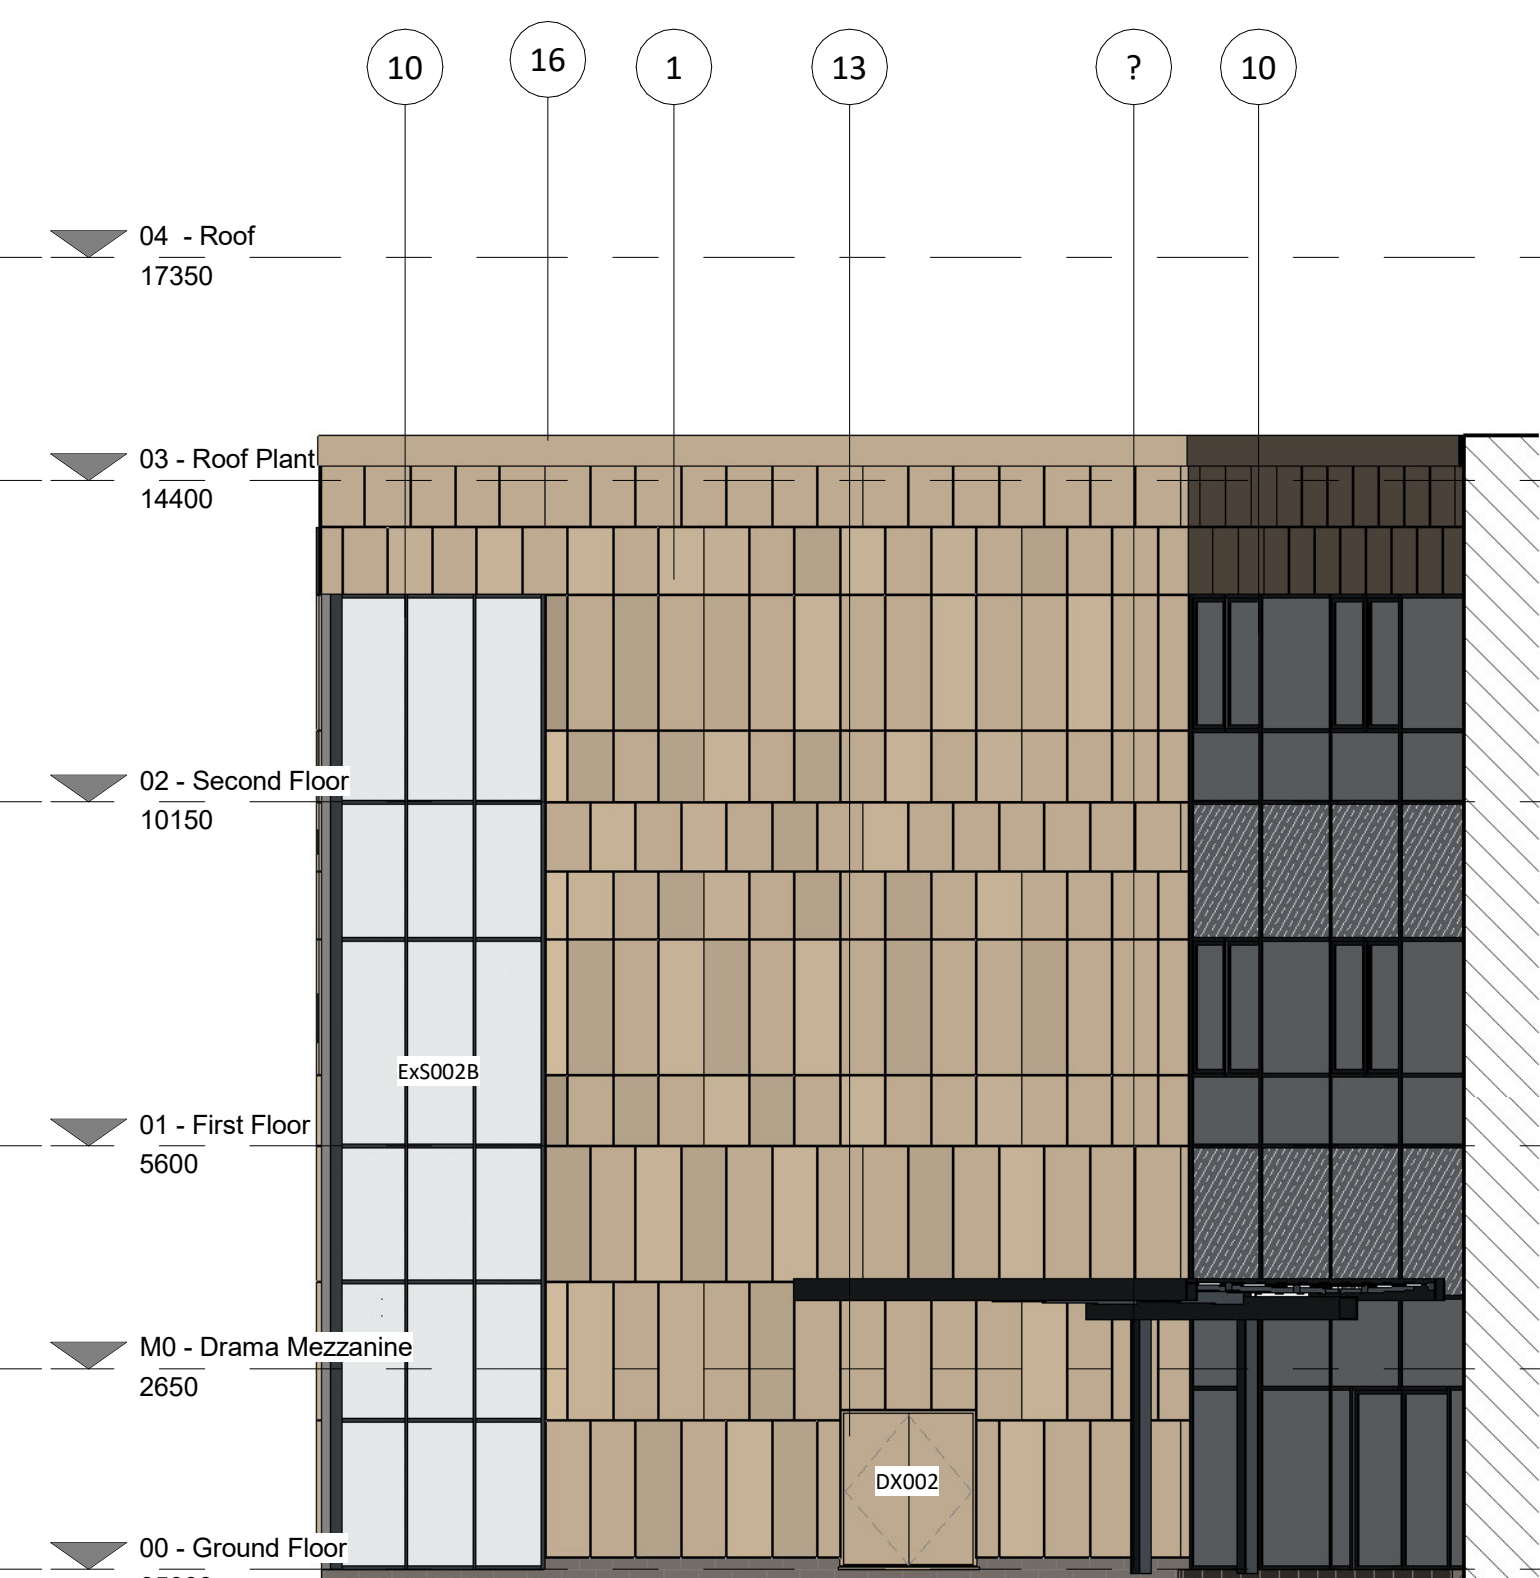

Detailed Elevation 02 - Front Side Elevation
1 : 100

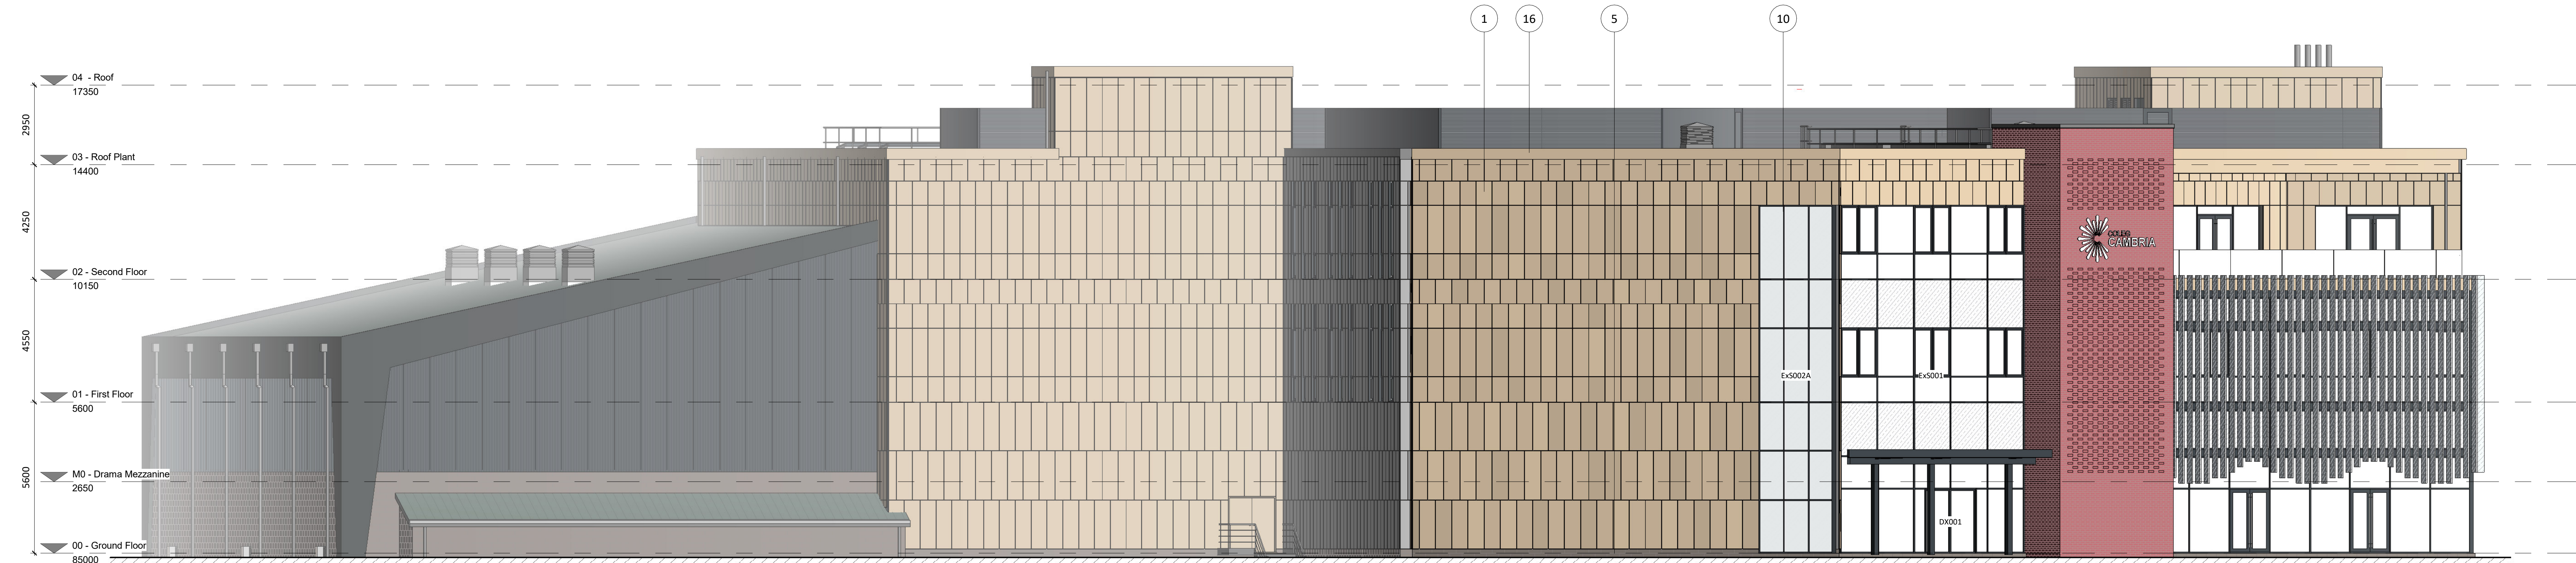

Detail Elevation 03 - Chester Road Elevation



Detail Elevation 04 - Library Car Park Elevation

- General Notes**
1. Contractor to verify all dimensions and check level datums on site
 2. All of the designs are the sole property of TACP Architects Ltd and may not be used without their written agreement
 3. All drawings, specifications and their copyright are the property of TACP Architects Ltd
 4. Do not scale off drawings
 5. All dimensions shall be checked on site before commencement of shop drawings manufacture and all discrepancies must be reported to TACP Architects Ltd
- Materials Key**
- | | |
|----|--|
| 1 | Kingston Benchmark Dri Design Cladding Panels
Colour: H43/261
Colour: Kingston DS-0031 (Titanium) |
| 2 | Kingston Benchmark Dri Design Cladding Panels
Colour: H43/2204
Colour: Kingston D001 (Inspired by Silver) |
| 3 | Kingston K10000 AWZP Ribs fixed vertically
Colour: H43/2221
Colour: Spectrum Solid Onyx (RAL 7016) |
| 4 | Facing brick laid with patterned detailing
Colour: F10/110
Colour: To match existing building - Ilstock Cheddar Red D610 |
| 5 | Forticrete Floortone Polished blackwork
Colour: F10/255A
Colour: Pewter |
| 6 | PPC Aluminium box framing/finishing detail
Colour: H12/040
Colour: Anthracite Grey (RAL 7016) |
| 9 | PPC Aluminium box framing/finishing detail to Sports Hall
Colour: H72/423
Colour: Black Grey (RAL 7021) |
| 10 | SAPA: Elegance Curtain walling
Colour: H12/110
Colour: Anthracite Grey (RAL 7016) |
| 11 | SAPA: PPC Aluminium double glazed window unit with insulated frame and looured panel
Colour: L10/039
Colour: Anthracite Grey (RAL 7016) |
| 12 | PPC Aluminium solid external door with insulated frame
Colour: L20/280
Colour: To match adjacent cladding (Anthracite Grey (RAL 7016) where no cladding is immediately adjacent) |
| 13 | PPC Aluminium solid external door with insulated frame
Colour: L20/283
Colour: Anthracite Grey (RAL 7016) |
| 14 | PPC Aluminium solid external door with insulated frame and looured panels
Colour: L20/282
Colour: To match adjacent cladding |
| 15 | PPC Aluminium looured panel with insulated frame
Colour: L10/050
Colour: To match adjacent cladding (Anthracite Grey (RAL 7016) where no cladding is immediately adjacent) |
| 16 | Kingston Benchmark Dri Design edge capping
Colour: H72/250A
Colour: Kingston DS-0031 (Titanium) |
| 17 | Kingston Benchmark Dri Design edge capping
Colour: H72/250A
Colour: Kingston D001 (Inspired by Silver) |
| 18 | PPC Aluminium canopy with clear glazed panels
Colour: Anthracite Grey (RAL 7016) |
| 19 | Pilkington Oriol Glass 'fin'
Colour: L40/500
Colour: Optifloat Opal |
| 20 | Pilkington Profile U profiled glass
Colour: L40/505
Colour: Profile Opal |
| 21 | Kingston K10000 RW Trapezoidal Roof Cladding
Colour: H43/122
Colour: Xi Forte Merlin Grey (RAL 180 40) |
| 22 | ADS 100SL Screening Louvre
Colour: L10/050A
Colour: Anthracite Grey (RAL 7016) |
| 23 | PPC Aluminium Rainwater Goids
Colour: R10/365A, R10/370A & R10/311A
Colour: Anthracite Grey (RAL 7016) |
- NOTE: All finishes subject to approval from Coleg Cambria, Wynne Construction and WCCB Planning Officer**
- Drawing References**
- For external doors information refer to:
YCR-TACP-PB-XX-SH-A-610
- For windows information refer to:
YCR-TACP-PB-XX-SH-A-620
- For curtain walling information refer to:
YCR-TACP-PB-ZZ-SH-A-601/602/603/604
- For U profiled glass information refer to:
YCR-TACP-PB-ZZ-SH-A-604
- For cladding information refer to:
YCR-TACP-PB-ZZ-SH-A-630/631/632/633
- For sports hall cladding information refer to:
YCR-TACP-PB-ZZ-SH-A-634
- For brick pier information refer to:
YCR-TACP-PB-ZZ-SH-A-635
- For glass fins information/details refer to:
YCR-TACP-PB-ZZ-DR-A-506/507

[illegible]

Consultant



WYNN

Project Title	Yale Campus Redevelopment
---------------	---------------------------

Drawing Title
Detailed Elevations (I)

Scale	Date	Drawn By	Checked By	Off
1 : 100@A0	11-09-18	JH	KA	Wrexha
Job Number	Project*Originator*Zone*Level*Type*Role*Number			Revision
18012	YCR -TACP- PB- ZZ- DR- A- 210			P2

TACP Architects Ltd

Pembroke House, Ellice Way

Wrexham Technology Park

LL13 7YT
T. 01038 201161

F. 01978 351735

E. admin@tacparchitects.co.uk

