

NOTES


ALL DIMENSIONS AND LEVELS ARE TO BE CHECKED ON SITE

ANY DISCREPANCIES ARE TO BE REPORTED TO THE ARCHITECT BEFORE ANY WORK COMMENCES


THIS DRAWING SHALL NOT BE SCALED TO ASCERTAIN ANY DIMENSIONS WORK TO FIGURED DIMS ONLY

THIS DRAWING SHALL NOT BE REPRODUCED WITHOUT EXPRESS WRITTEN PERMISSION FROM REVEL ARCHITECT.

READ IN CONJUNCTION WITH ALL RELEVANT DRAWINGS, SPECIFICATIONS, CONSULTANTS, SPECIALISTS, SUBCONTRACTORS DRAWINGS/ SPECIFICATIONS.

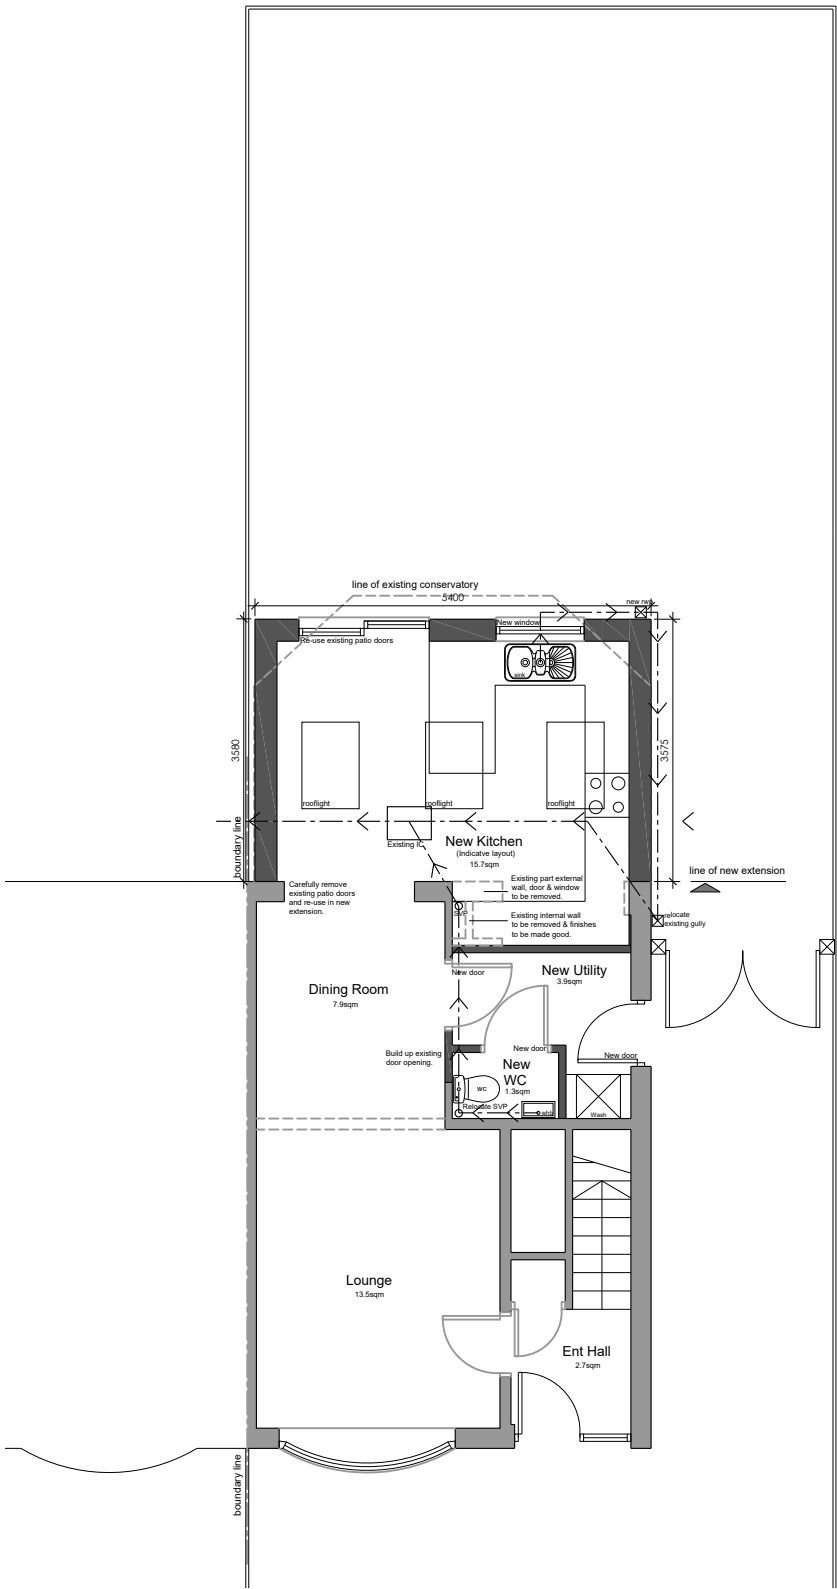

Proposed Ground Floor Plan
scale 1:100

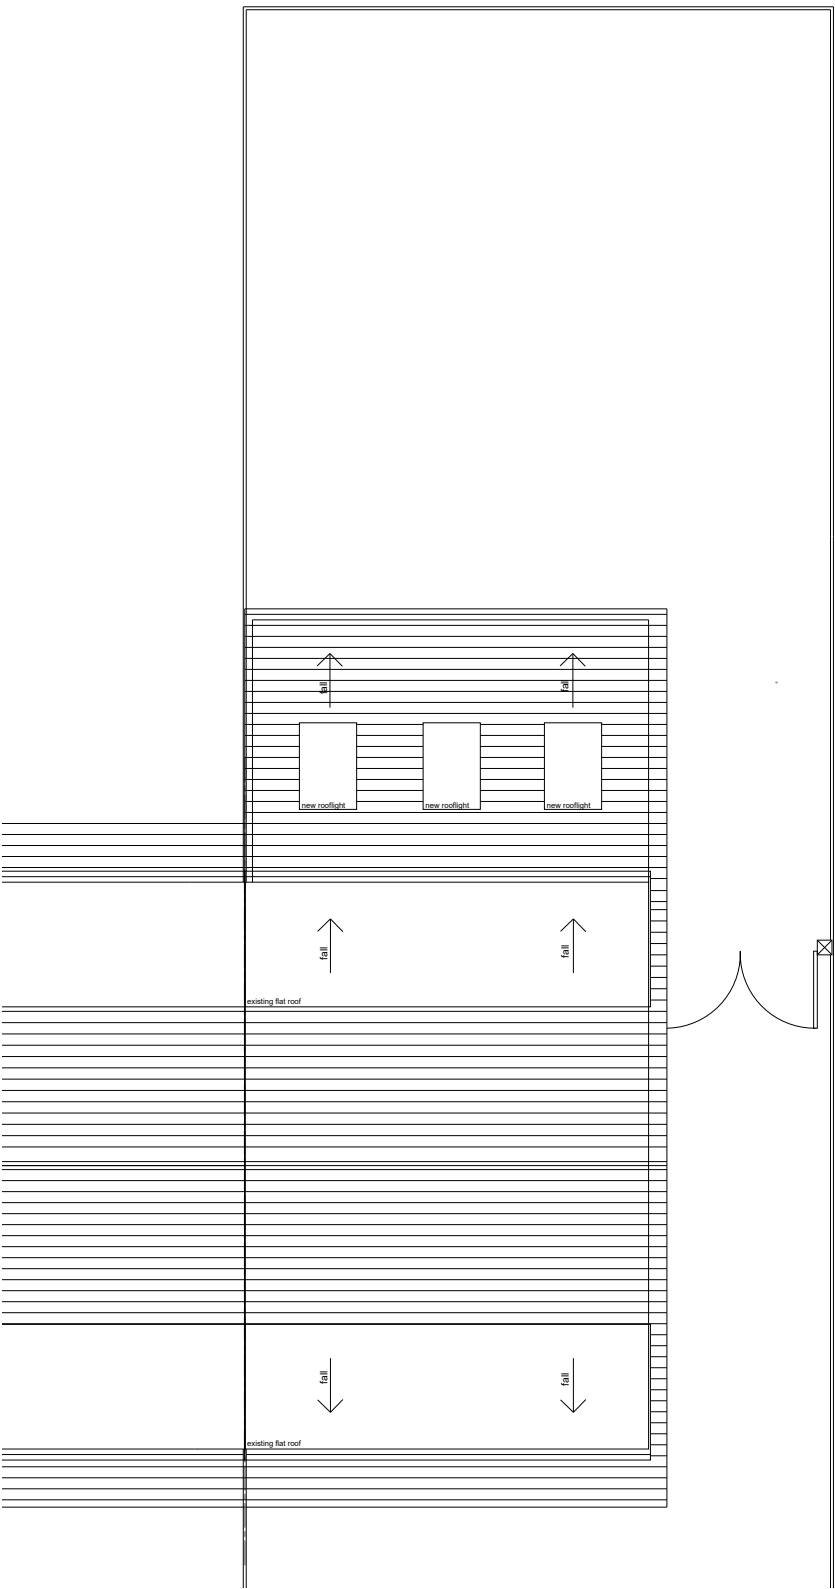

Proposed Roof Plan
scale 1:100

P2 16.11.18 Exterior wall & interior amendments

P1 05.10.18 Planning Issue

rev date/ints description

project

26 CHERRY TREE ROAD

location

BRADLEY - WREXHAM - LL11 4DN

client

MAGGY THOMAS

2 Ewloe Heath
Buckley
Flintshire
CH7 3PU

Mobile: 07496821131

Email: Joeweigh@revelarchitech.co.uk



drawing title

PROPOSED GROUND FLOOR & ROOF PLAN

dwg purpose

PLANNING ISSUE

scale

1:100

drawn JMW

checked JMW

@ sheet size

A3

rev date

11.18

2018001

job number

006

drawing number

P2

revision