



NOTES
Use only written dimensions. All areas are indicative.
Contractor to check measurements on site prior to commencement. Notify the Architect of any discrepancies. This drawing must only be used for the purpose for which it has been supplied.


Do not scale this drawing.

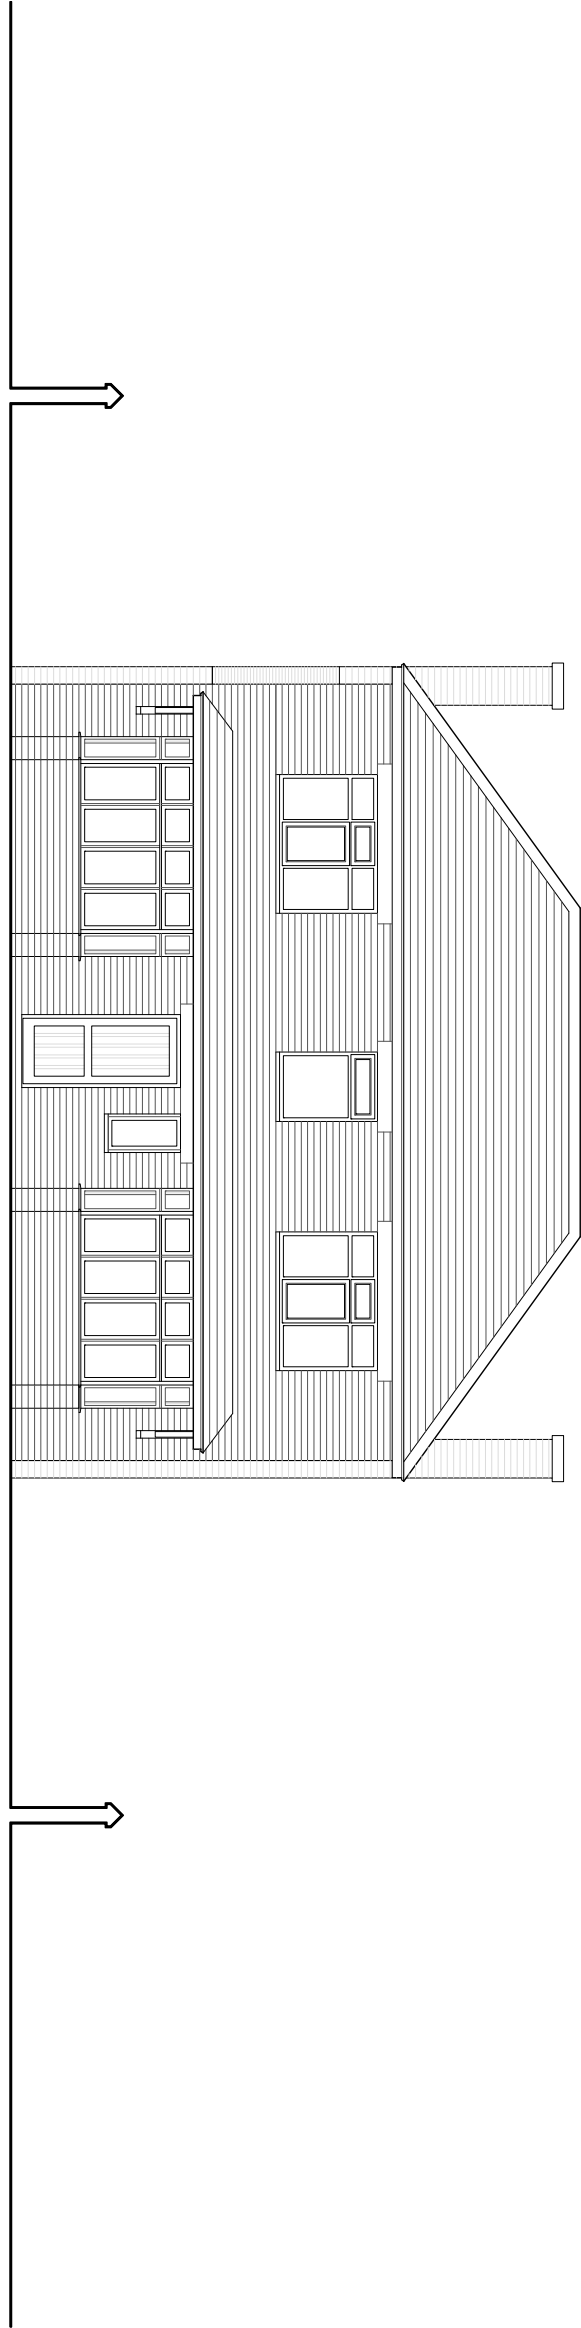


EXISTING FRONT ELEVATION
SCALE 1:200

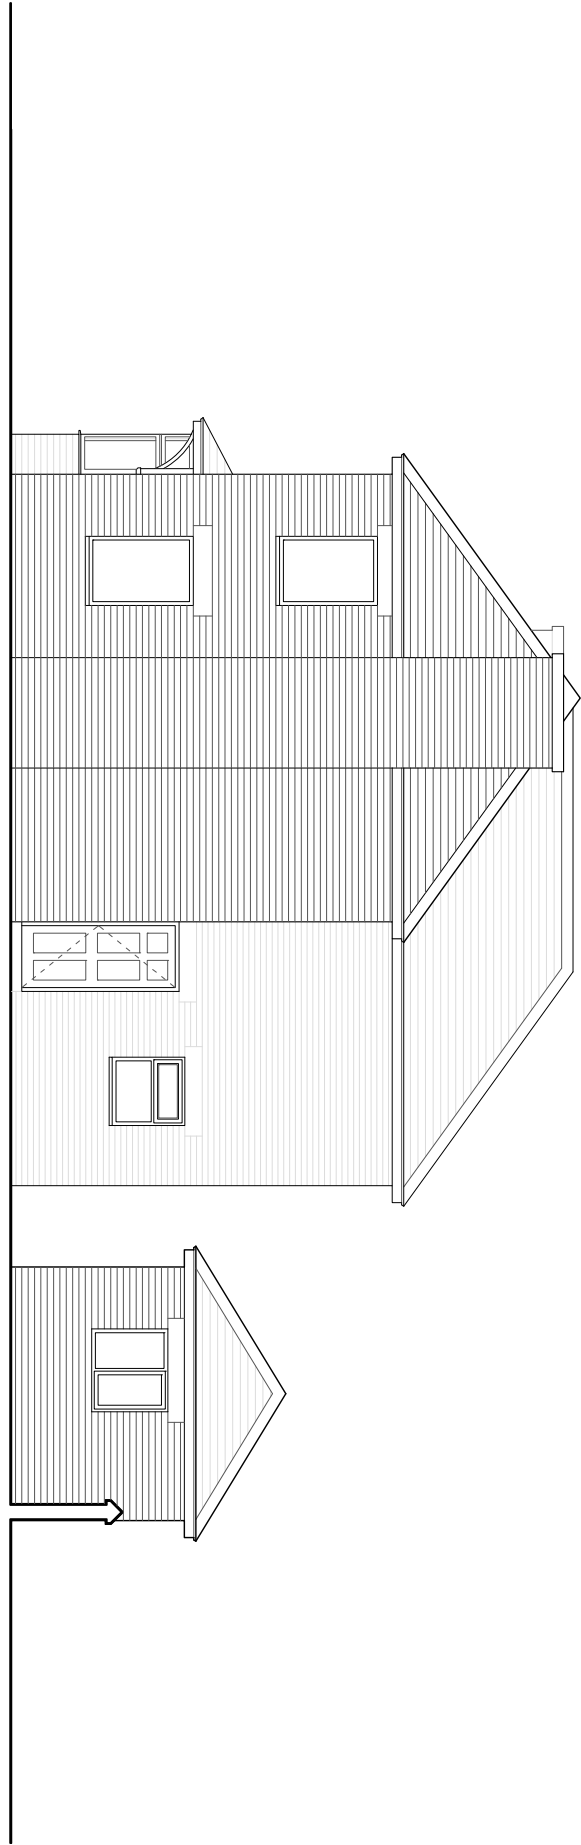


EXISTING SIDE I ELEVATION
SCALE 1:200

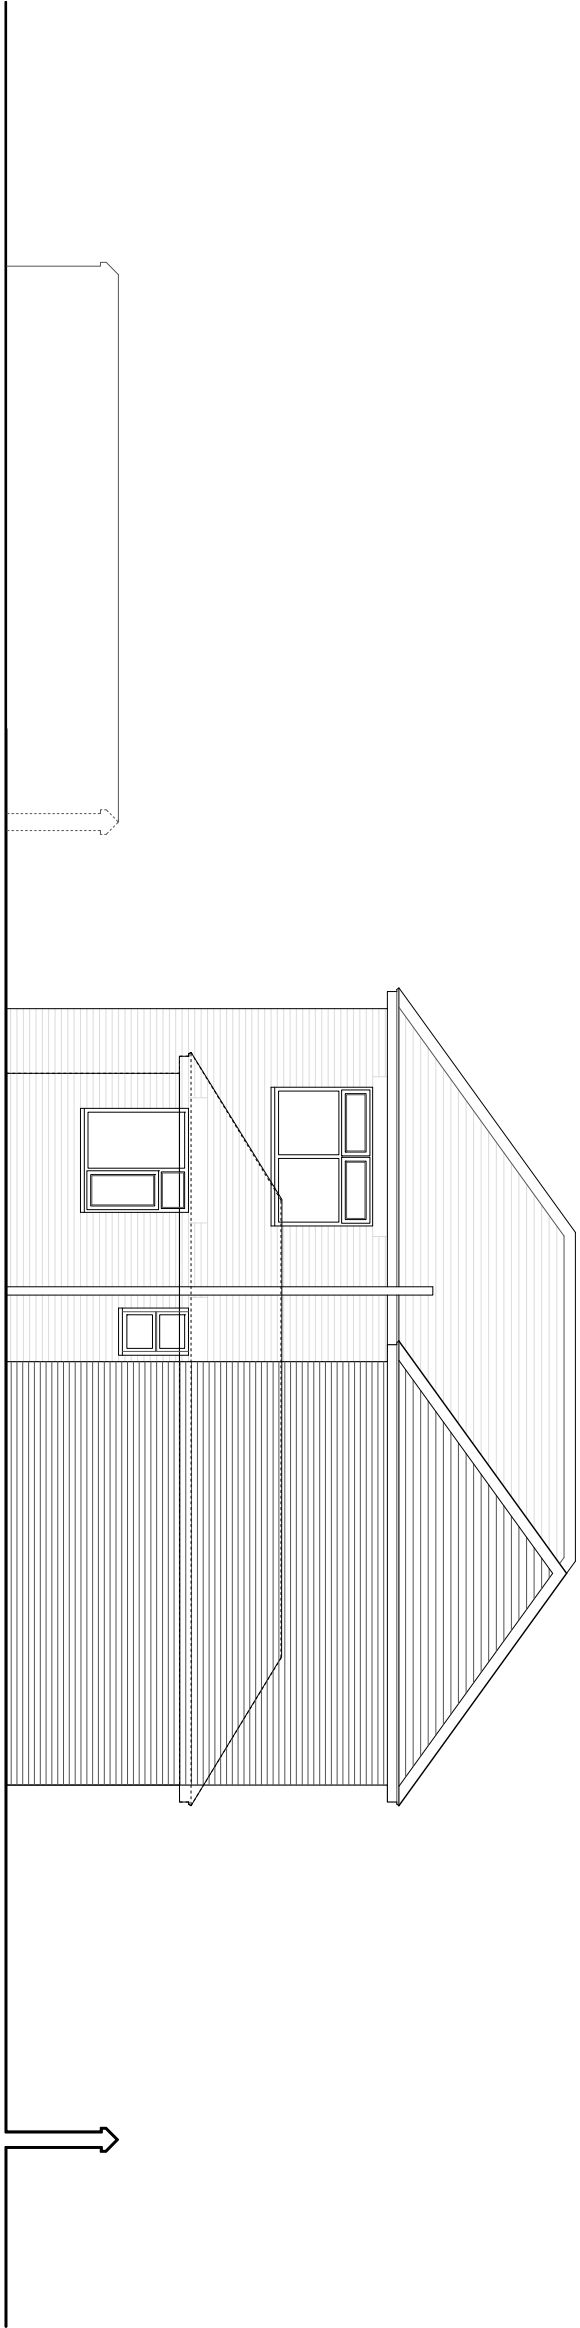


EXISTING REAR ELEVATION
SCALE 1:200

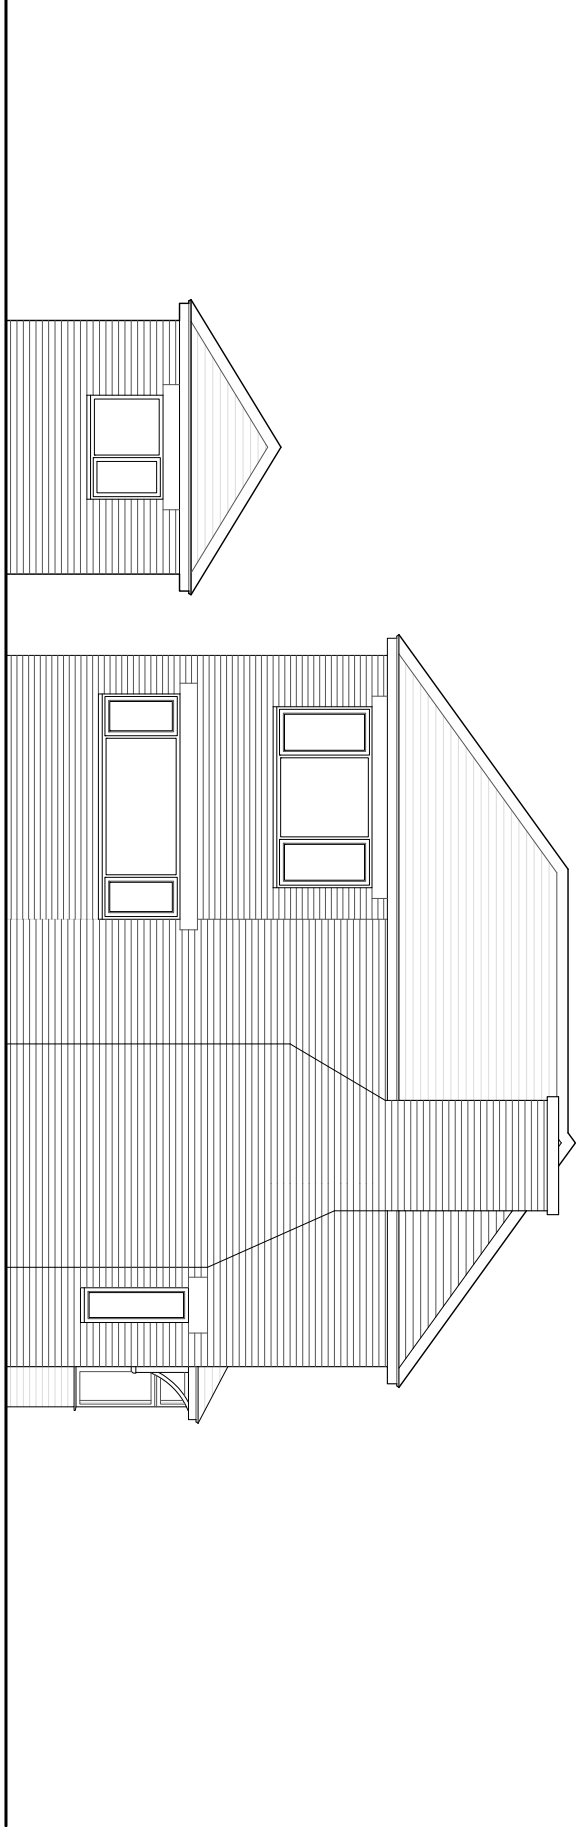


EXISTING SIDE II ELEVATION
SCALE 1:200

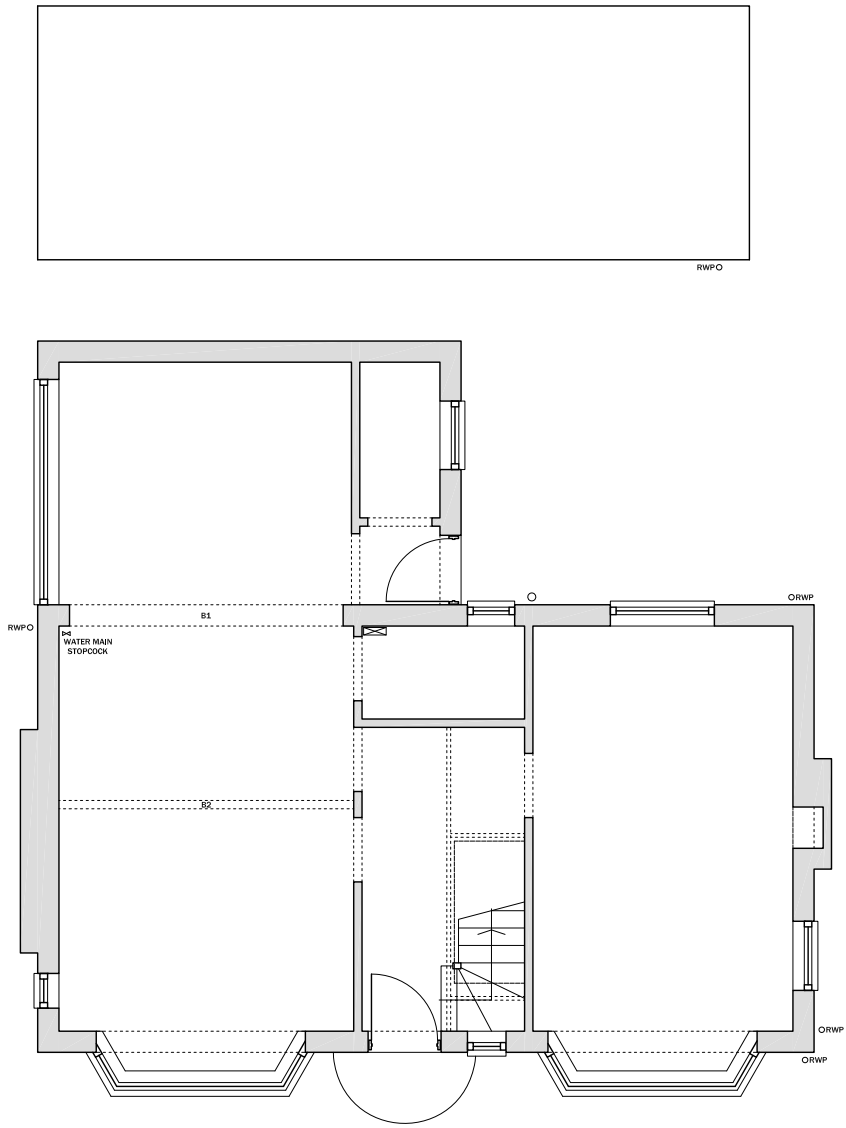

EXISTING GROUND FLOOR PLAN
SCALE 1:100

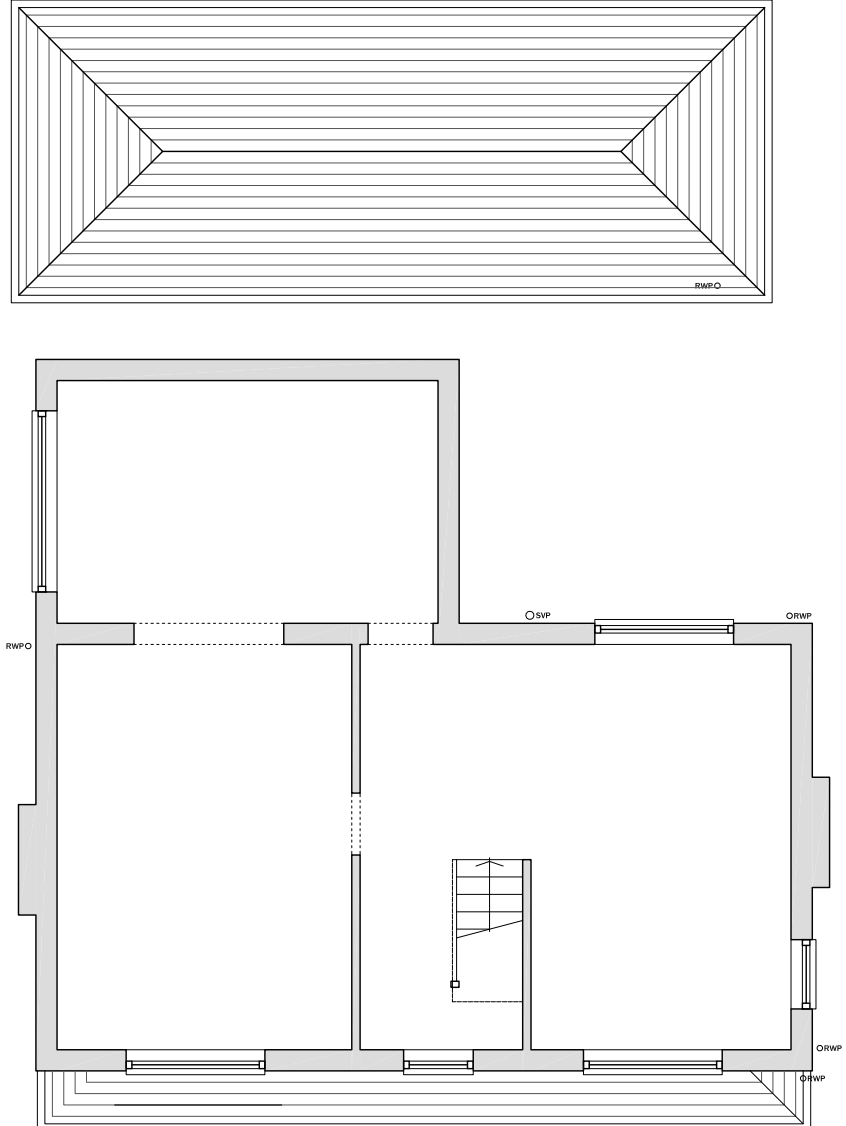


EXISTING FIRST FLOOR PLAN
SCALE 1:100

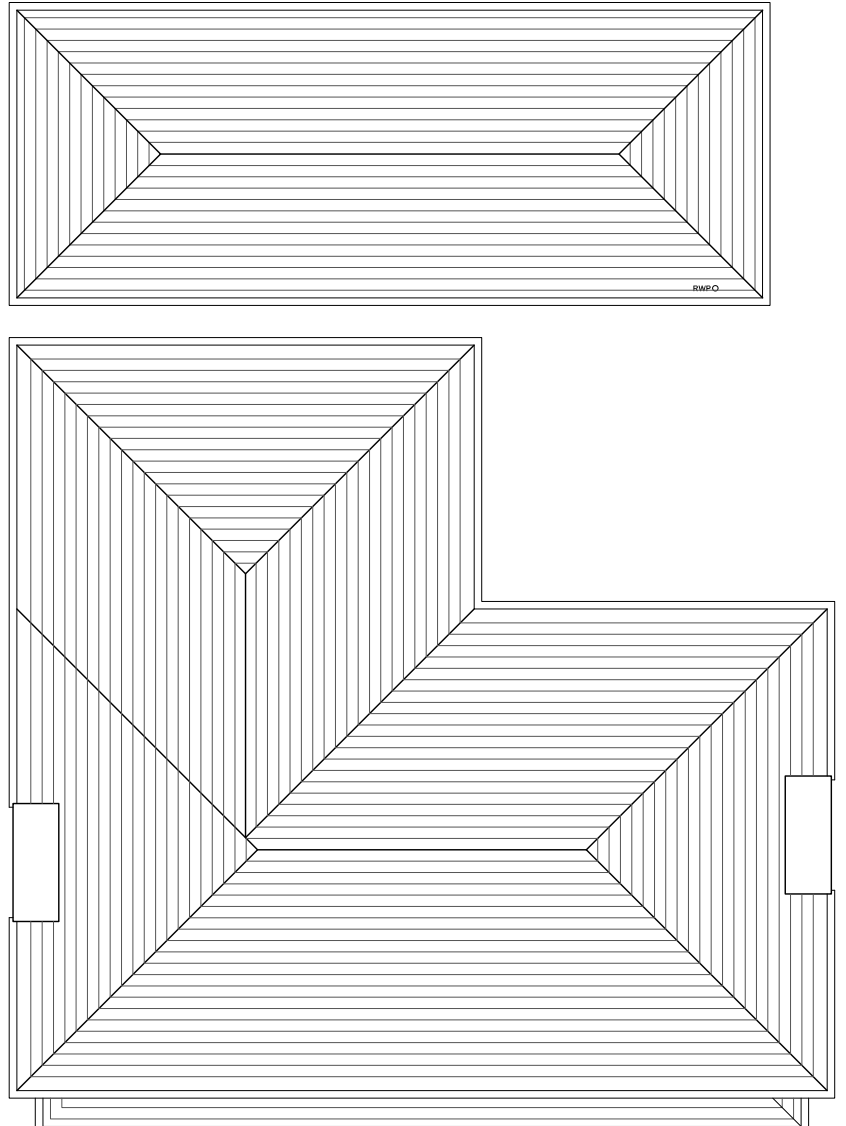

EXISTING ROOF PLAN
SCALE 1:100

R.	DATE	DESCRIPTION
-	12.07.2021	PLANNING APPLICATION ISSUE.
-	-	-
-	-	-

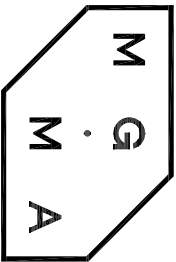

MGMA ARCHITECTS LIMITED
Oriel Chambers Suite 37
14 Water Street
Liverpool L2 8TD
+44 (0) 151 226 6627
studio@mgma-architects.co.uk
www.mgma-architects.co.uk

PROVISIONAL
NOT FOR CONSTRUCTION
FOR PLANNING PURPOSES ONLY

CLIENT
Mr & Mrs Baker
PROJECT
Carnet, Bedwell Road, Cross Lanes,
Wrexham LL13 0TS

DRAWING
Existing Floor Plans & Elevations

SCALE
1:100@A1

DATE
28.09.2020

REVISION
-

NO.
9-034_003

0 2 4 10m
1:100