

Information:


This drawing is copyrighted and remains the property of the architect.
All dimensions to be checked on site.
Positions of existing services to be confirmed prior to proceeding.

Revision Table:


5	Final/Rev/ Scheme Design
4	Client Approved Design
3	Planning Phase
2	Technical Phase
1	Building Control Issue
0	Construction Phase

NE: Only drawings with status 'Construction' are to be used for construction purposes.


Rev	Comment	Date
-----	---------	------

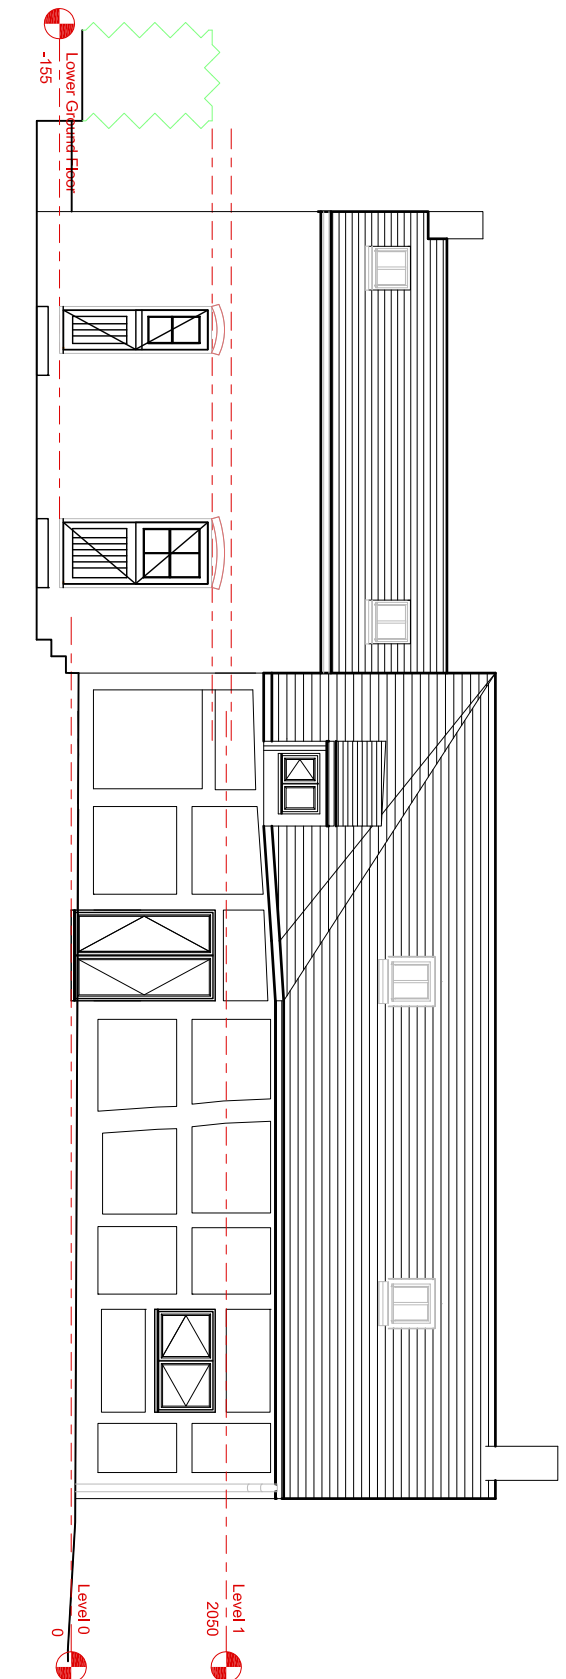


EAST ELEVATION 1:100

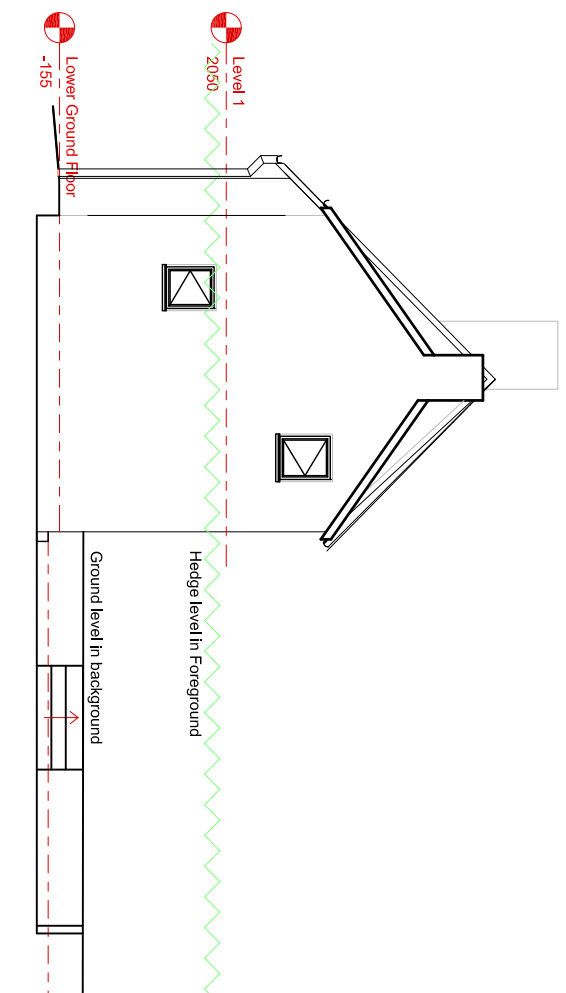


SOUTH (REAR) ELEVATION 1:100

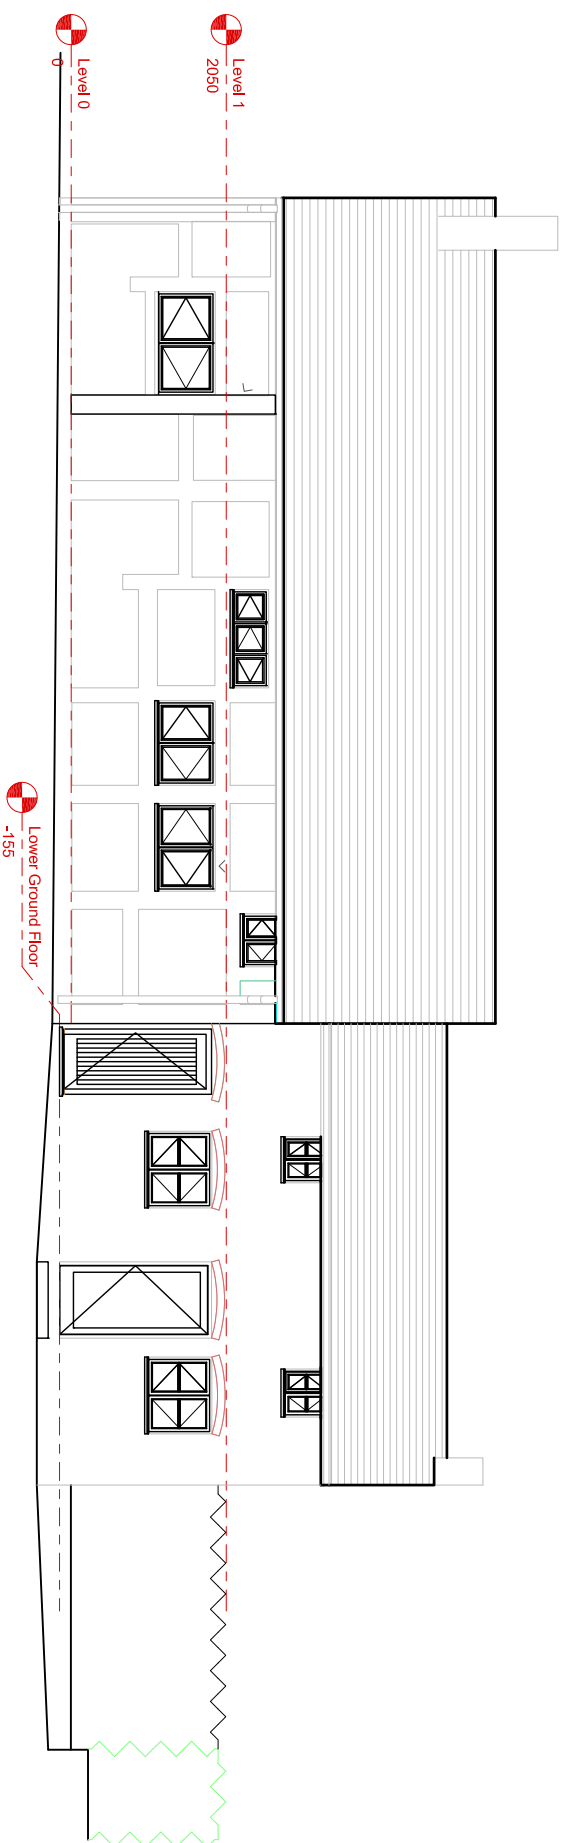



WEST ELEVATION 1:100

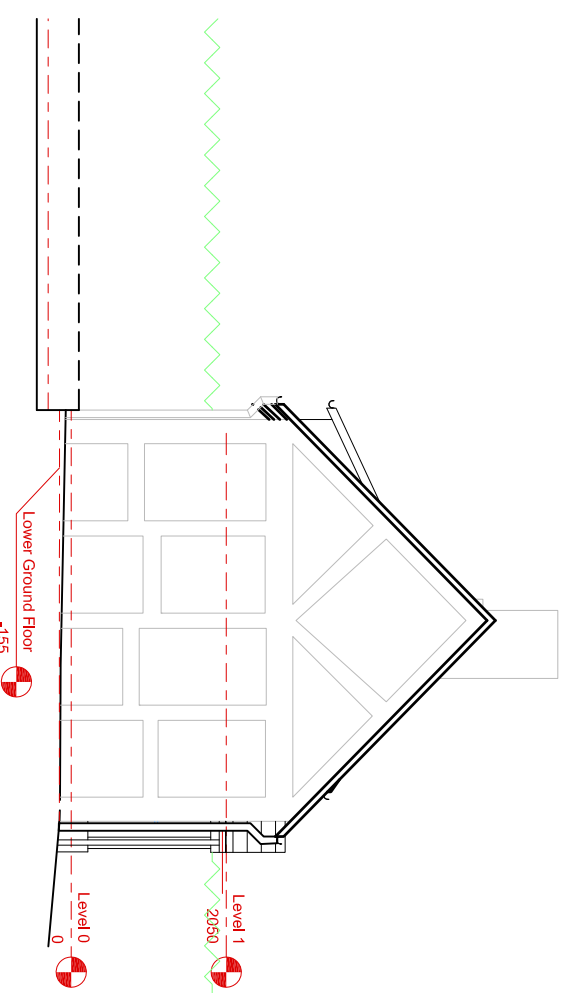


NORTH (ROAD FRONT) ELEVATION 1:100

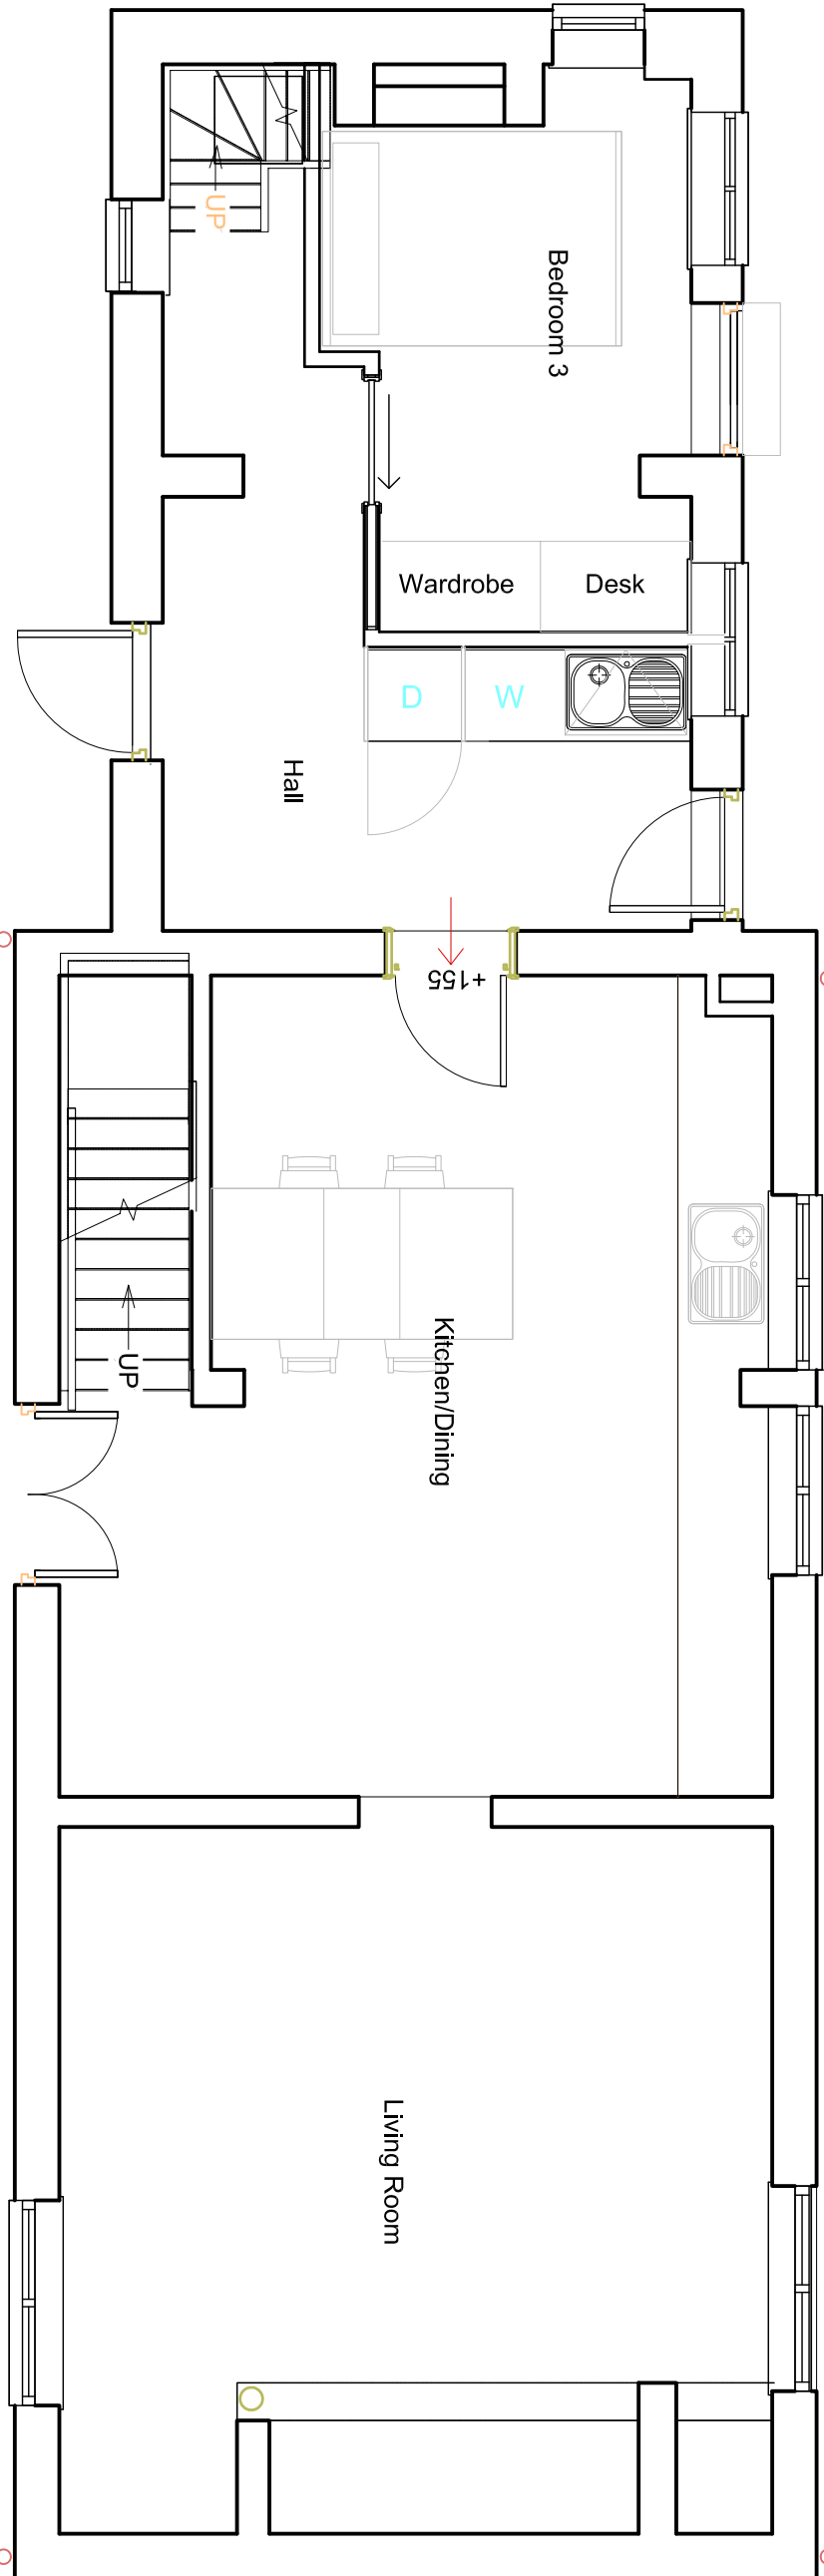

GROUND FLOOR PLAN 1:50

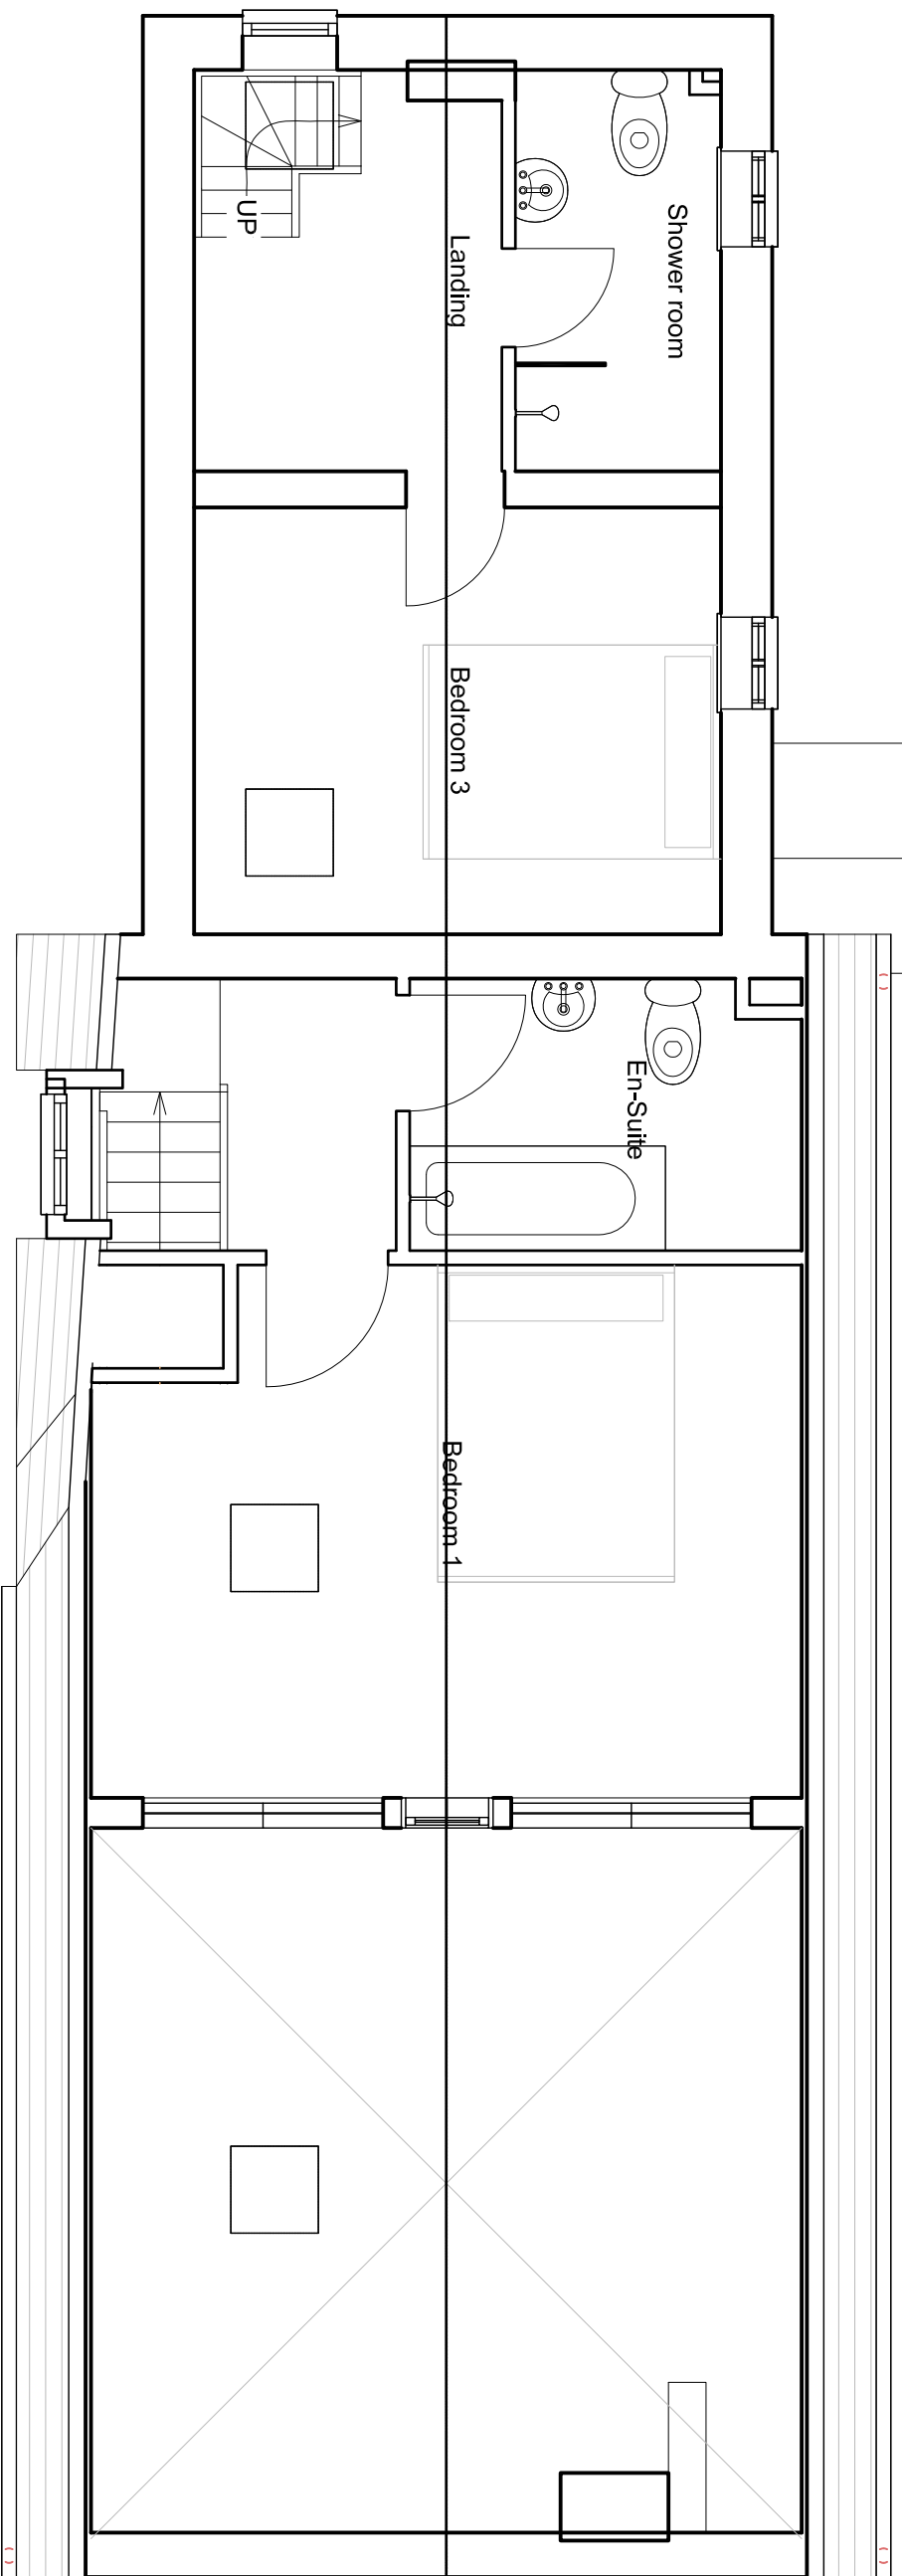 

FIRST FLOOR PLAN 1:50

 

Status:	Planning
Client:	Mr & Mrs Parkinson
Project No:	RPS_18.04
Project:	Cross Cottage, Gill Listed Building
Drawing Title:	Existing Plans and Elevations
Date:	28.05.18
Scale:	1:100 @ A1
Drawn By:	AC
Drawing No:	L-100



Royal Institute of British Architects
Address: 24 Winckley Sq, Preston,
Lancashire, PR1 3JJ
Tel: 07950 798644 / 07887 714 903
Email: ac@ruralplanningandservices.co.uk
Website: www.ruralplanningandservices.co.uk

EXISTING PLANS AND ELEVATIONS 1:100