



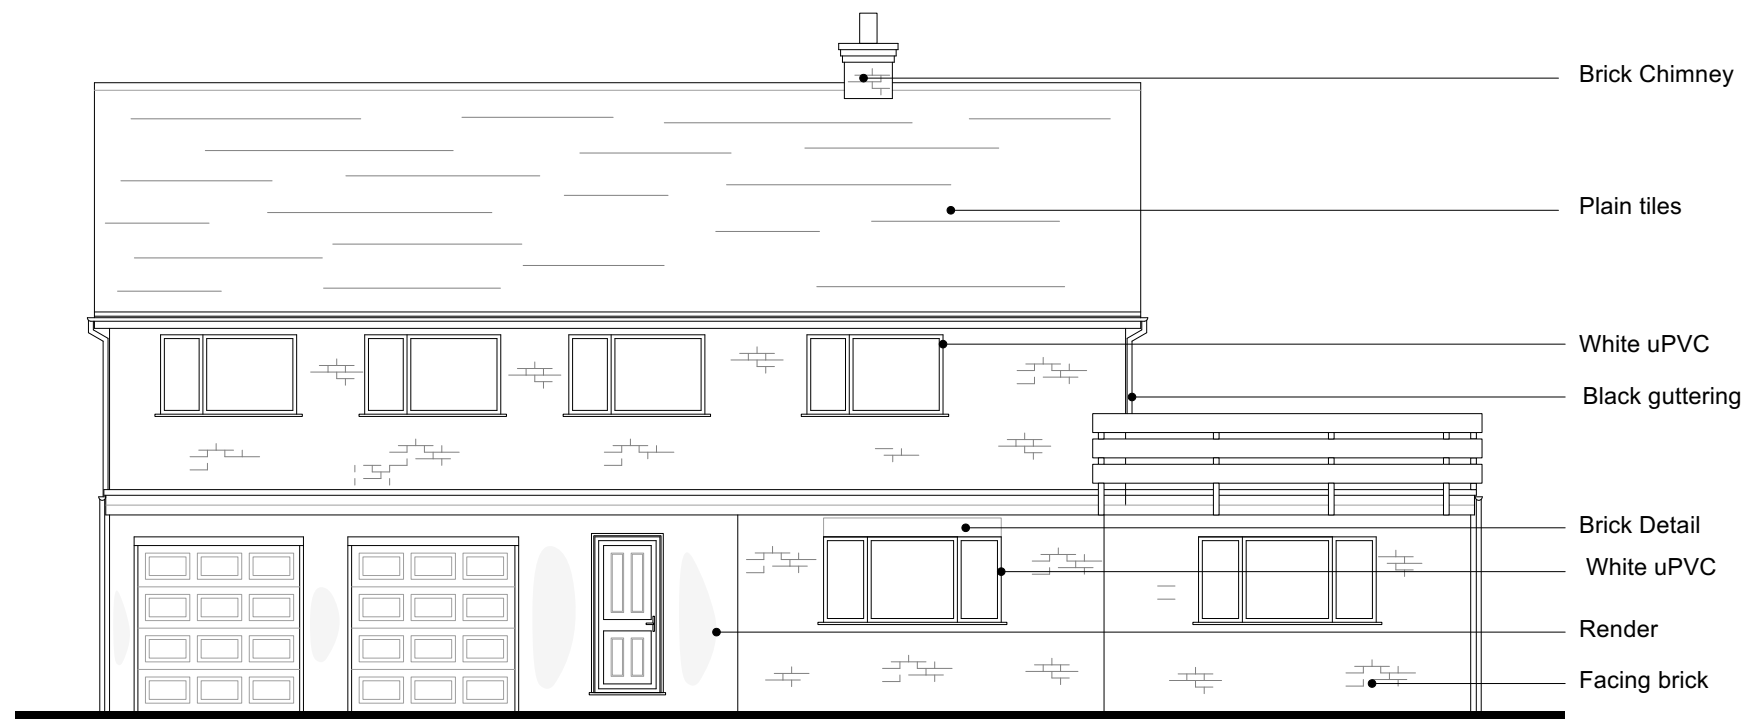


Existing Front Elevation View A - 1:100

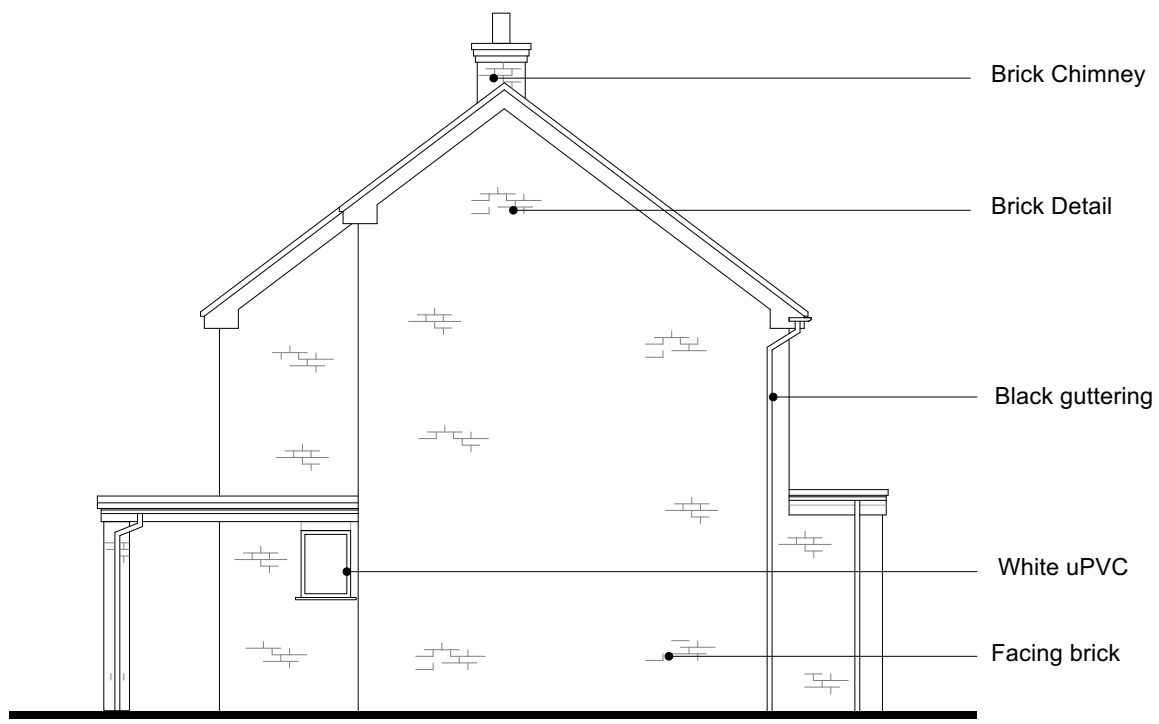

Existing Side Elevation View B - 1:100




Existing Rear Elevation View C - 1:100

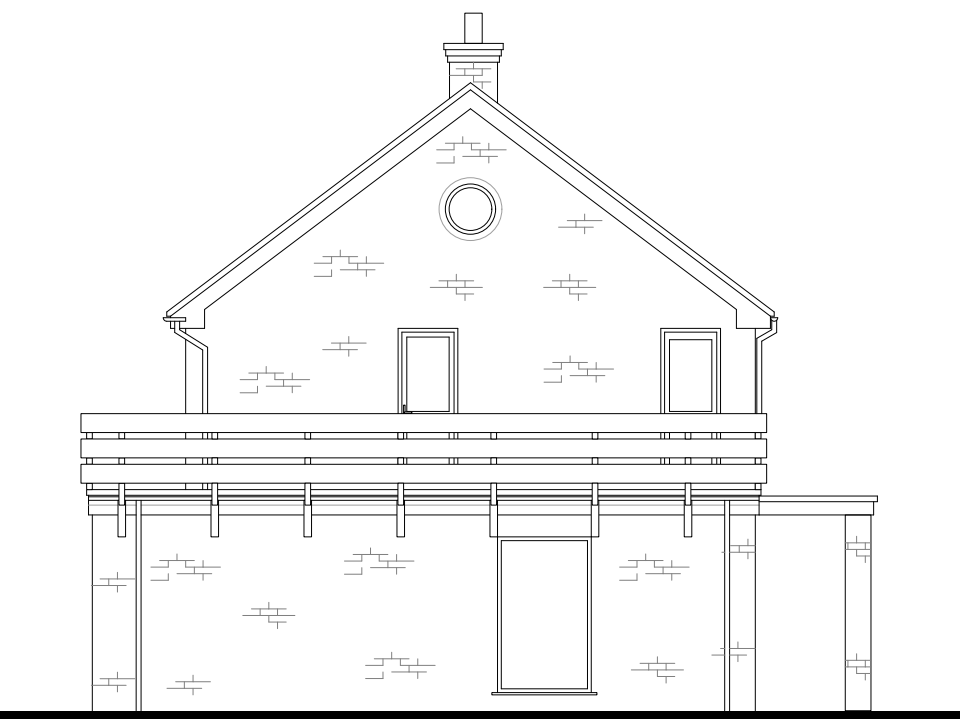

Existing Side Elevation View D - 1:100




Proposed Front Elevation View A - 1:100

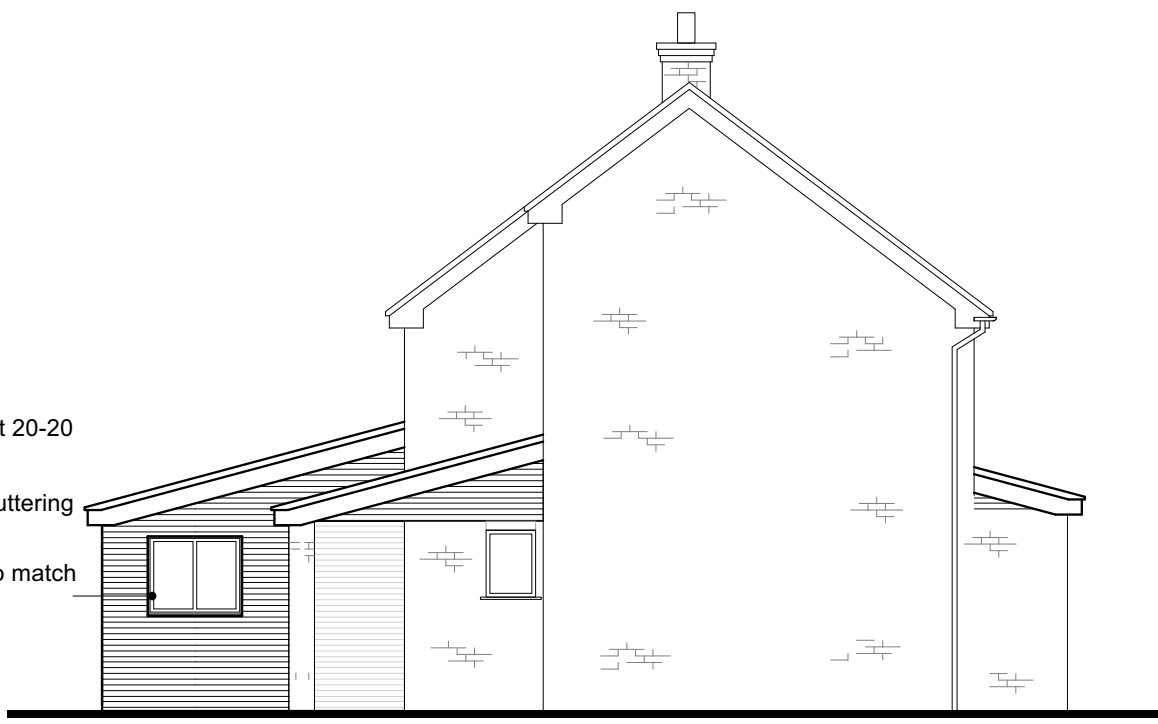


Proposed Side Elevation View B - 1:100



Proposed Rear Elevation View C - 1:100

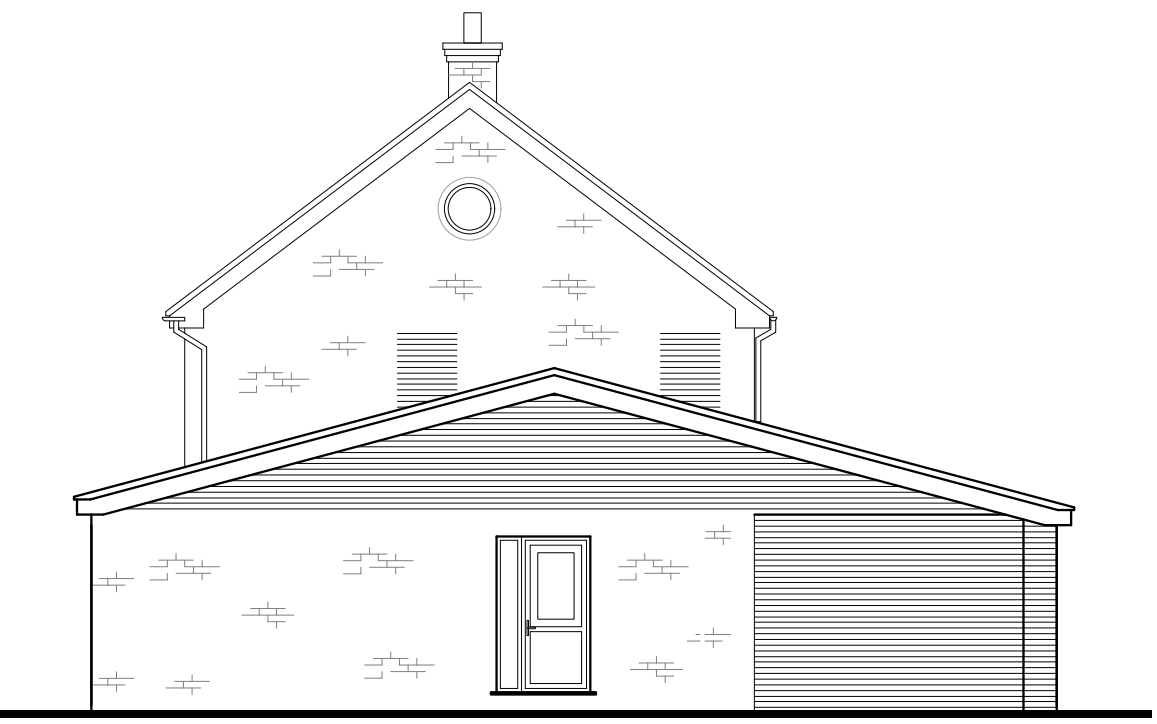


Proposed Side Elevation View D - 1:100

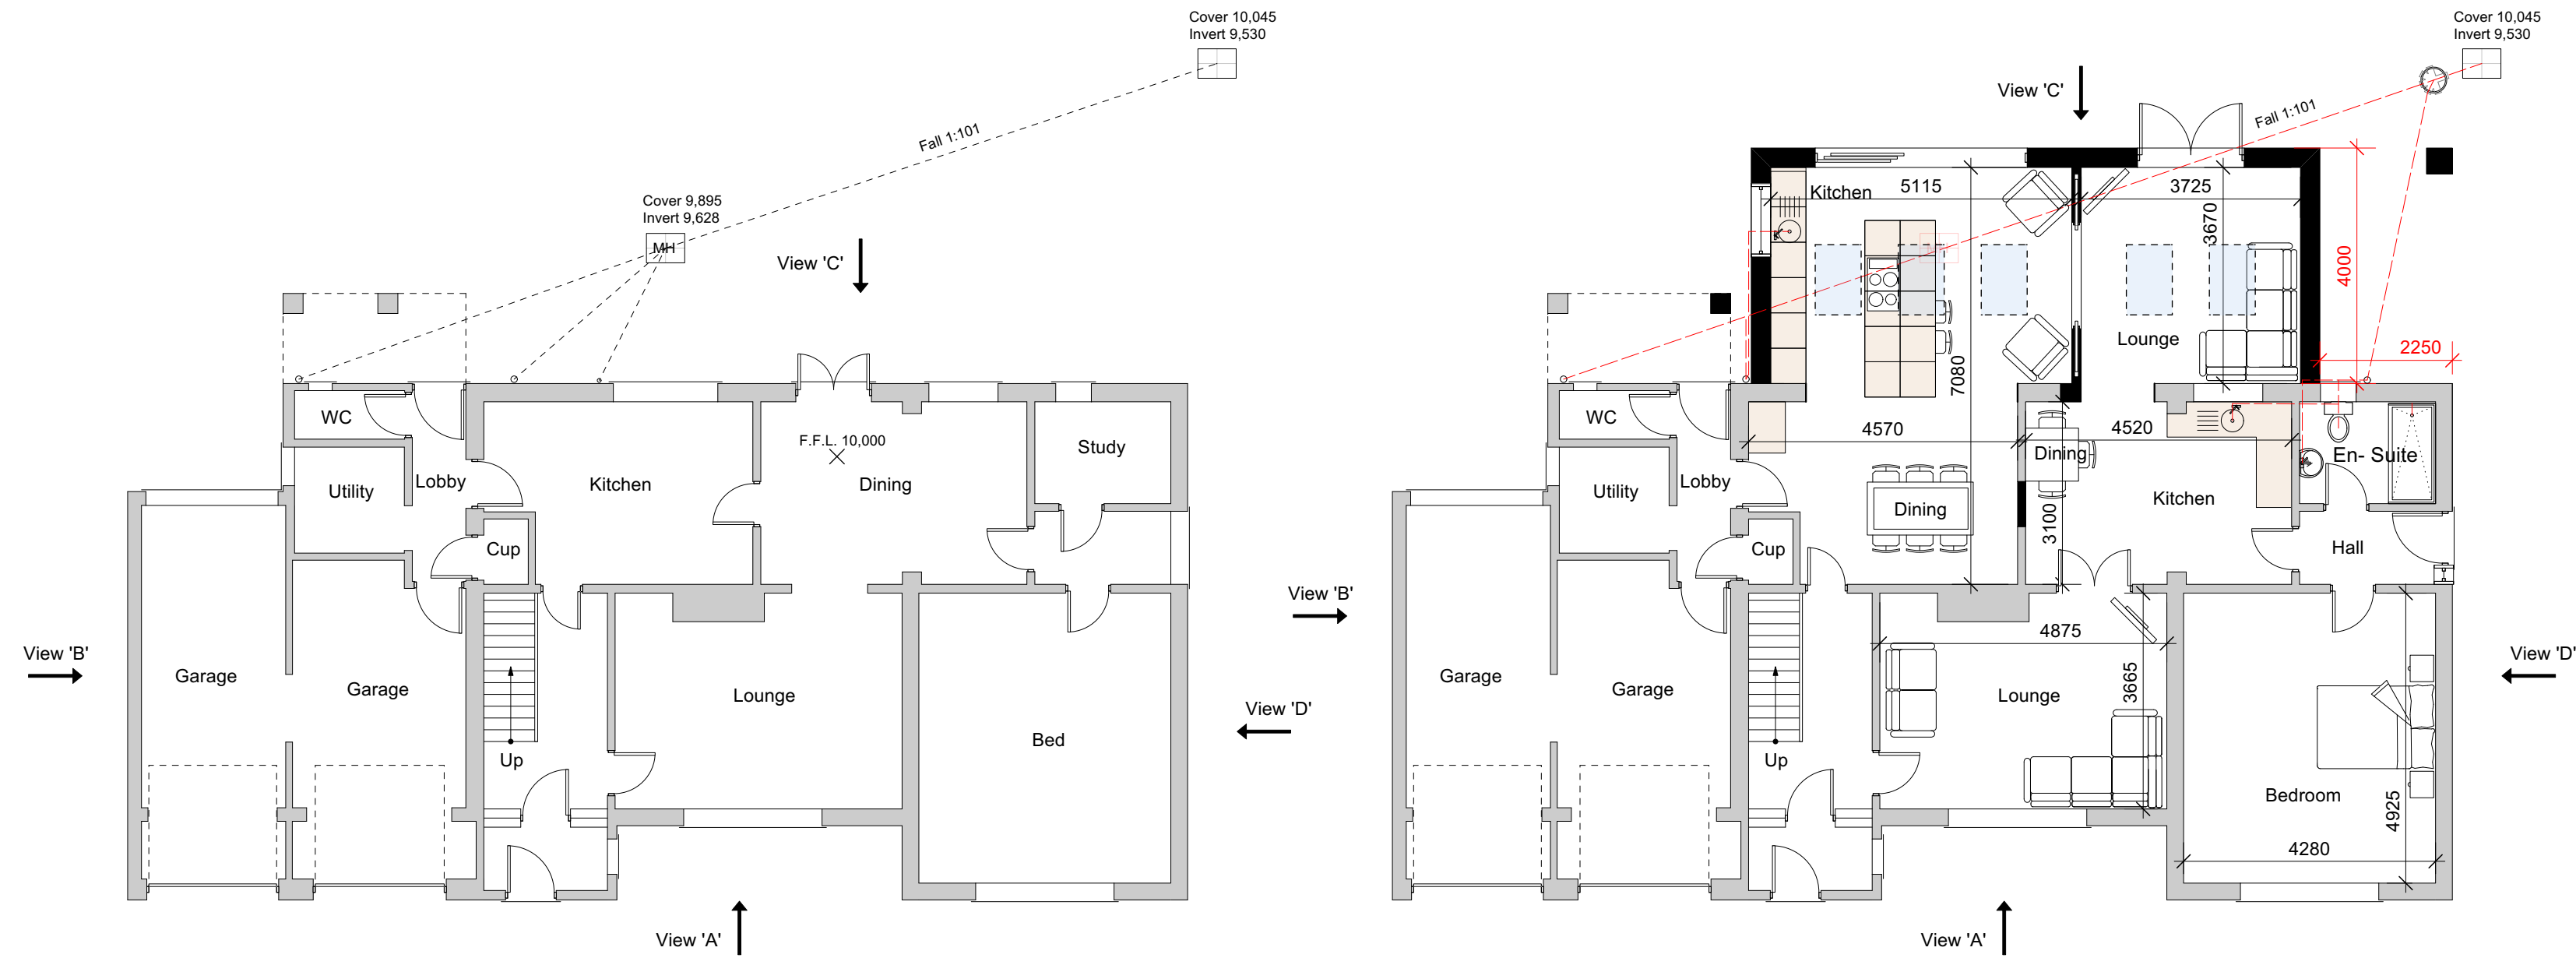


Existing Ground Floor Plan 1:100

Proposed Ground Floor Plan 1:100

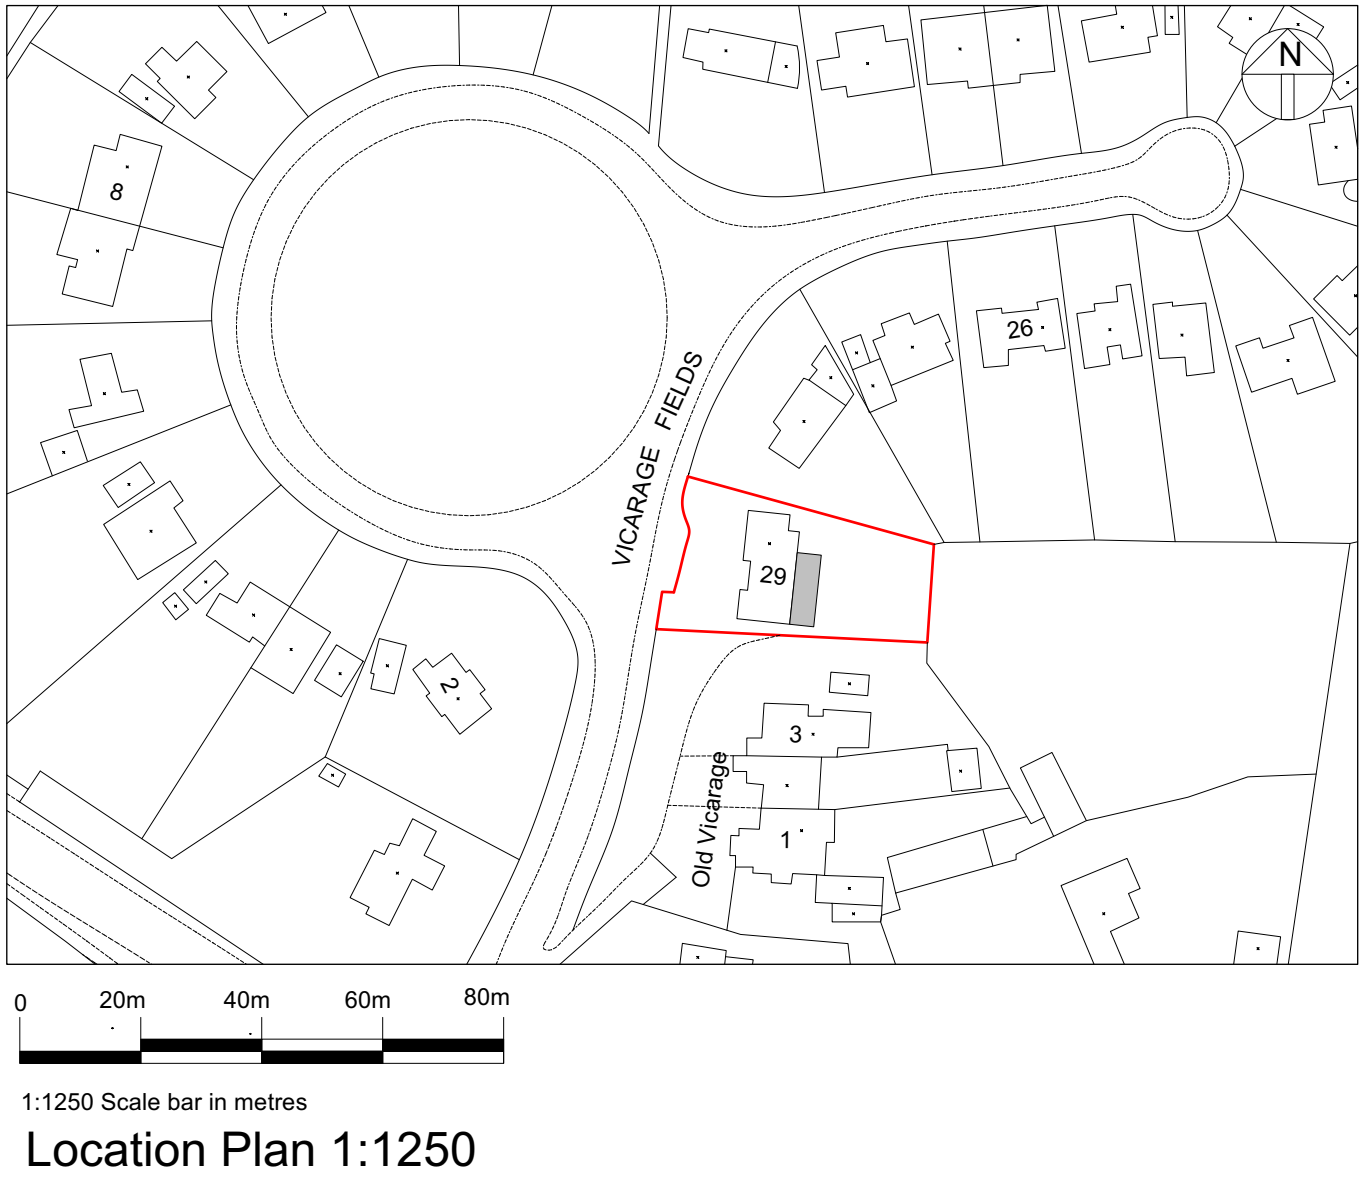

Location Plan 1:1250

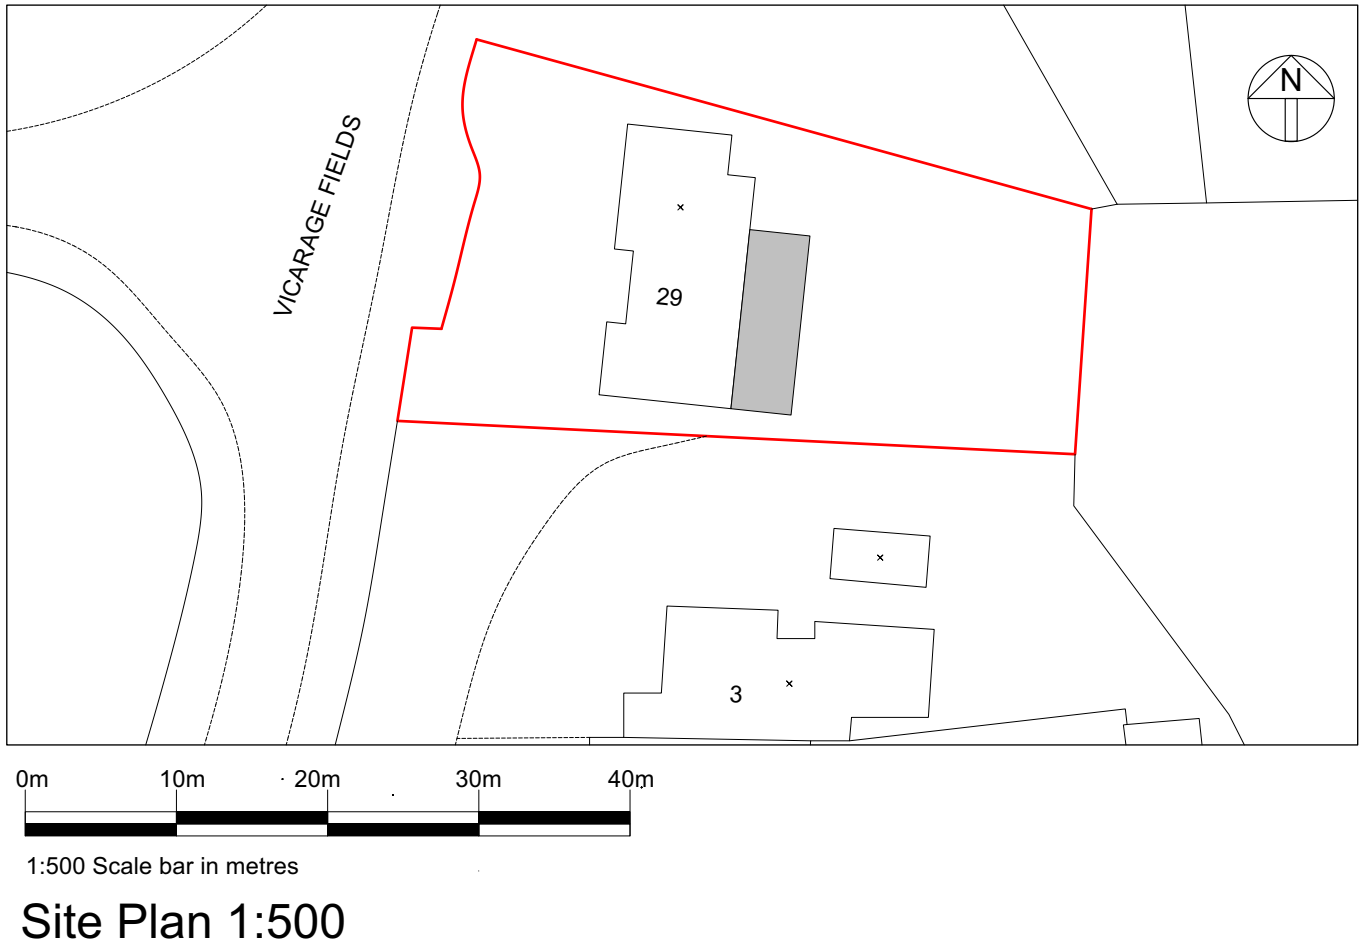

Site Plan 1:500

 AGD Architectural Ltd Calbourne, Church Lane Guilken Sutton Chester, CH3 7EW e-mail: info@agdarchitectural.co.uk Tel: 01244 301 723	
Client	Mr & Mrs Mackreth
Project	29 Vicarage Fields Ruabon, Wrexham LL14 6LG
Drawing Title	Combined Planning
Scale (A1)	1:100, 1:500 & 1:1250
Date	October 2021
Drawing No.	M033/06
Sheet	01/01
This drawing is copyright and is issued under the condition that it is not to be copied wholly or in part without the consent in writing of AGD Architectural, contractors to check all dimensions on site, do not scale from the drawing.	