




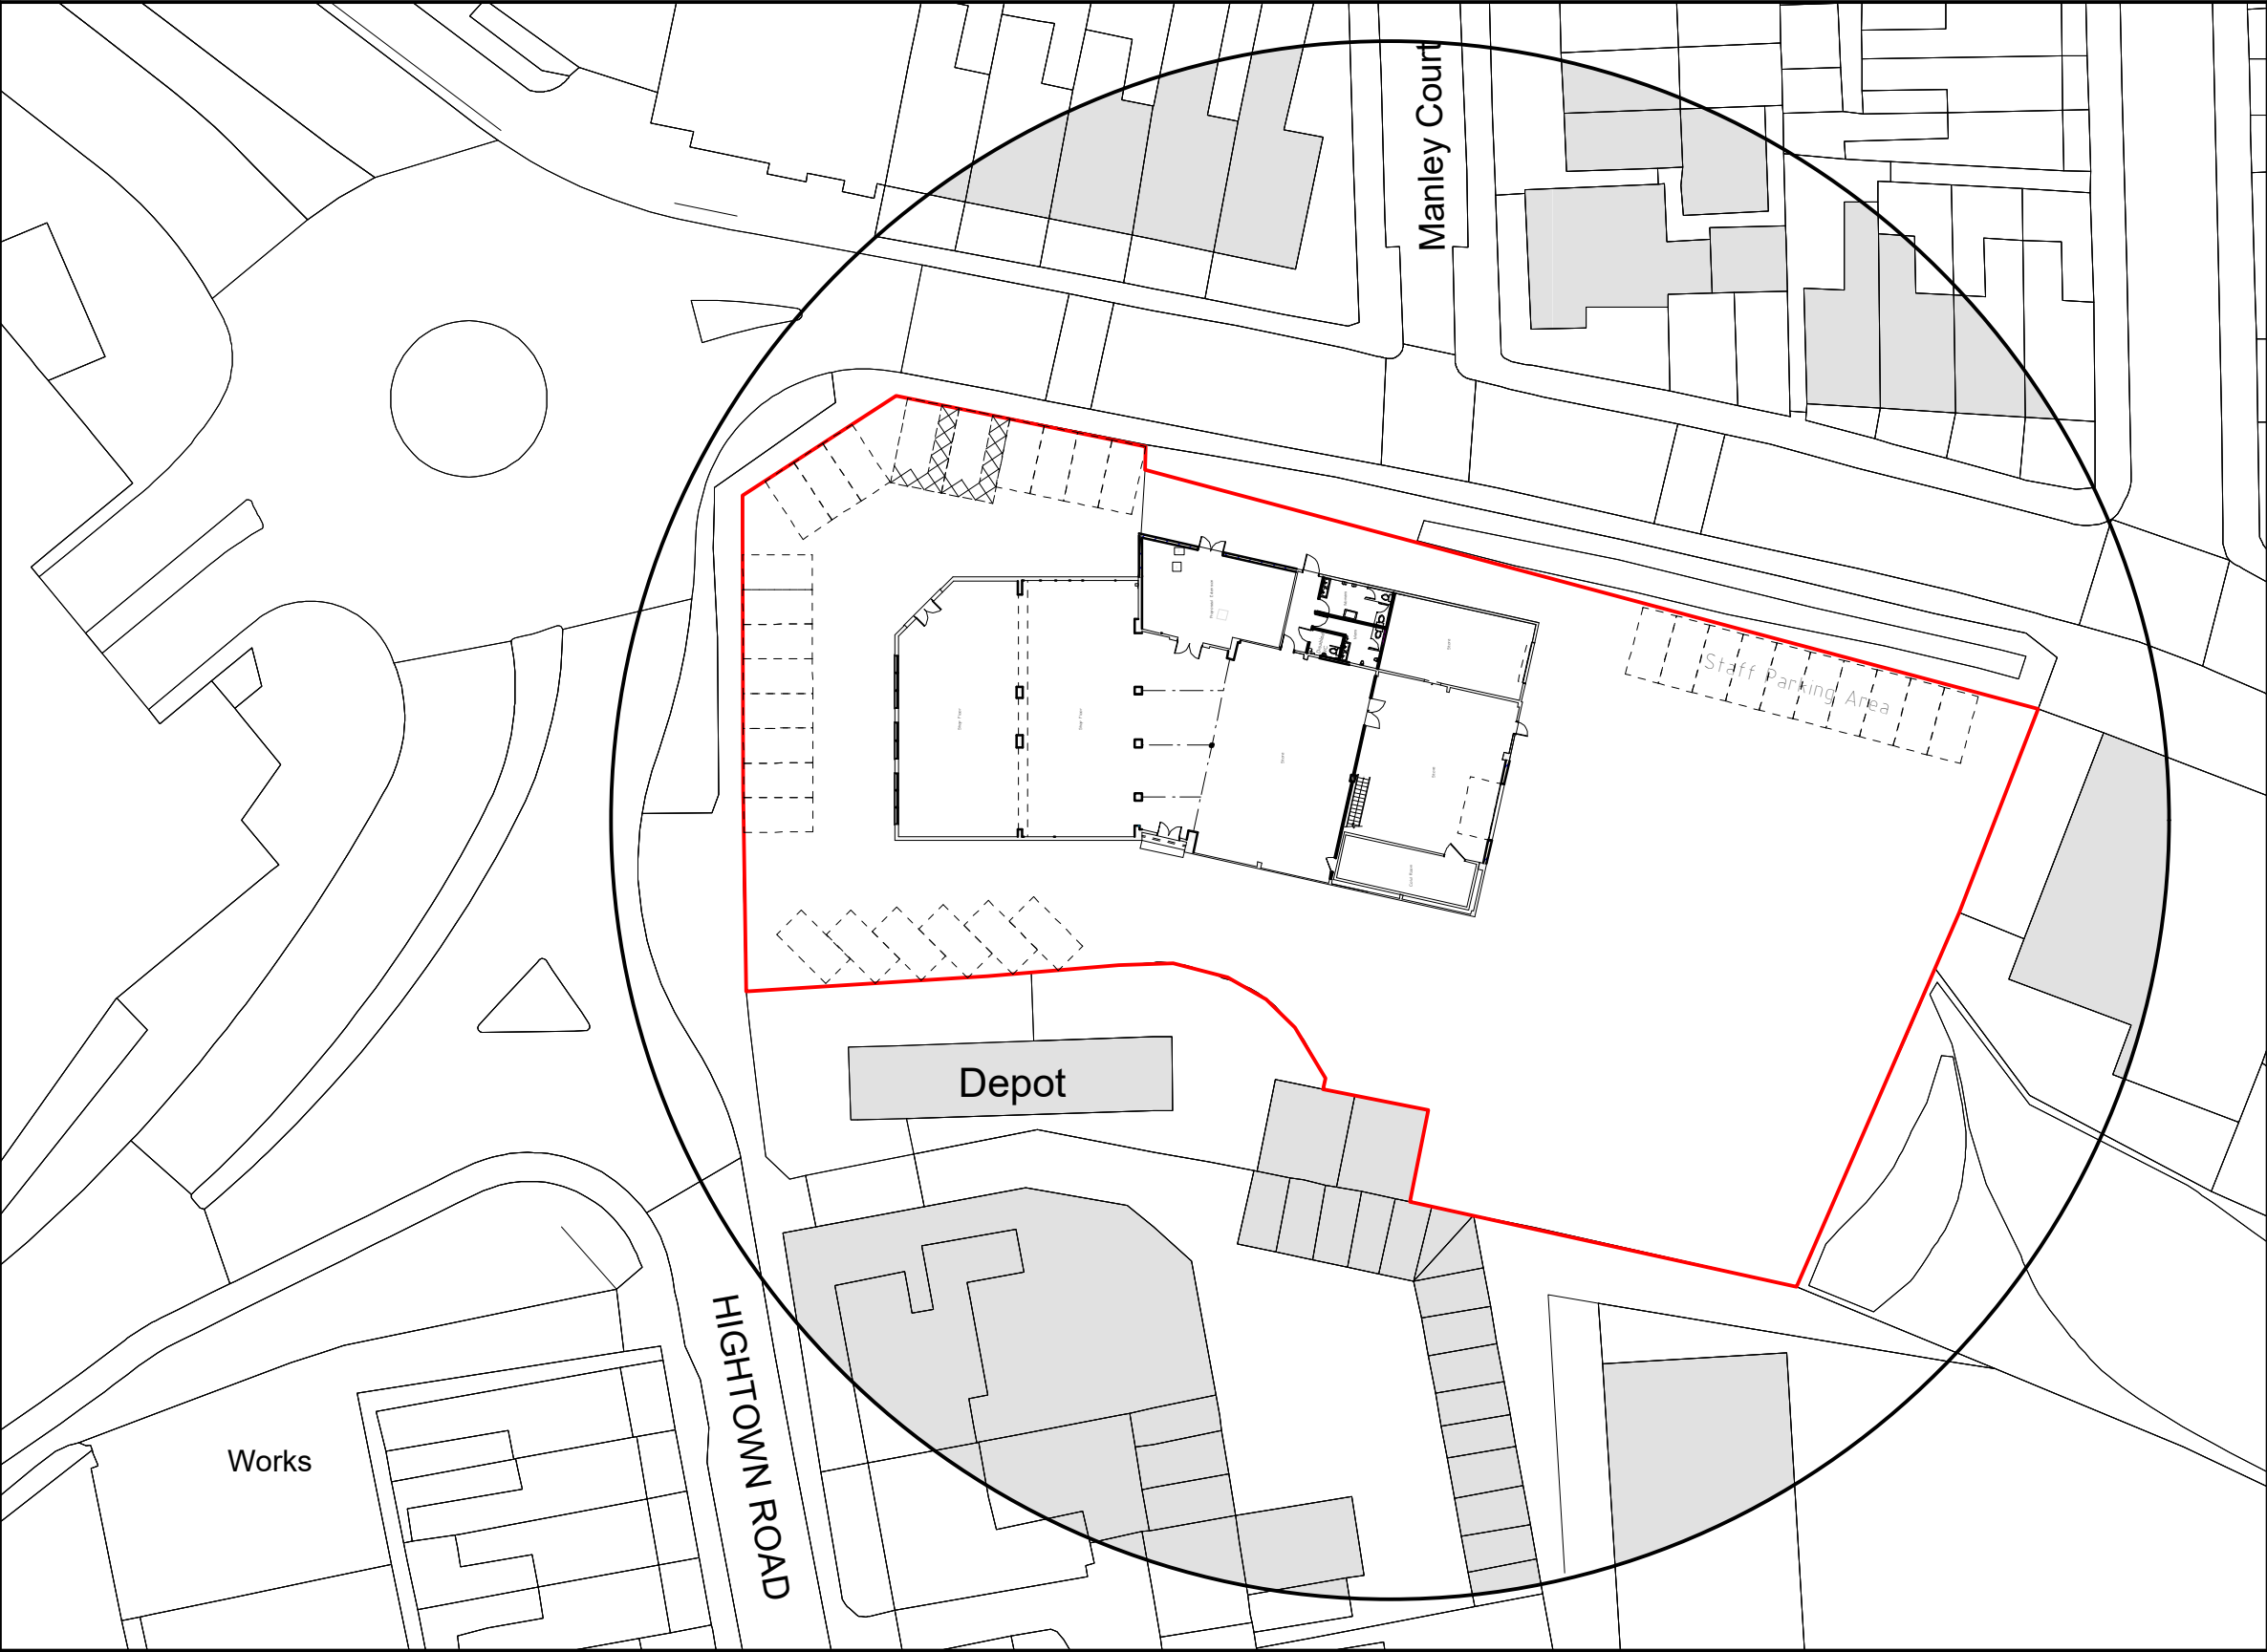

Site Plan 1:500

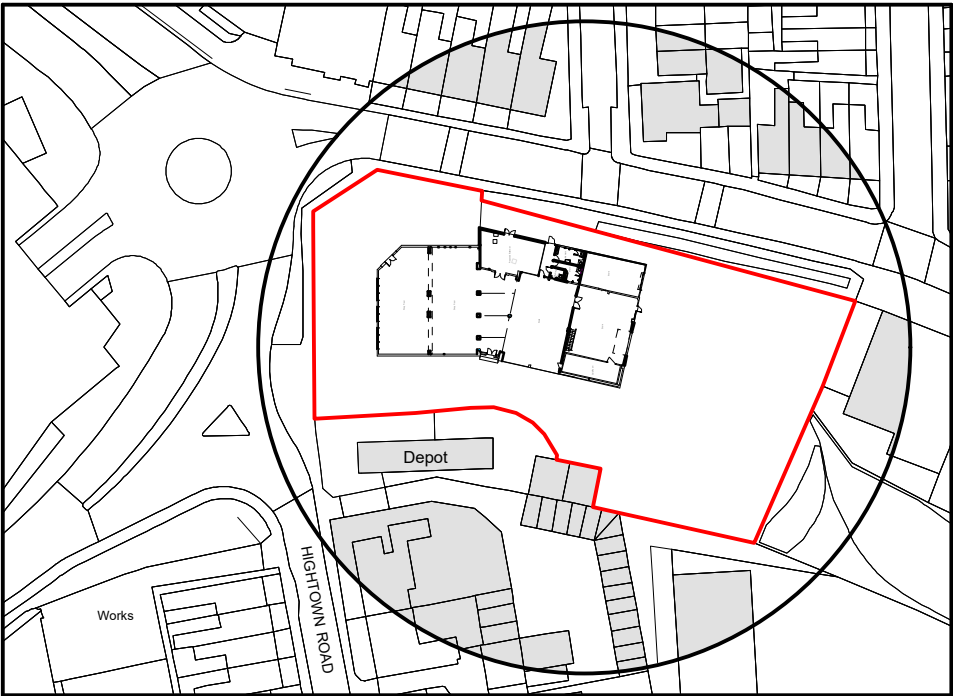

Location Plan 1:1250

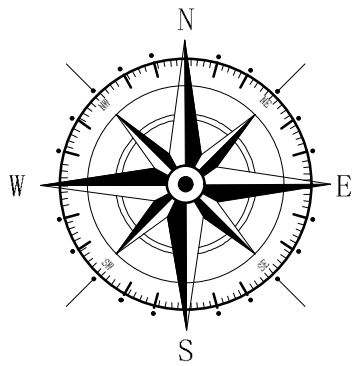

Key

Surrounding Buildings

Application Site

Rev	Date	Detail	Initial
C	10/21	Design Amends	D.J.E
B	10/21	Proposed Parking Indicated	D.J.E
A	09/21	Design Amends	D.J.E

Project:		Proposed Extension and Alterations to, former HSS Garage, Hightown Road, Wrexham, LL13 8ED.	
Title:	Planning: Site & Location Plan	Scale: (A2)	1:500 & 1:1250

Drawn By:	A. Valentne	Date:	July 2021
Drawing No:	C135/005	Sheet:	1 of 1

Office 3K4,
Redwither Business Tower,
Wrexham. LL13 9XT
Tel: 01978 356500
www.blueprintarchitectural.com
© copyright all rights reserved