

KEY / NOTES

Existing materials - Stable Block

Walls: Brickwork
Roof: Slate
Windows: Timber and aluminium
Doors: Timber
Rainwater goods: Painted metal

Proposed materials - Extension

Walls: Timber cladding
Roof: Slate
Windows: Aluminium
Doors: Aluminium
Rainwater goods: Aluminium

Proposed materials - Studio

Walls: Timber cladding
Roof: Green roof
Windows: Aluminium
Doors: Aluminium
Rainwater goods: Aluminium




E05 Proposed north-west elevation




E06 Proposed south elevation



E07 Proposed north-east sectional elevation

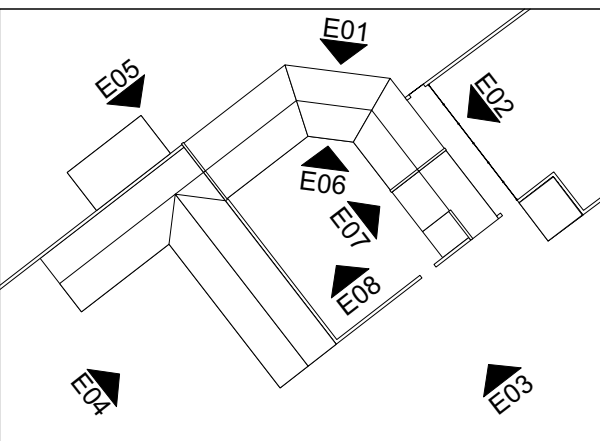

Elevation key

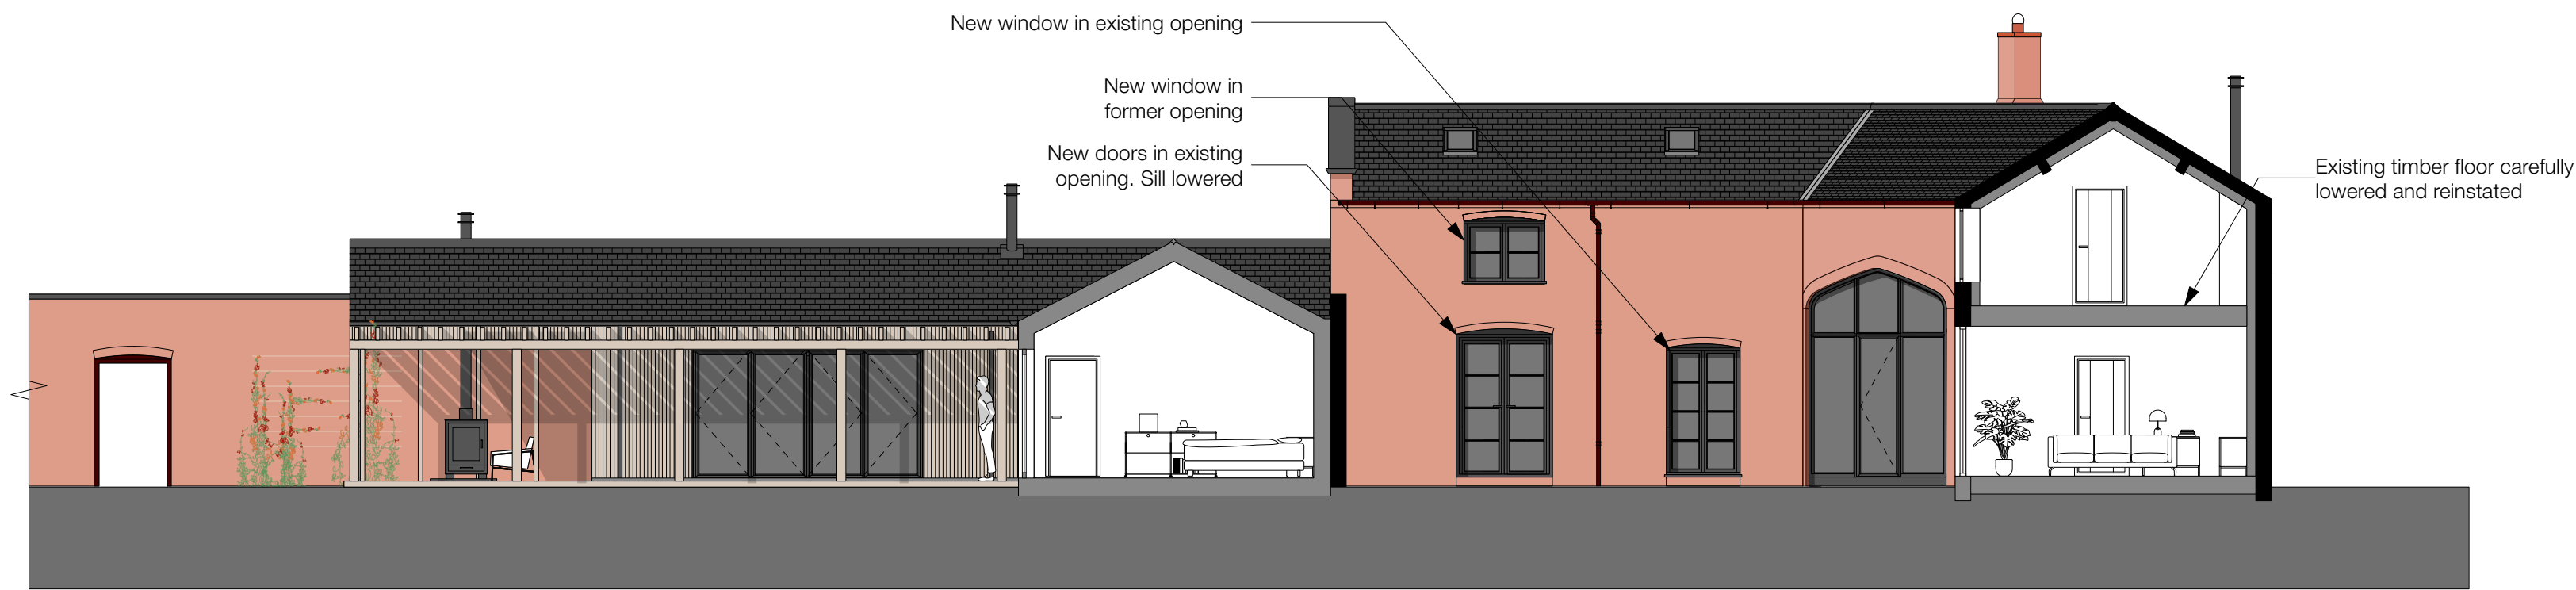

E08 Proposed south-east sectional elevation

REV	DESCRIPTION	DATE
-----	-------------	------

RAISE
ARCHITECTS

PROJECT
Proposed conversion and single-storey extension of stable block and proposed double garage/carport at Cedar Hall, The Green, Gresford, LL12 8RG

DRAWING
Proposed Elevations 02

SCALE	DATE	DRAWN BY	CHECKED BY
1:100 @ A2	May 2021	MD	LM
DRG N°			REV
525-PL-11			-

