


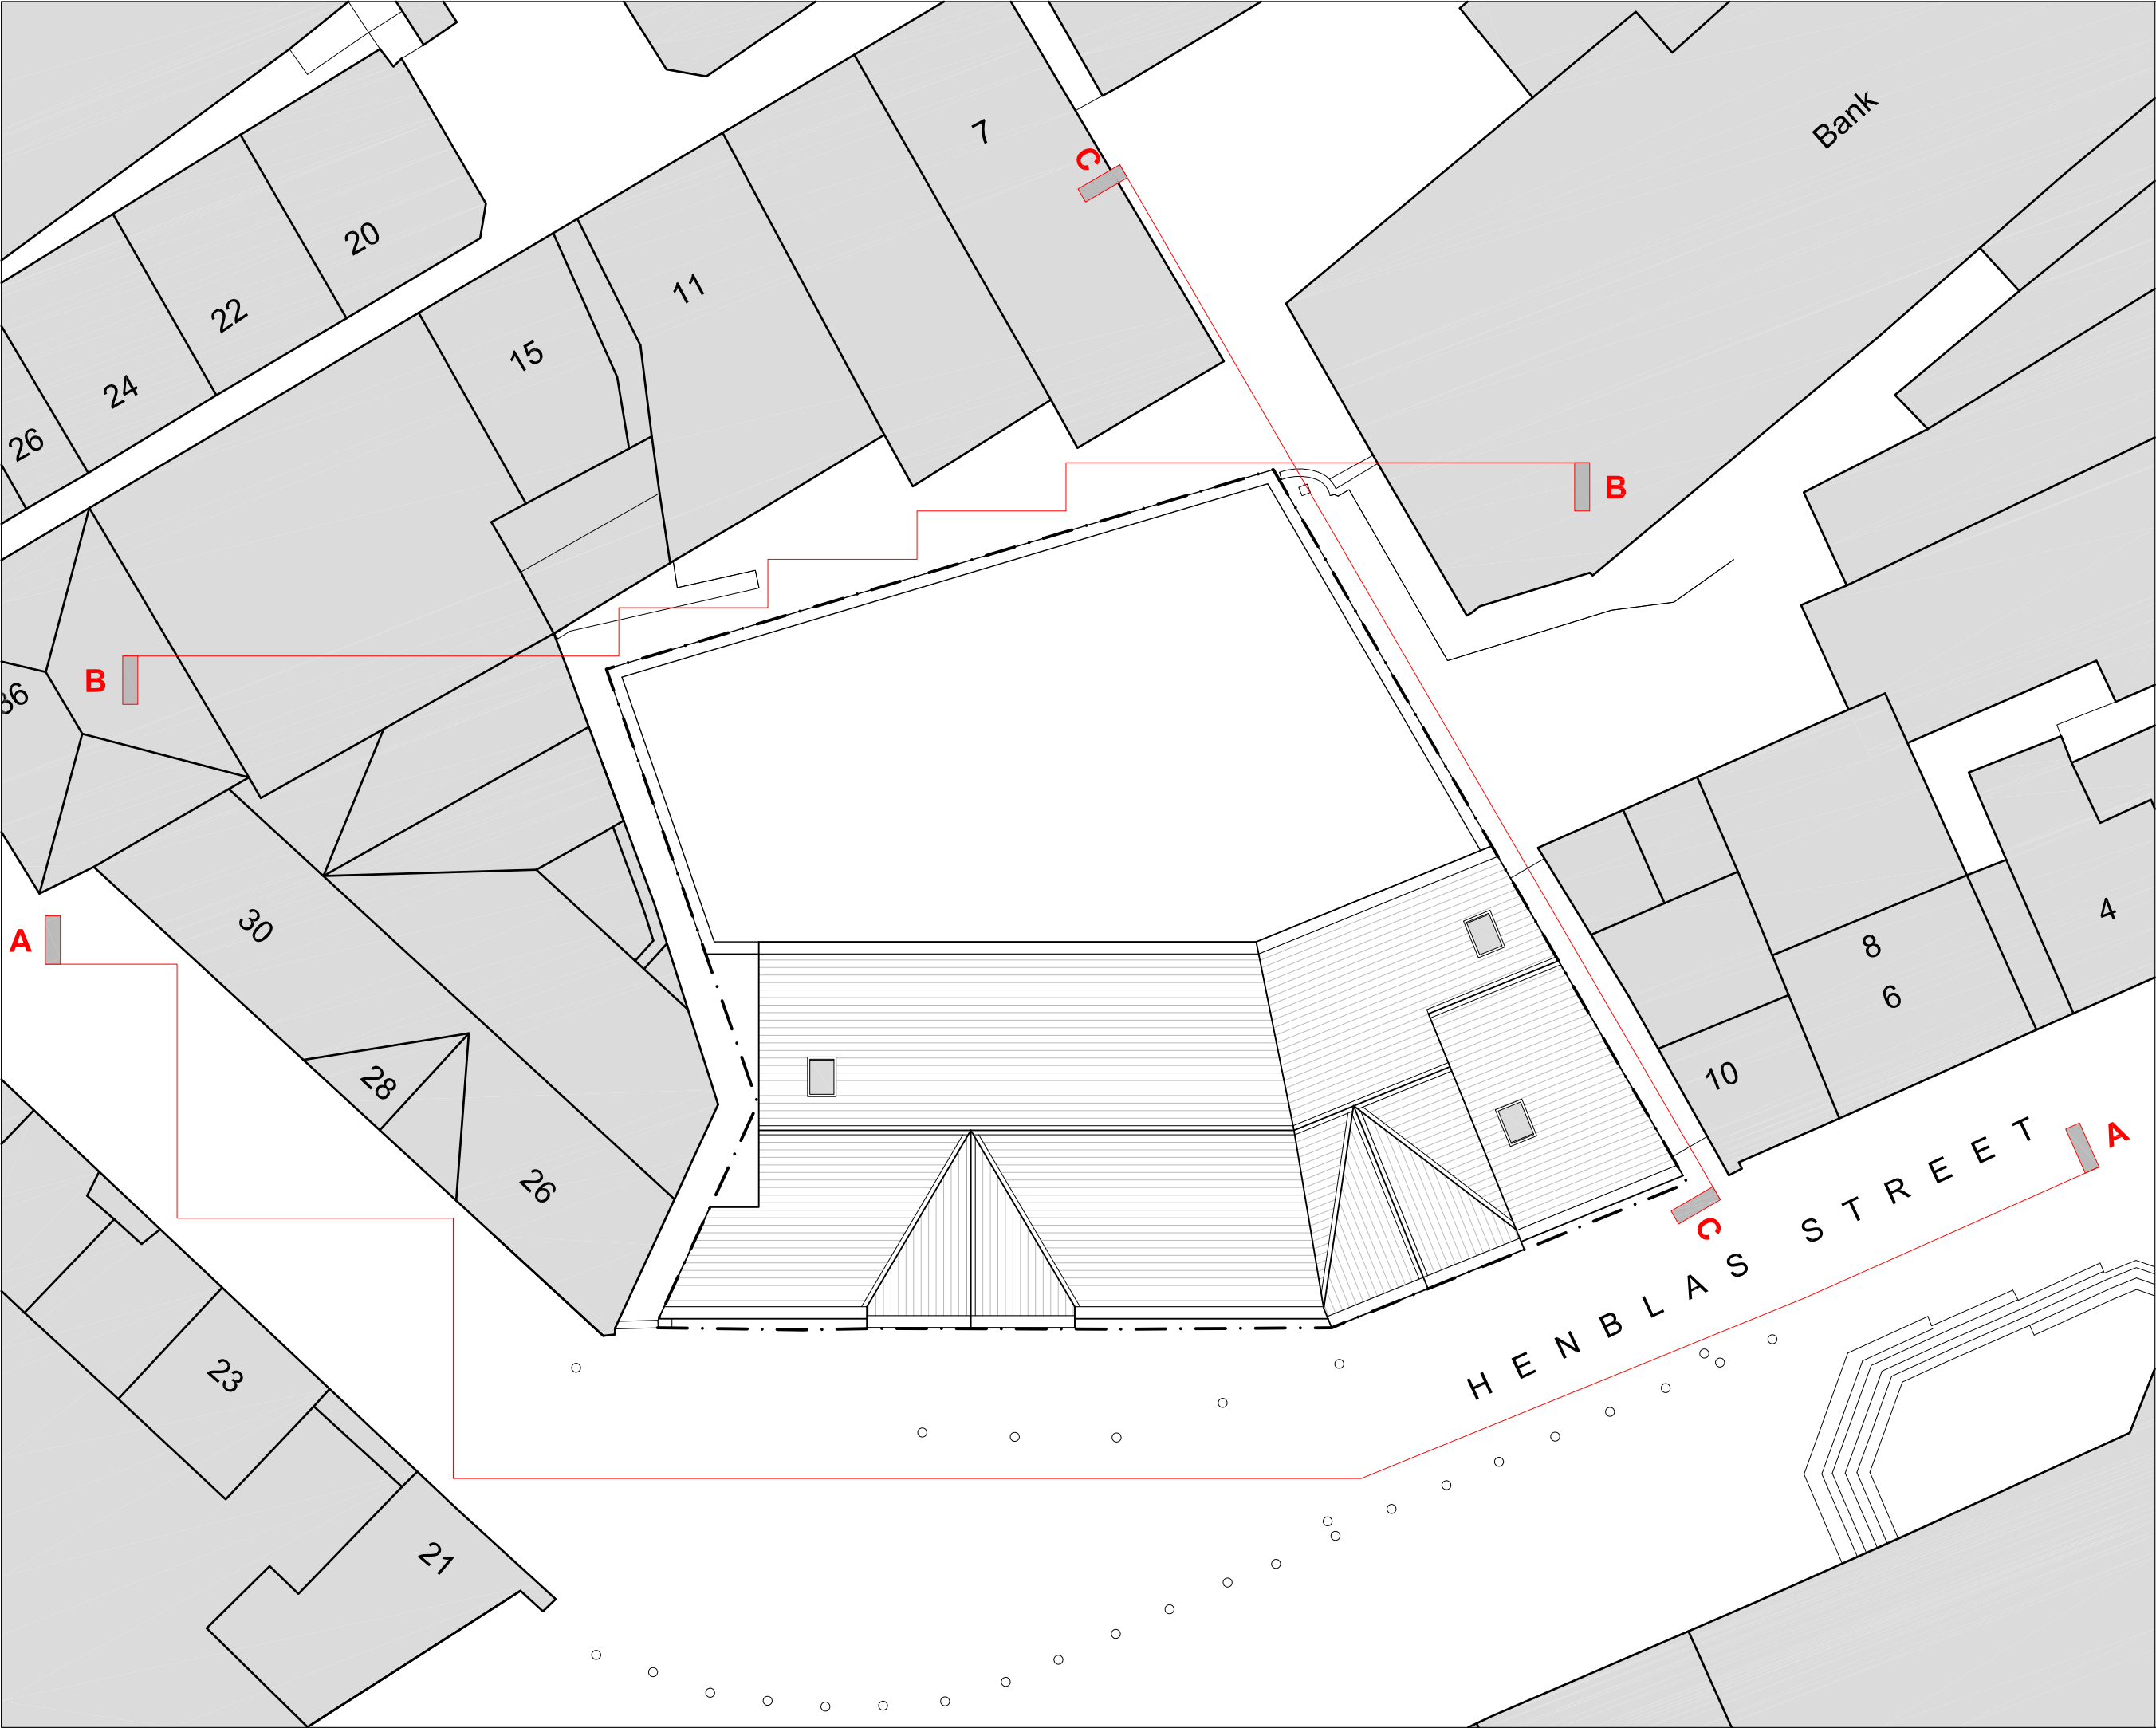

Note:

This drawing should not be scaled unless for planning application purposes. Work to figured dimensions only.



All dimensions and levels to be checked on site.

Land registry title and ownership boundaries are produced by Studio KMA using all reasonable endeavours. We cannot be held responsible for scale discrepancy of plans supplied to us.

Any discrepancies should be reported to Studio KMA at the address below.

This drawing should not be reproduced without written permission from Studio KMA.

Drawing Amendment:			
rev	date	drawn	checked
-	31/08/18	CTW	AT
Initial Issue			

 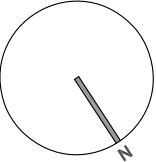

Scale 1:200 @ A3

Project Title

Wrexham
Henblas Street

Drawing Title

Proposed
Site Plan

Project No. T743	Drawing No. P003
Date 31.08.2018	Scale 1:200 @ A3
Stage Stage 3	Revision -
Drawn By CTW	Auth By AT

Studio KMA Limited
The Design Studio
Valley Mills Millgate
Delph Oldham OL3 5DG
www.studiokma.co.uk

