




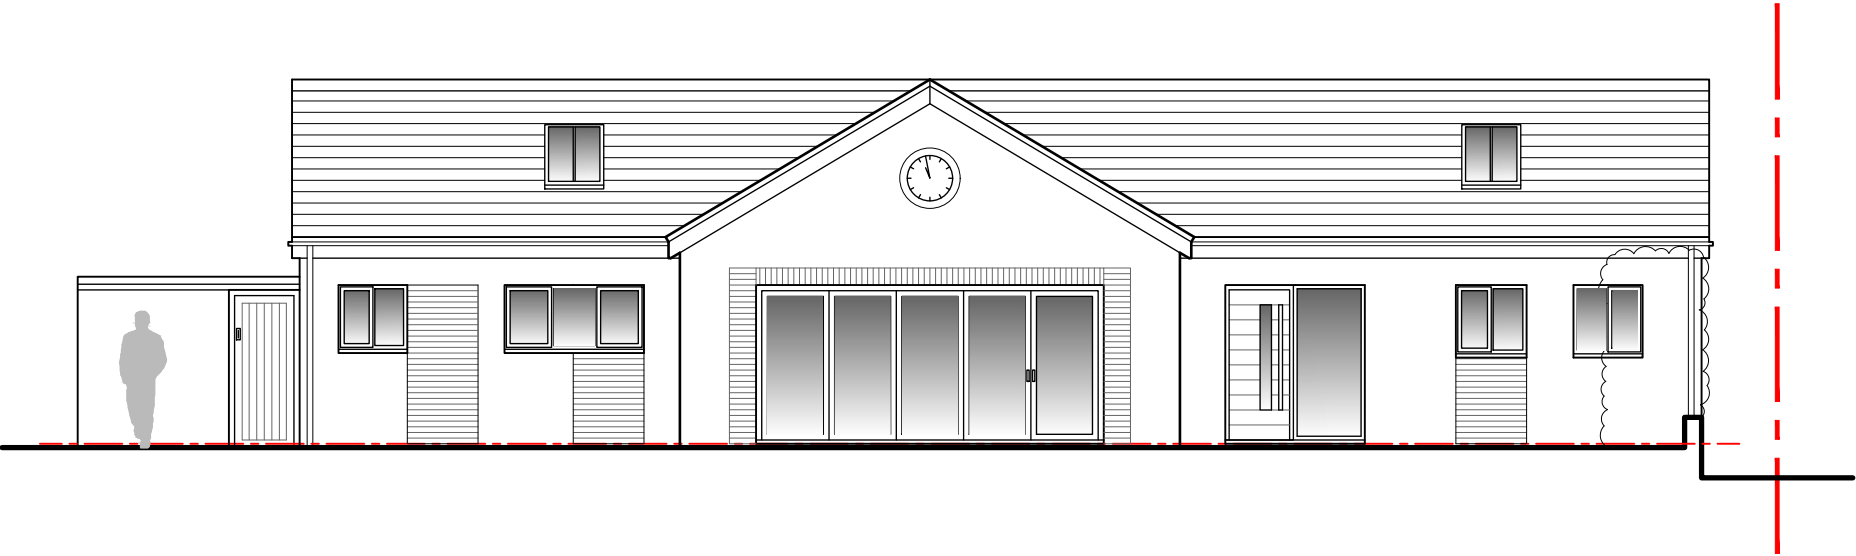


Front Elevation 1:100

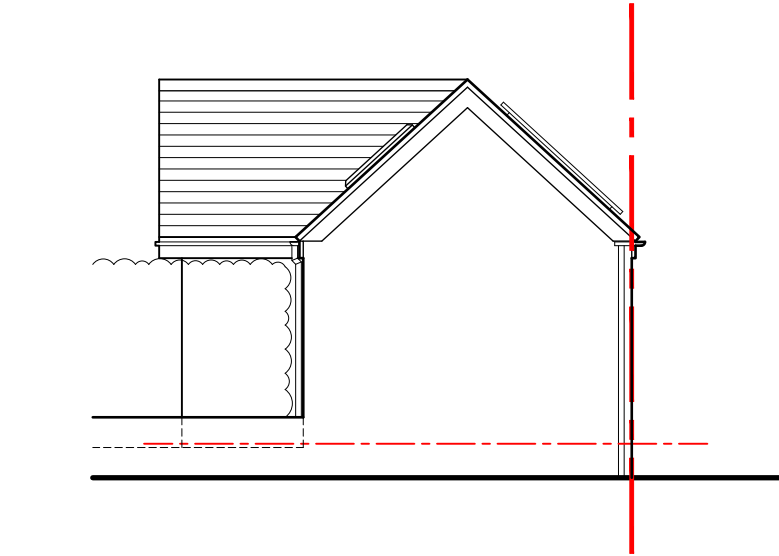


Side-01 Elevation 1:100

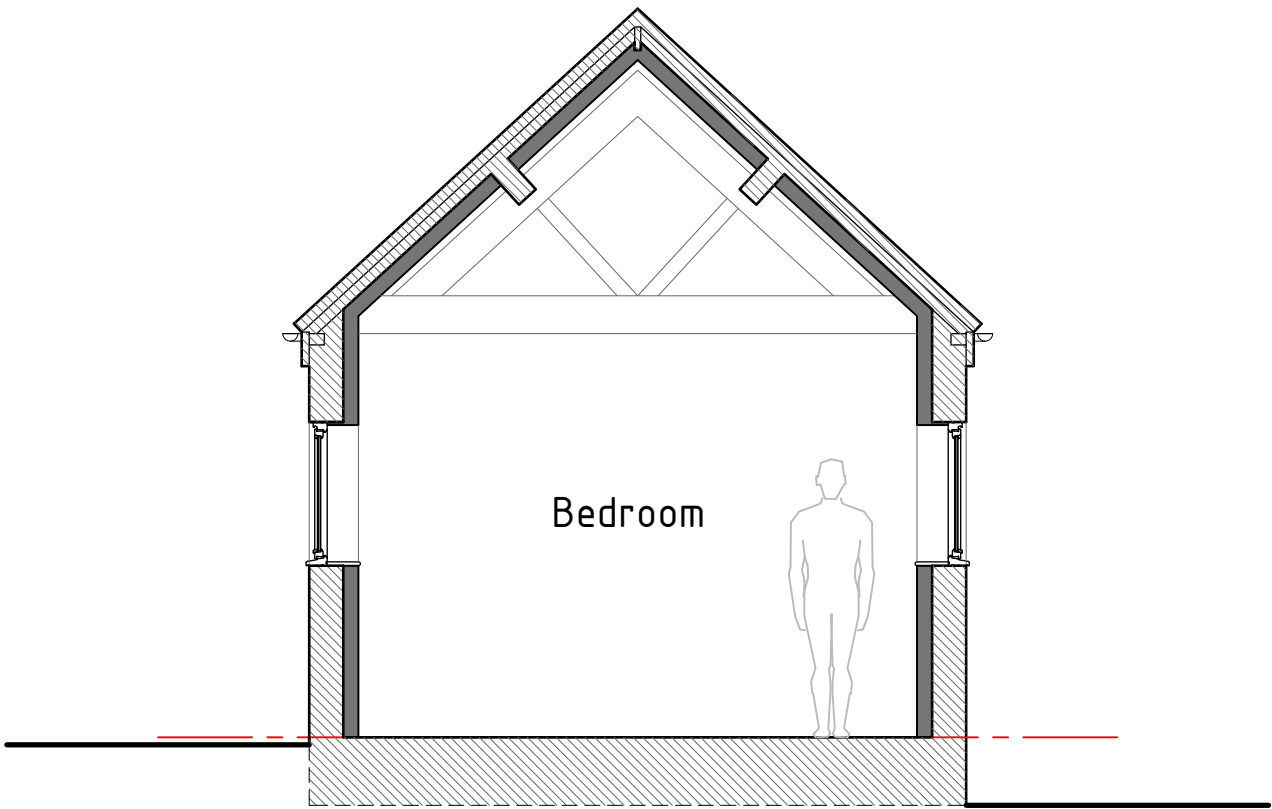


Typical Section 1:50

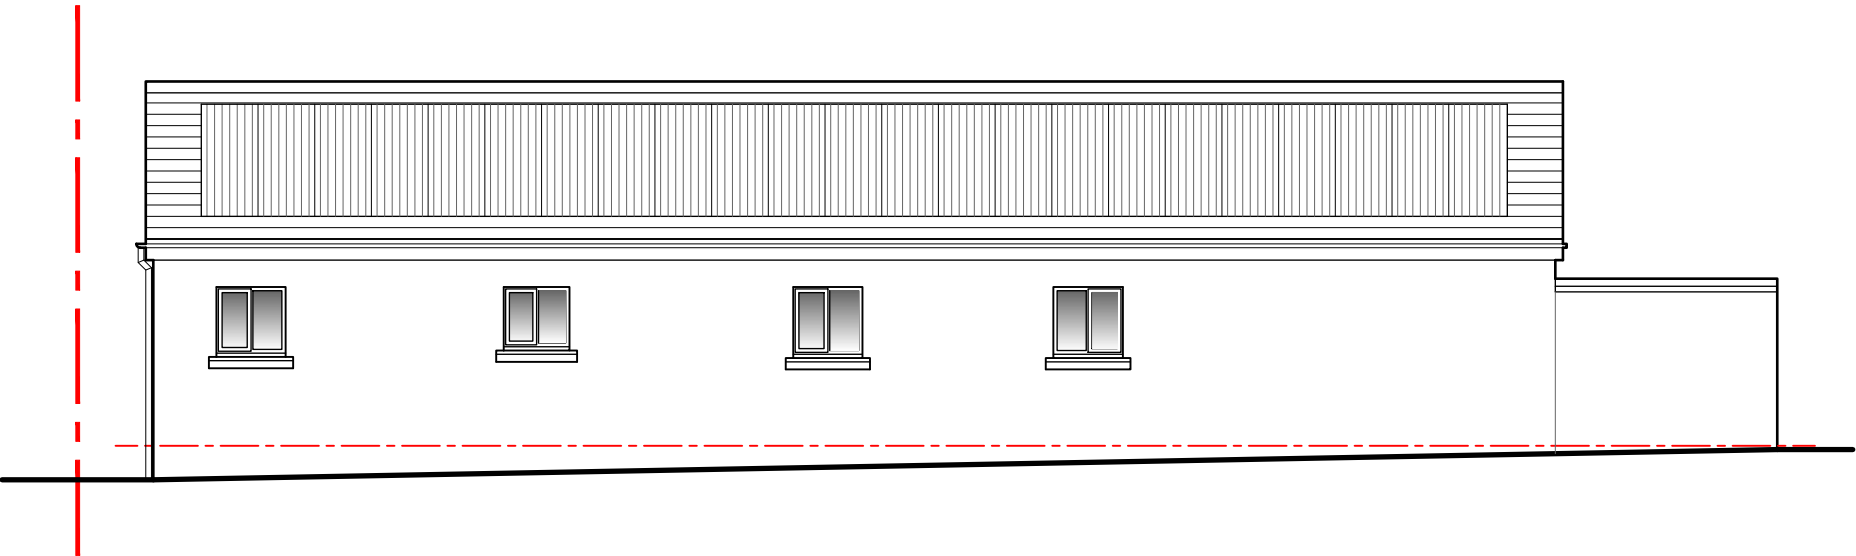

Rear Elevation 1:100

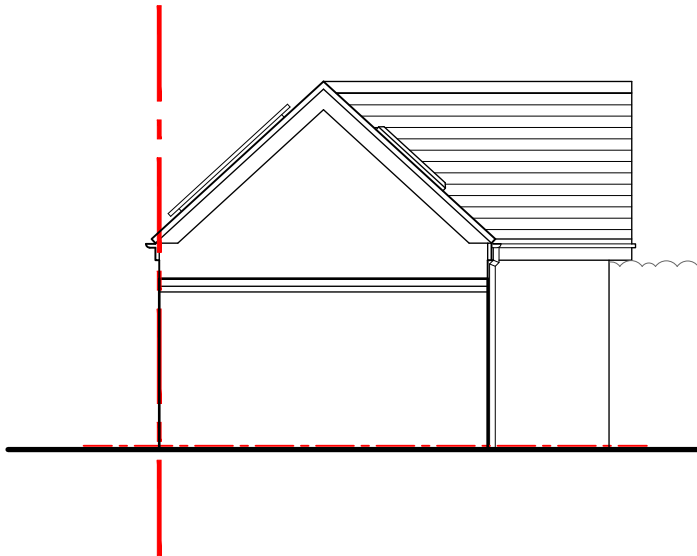

Side-02 Elevation 1:100

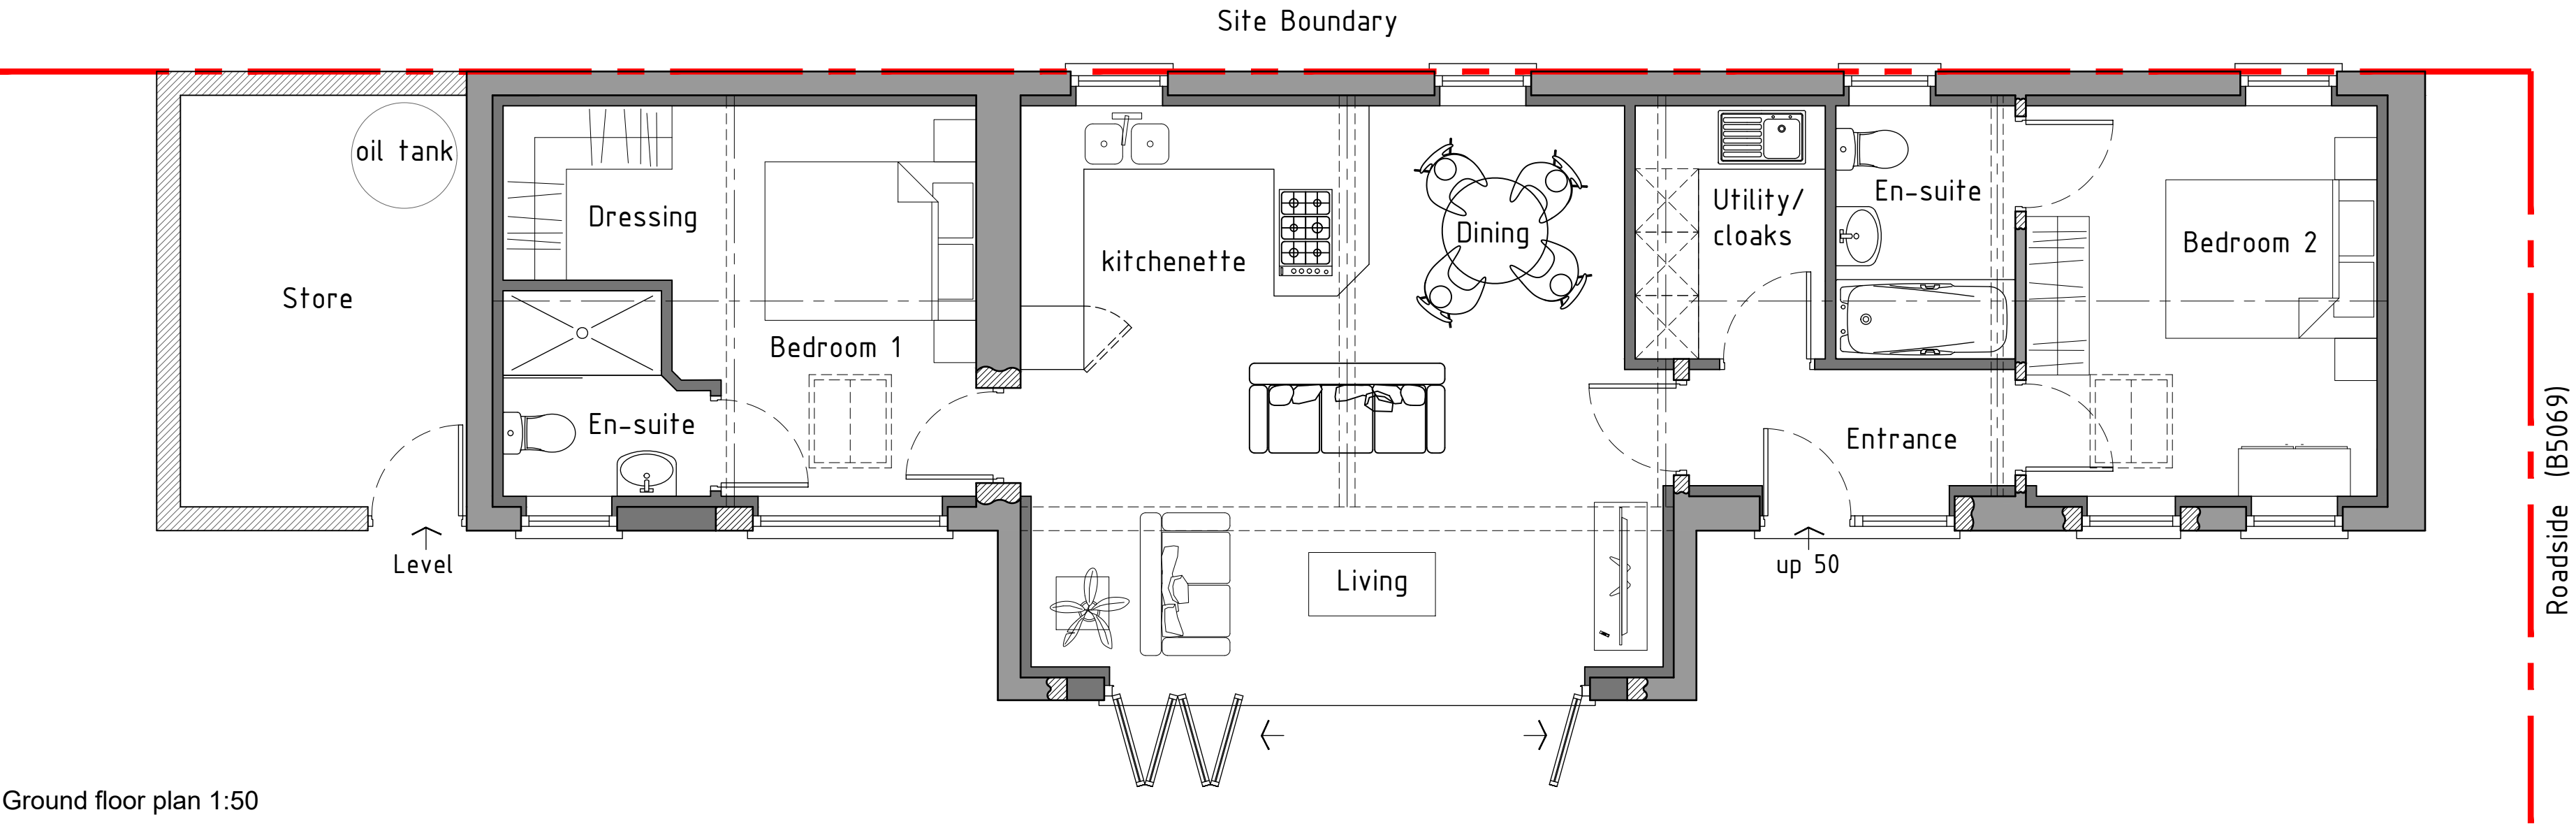

Ground floor plan 1:50

Proposed

HDS ARCHITECTURAL SERVICES
HDS Architectural Services, The Foundry,
15 Yorke Street, Wrexham
LL13 8LW
Tel (01978) 345250
www.hdsarchitectural.co.uk

Project; Althrey Cottage, Overton Road, Bangor on Dee, Wrexham, LL13 0DA	
Title; Proposed Floor Plans, Elevations & Section	Scale (A2); 1:50/100
Dwg No; AC/PD/02	Date; 28.04.21
Revision;	