




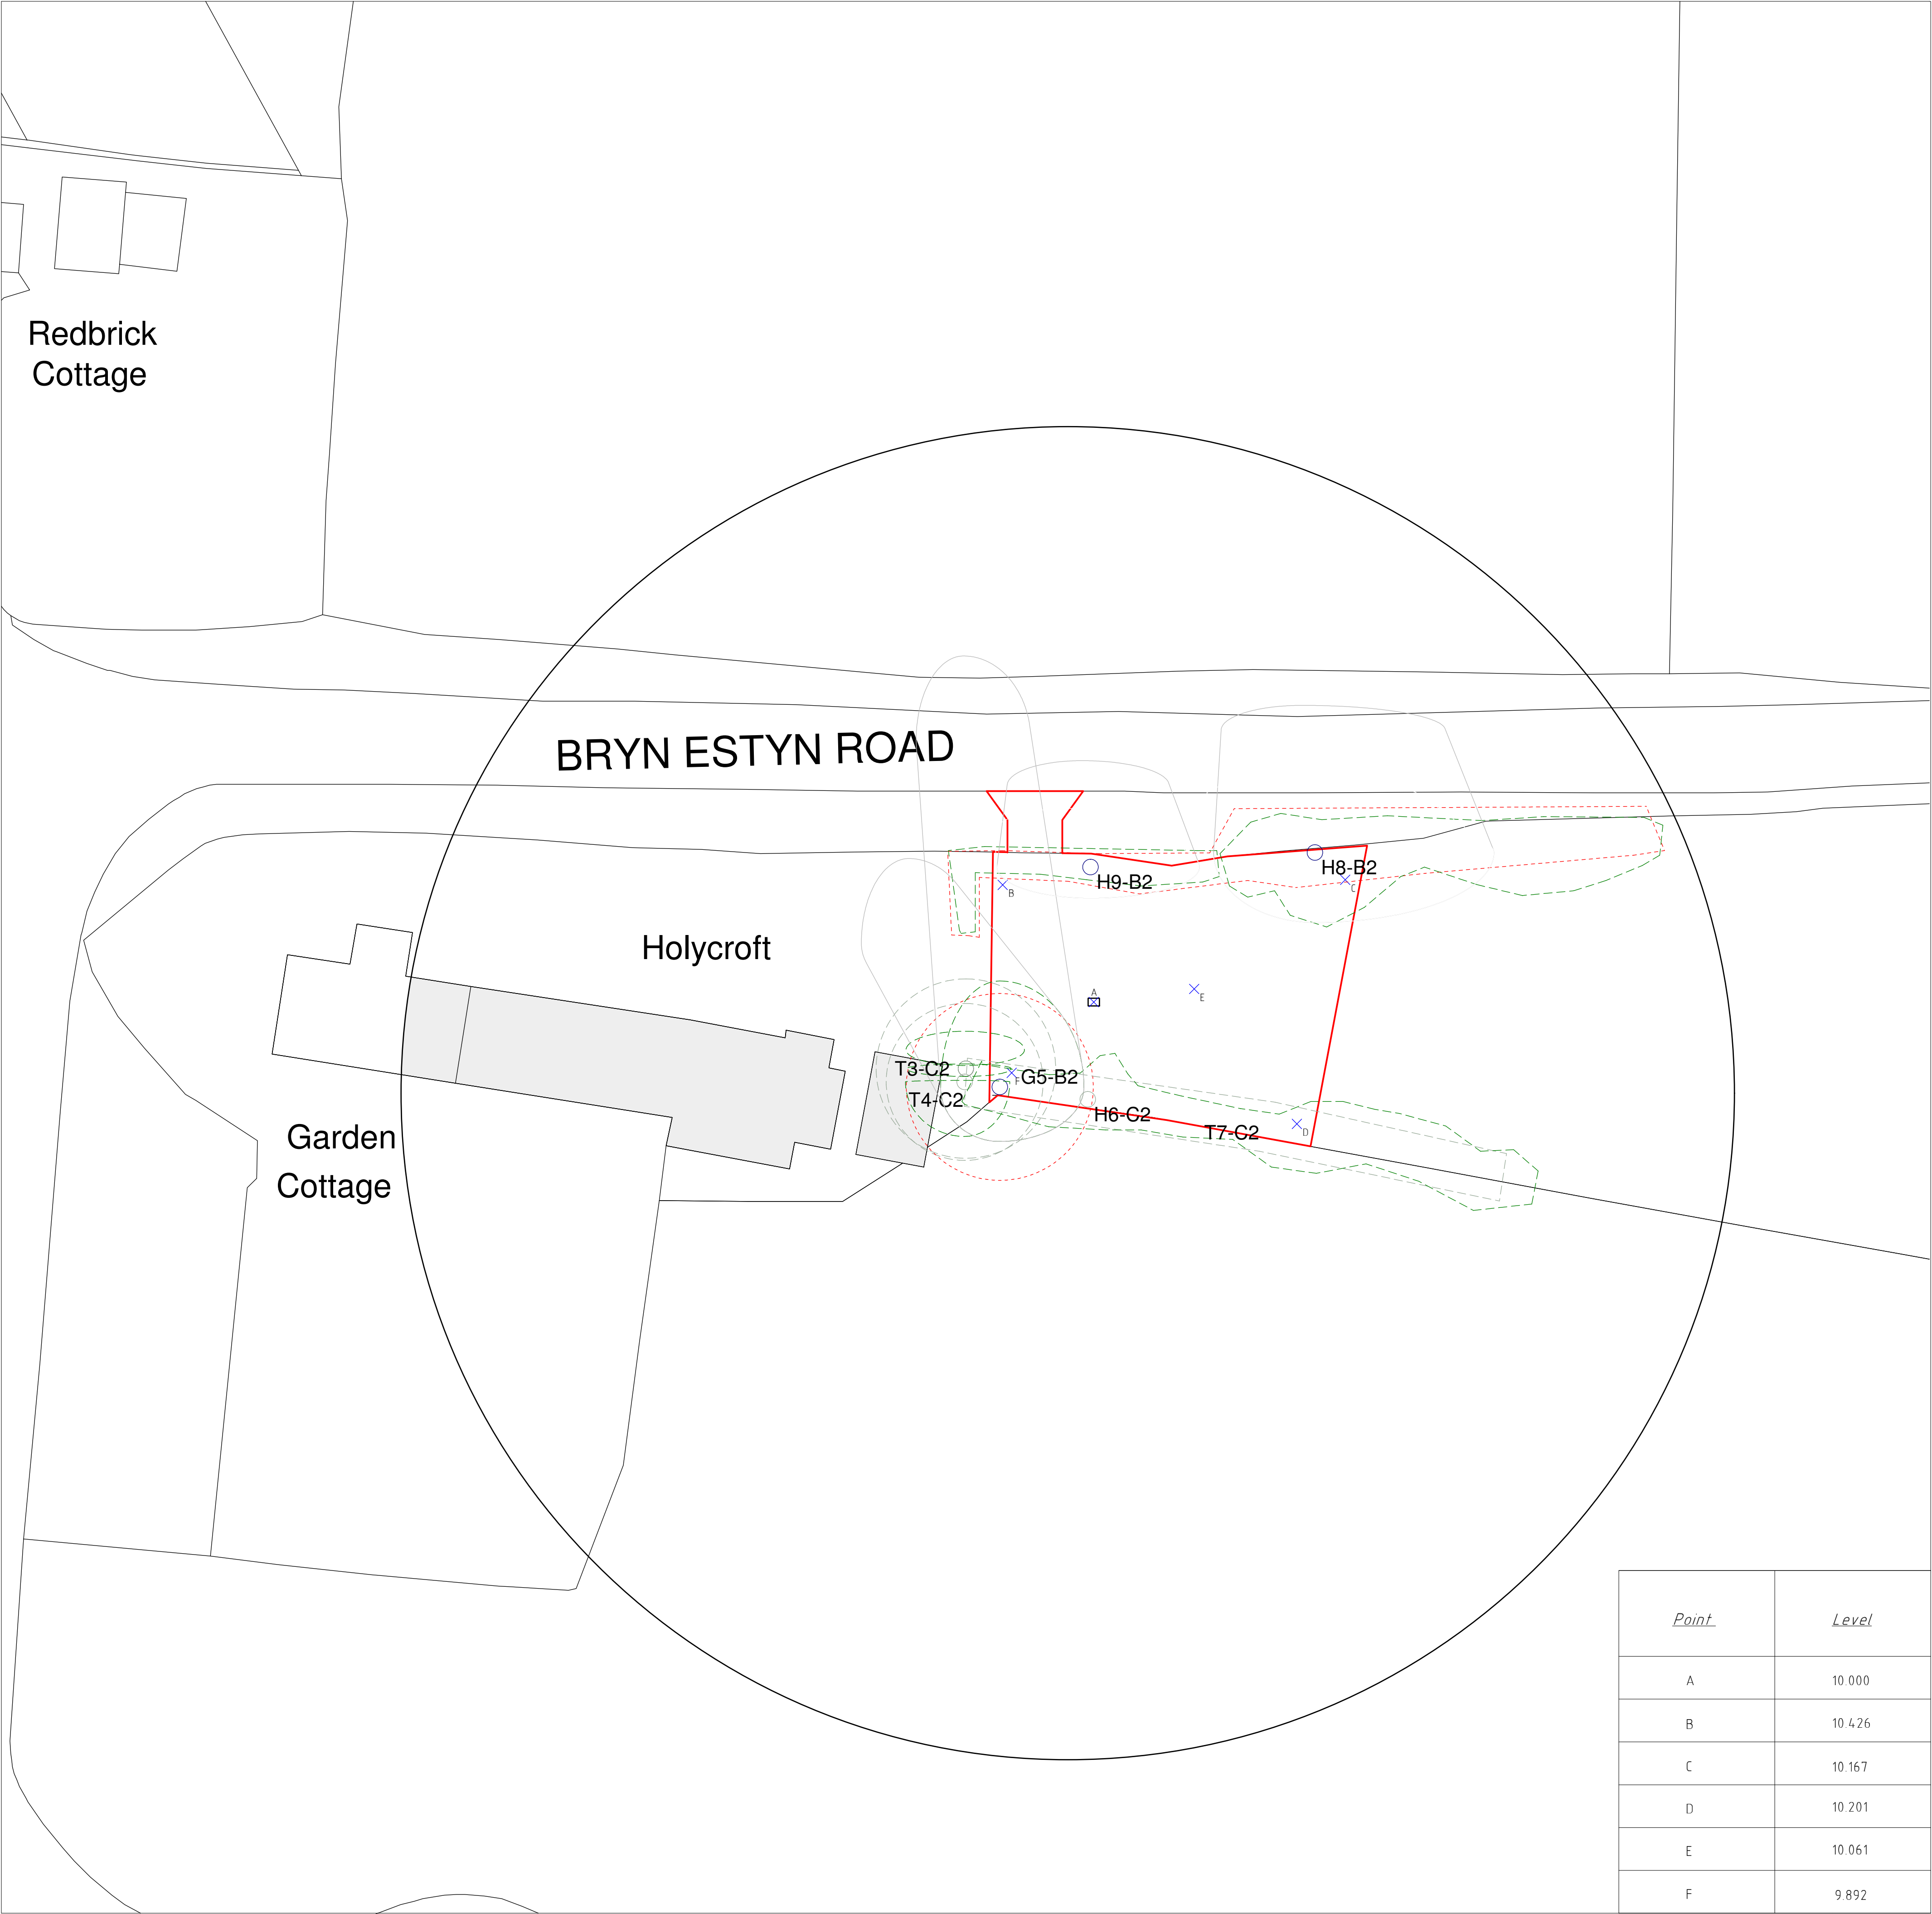

Site Plan 1:200

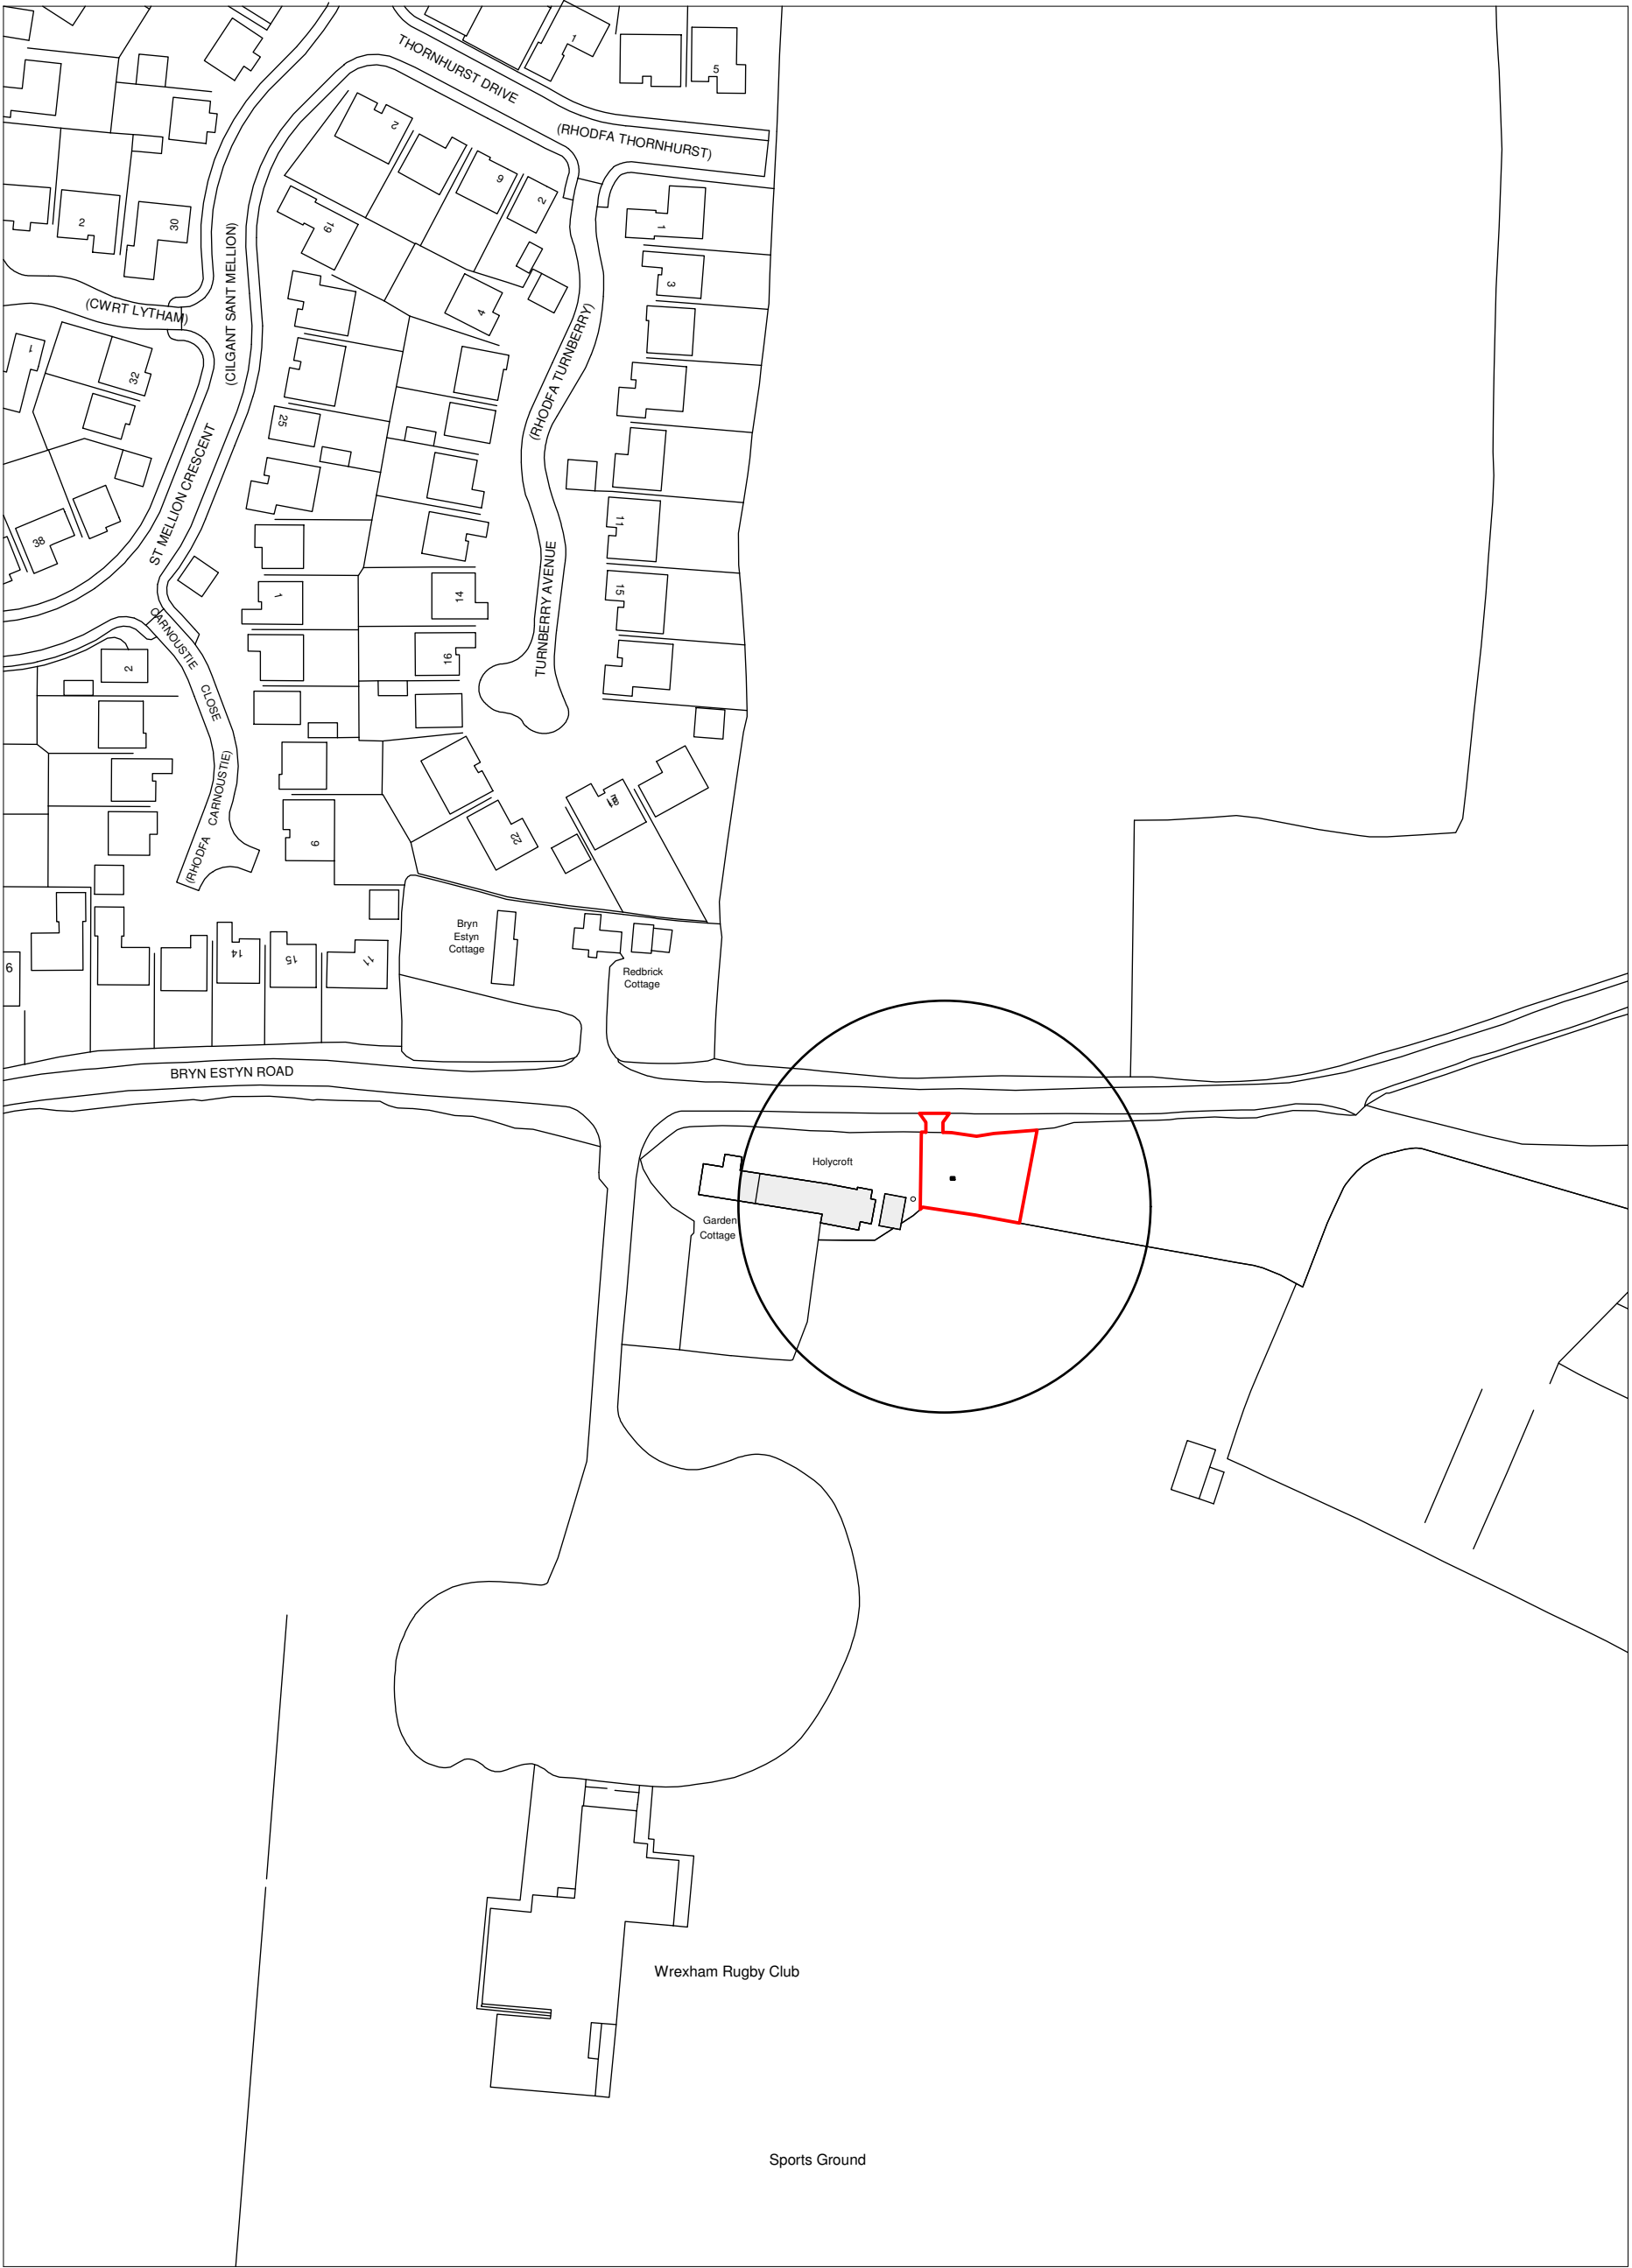

Location Plan 1:1250

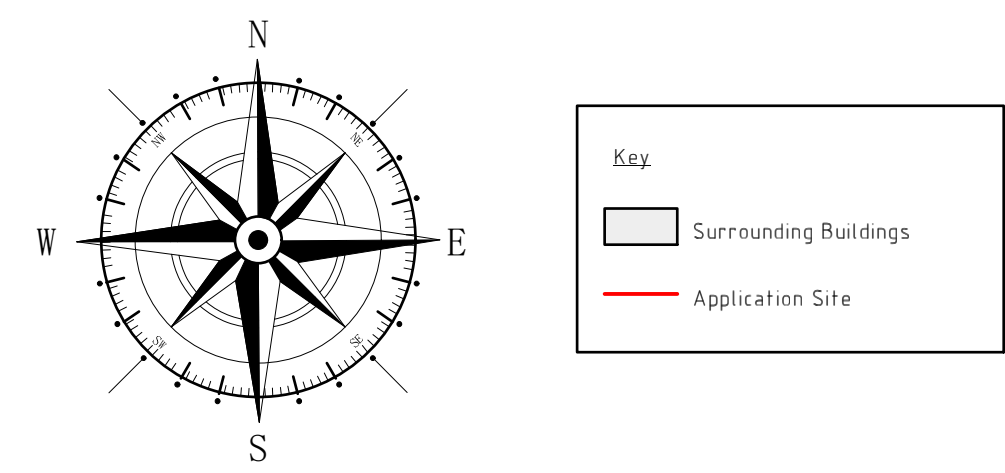

Rev	Date	Detail	Initial

Project:
Proposed Dwelling on land adjacent to Holly Croft, Bryn Estyn Lane, Wrexham

Title:	Scale: (A1)
Existing: Site & Location Plan	1:200 & 1:1250

Drawn By:	Date:
D.J.Edwards	July 2021

Drawing No:	Sheet:
J160/002	1 of 1

blueprint
architectural services

LABC partner

Office 3K4,
Redwither Business Tower,
Wrexham. LL13 9XT
Tel: 01978 356500
www.blueprintarchitectural.com
© copyright all rights reserved