






Existing Rear Elevation
1:50

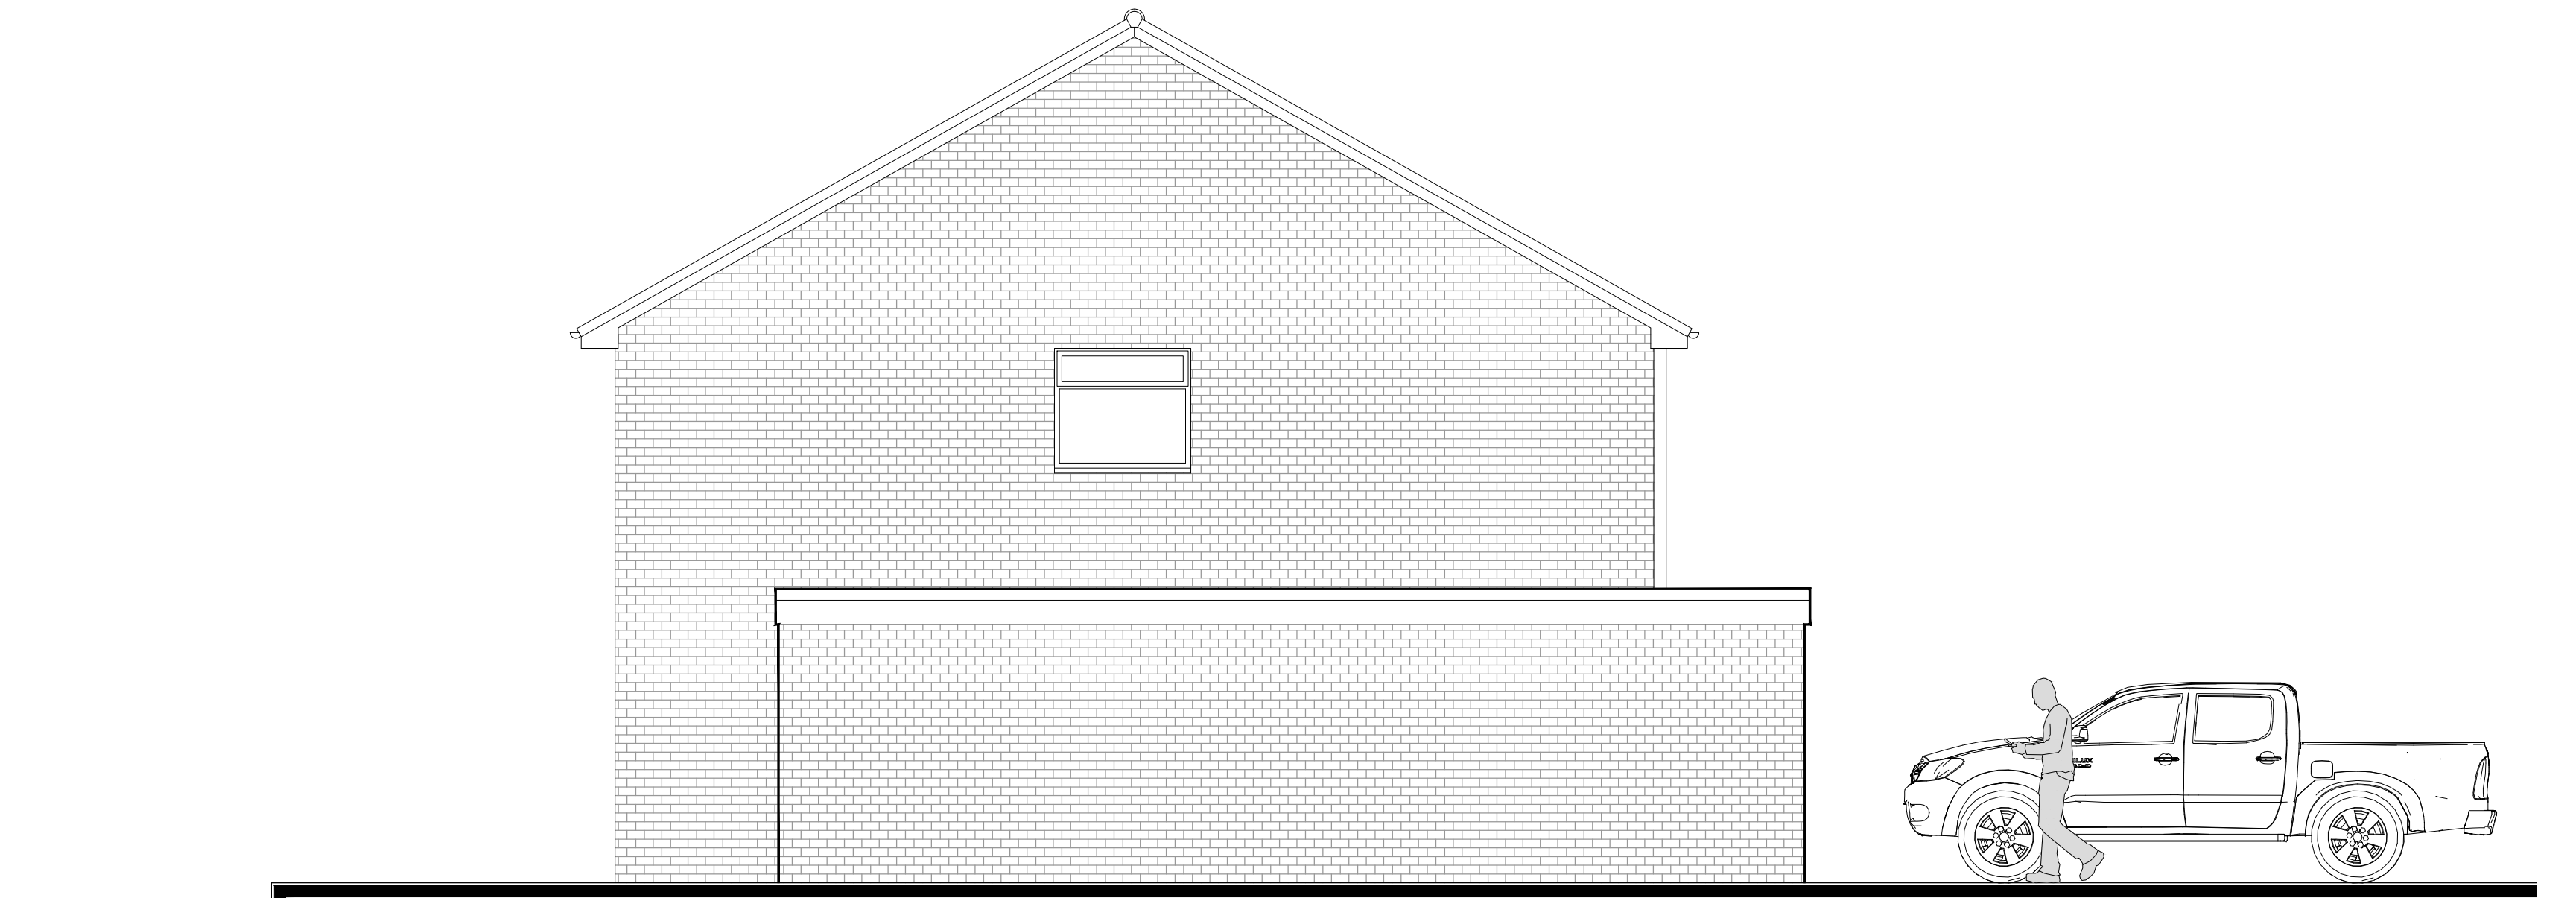

Existing Side Elevation
1:50

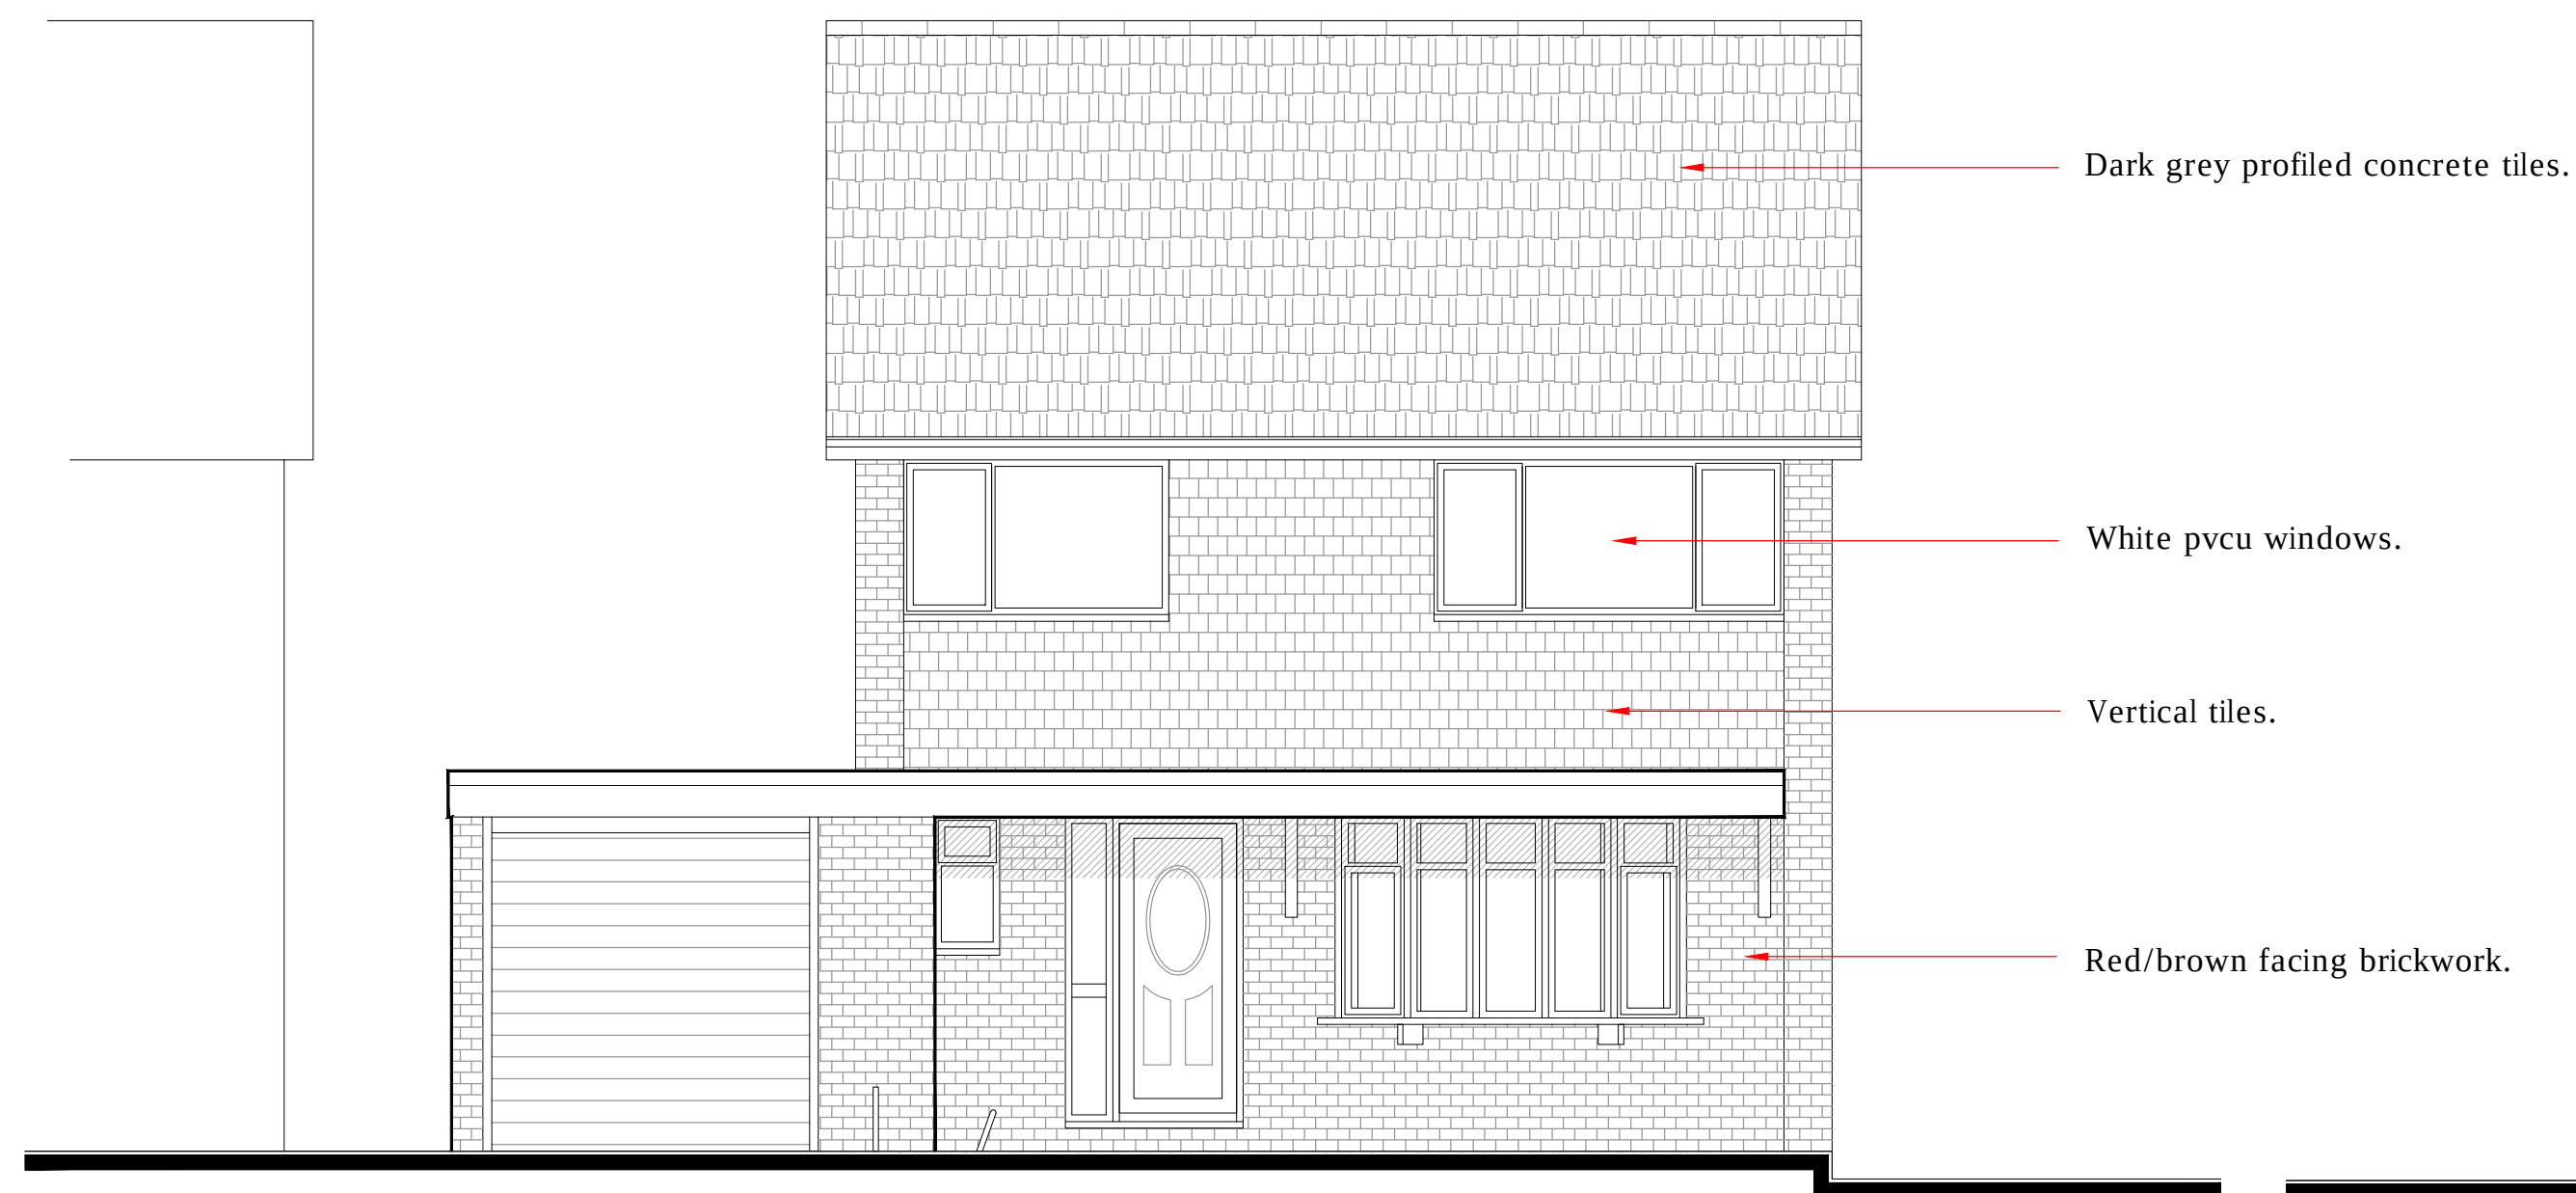

Existing Front Elevation
1:50

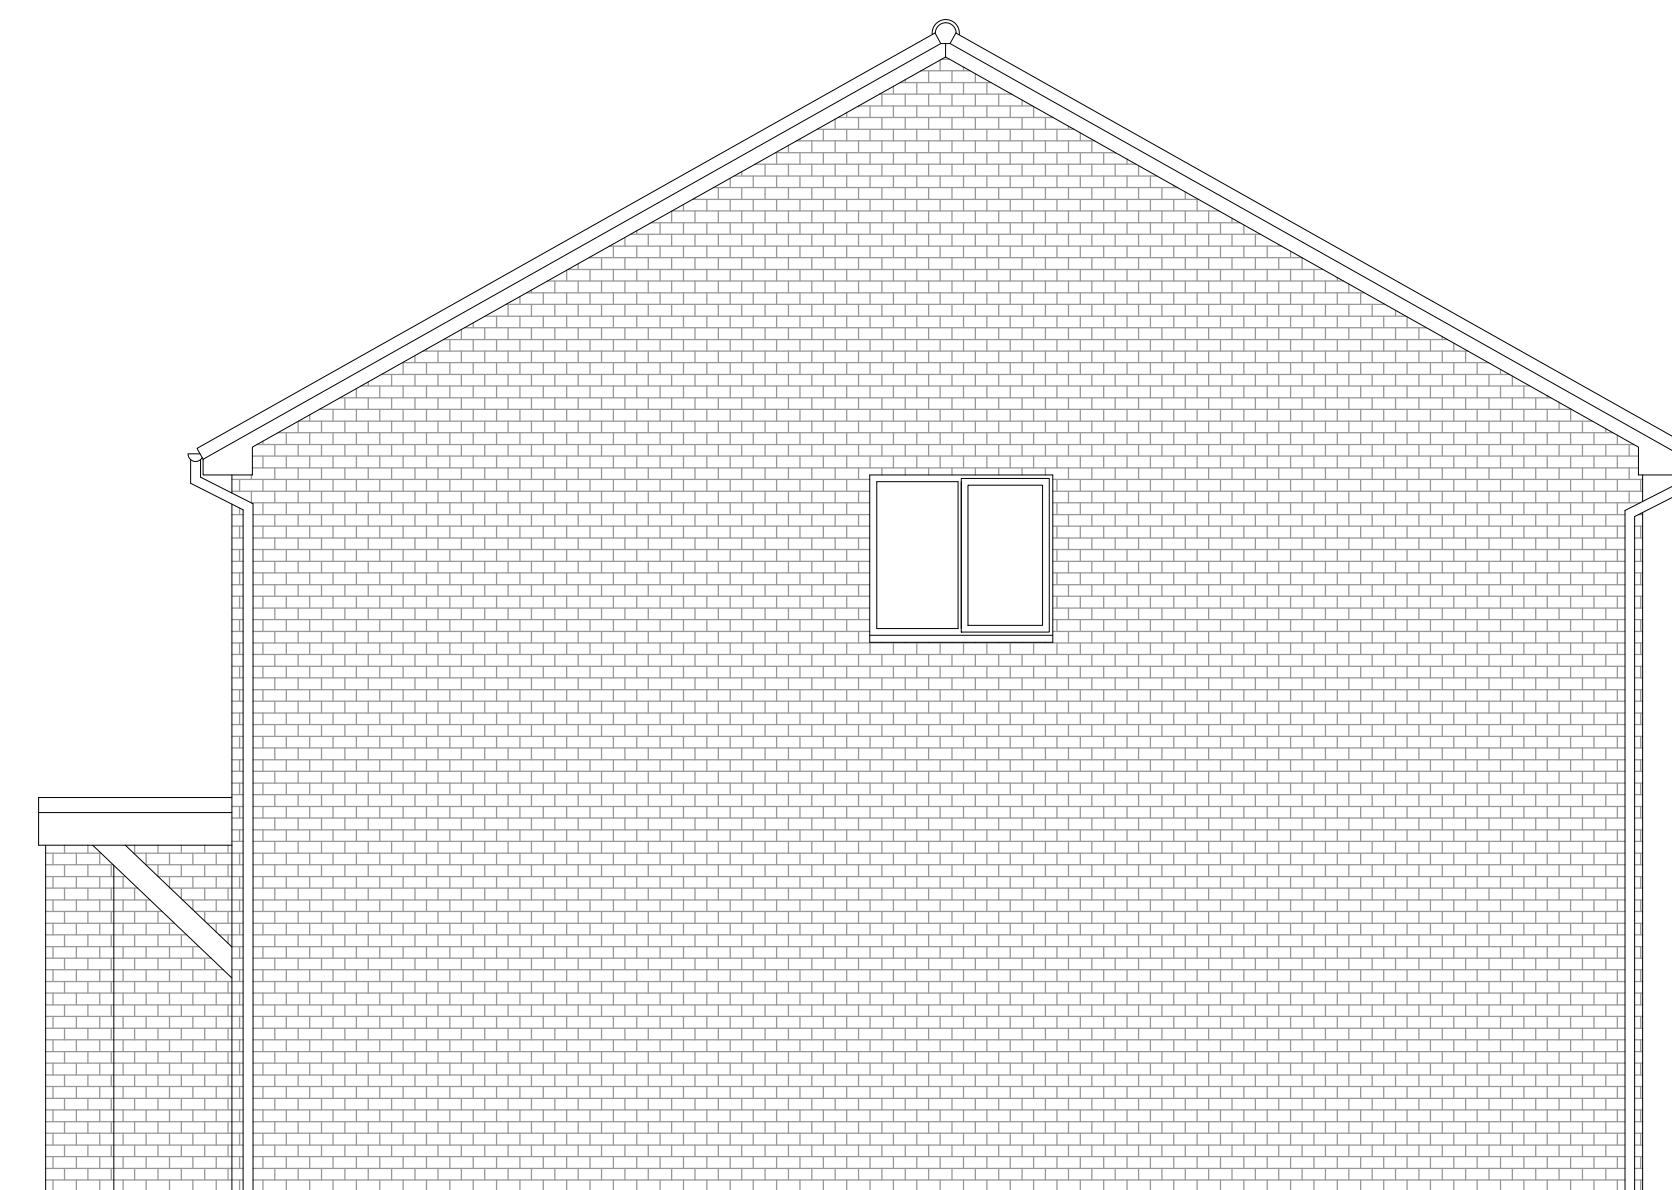

Existing Side Elevation
1:50

 CULLIS-ARCHITECTURAL-DESIGN 25 Sunningdale Close Wrexham North Wales LL13 9QU T 01978 264376 M 07791 480768 E ajones540@btinternet.com	Client	Ms. L. Hughes.		
	Drawing Title:	Existing Elevations.		
	Job Title:	Proposed Extension to 46 Huntsman's Corner, Wrexham.		
	Date:	July 2021	Scale:	1:50 at A1
	Rev:		Date Rev:	PD221/02