

Presentation for
Starbucks
Wrexham - Holt Rd

NIS SIGNS

NIS Signs (Leicester) Ltd


51 Marlow Rd, Leicester, LE3 2BQ

☎ 0116 270 6228

@ info@signs-nis.co.uk





🌐 www.signs-nis.co.uk

NIS SIGNS

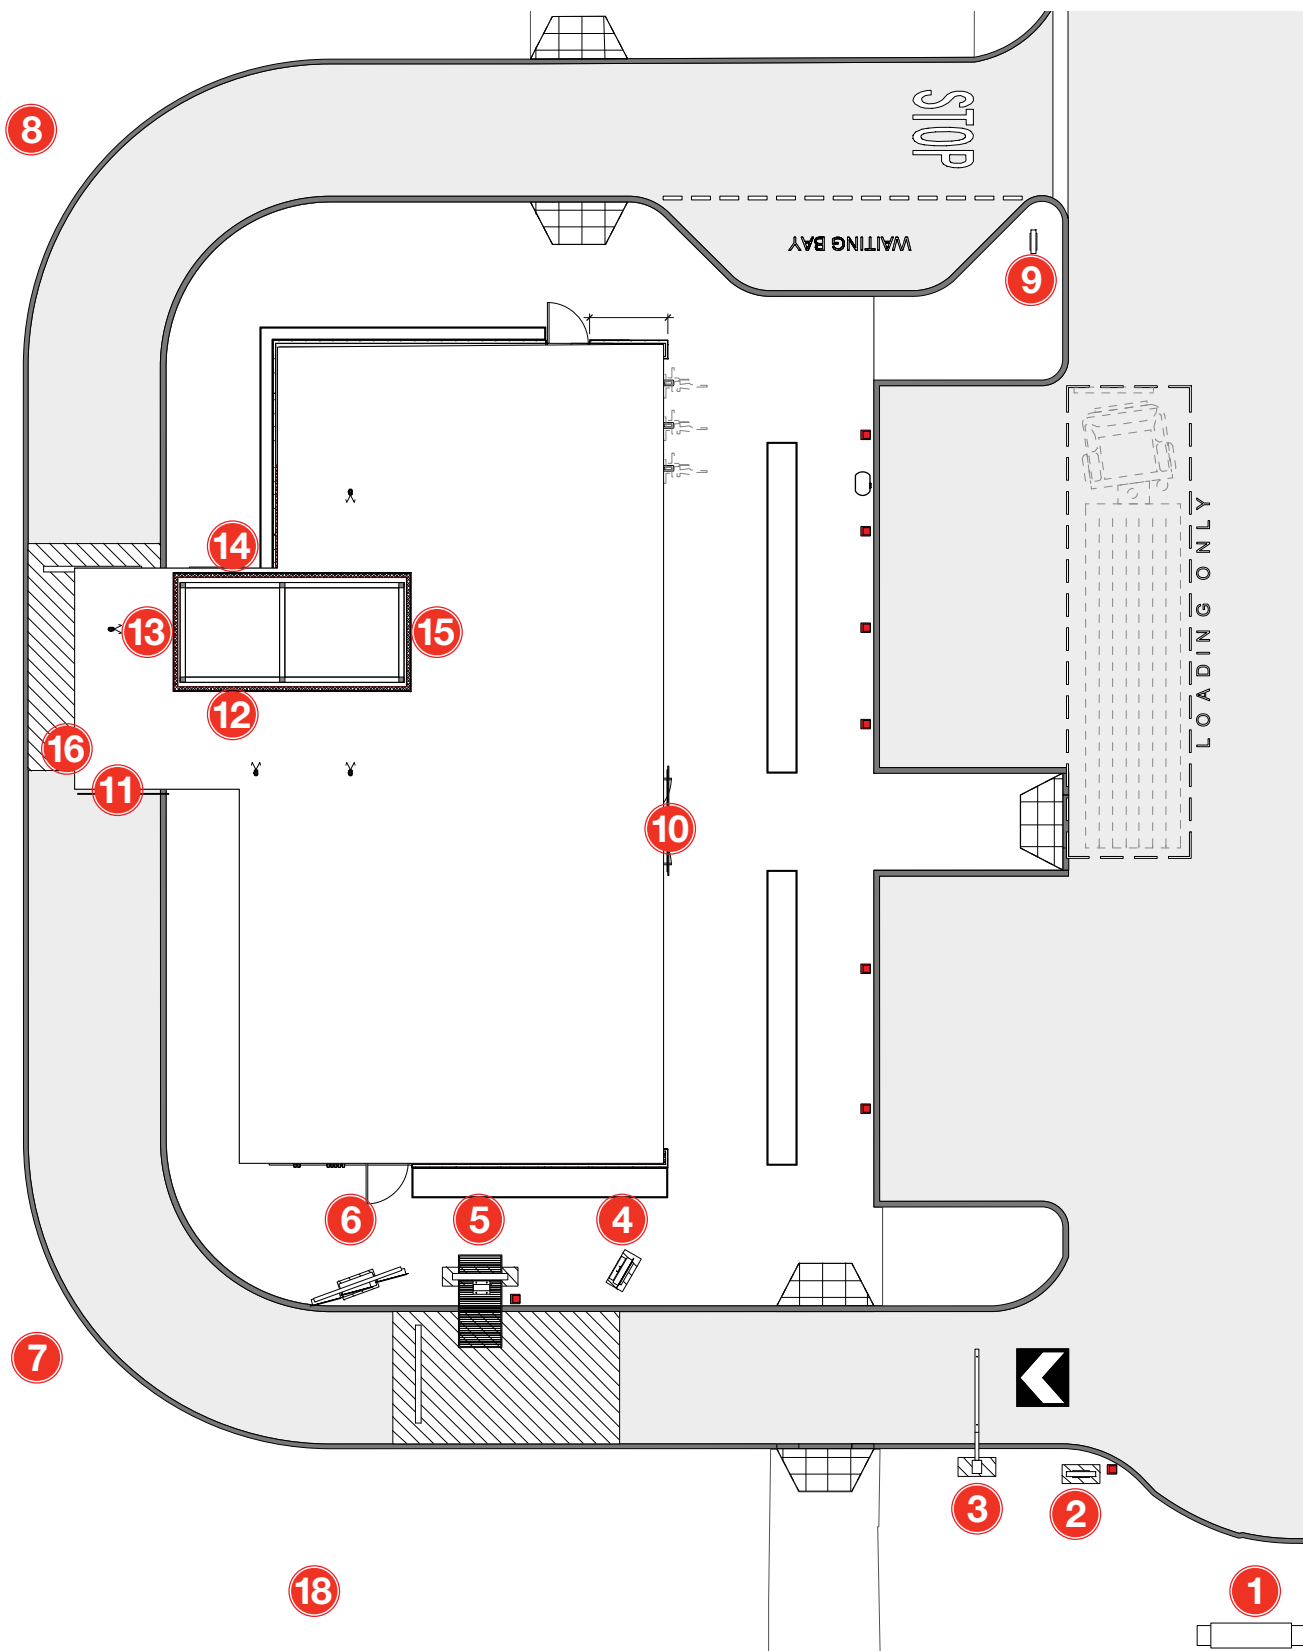

Key

1 9M Totem		11 250mm Wordmark	
2 Drive thru Directional		12 1500mm roundel	
3 Height restrictor		13 Drive Thru Letters	
4 Preview Menu Board		14 1500mm roundel	
5 Speaker Canopy		15 Drive Thru Letters	
6 Triple Menu		16 Drive Thru Window Vinyl	
7 Welcome mesh directional		17 Window manifestations	
8 Thank you mesh directional		18 Banner Frame	
9 No Entry/ Thank You Directional			
10 300mm Wordmark			

 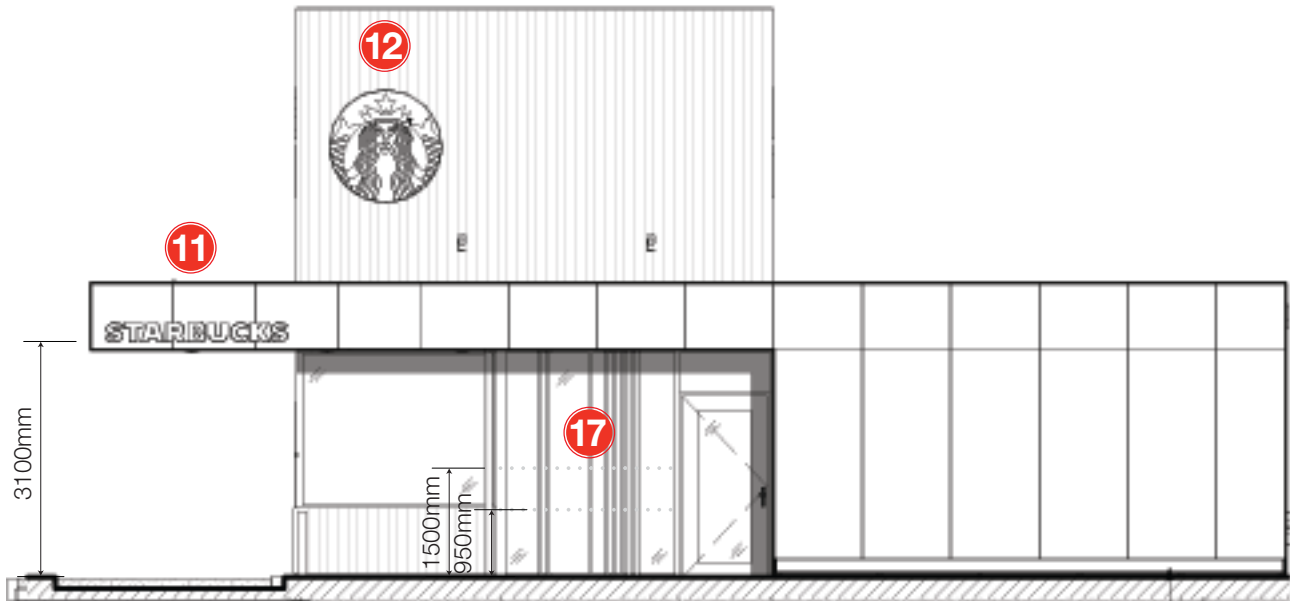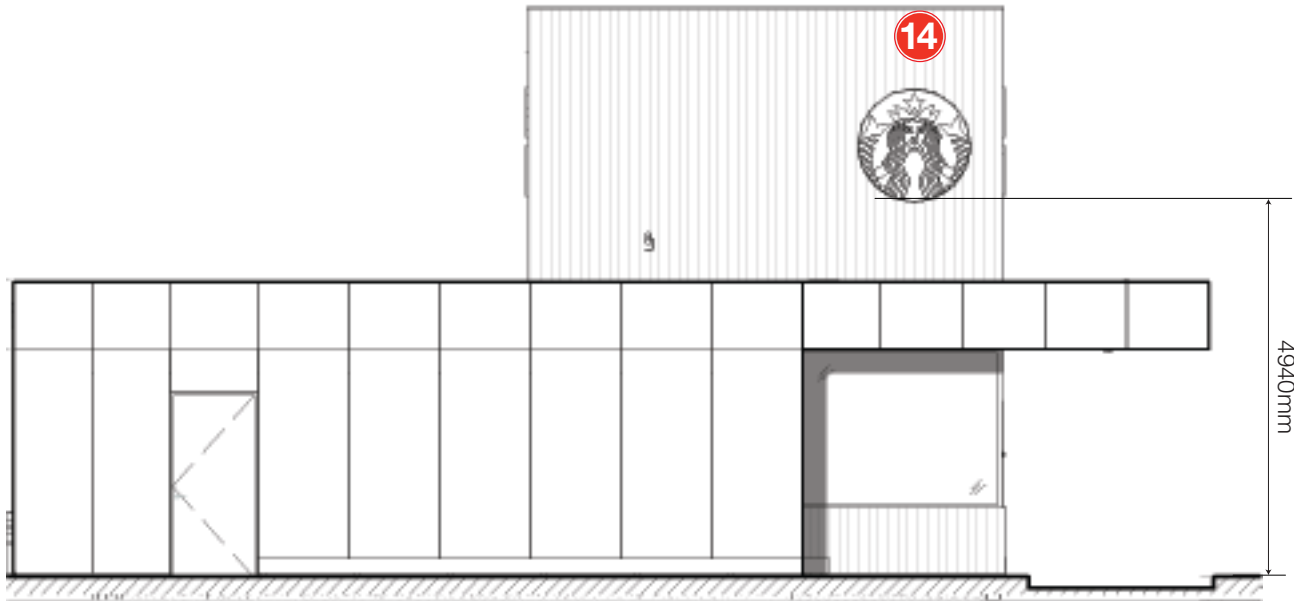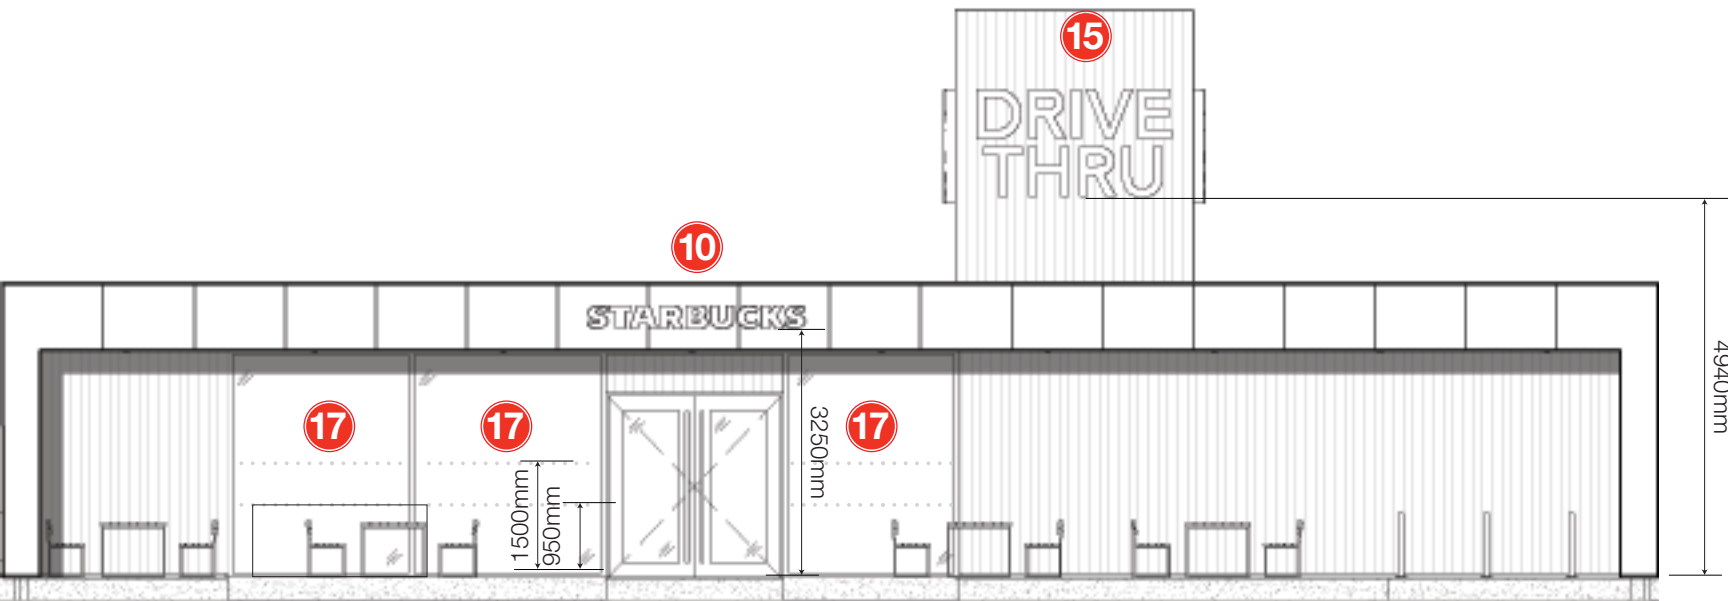

NIS SIGNS
NIS Signs (Leicester) Ltd
51 Marlow Rd, Leicester, LE3 2BQ

☎ 0116 270 6228
✉ info@signs-nis.co.uk
🌐 www.signs-nis.co.uk

Client: Starbucks
Address: Holt Rd
Wrexham
LL13 8HL





Drawing no: 21-511
Job location: U:\Jobs\Starbucks\Wrexham\Drawings\Drawing files

Drawn by: DB **Rev:** 2 **Date:** 23/08/21

Revision notes: 0) Initial issue
1) Welsh aspects added - DB 13/09/21
2) Order point Welsh texts revised - DB 15/09/21



All site dimensions to be verified prior to manufacture.
Do not scale from this drawing Copyright 2021.
This document is the property of NIS Signs
and must not be used, reproduced or disclosed
to any persons without the written consent of NIS Signs.

1 9M Internally Illuminated Totem Pole Sign - 1:50

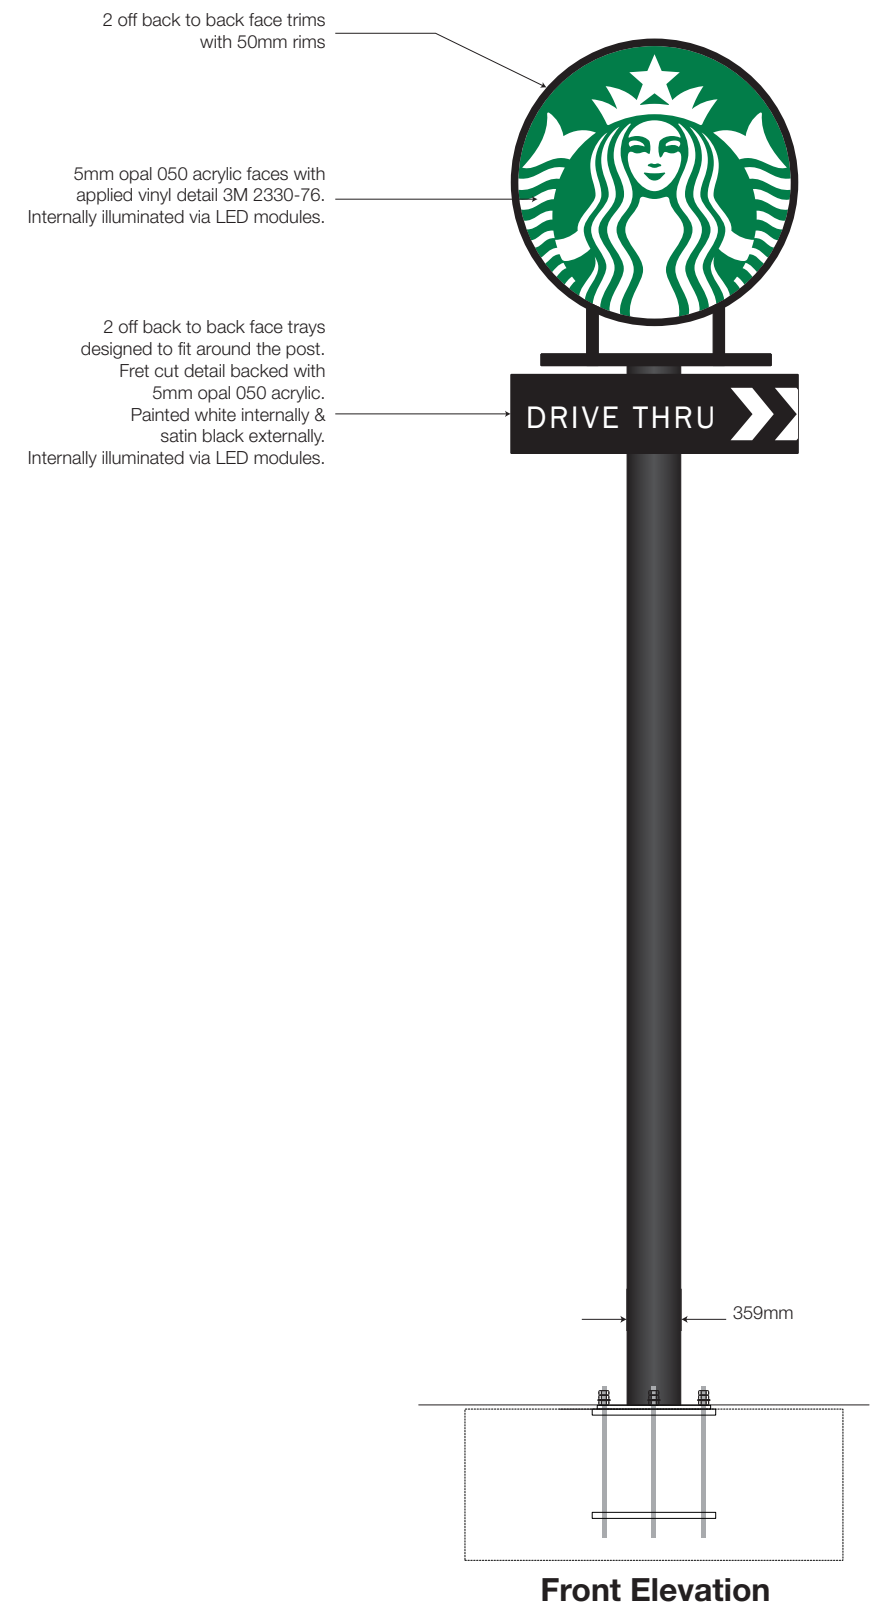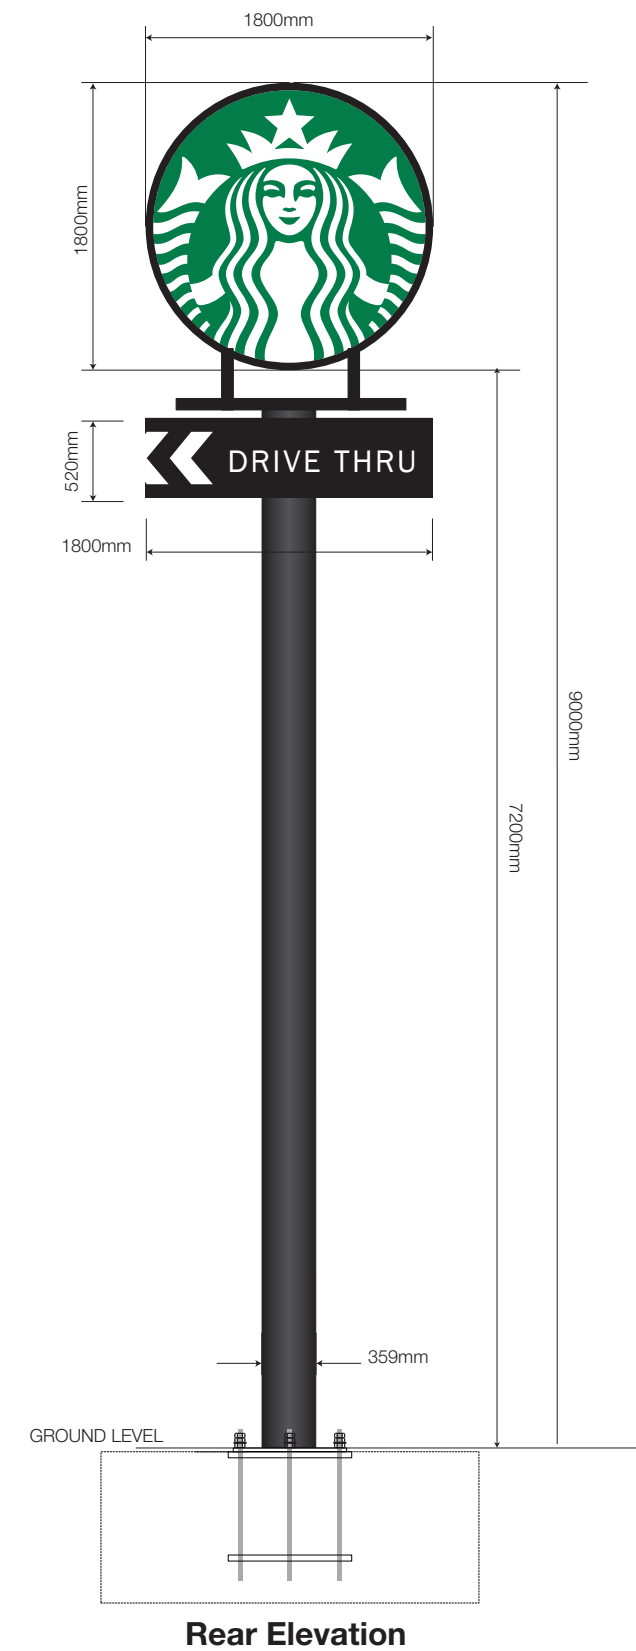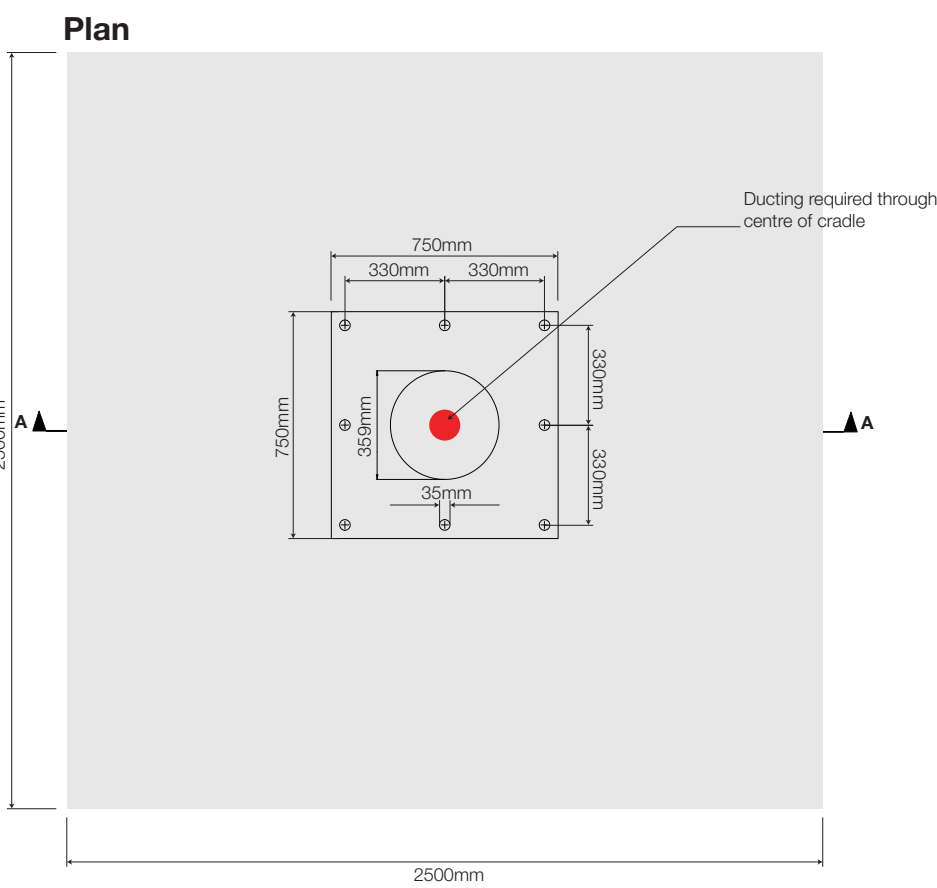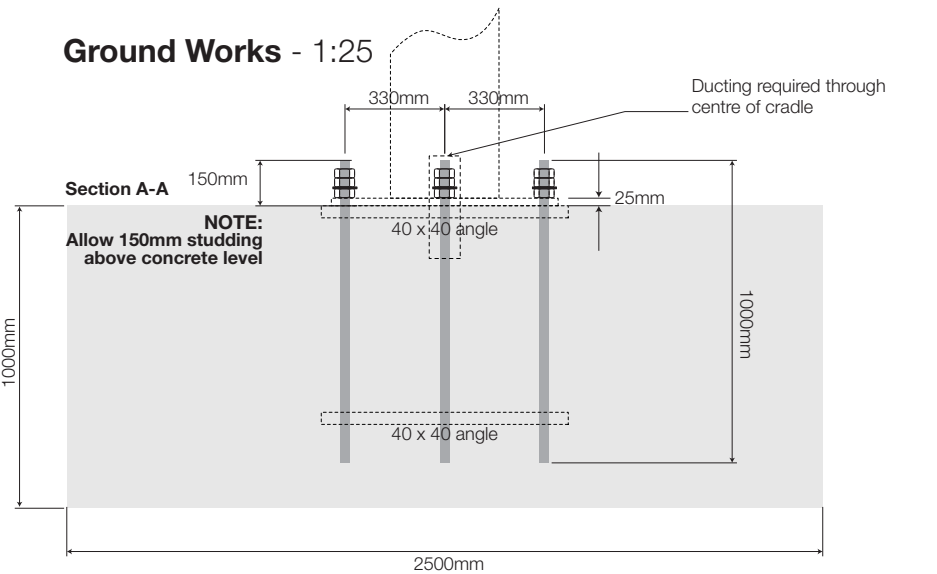


2 Drive Thru Directional Sign - 1:10
1 Off, Double sided directional sign.

Typical Section

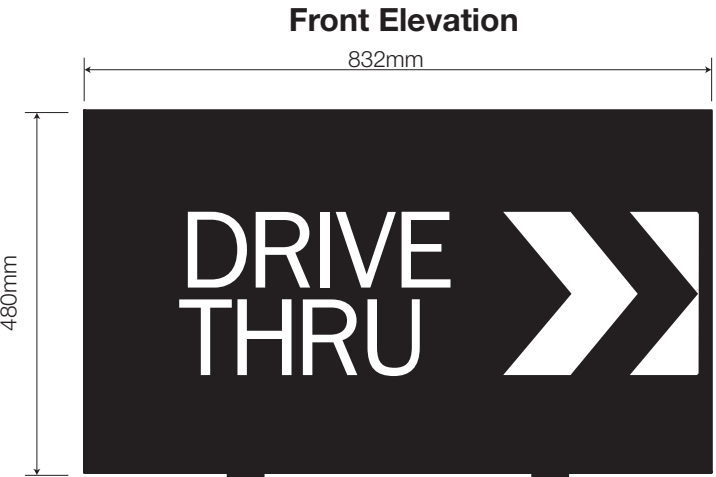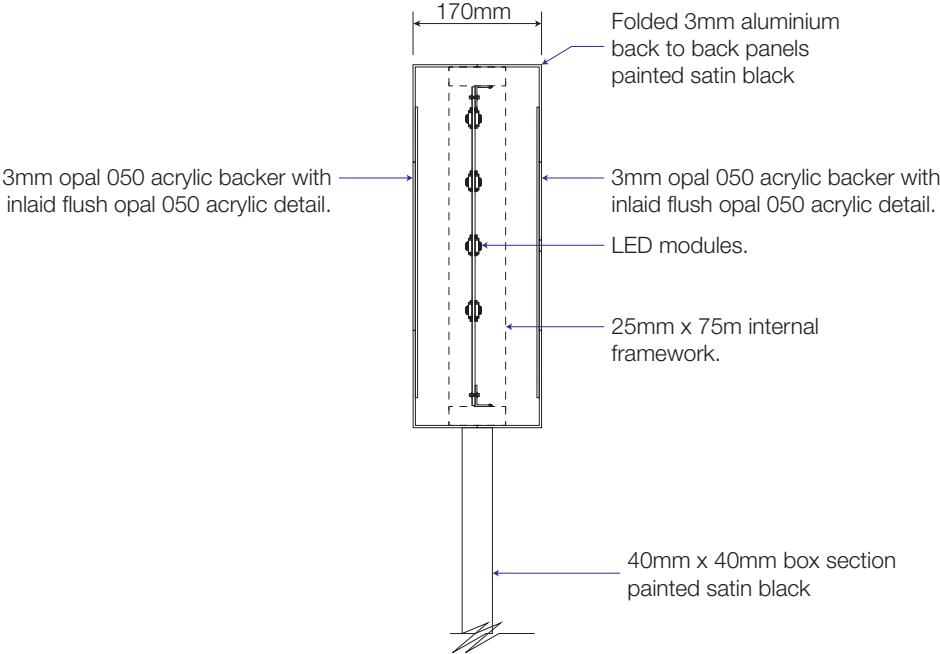



Side Elevation

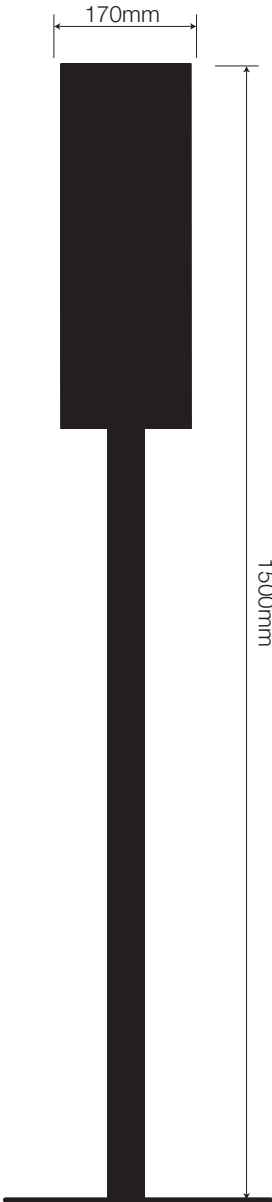


Rear Elevation



Base Details

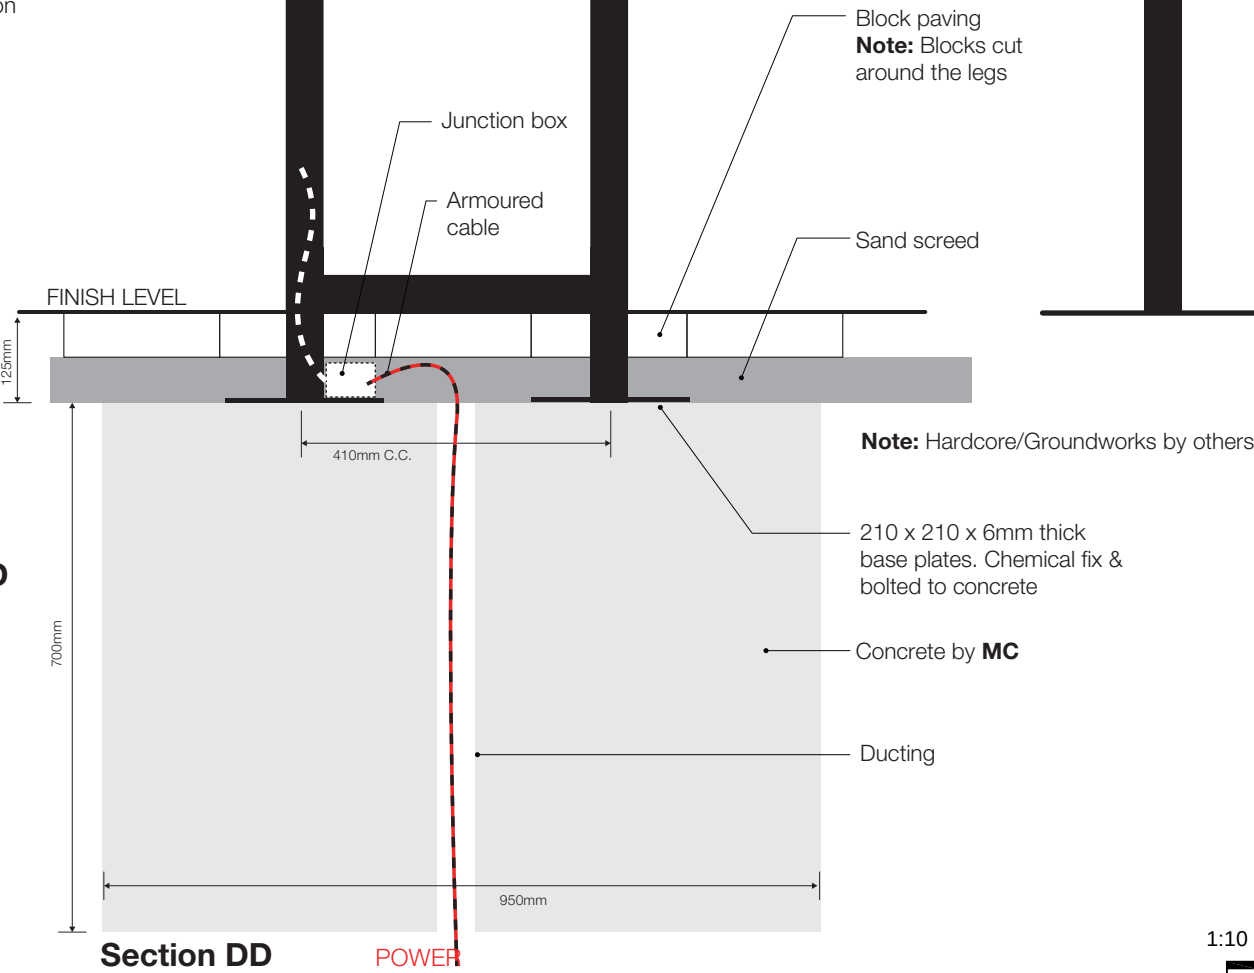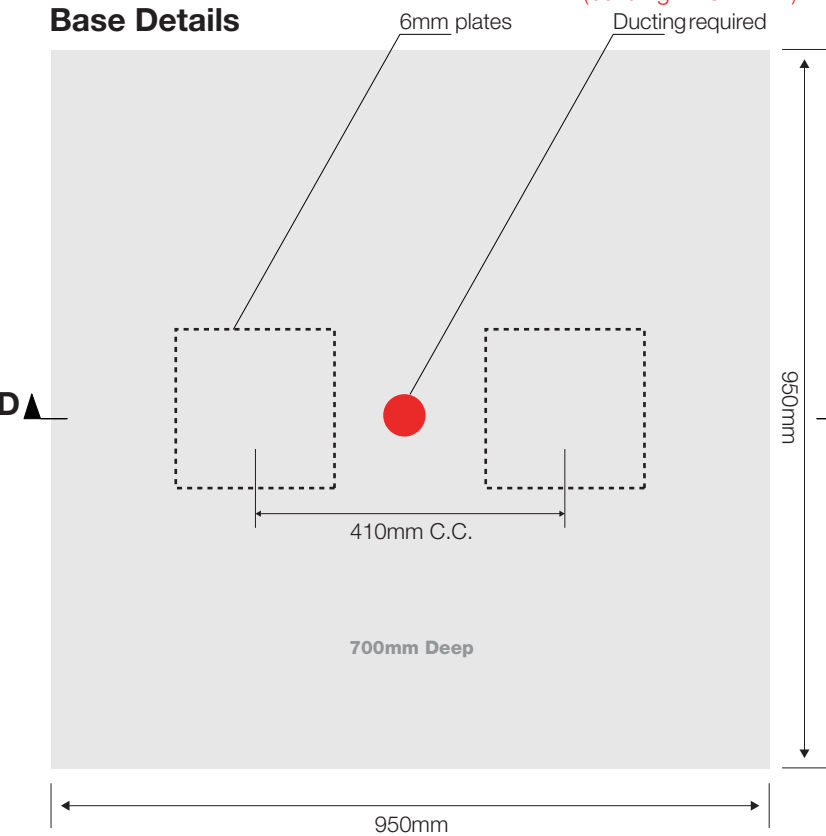

All Final Surface finishing to be completed by Main contractor/Ground worker. Including any cutting in around signs at juncture points and adaptation of position if requested by Starbucks/Franchisee during inspection

 

NIS SIGNS
NIS Signs (Leicester) Ltd
51 Marlow Rd, Leicester, LE3 2BQ



☎ 0116 270 6228
@ info@signs-nis.co.uk
🌐 www.signs-nis.co.uk

Client: Starbucks
Address: Holt Rd
Wrexham
LL13 8HL



Drawing no: 21-511
Job location: U:\Jobs\Starbucks\Wrexham\Drawings\Drawing files
Drawn by: DB
Rev: 2
Date: 23/08/21

Revision notes: 0) Initial issue
1) Welsh aspects added - DB 13/09/21
2) Order point Welsh texts revised - DB 15/09/21

All site dimensions to be verified prior to manufacture.
Do not scale from this drawing Copyright 2021.
This document is the property of NIS Signs
and must not be used, reproduced or disclosed
to any persons without the written consent of NIS Signs.

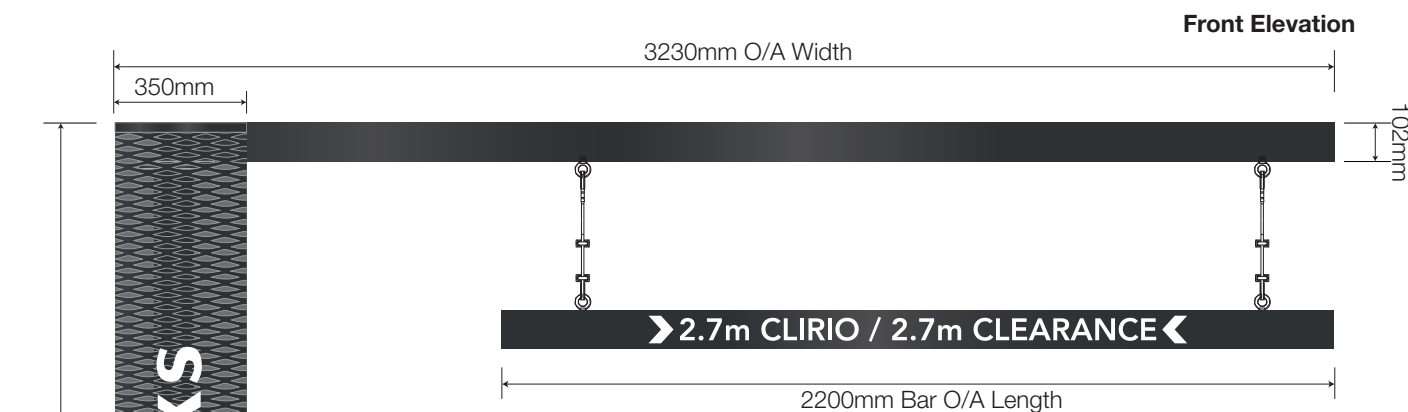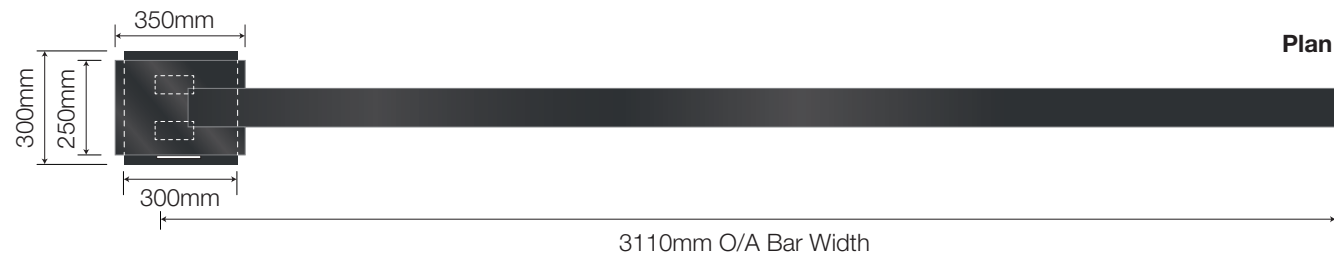

- 3 Clearance Bar - 1:20**
1 Off, Clearance Bar consisting of folded aluminium box section frame work c/w Ormiston wire and Height restriction bar finished Black Grey, RAL 7021 with reflective white vinyl.
Brera mesh all finished Black Grey, RAL 7021 cut and folded to and wrapped around frame c/w individual 33mm thick opal acrylic illuminated White letters with black edges to read 'Starbucks'.

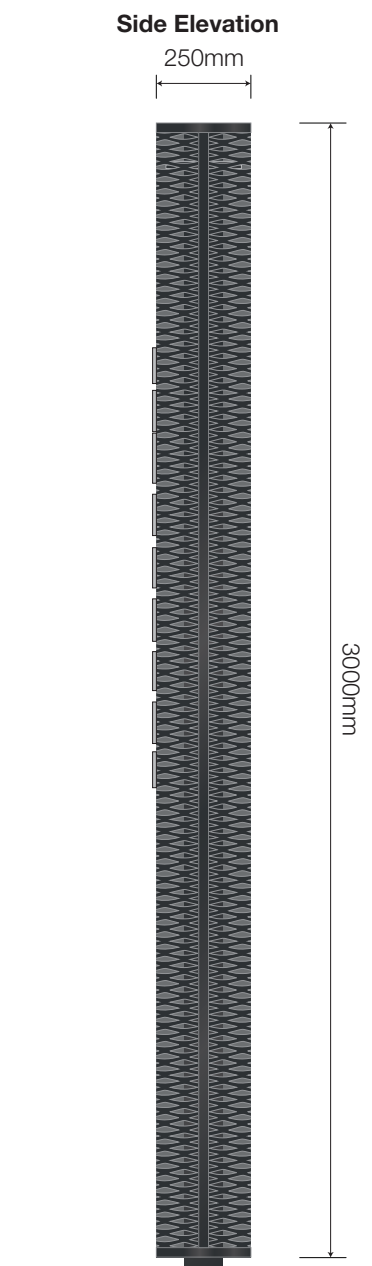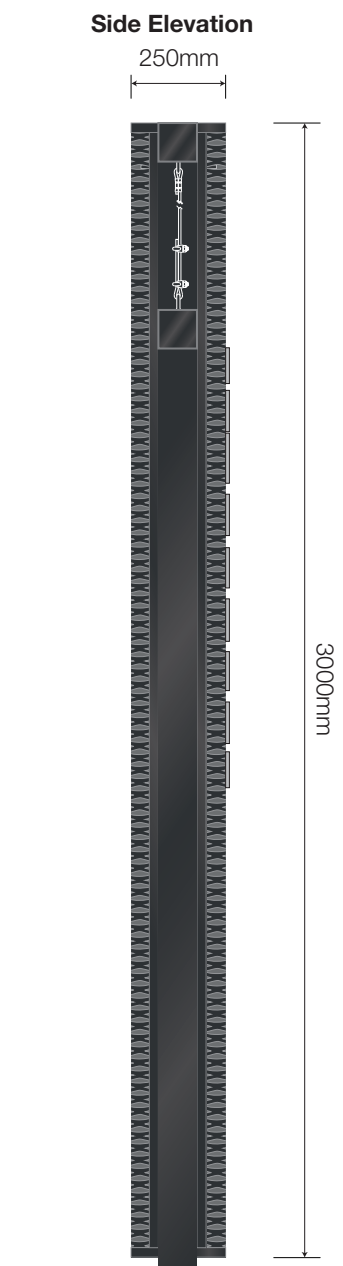

Note: Orientation to be confirmed on-site

NIS SIGNS
NIS Signs (Leicester) Ltd
51 Marlow Rd, Leicester, LE3 2BQ

☎ 0116 270 6228
✉ info@signs-nis.co.uk
🌐 www.signs-nis.co.uk

Client: Starbucks
Address: Holt Rd
Wrexham
LL13 8HL

Drawing no: 21-511

Job location: U:\Jobs\Starbucks\Wrexham\Drawings\Drawing files



Drawn by: DB

Rev: 2

Date: 23/08/21


Revision notes: 0) Initial issue
1) Welsh aspects added - DB 13/09/21
2) Order point Welsh texts revised - DB 15/09/21

All site dimensions to be verified prior to manufacture.
Do not scale from this drawing Copyright 2021.
This document is the property of NIS Signs
and must not be used, reproduced or disclosed
to any persons without the written consent of NIS Signs.

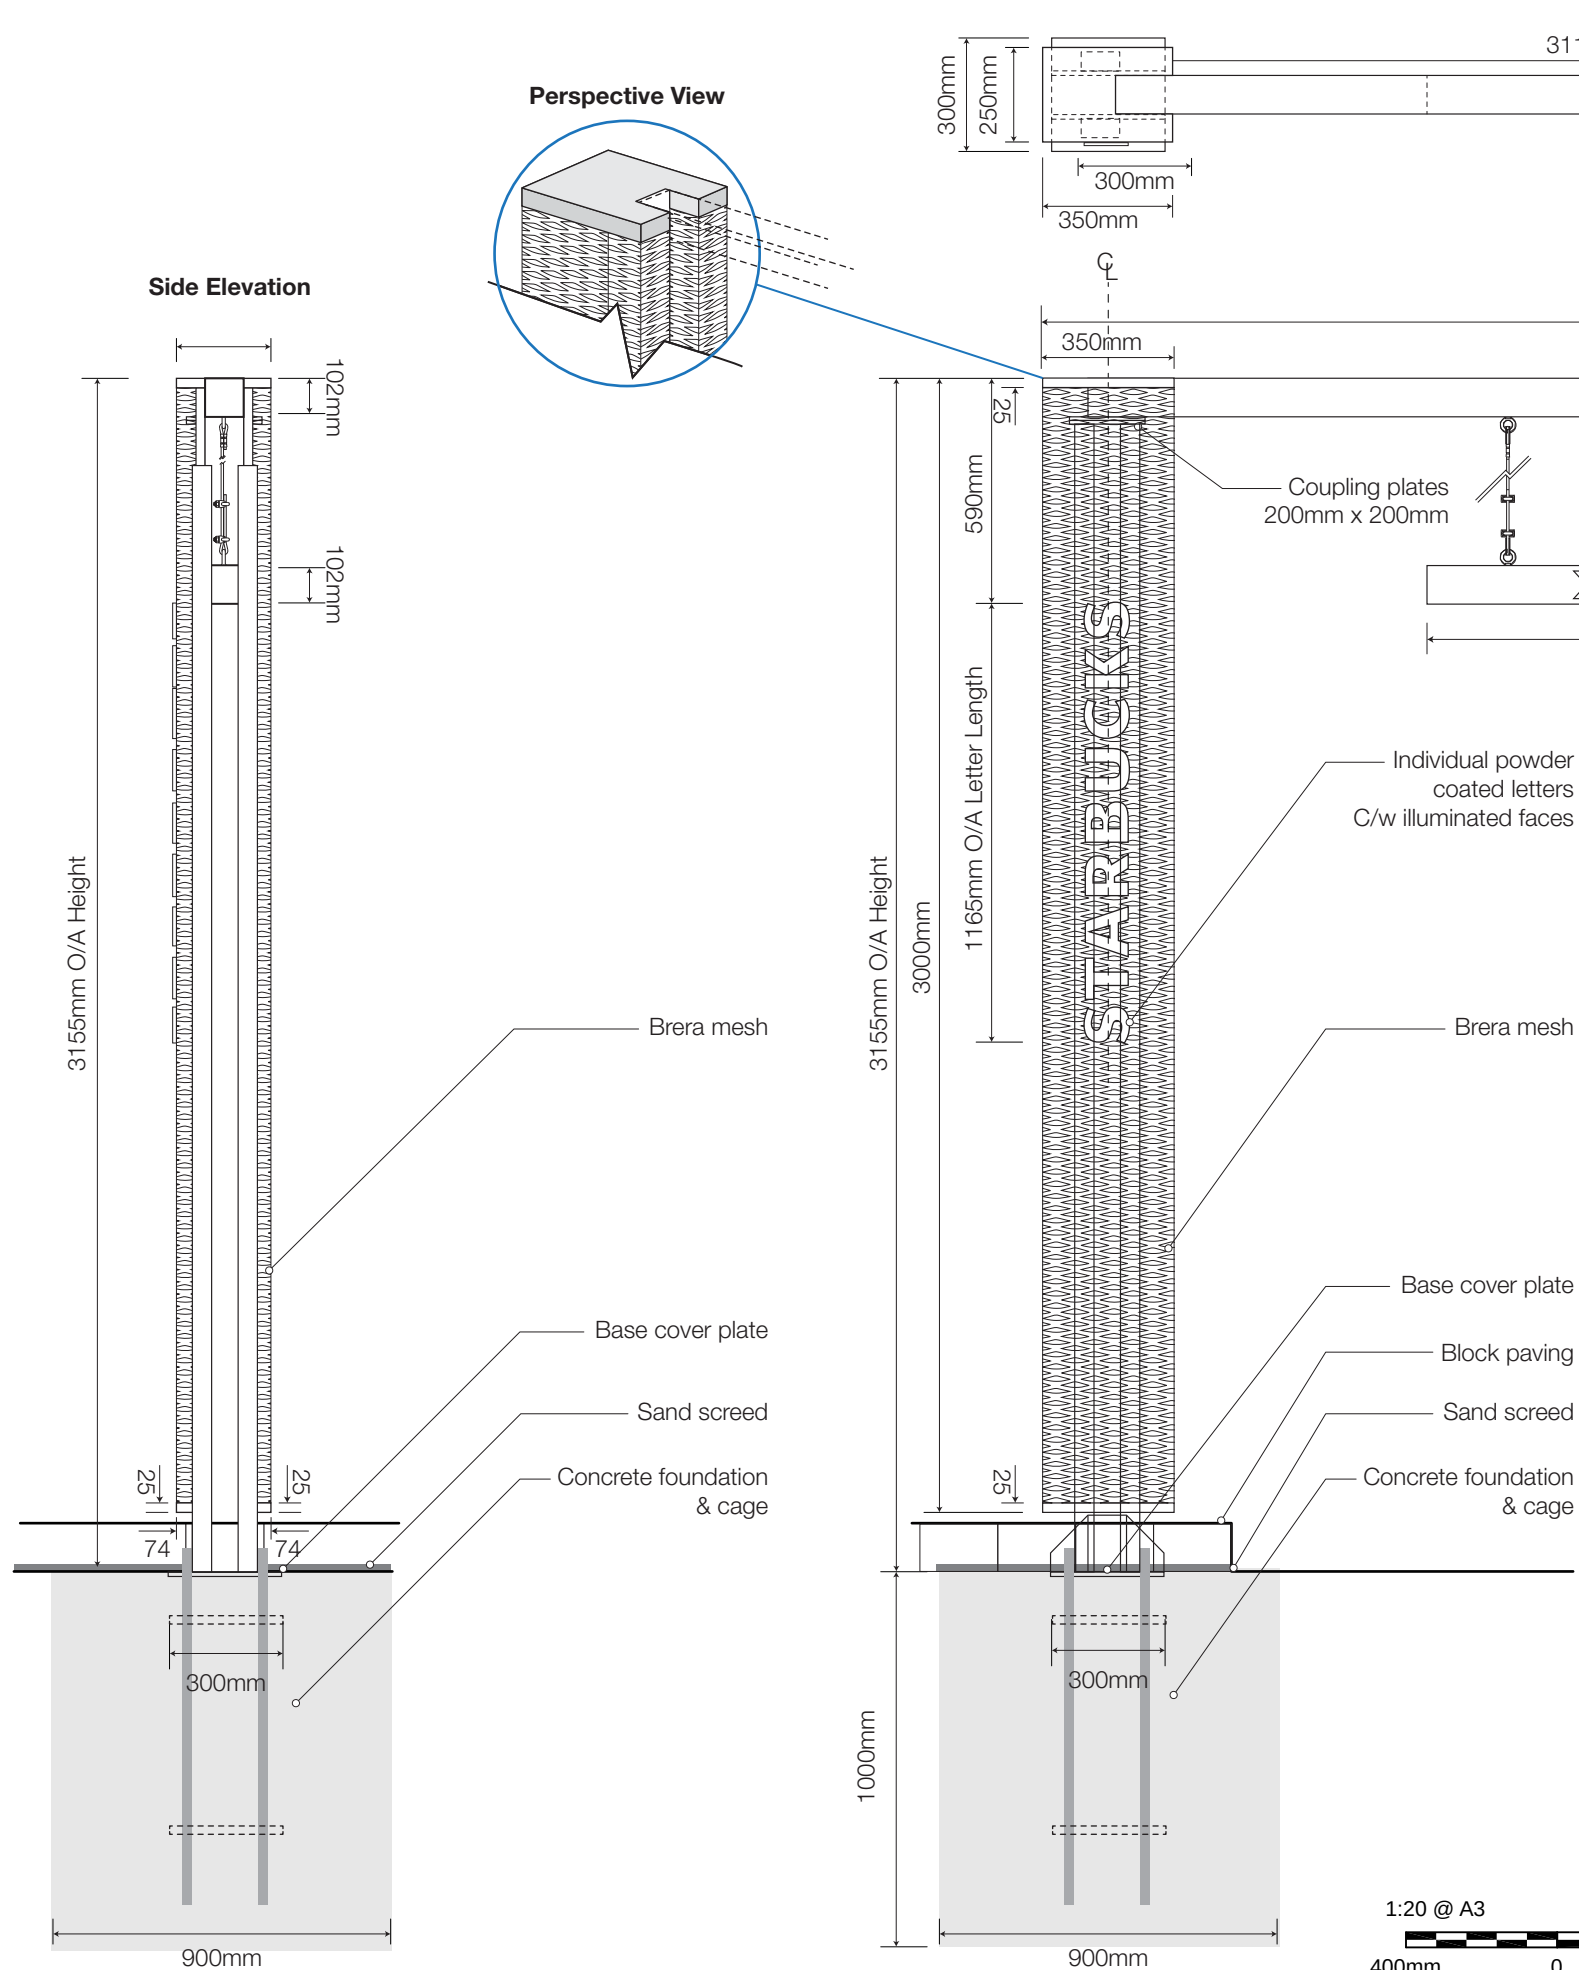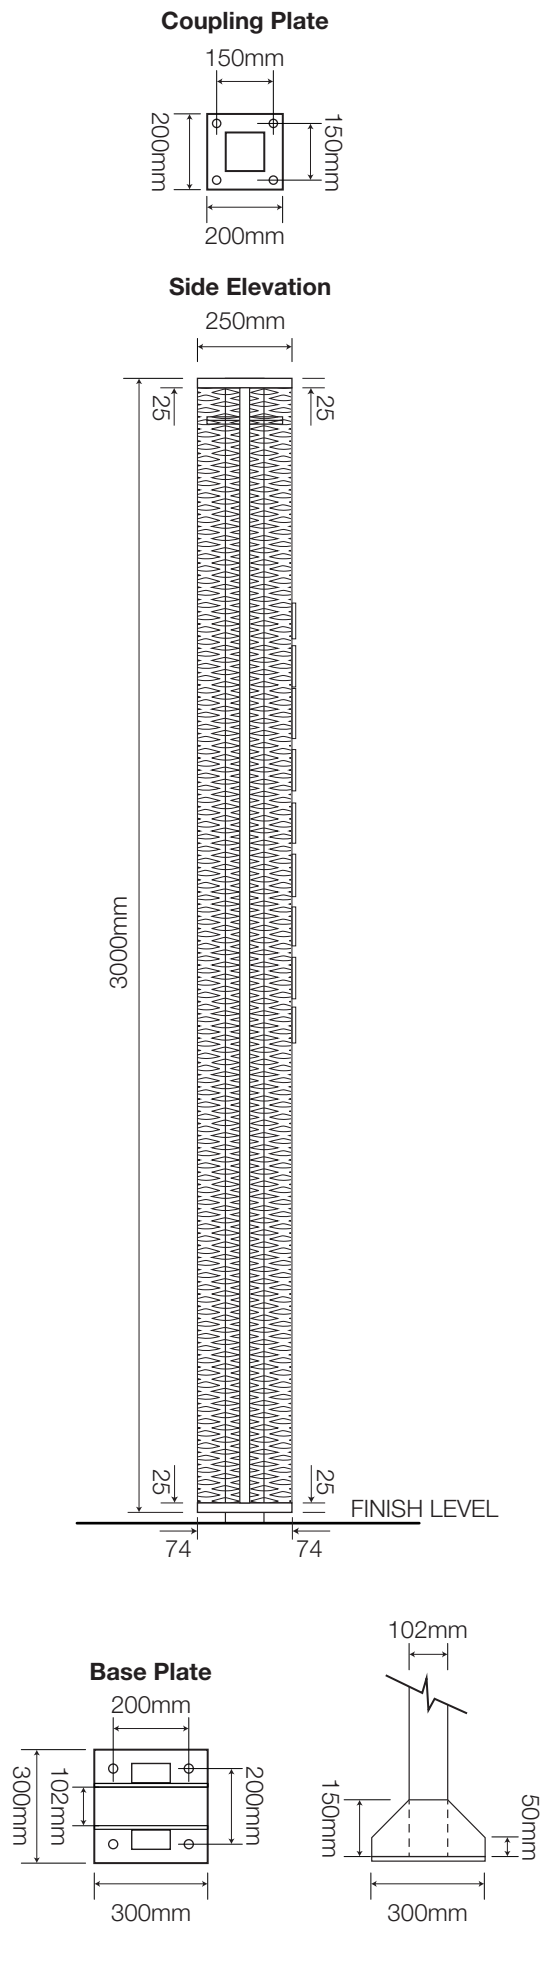

Note: Orientation to be confirmed on-site

Letter construction detail Clearance Bar & Order Canopy
REVISED 06/05/20

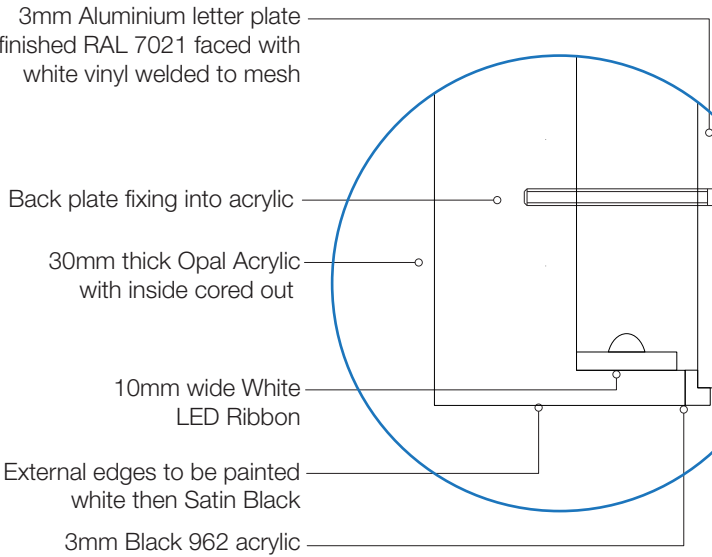

NIS SIGNS

NIS Signs (Leicester) Ltd
51 Marlow Rd, Leicester, LE3 2BQ

☎ 0116 270 6228
✉ info@signs-nis.co.uk
🌐 www.signs-nis.co.uk

Client: Starbucks

Address: Holt Rd
Wrexham
LL13 8HL

Drawing no: 21-511

Job location: U:\Jobs\Starbucks\Wrexham\Drawings\Drawing files

Drawn by: DB


Rev: 2

Date: 23/08/21


Revision notes: 0) Initial issue
1) Welsh aspects added - DB 13/09/21
2) Order point Welsh texts revised - DB 15/09/21

All site dimensions to be verified prior to manufacture.
Do not scale from this drawing Copyright 2021.
This document is the property of NIS Signs
and must not be used, reproduced or disclosed
to any persons without the written consent of NIS Signs.


Clearance Bar Base/Cage Details 1:10

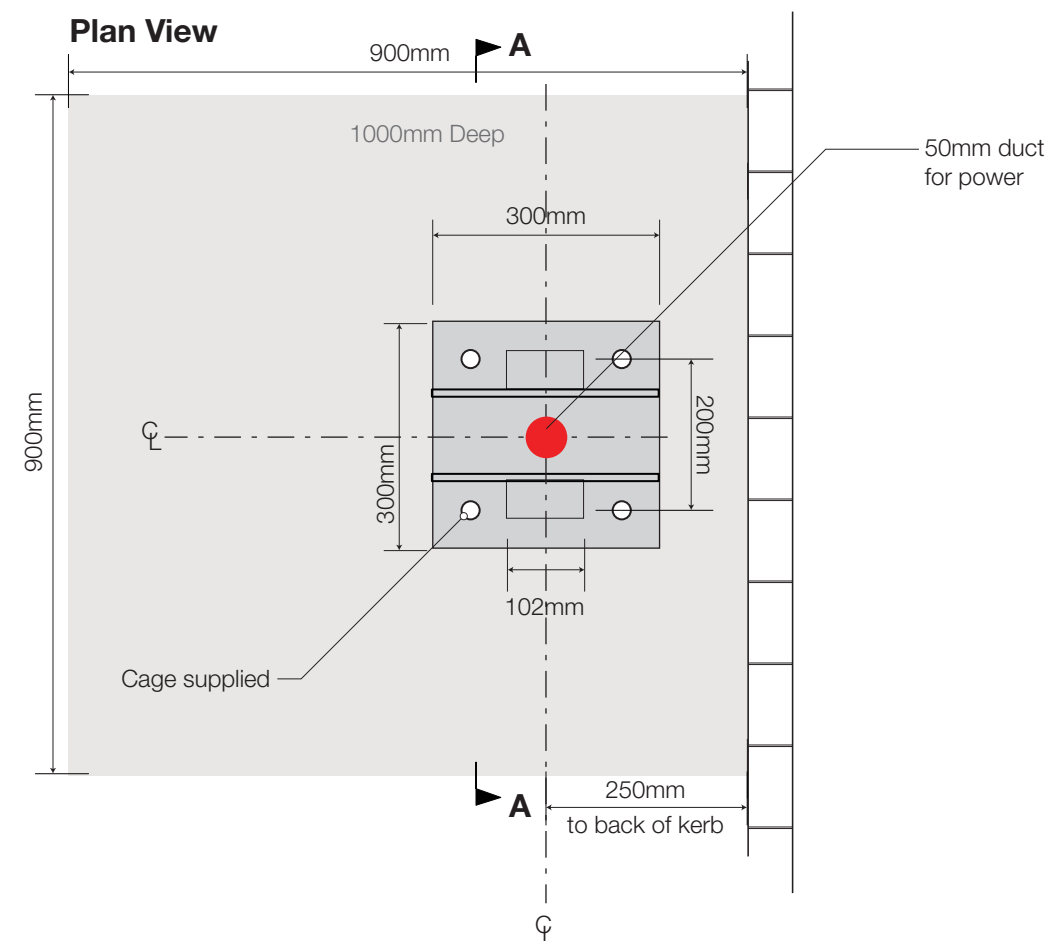

Sectional View AA 1:10

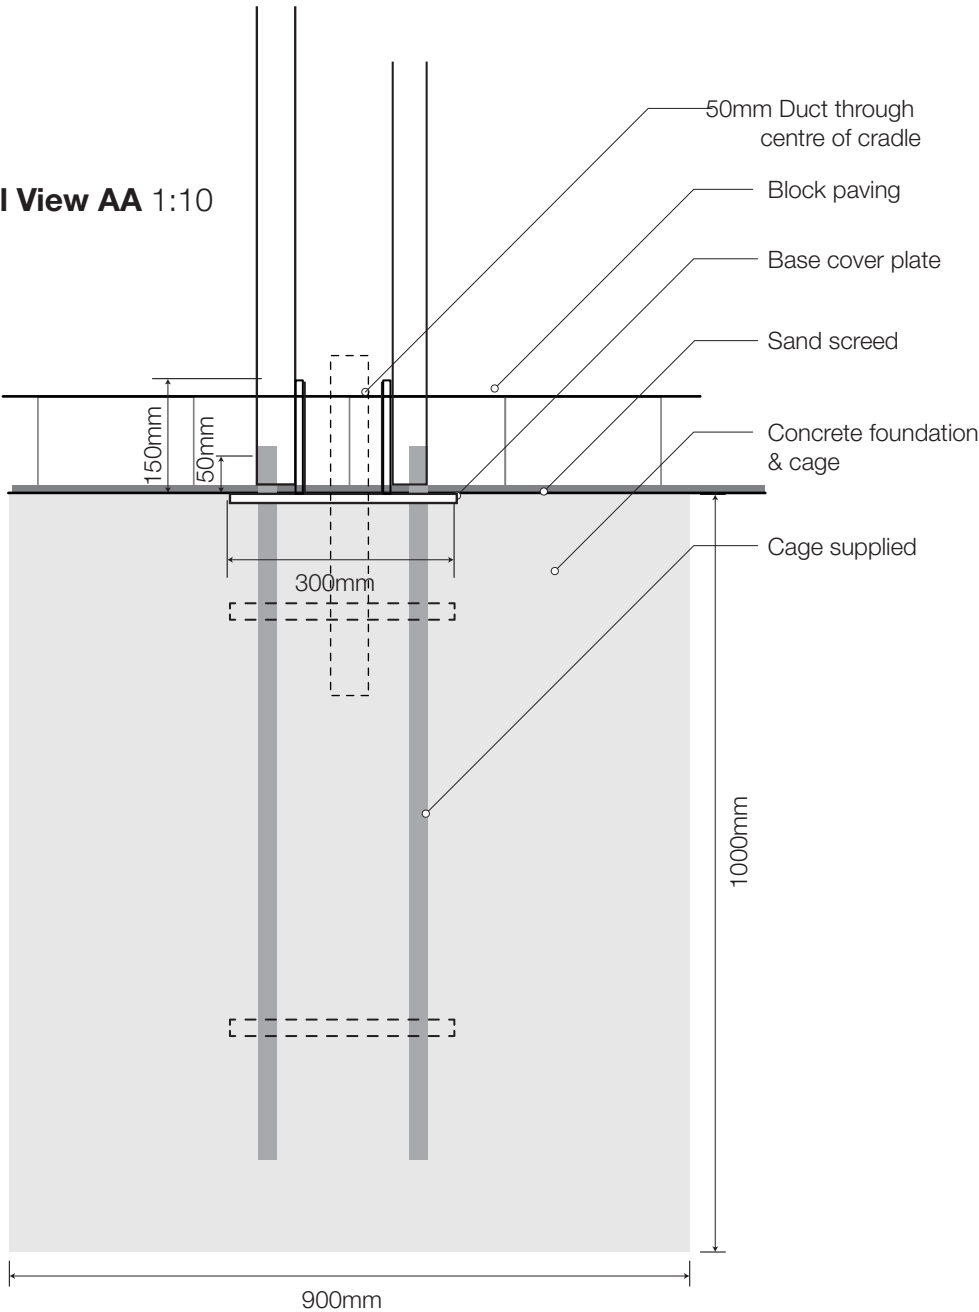



Note: Orientation to be confirmed on-site

 

4

Samsung OH55F Single Menu Case - 1:10

Mild steel frame, Base and cladding all finished RAL 7021 to Contain a 55" Samsung Screen

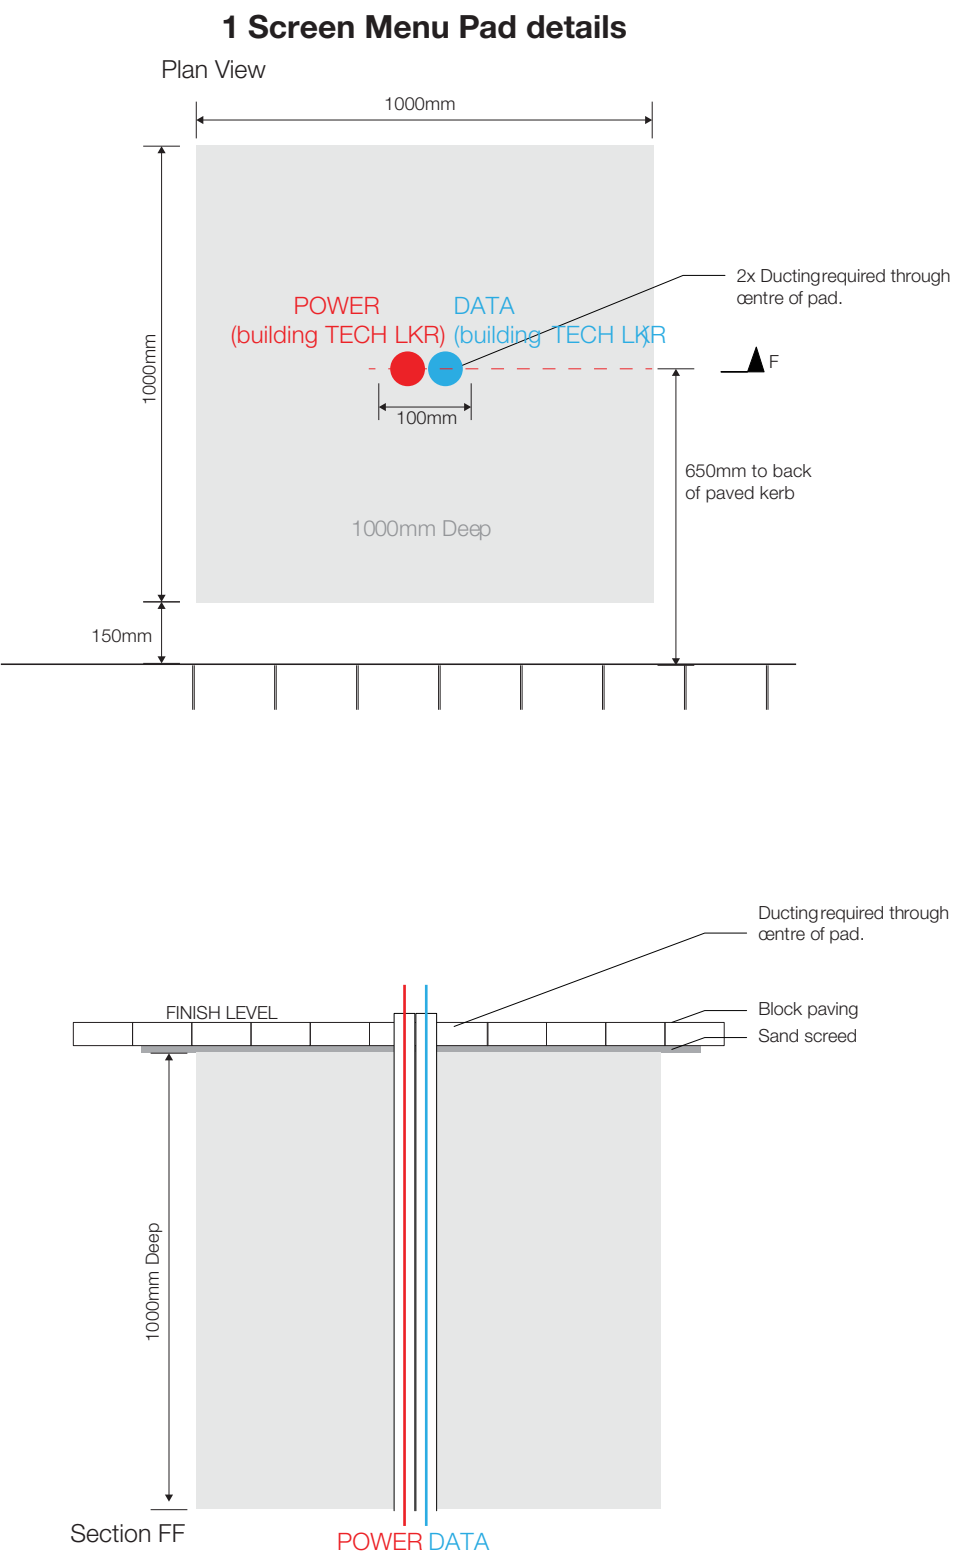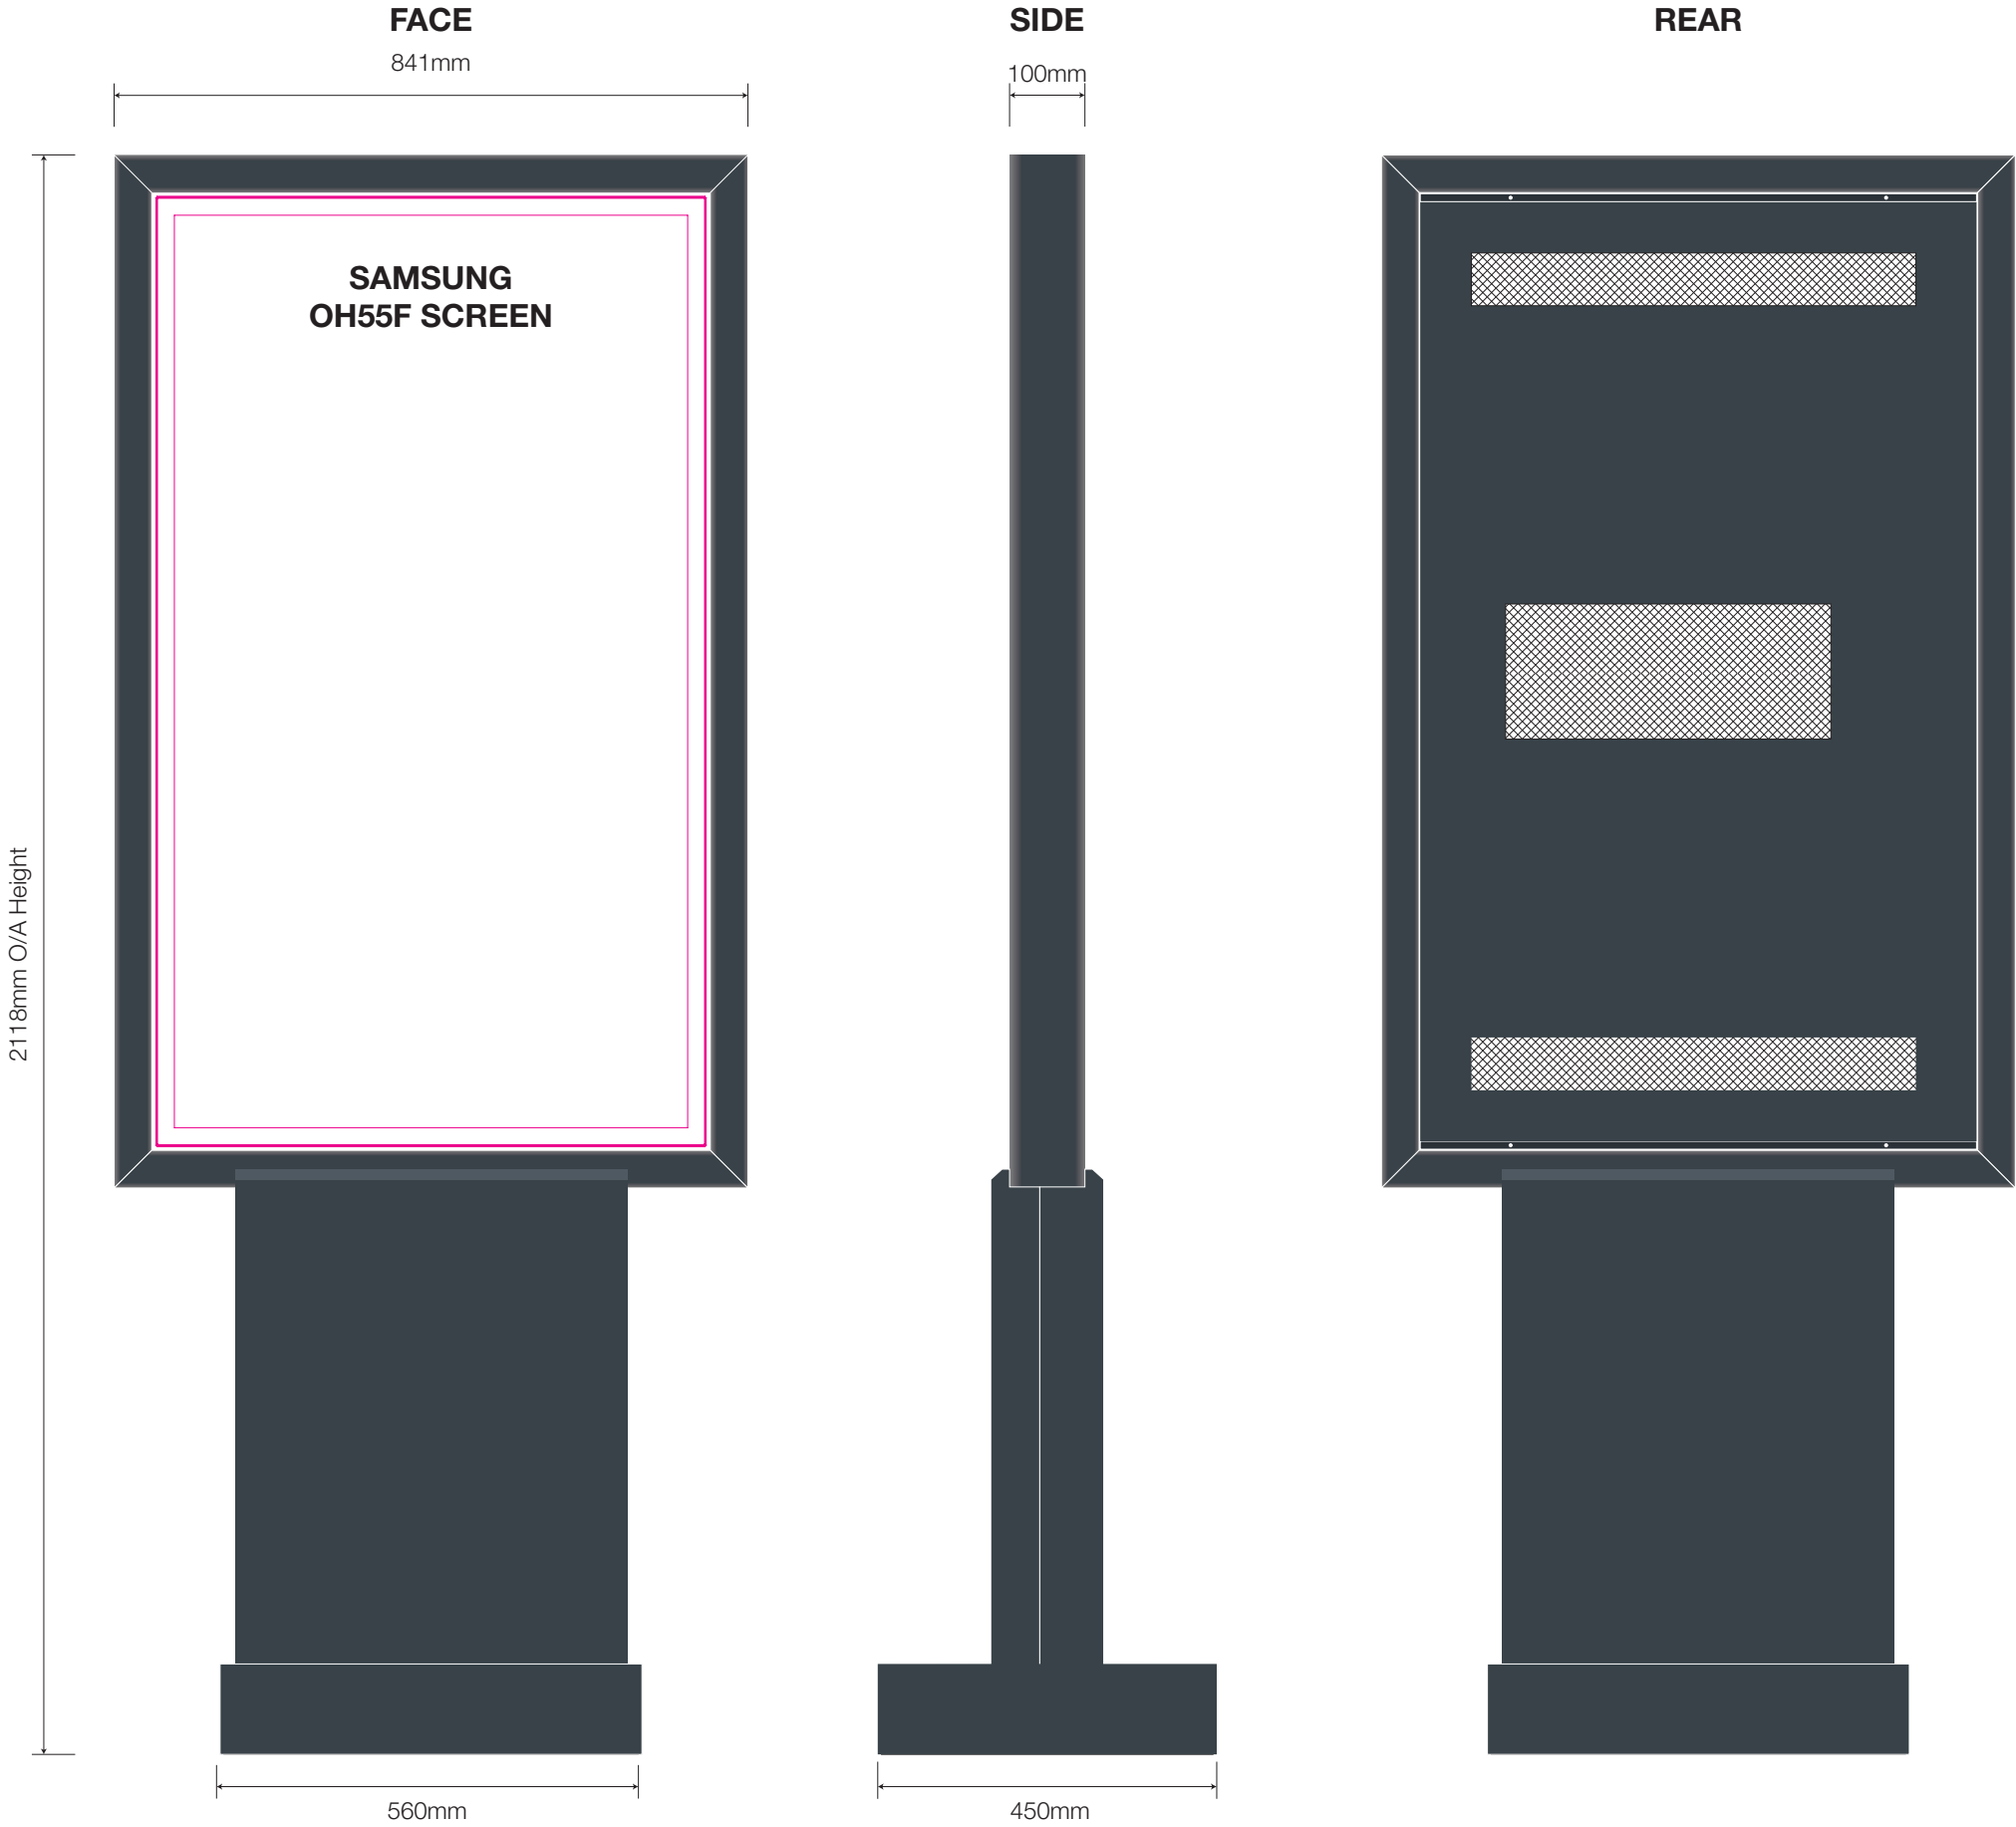


5

Starbucks EG Order Canopy - 1:20

1 Off, 3300mm High metal canopy with integrated LED lighting to roof, front and side mesh elements.

Consisting of folded aluminium frame work c/w Brera mesh all finished Black Grey, RAL 7021 cut and folded to house/ access the digital order screen (issued by others) and finished to match Black Grey, RAL 7021 c/w individual 30mm thick illuminated White faced acylic letters to read 'ORDER HERE' installed to leading edge.

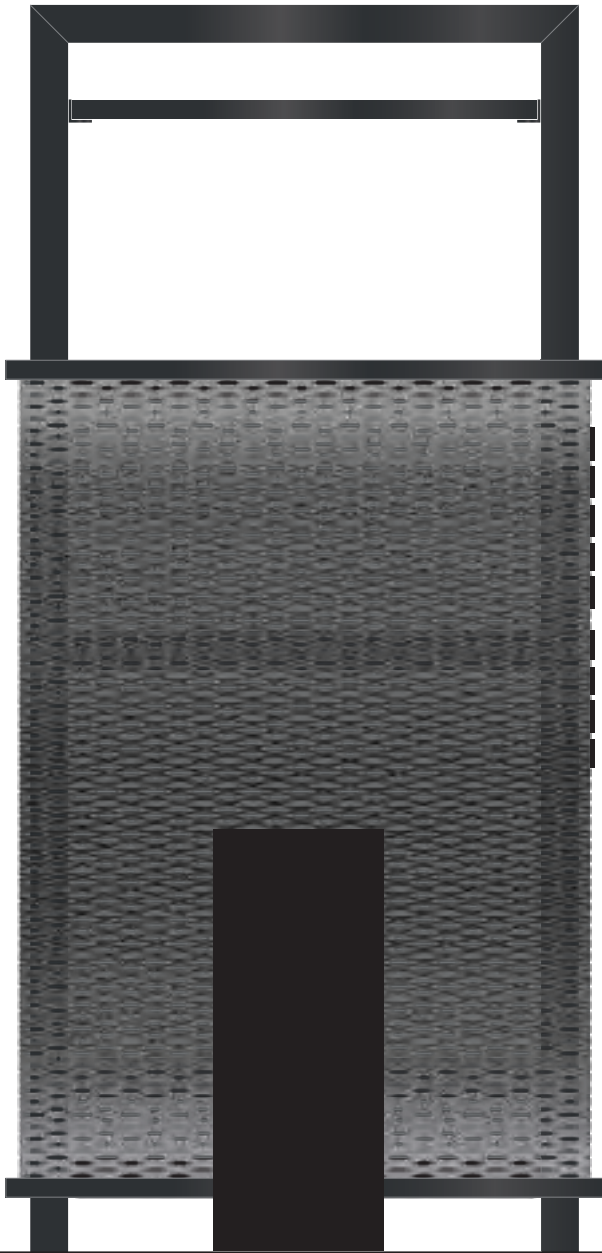

Front Elevation



Side Elevation



Rear Elevation

removeable
rear mesh panel

NIS SIGNS

NIS Signs (Leicester) Ltd
51 Marlow Rd, Leicester, LE3 2BQ

☎ 0116 270 6228
@ info@signs-nis.co.uk
🌐 www.signs-nis.co.uk

Client: Starbucks
Address: Holt Rd
Wrexham
LL13 8HL

Drawing no: 21-511

Job location: U:\Jobs\Starbucks\Wrexham\Drawings\Drawing files



Drawn by: DB

Rev: 2


Date: 23/08/21

Revision notes: 0) Initial issue
1) Welsh aspects added - DB 13/09/21
2) Order point Welsh texts revised - DB 15/09/21


All site dimensions to be verified prior to manufacture.
Do not scale from this drawing Copyright 2021.
This document is the property of NIS Signs
and must not be used, reproduced or disclosed
to any persons without the written consent of NIS Signs.

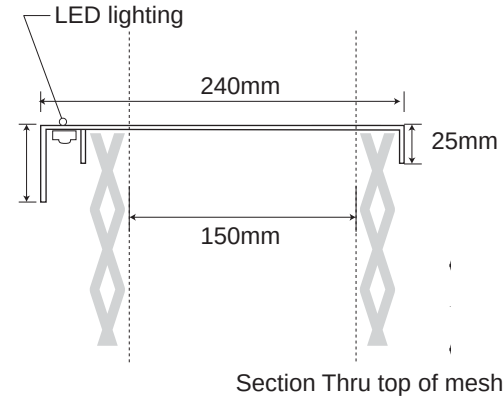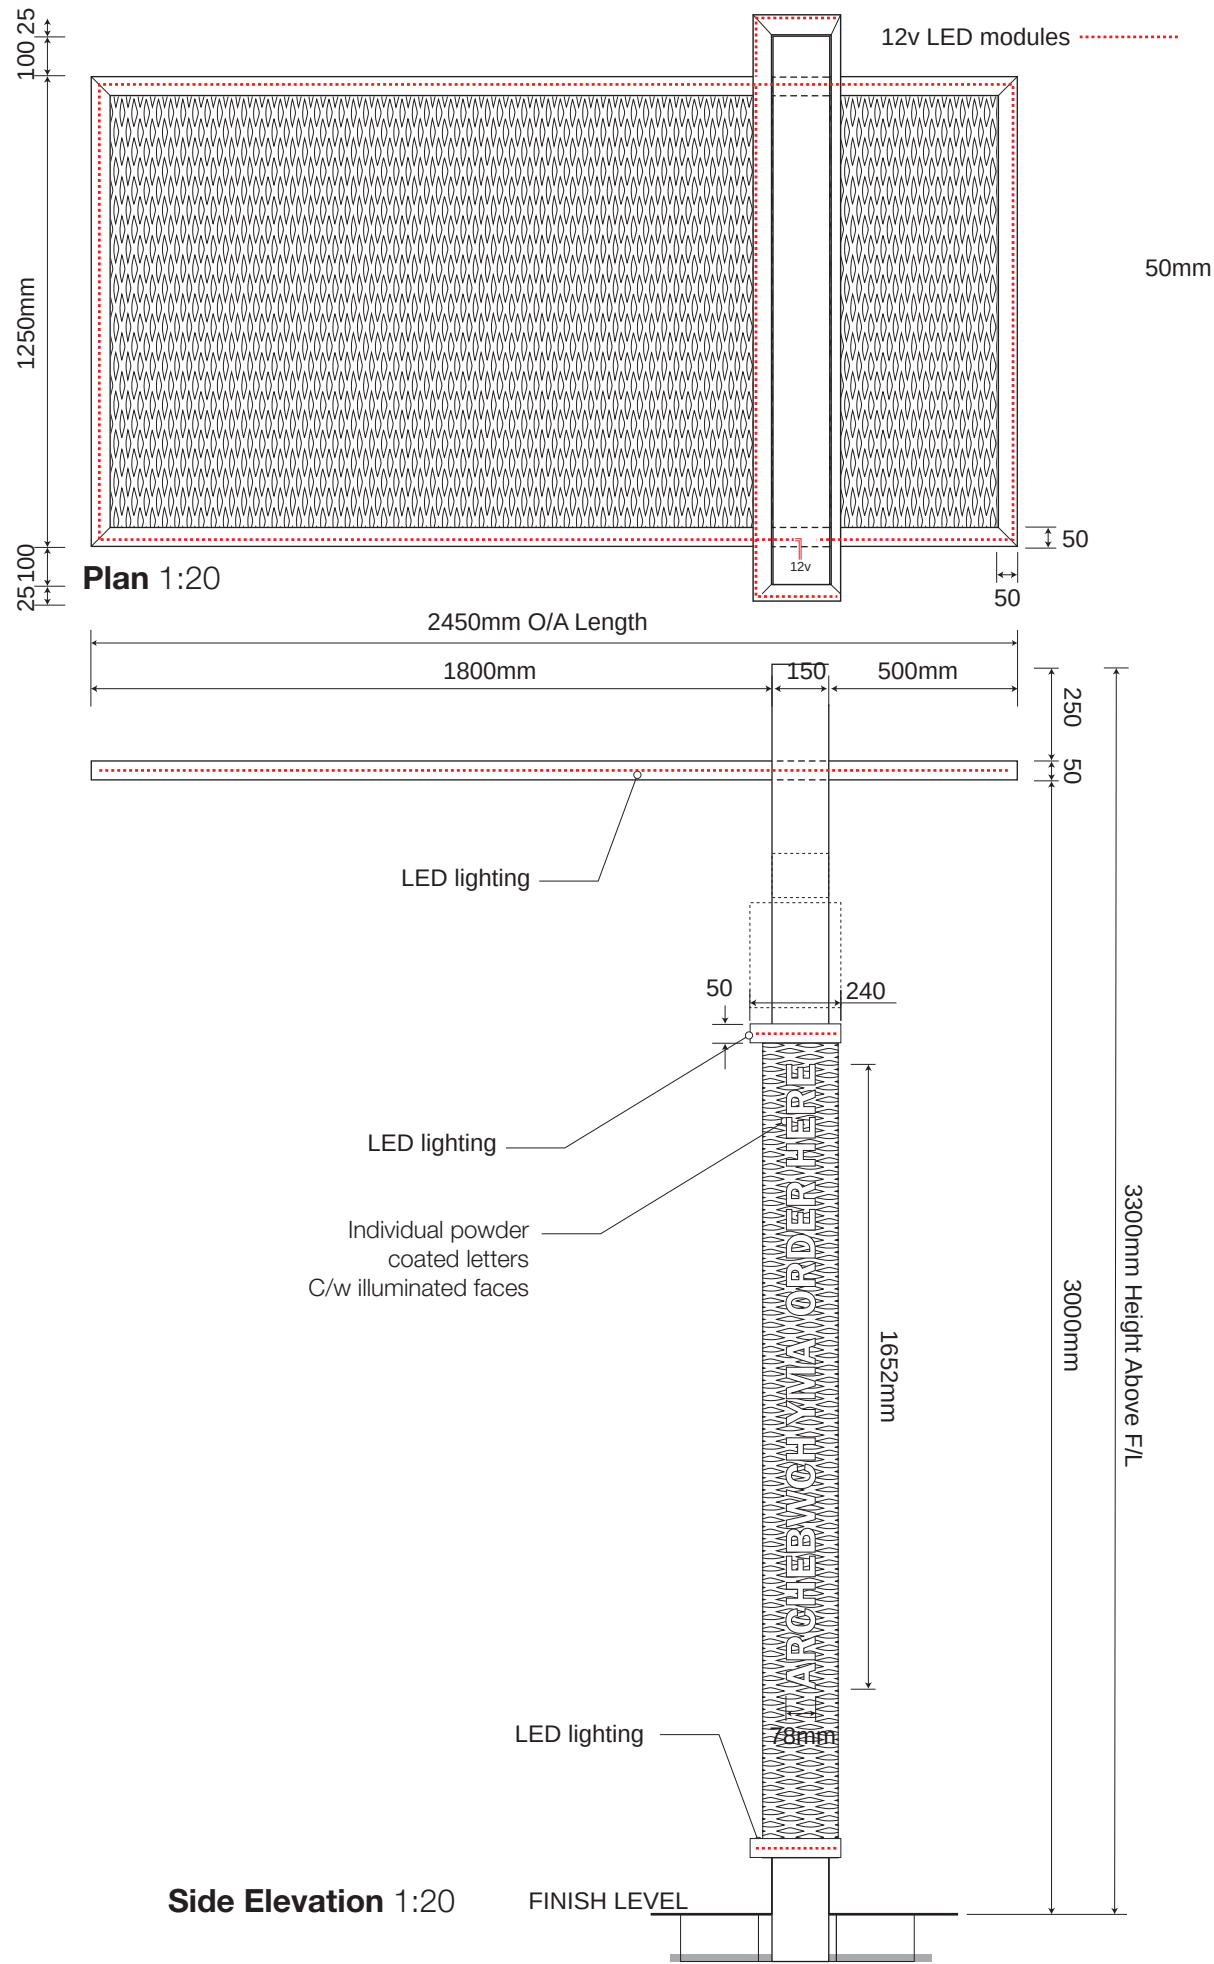


Letter construction detail Clearance Bar & Order Canopy
REVISED 06/05/20

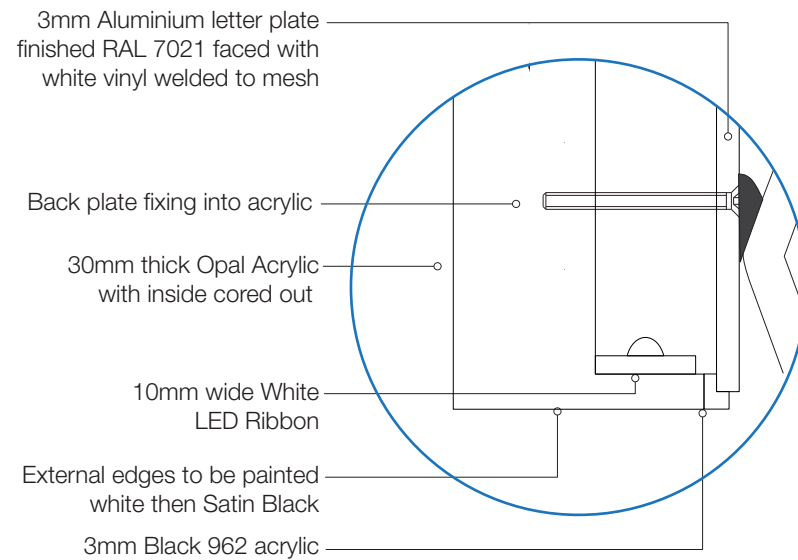

Section Thru A-A 1:20

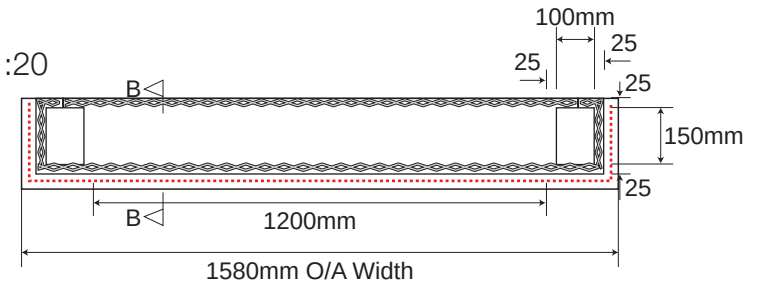

Front Elevation 1:20

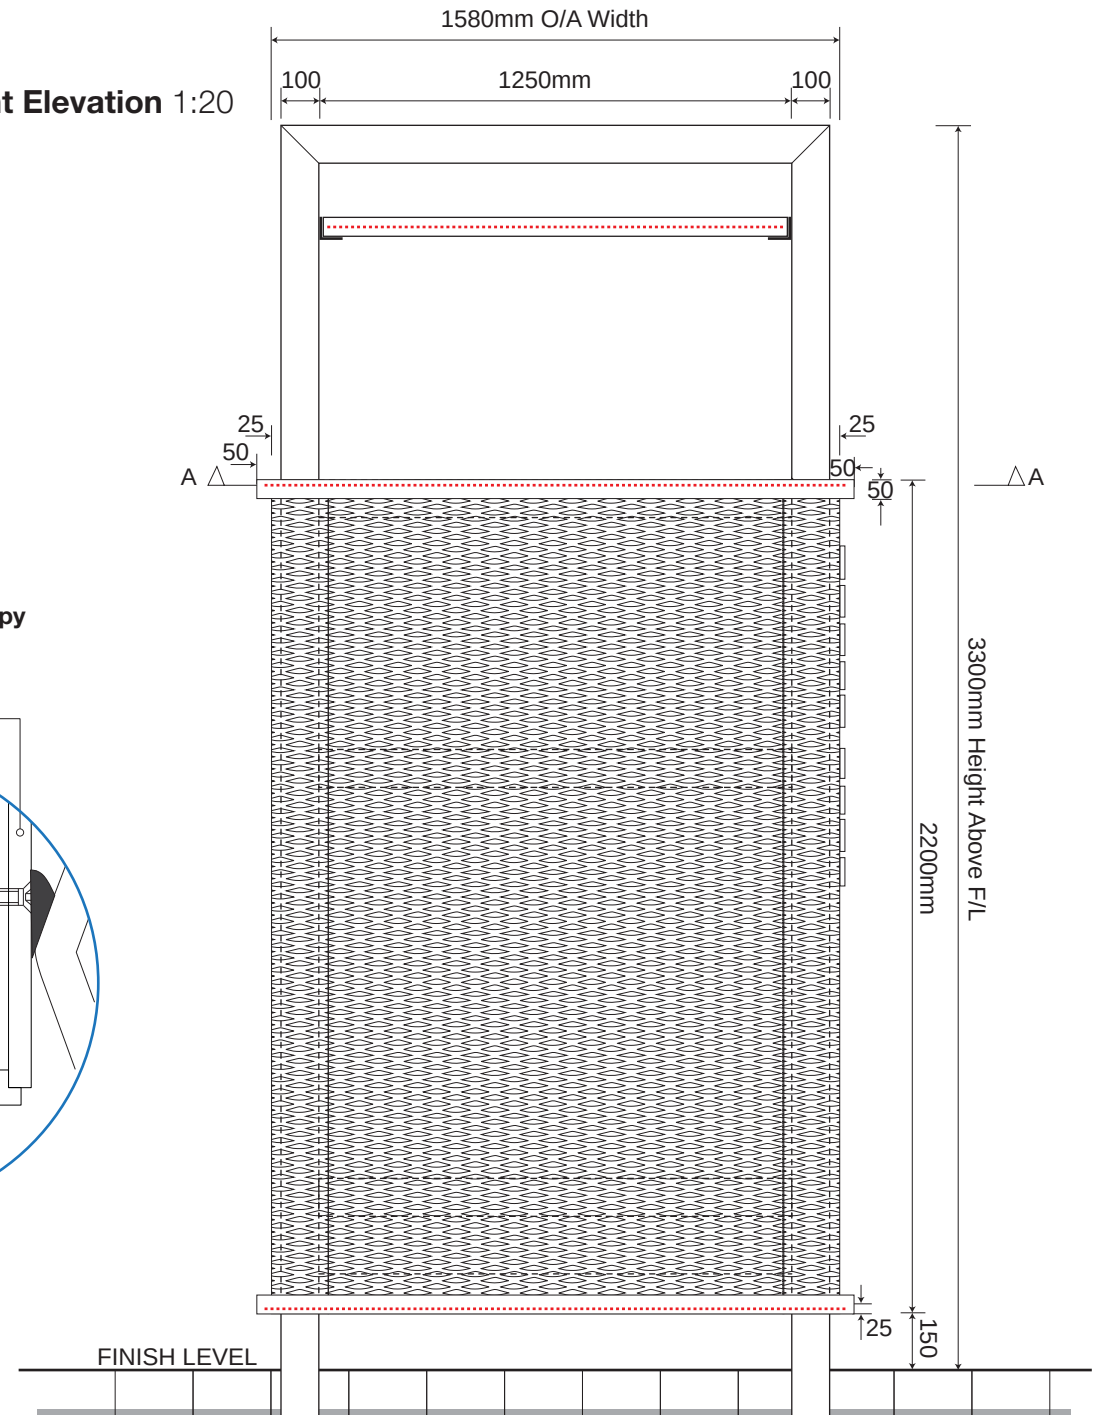

NIS SIGNS

NIS Signs (Leicester) Ltd
51 Marlow Rd, Leicester, LE3 2BQ

☎ 0116 270 6228
@ info@signs-nis.co.uk
🌐 www.signs-nis.co.uk

Client: Starbucks

Address: Holt Rd
Wrexham
LL13 8HL

Drawing no: 21-511

Job location: U:\Jobs\Starbucks\Wrexham\Drawings\Drawing files

Drawn by: DB

Rev: 2



Date: 23/08/21

Revision notes: 0) Initial issue
1) Welsh aspects added - DB 13/09/21
2) Order point Welsh texts revised - DB 15/09/21

All site dimensions to be verified prior to manufacture.
Do not scale from this drawing Copyright 2021.
This document is the property of NIS Signs
and must not be used, reproduced or disclosed
to any persons without the written consent of NIS Signs.

EG Layout Q2-2020 revision
Order Canopy Base/Cage Details 1:10

All ducting 50mm Diameter
with draw wires to be left
1200mm long above finished surface

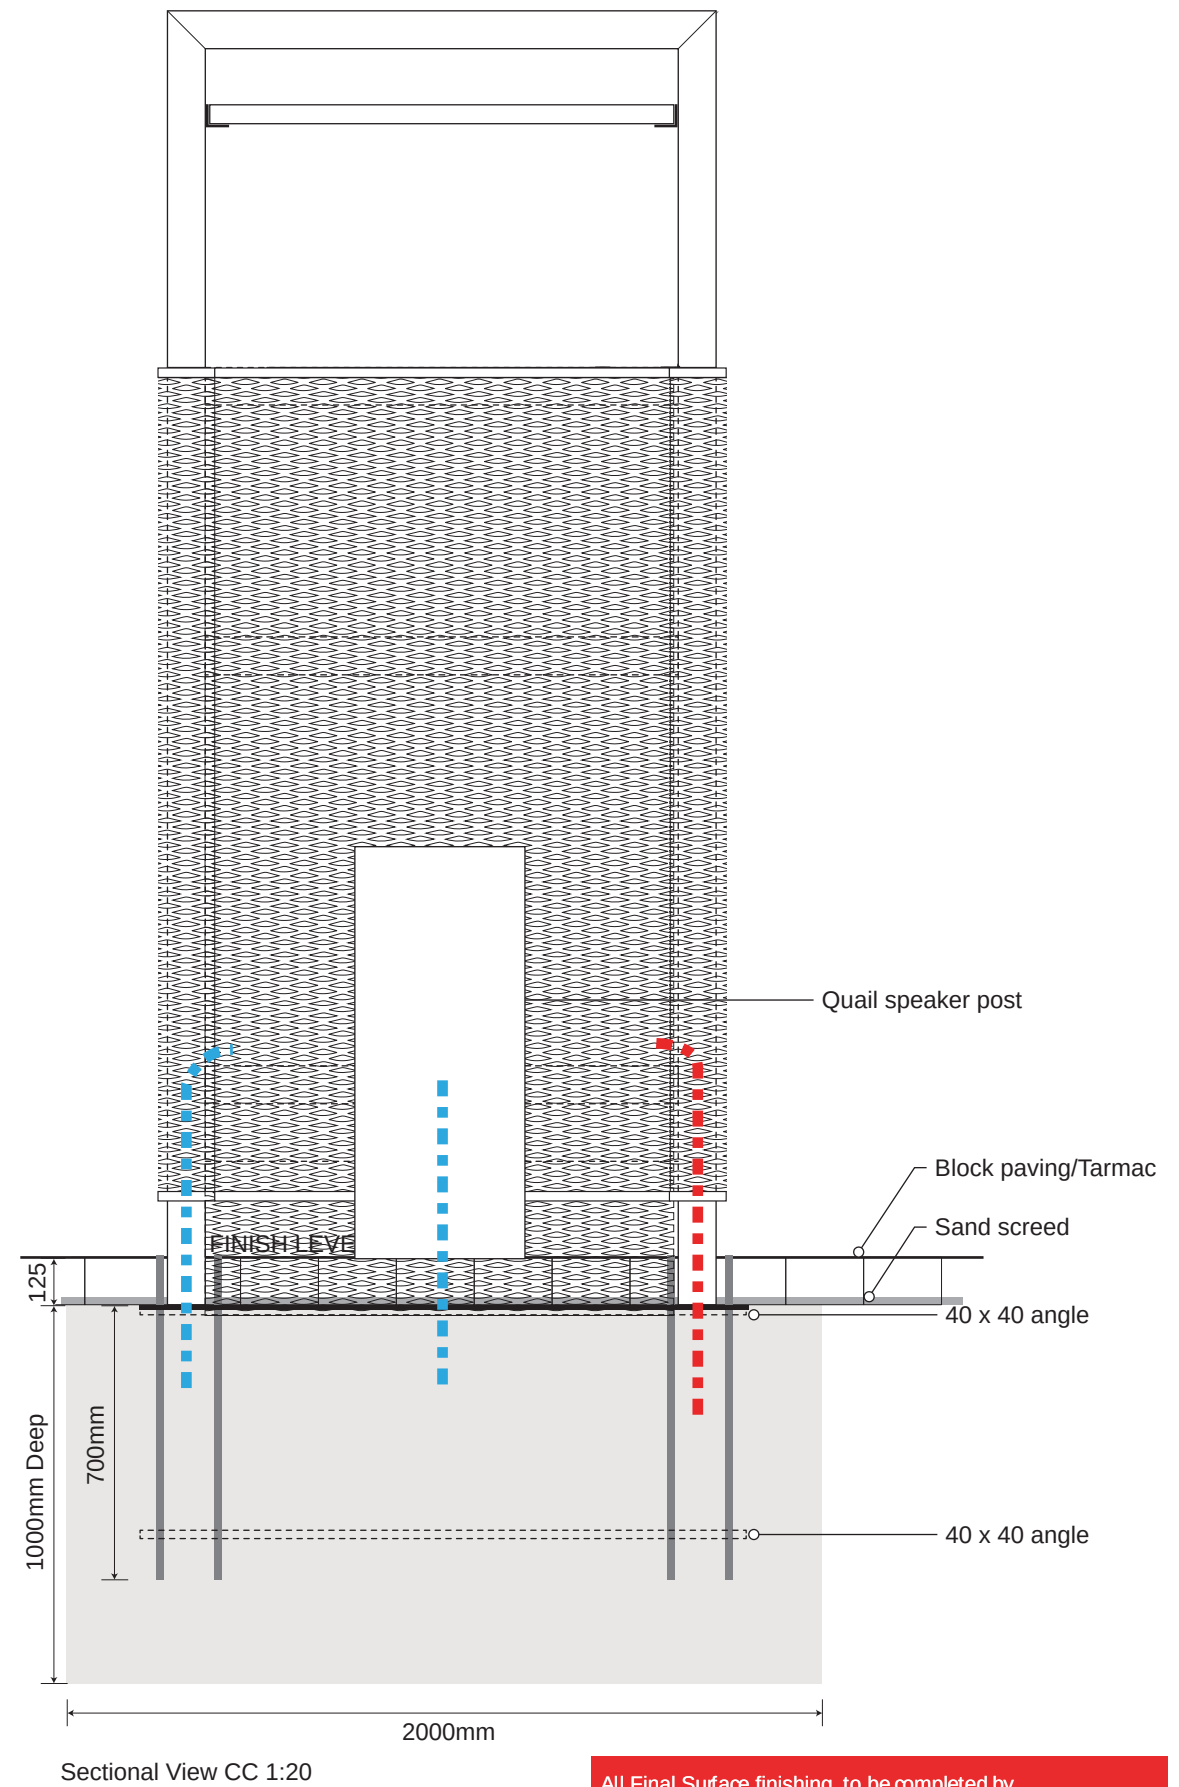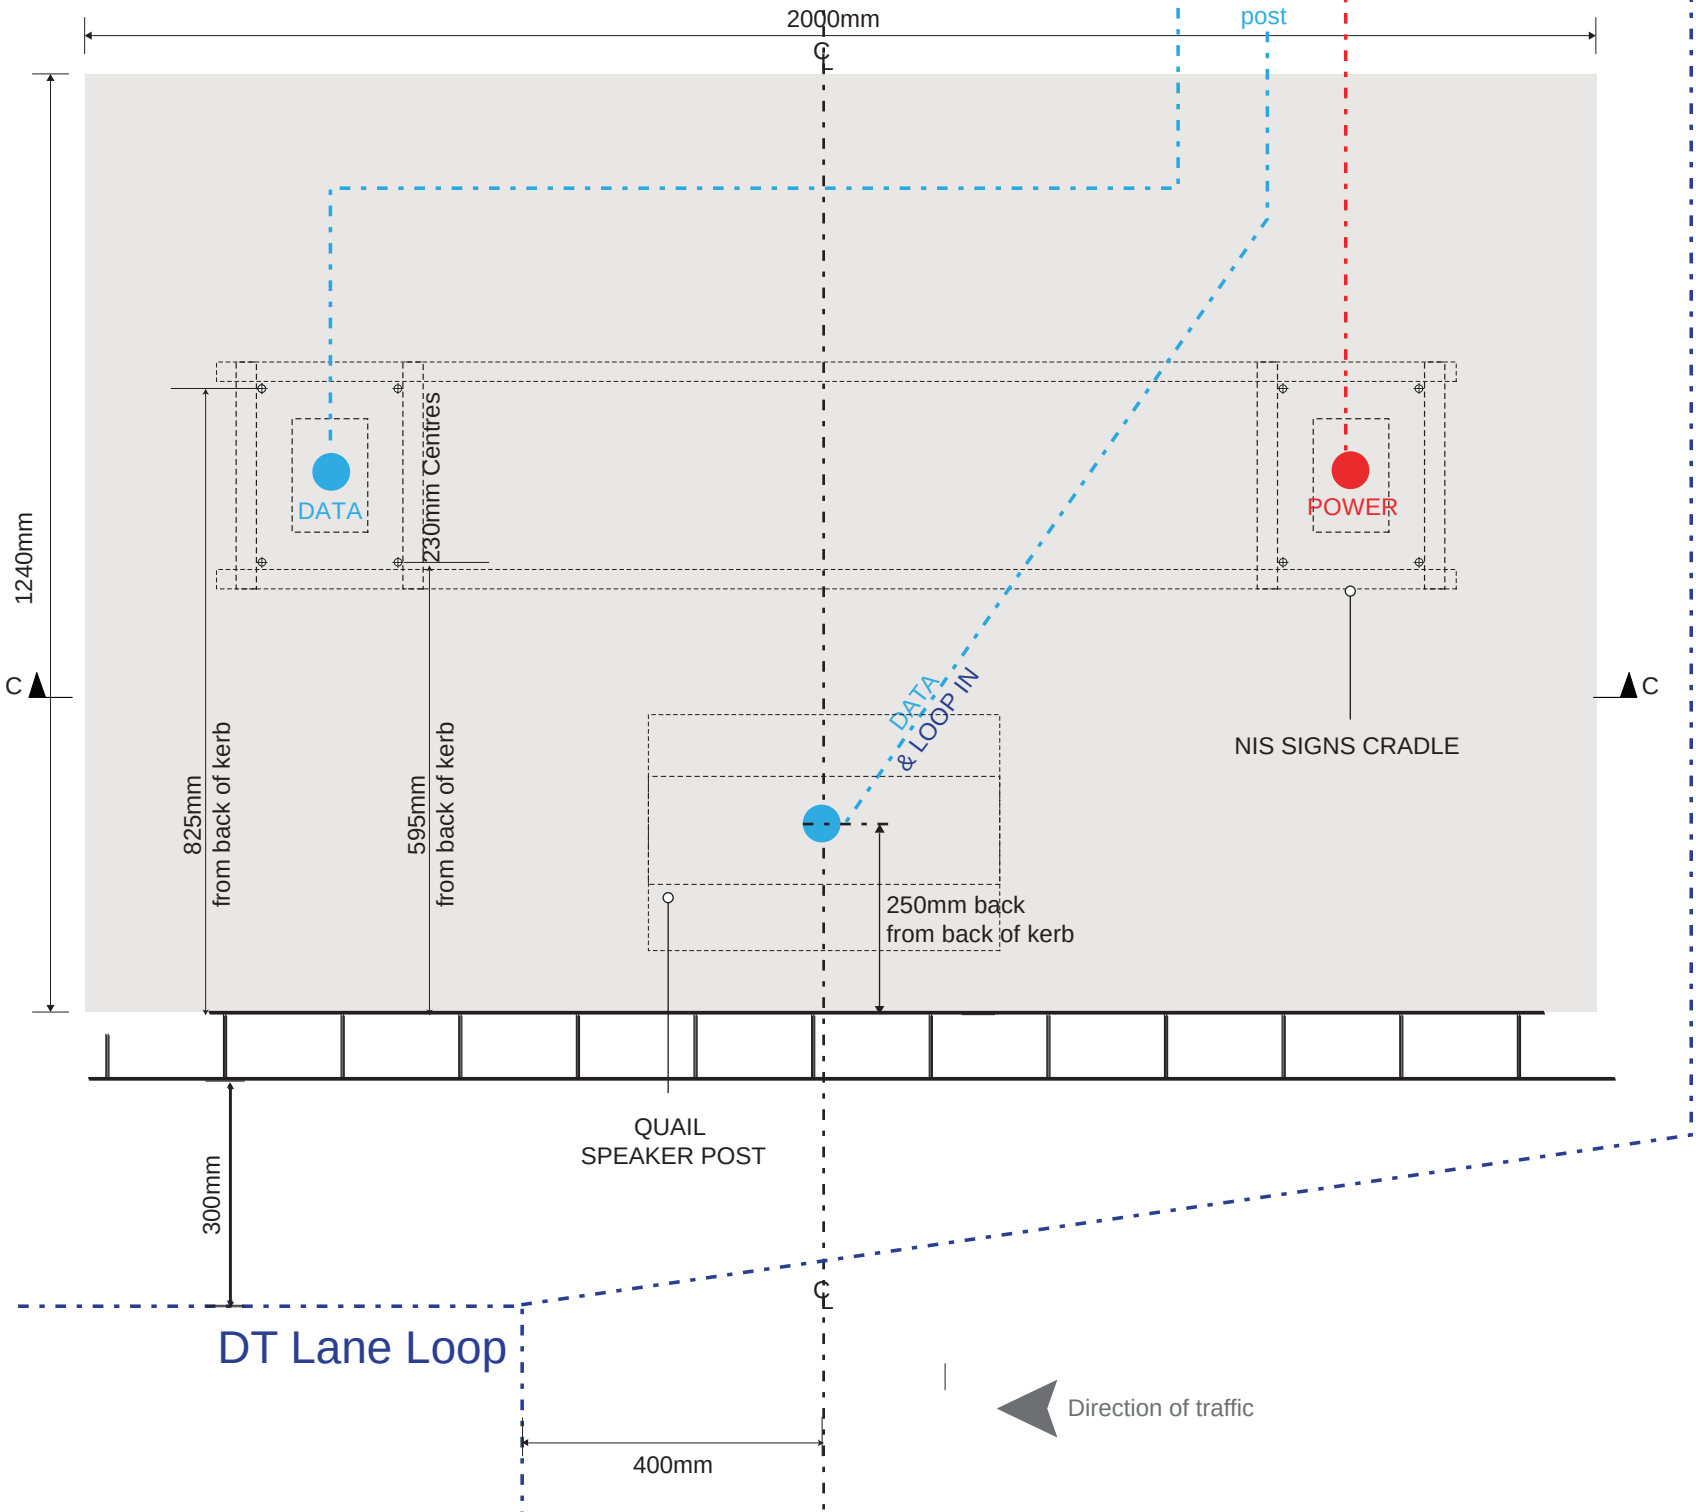

All Final Surface finishing to be completed by
Main contractor / Ground worker. Including any cutting in
around signat juncture points and adaptation of
position if requested by Sarbucks/ Franchisee during inspection

NIS SIGNS

NIS Signs (Leicester) Ltd
51 Marlow Rd, Leicester, LE3 2BQ

0116 270 6228
info@signs-nis.co.uk
www.signs-nis.co.uk


Client: Starbucks
Address: Holt Rd
Wrexham
LL13 8HL

Drawing no: 21-511
Job location: U:\Jobs\Starbucks\Wrexham\Drawings\Drawing files
Drawn by: DB
Rev: 2
Date: 23/08/21



Revision notes: 0) Initial issue
1) Welsh aspects added - DB 13/09/21
2) Order point Welsh texts revised - DB 15/09/21

All site dimensions to be verified prior to manufacture.
Do not scale from this drawing Copyright 2021.
This document is the property of NIS Signs
and must not be used, reproduced or disclosed
to any persons without the written consent of NIS Signs.

6 Samsung OH55F Triple Menu Case - 1:10
Mild steel frame, Base and cladding all finished Black
to Contain 3 off 55” Samsung Screens

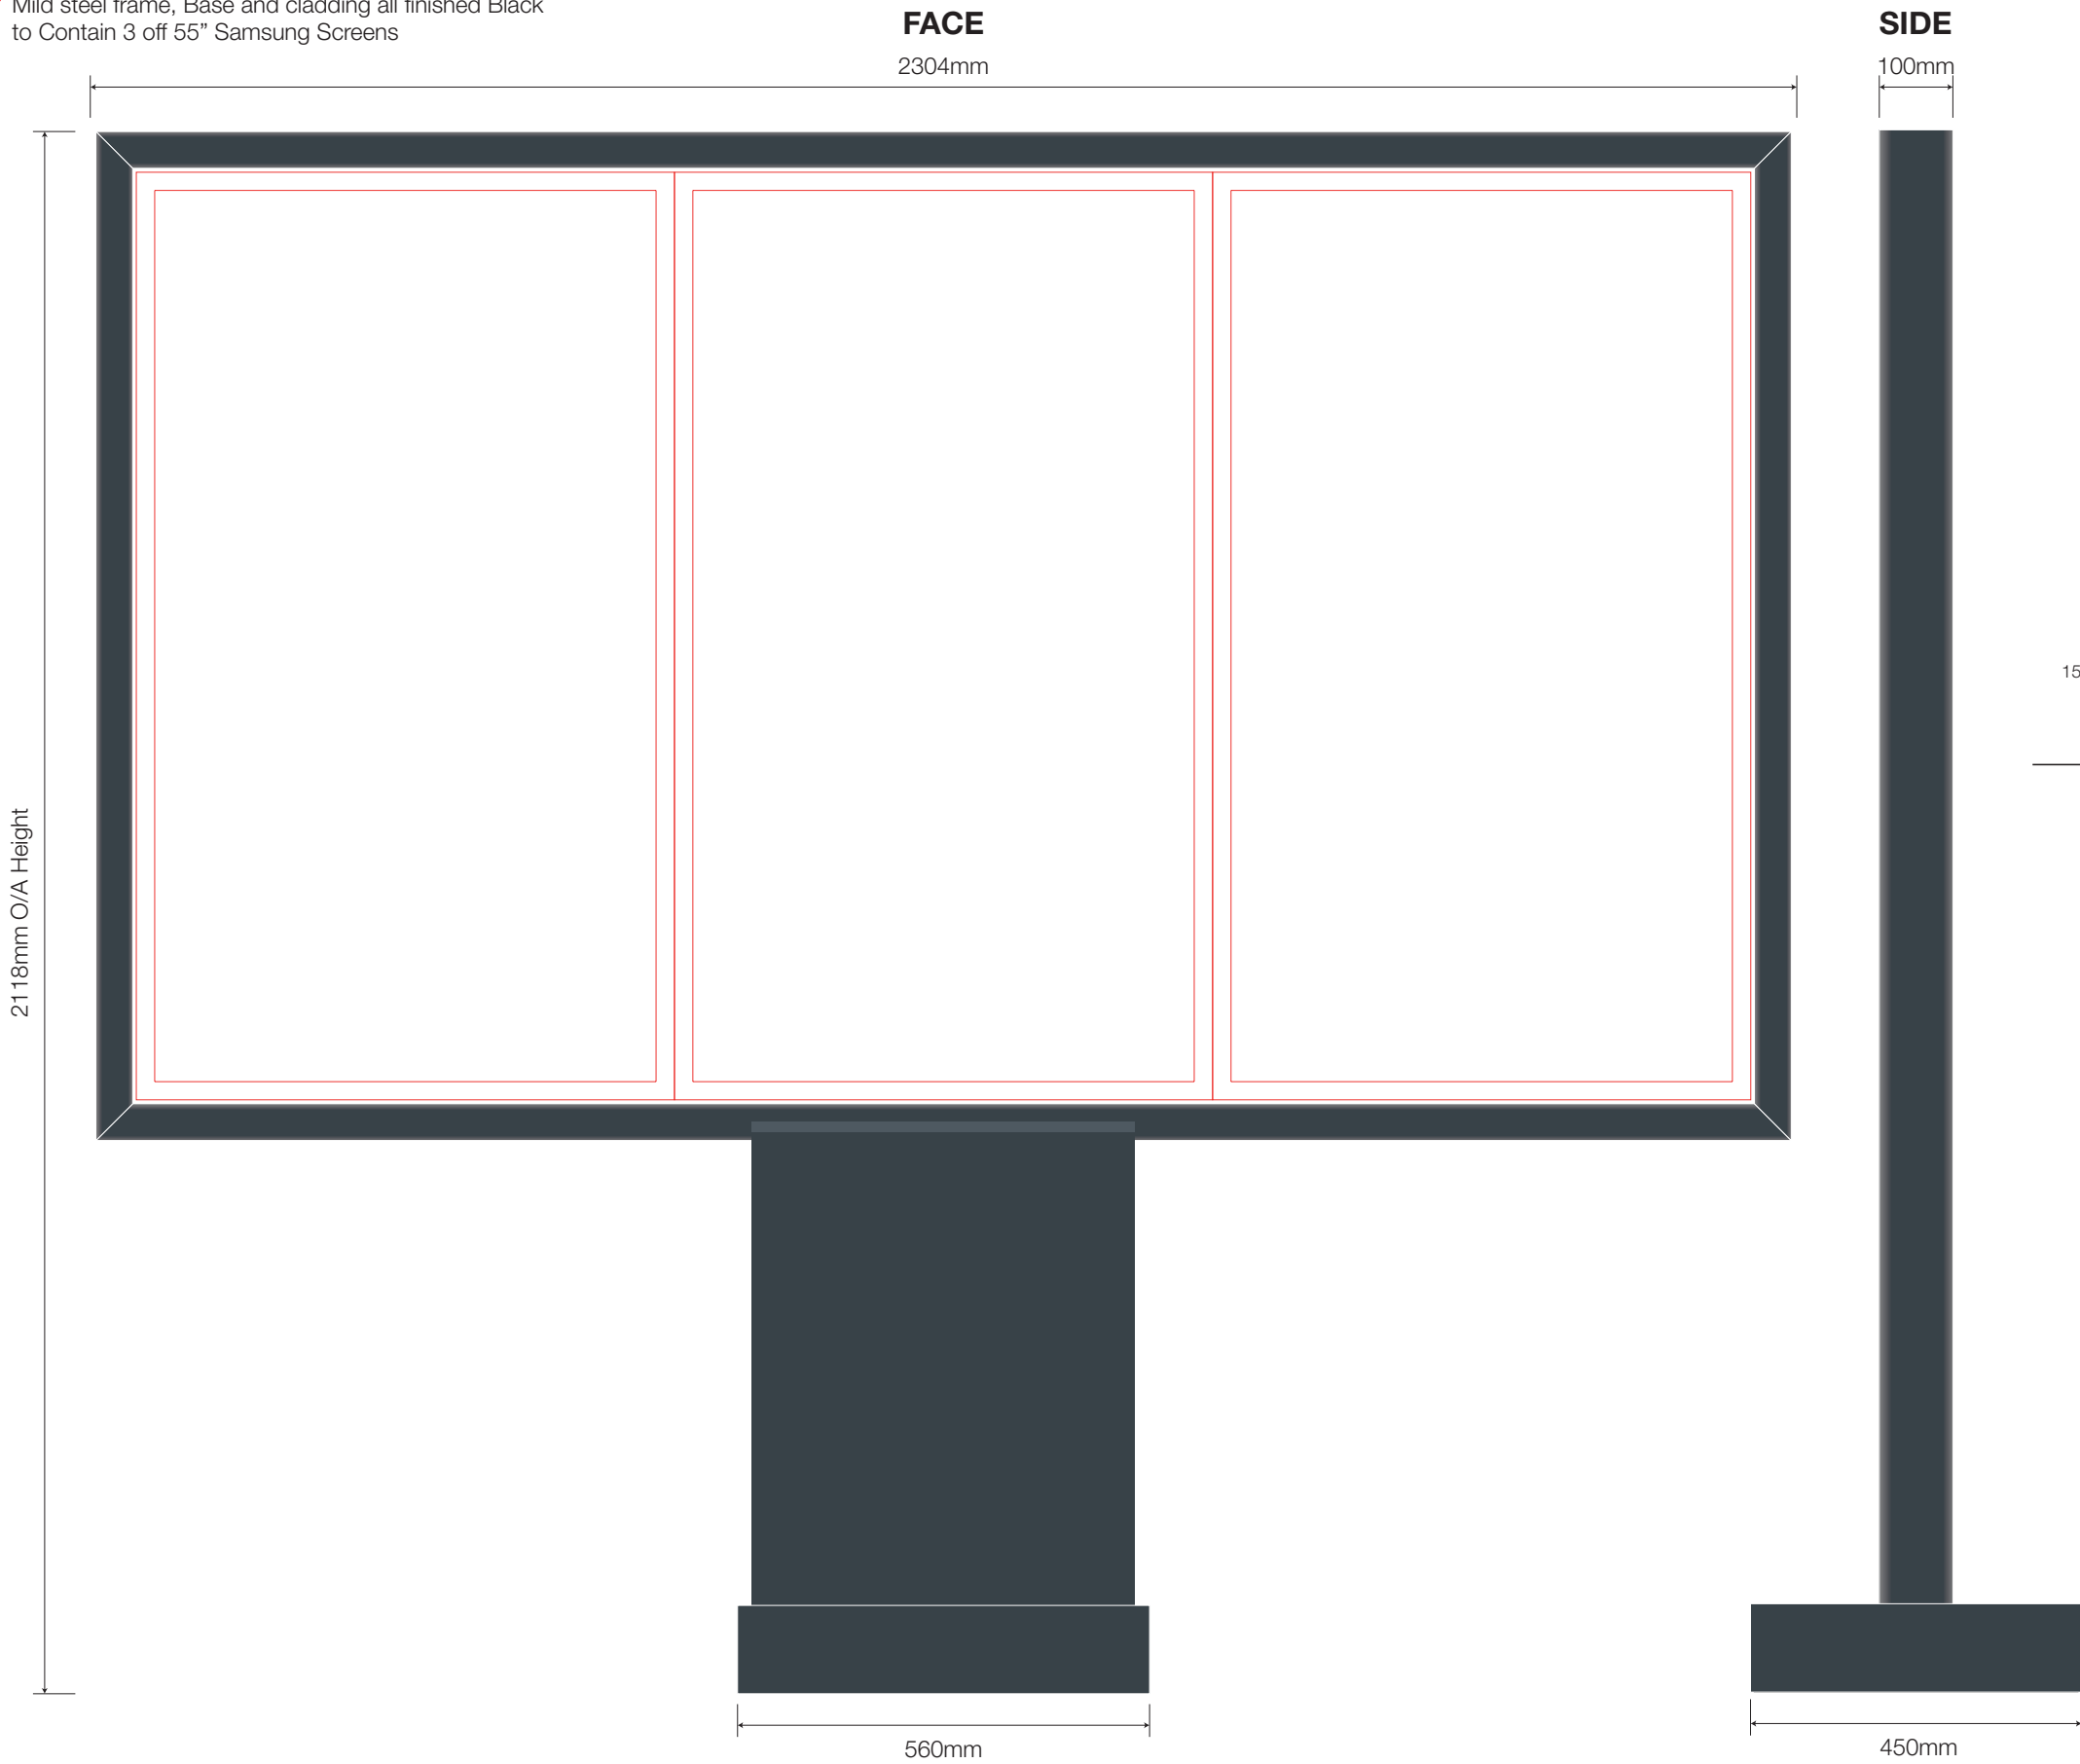

3 Screen Menu Pad details

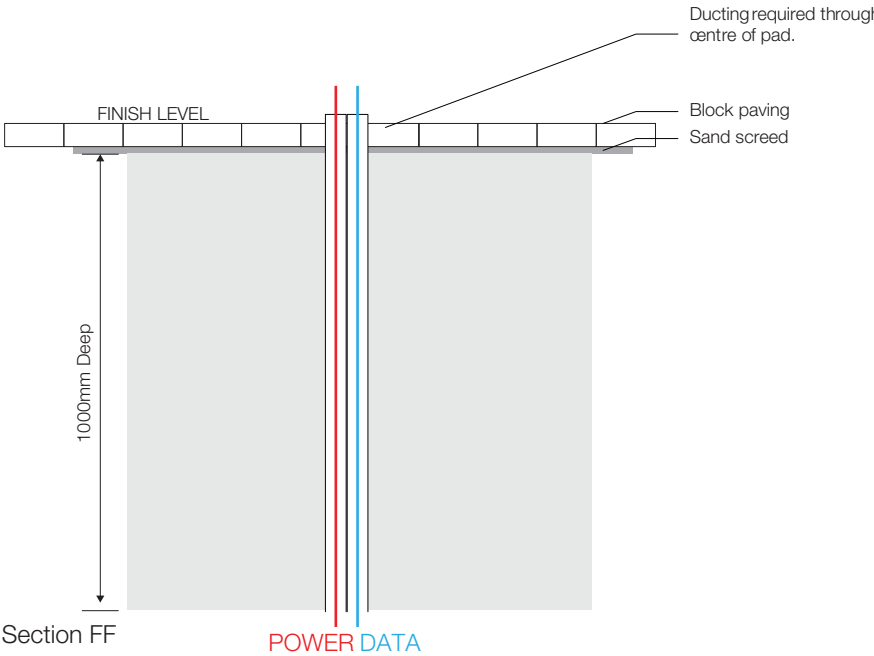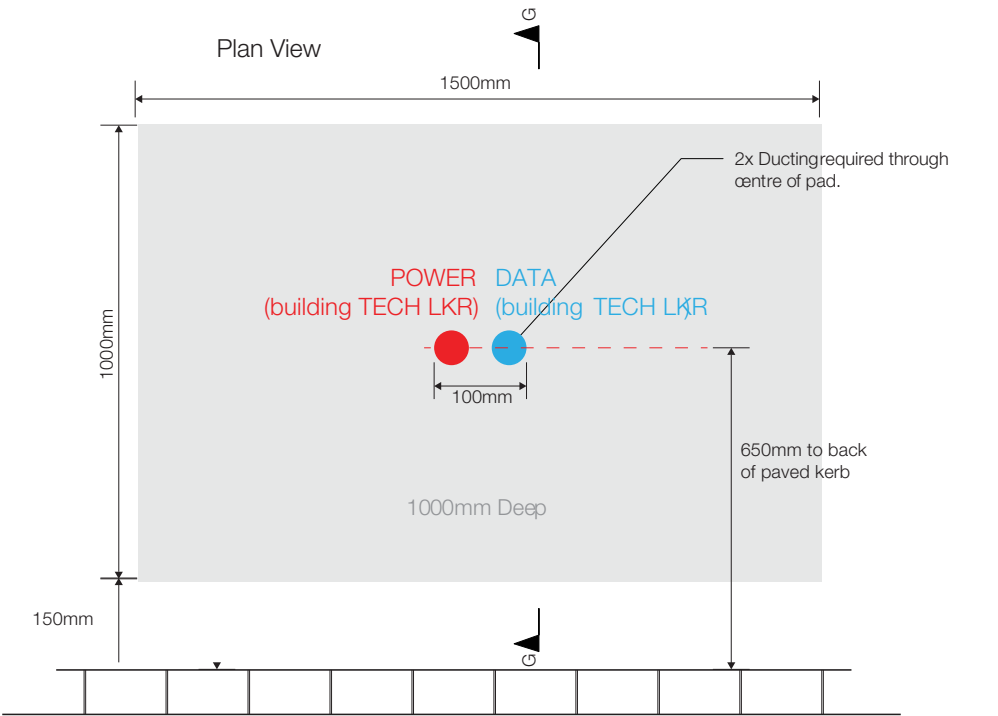

NIS SIGNS

NIS Signs (Leicester) Ltd
51 Marlow Rd, Leicester, LE3 2BQ

0116 270 6228
info@signs-nis.co.uk
www.signs-nis.co.uk

Client: Starbucks

Address: Holt Rd
Wrexham
LL13 8HL

Drawing no: 21-511

Job location: U:\Jobs\Starbucks\Wrexham\Drawings\Drawing files

Drawn by: DB

Rev: 2

Date: 23/08/21


Revision notes: 0) Initial issue
1) Welsh aspects added - DB 13/09/21
2) Order point Welsh texts revised - DB 15/09/21

All site dimensions to be verified prior to manufacture.
Do not scale from this drawing Copyright 2021.
This document is the property of NIS Signs
and must not be used, reproduced or disclosed
to any persons without the written consent of NIS Signs.


7

Welcome Mesh Directional - 1:20


1 Off, 1300mm High 'Welcome' directional sign.
Consisting of folded aluminium box section frame c/w Brera mesh all finished Black Grey, RAL 7021 and 5mm thick Aluminium 'Chevrons' faced with Reflective white vinyl.
Folded aluminium top tray c/w 'Welcome' letters, faced with individual 10mm black foamex finished RAL 7021 which are faced with white vinyl.
Additional framework for Welsh language version mounted above.

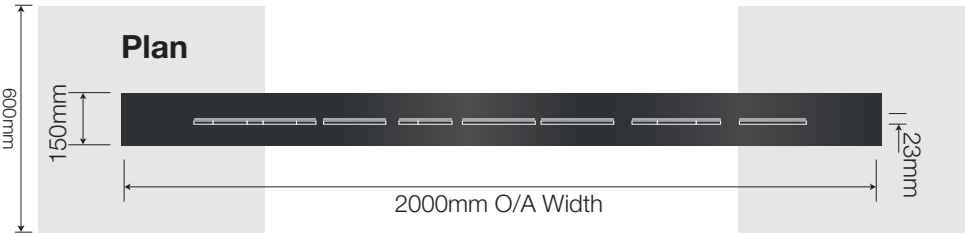


Front Section

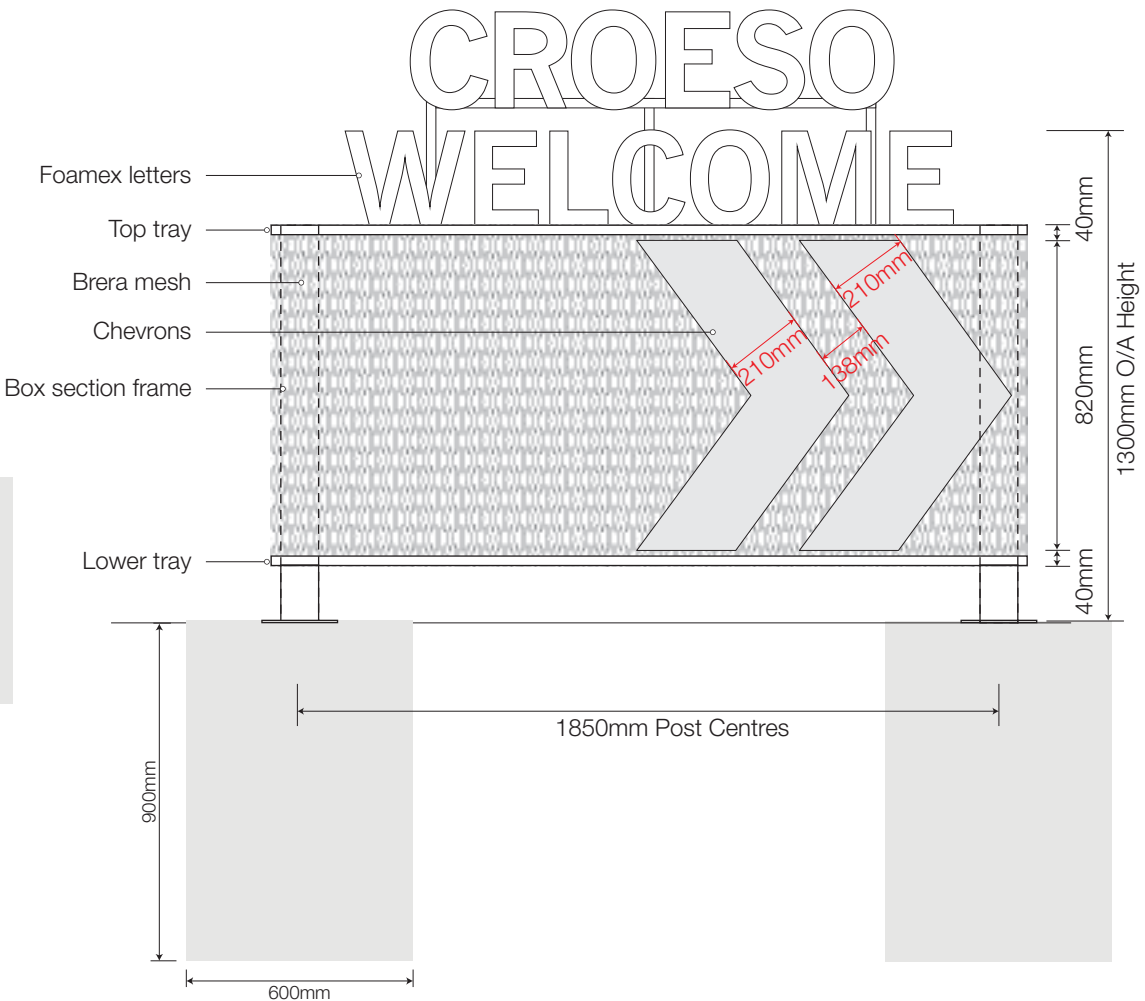


Side Section

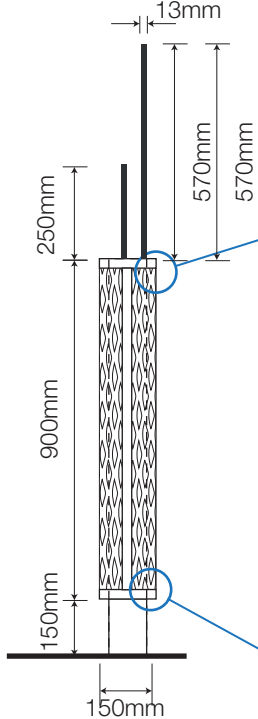


Upper Tray Section - 1:1

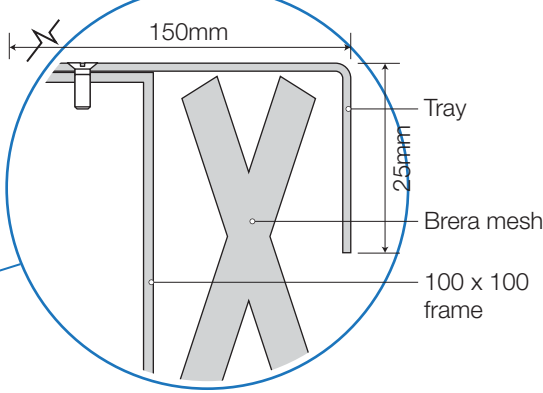


Lower Tray Section - 1:1

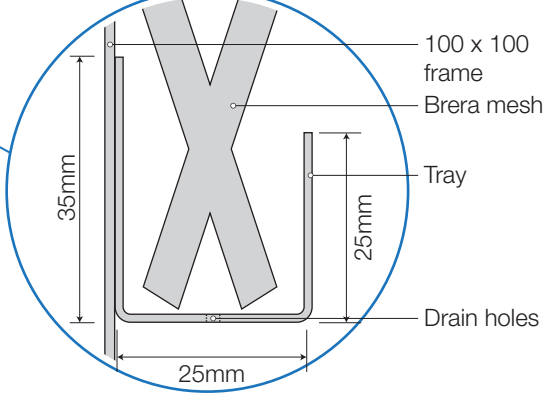


Front Elevation

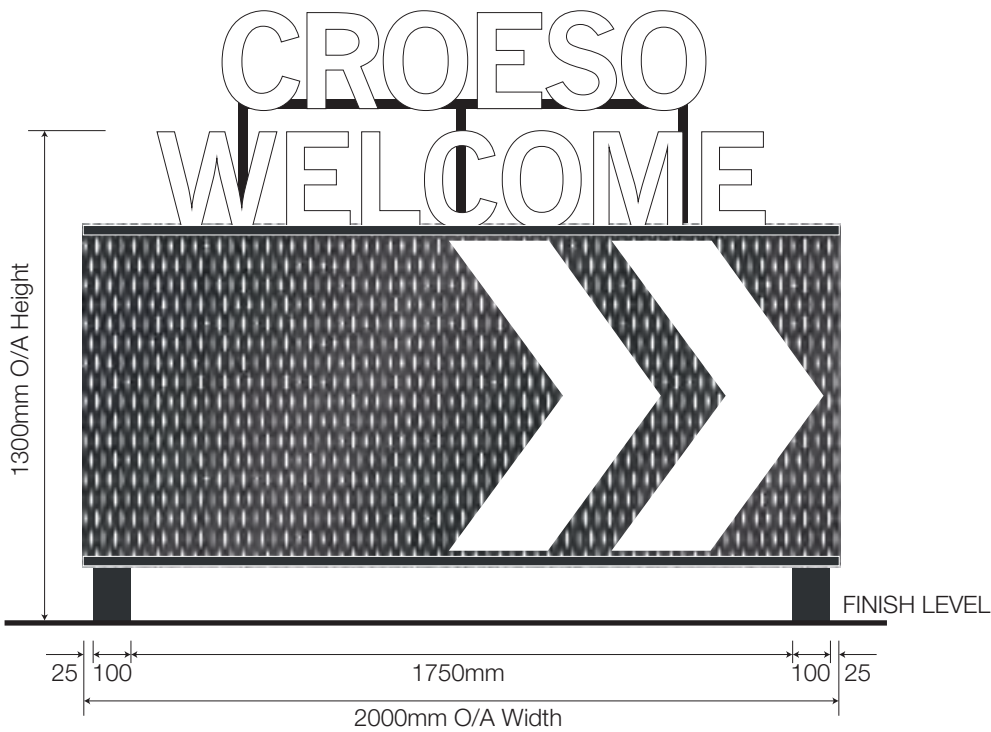

Side Elevation

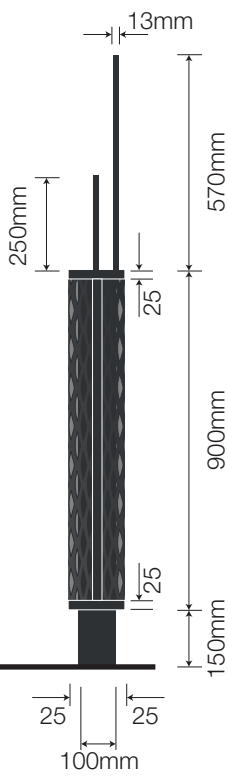

Rear Elevation

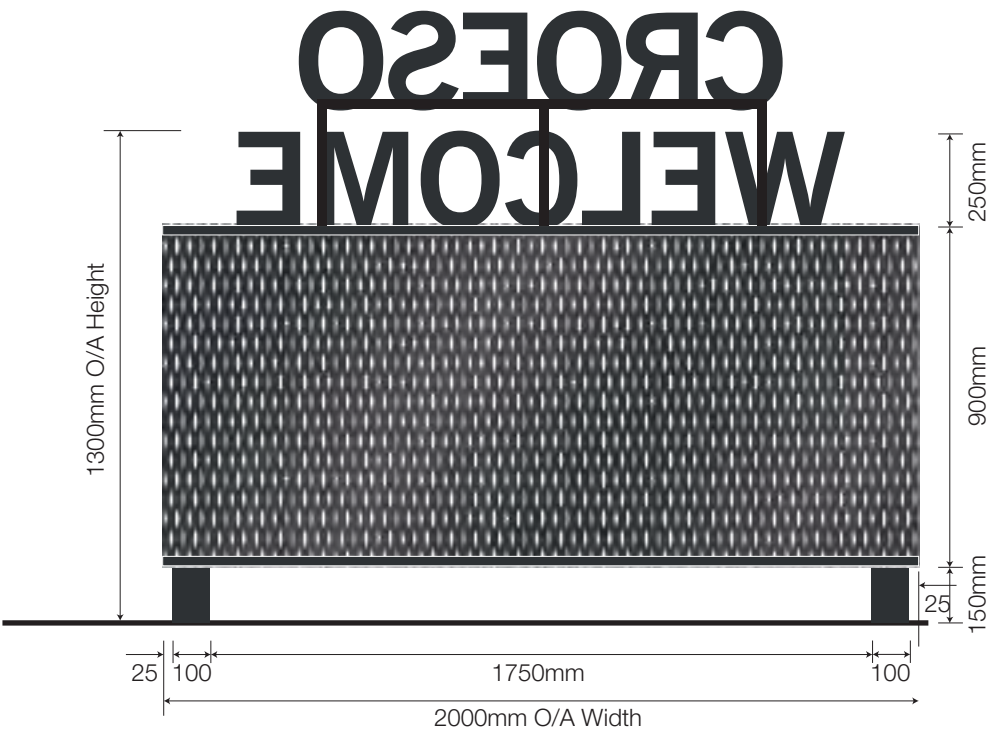

NIS SIGNS

NIS Signs (Leicester) Ltd
51 Marlow Rd, Leicester, LE3 2BQ

0116 270 6228
info@signs-nis.co.uk
www.signs-nis.co.uk

Client: Starbucks
Address: Holt Rd
Wrexham
LL13 8HL

Drawing no: 21-511

Job location: U:\Jobs\Starbucks\Wrexham\Drawings\Drawing files

Drawn by: DB

Rev: 2



Date: 23/08/21

Revision notes: 0) Initial issue
1) Welsh aspects added - DB 13/09/21
2) Order point Welsh texts revised - DB 15/09/21


All site dimensions to be verified prior to manufacture.
Do not scale from this drawing Copyright 2021.
This document is the property of NIS Signs
and must not be used, reproduced or disclosed
to any persons without the written consent of NIS Signs.

8 Thank You Mesh Directional - 1:20


1 Off, 1280mm High 'Thank You' directional sign.
Consisting of folded aluminium box section frame c/w Brera mesh all finished Black Grey, RAL 7021 and 5mm thick Aluminium 'Chevrons' faced with Reflective white vinyl.
Folded aluminium top tray c/w 'Thank You' letters, faced with individual 10mm black foamex finished RAL 7021 which are faced with white vinyl.
Additional framework for Welsh language version mounted above.

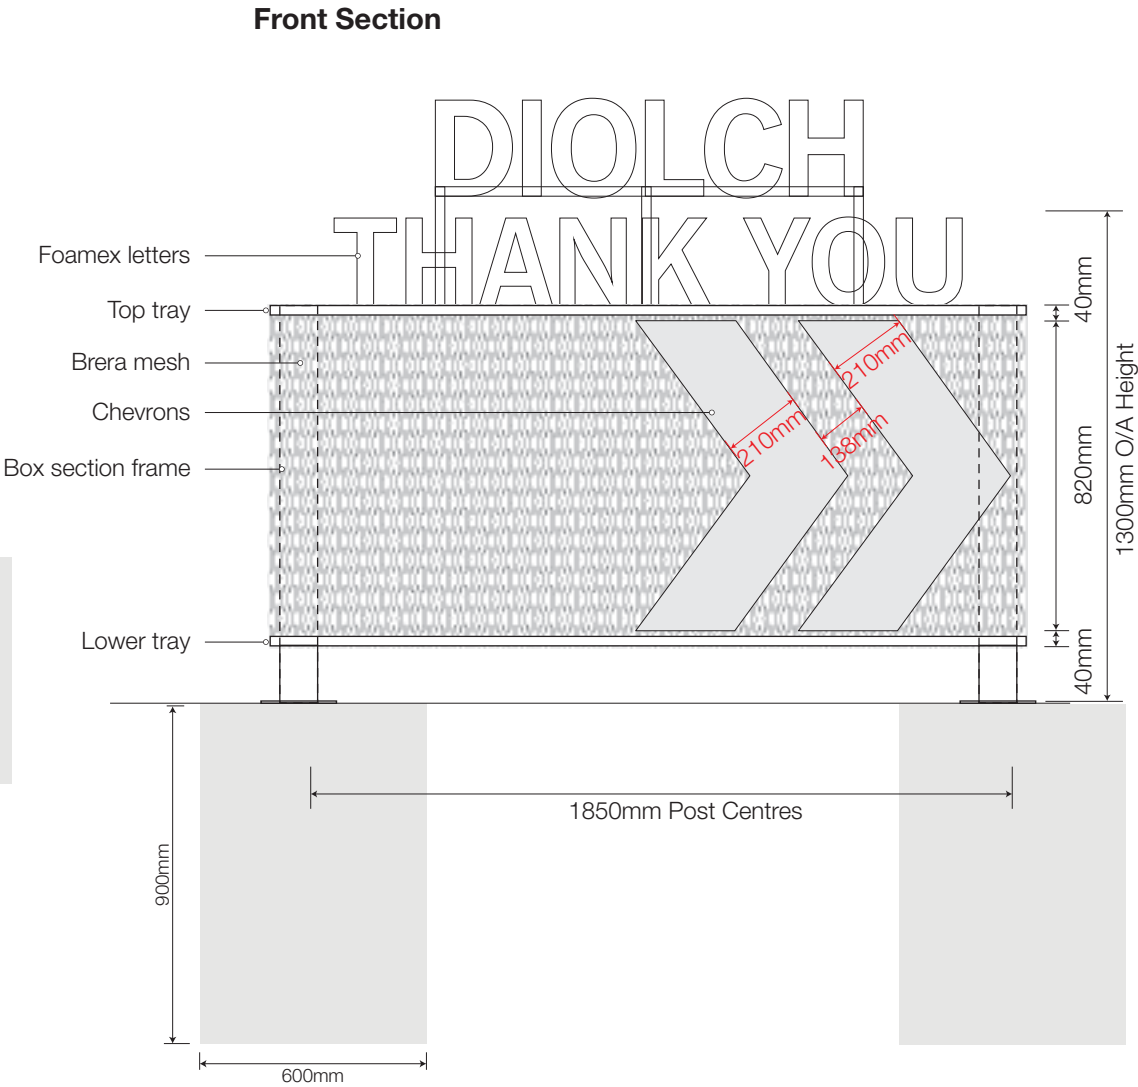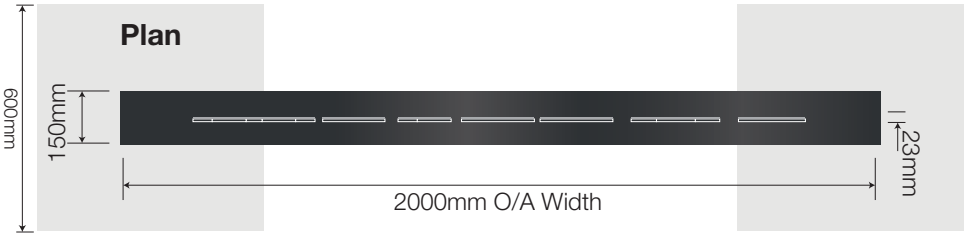


Side Section

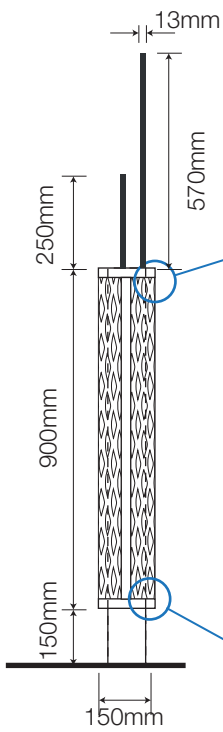


Upper Tray Section - 1:1

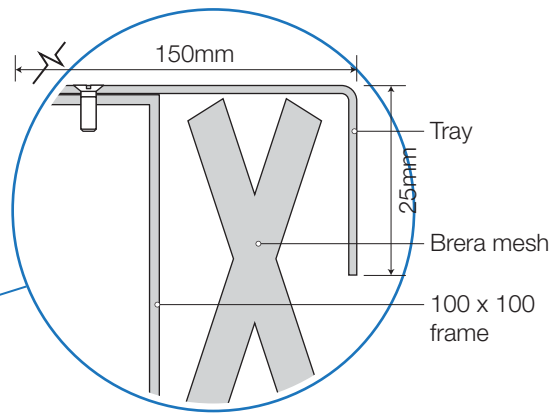


Lower Tray Section - 1:1

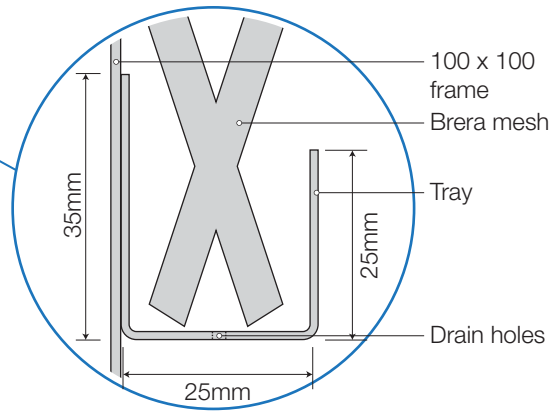


Front Elevation

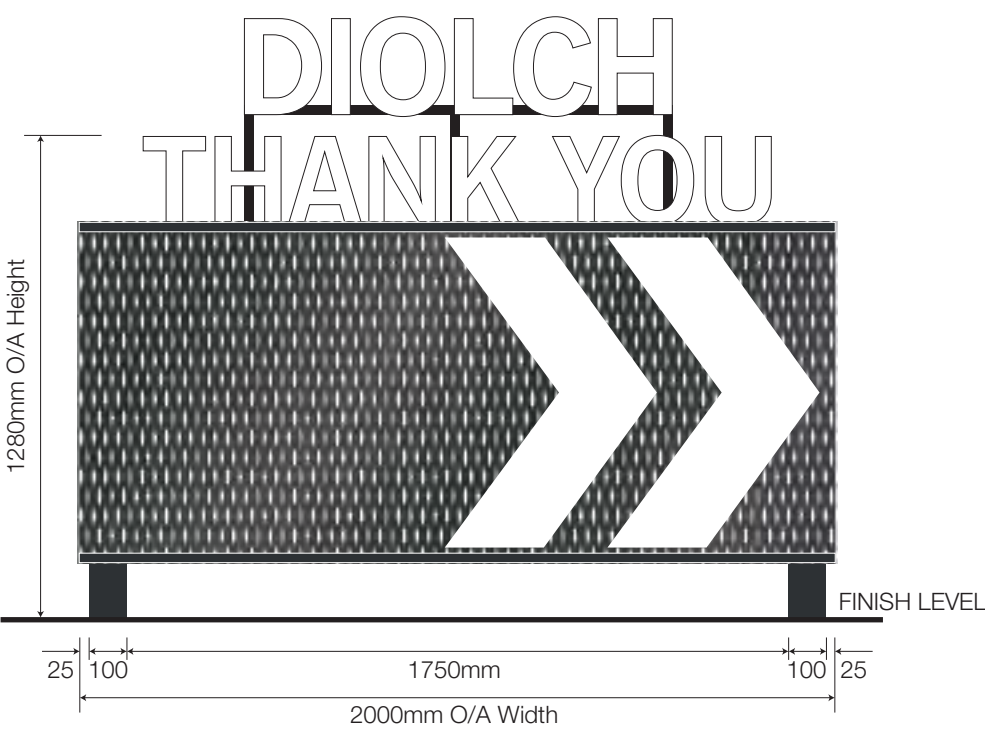

Side Elevation

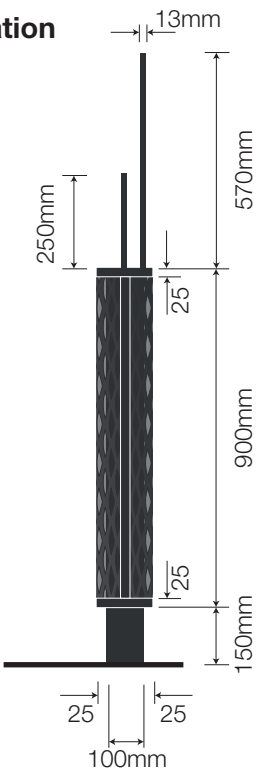

Rear Elevation

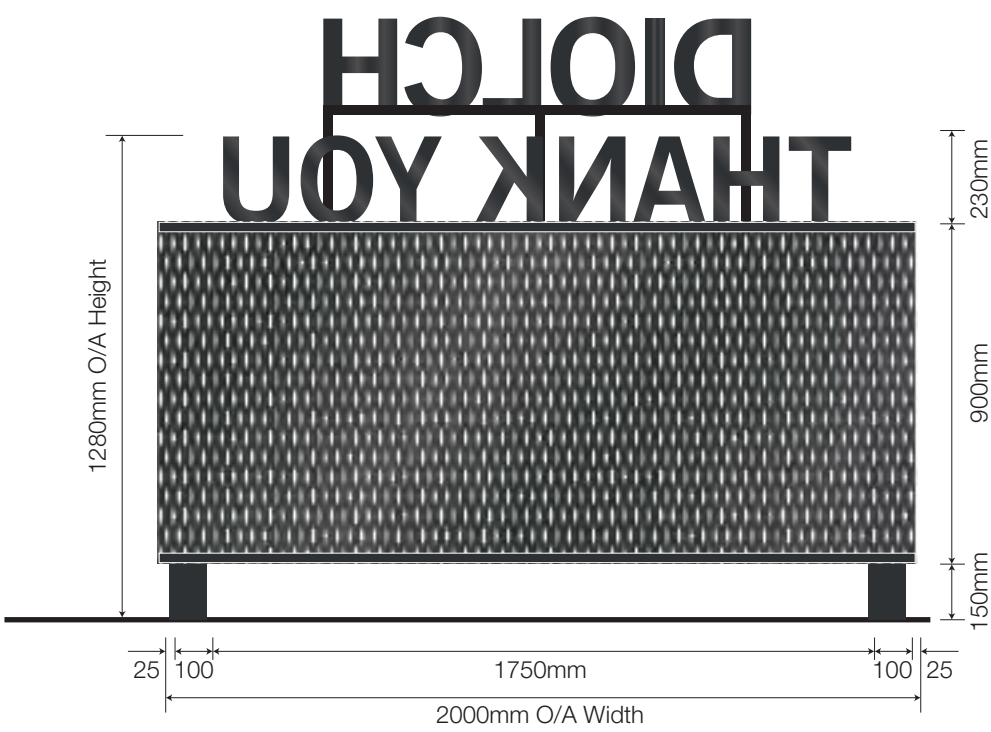

NIS SIGNS

NIS Signs (Leicester) Ltd
51 Marlow Rd, Leicester, LE3 2BQ

0116 270 6228
info@signs-nis.co.uk
www.signs-nis.co.uk

Client: Starbucks
Address: Holt Rd
Wrexham
LL13 8HL

Drawing no: 21-511

Job location: U:\Jobs\Starbucks\Wrexham\Drawings\Drawing files

Drawn by: DB



Rev: 2

Date: 23/08/21

Revision notes: 0) Initial issue
1) Welsh aspects added - DB 13/09/21
2) Order point Welsh texts revised - DB 15/09/21

All site dimensions to be verified prior to manufacture.
Do not scale from this drawing Copyright 2021.
This document is the property of NIS Signs
and must not be used, reproduced or disclosed
to any persons without the written consent of NIS Signs.

9 No Entry/Thank You Directional Sign - 1:10

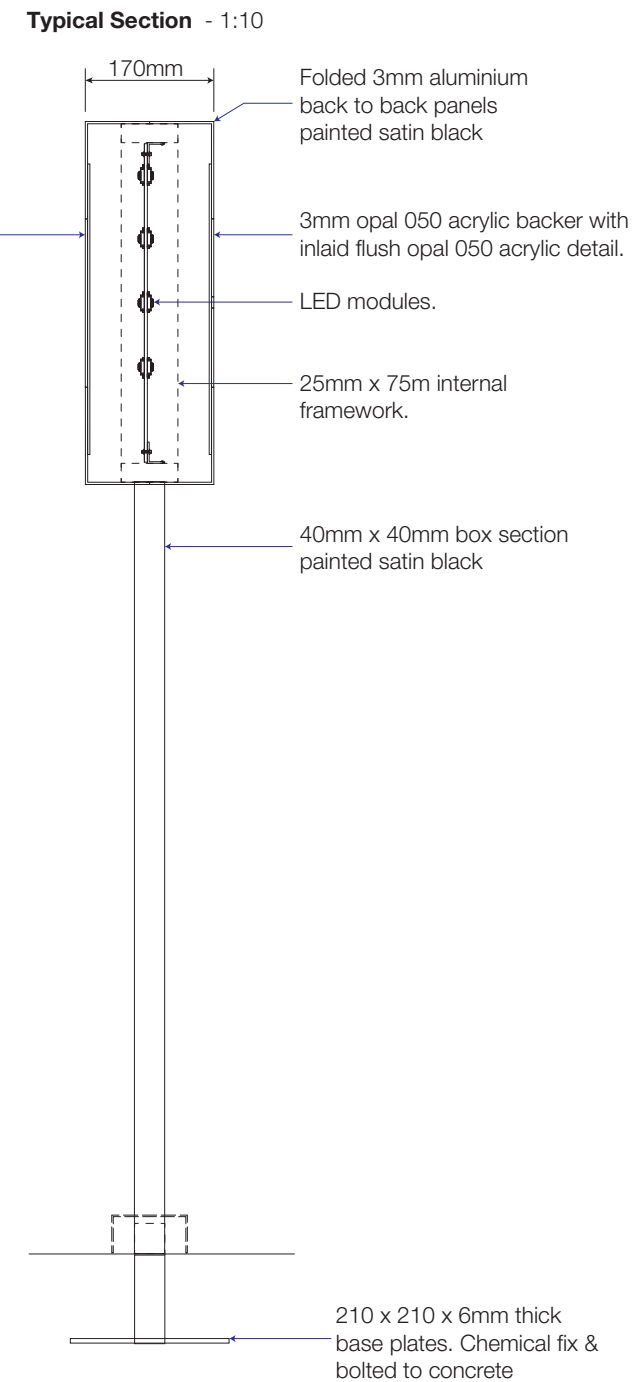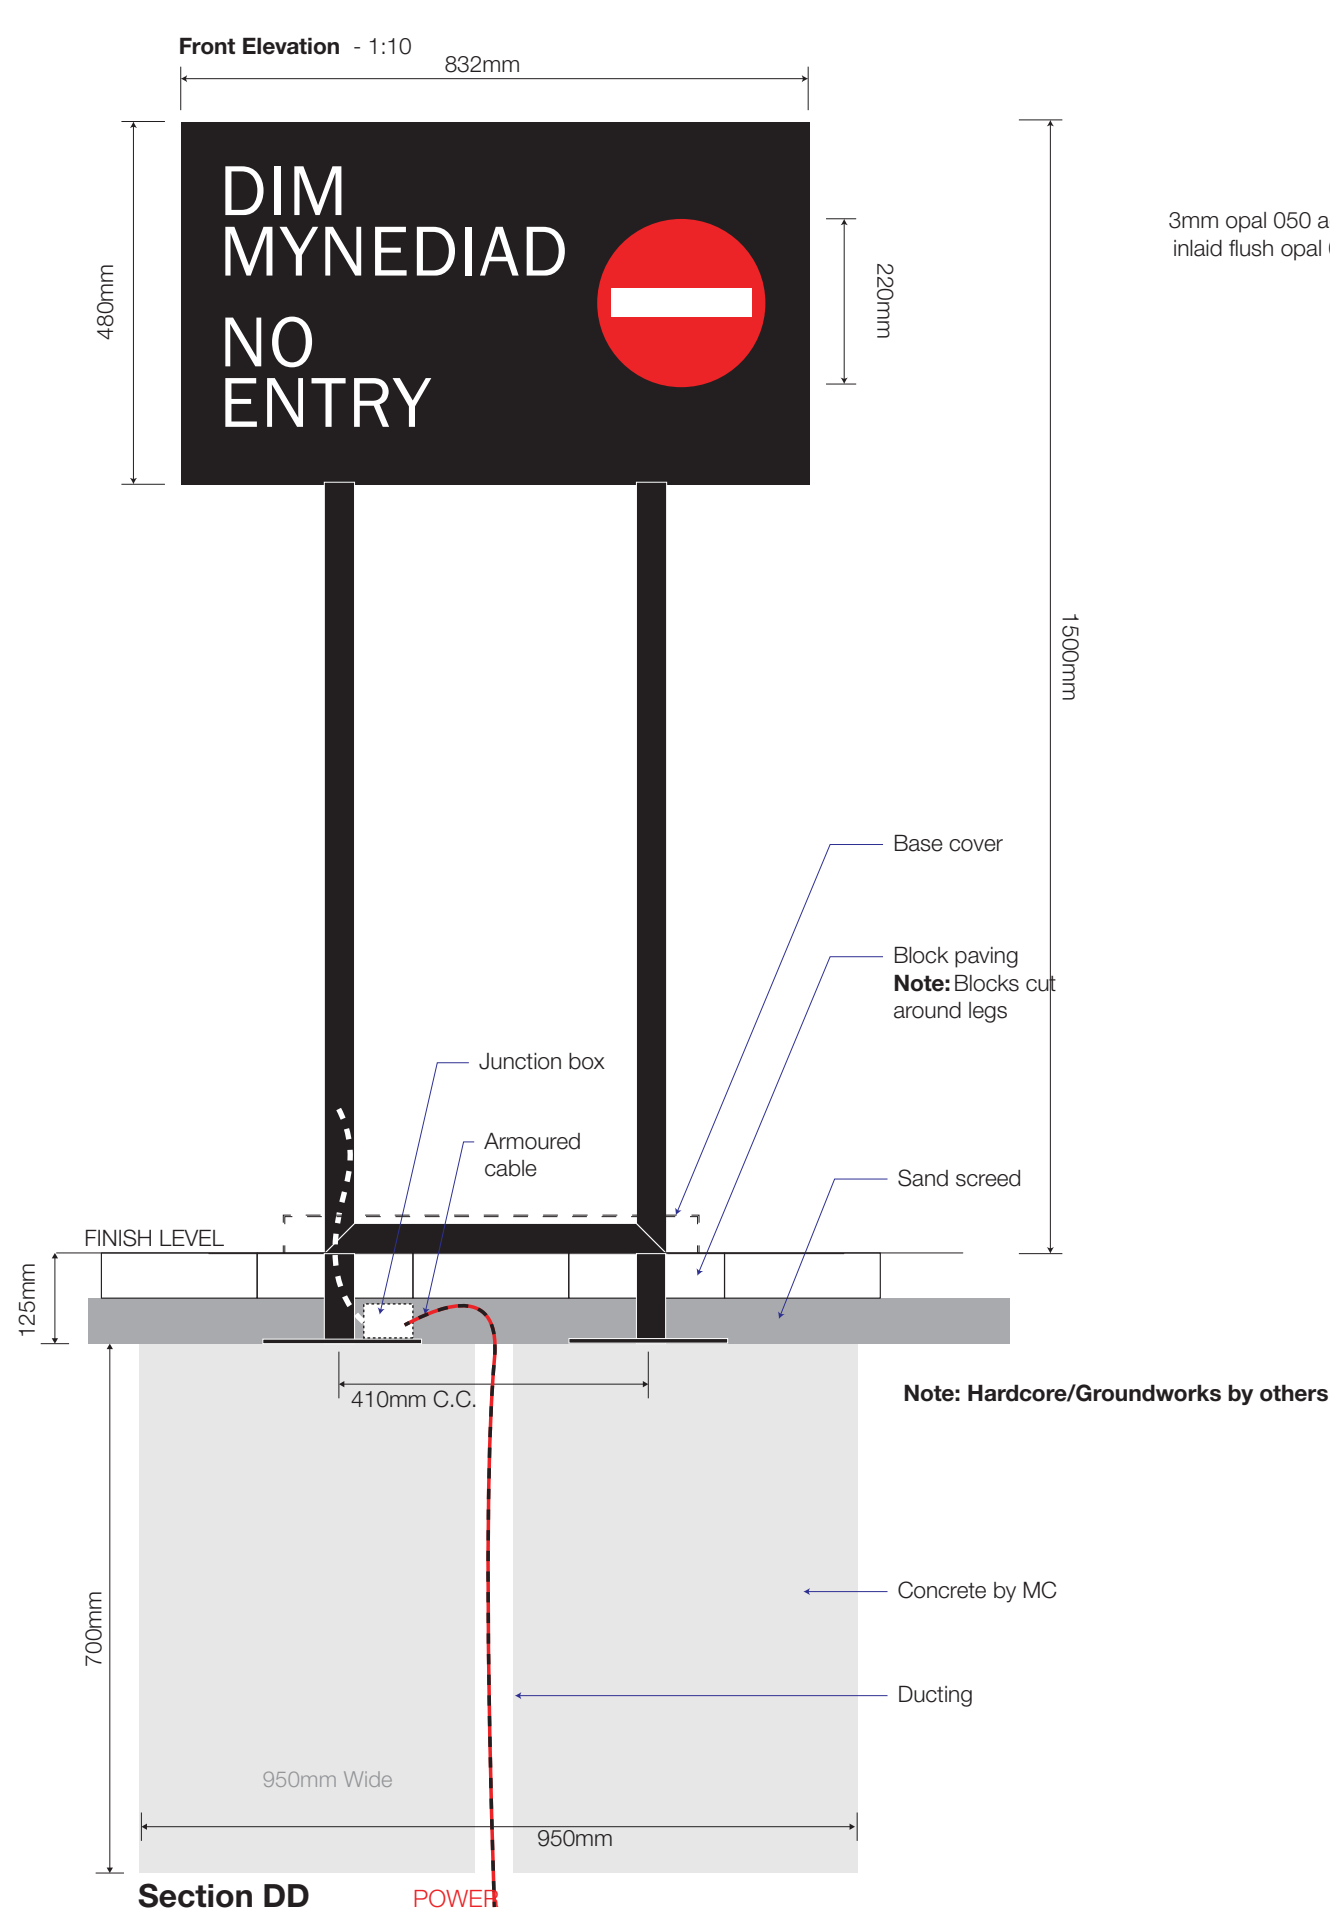

All Final Surface finishing to be completed by Main contractor / Ground worker. Including any cutting in around signs at juncture points and adaptation of position if requested by Starbucks/Franchisee during inspection

NIS SIGNS

NIS Signs (Leicester) Ltd
51 Marlow Rd, Leicester, LE3 2BQ

☎ 0116 270 6228
✉ info@signs-nis.co.uk
🌐 www.signs-nis.co.uk

Client: Starbucks

Address: Holt Rd
Wrexham
LL13 8HL

Drawing no: 21-511

Job location: U:\Jobs\Starbucks\Wrexham\Drawings\Drawing files

Drawn by: DB


Rev: 2

Date: 23/08/21


Revision notes: 0) Initial issue
1) Welsh aspects added - DB 13/09/21
2) Order point Welsh texts revised - DB 15/09/21

All site dimensions to be verified prior to manufacture.
Do not scale from this drawing Copyright 2021.
This document is the property of NIS Signs
and must not be used, reproduced or disclosed
to any persons without the written consent of NIS Signs.


10 Evo 1 305mm Wordmark - Wall Mounted - 1:20

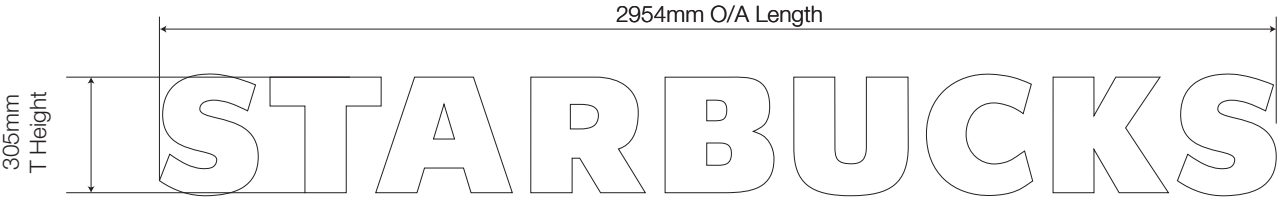

Typical Section - 1:2

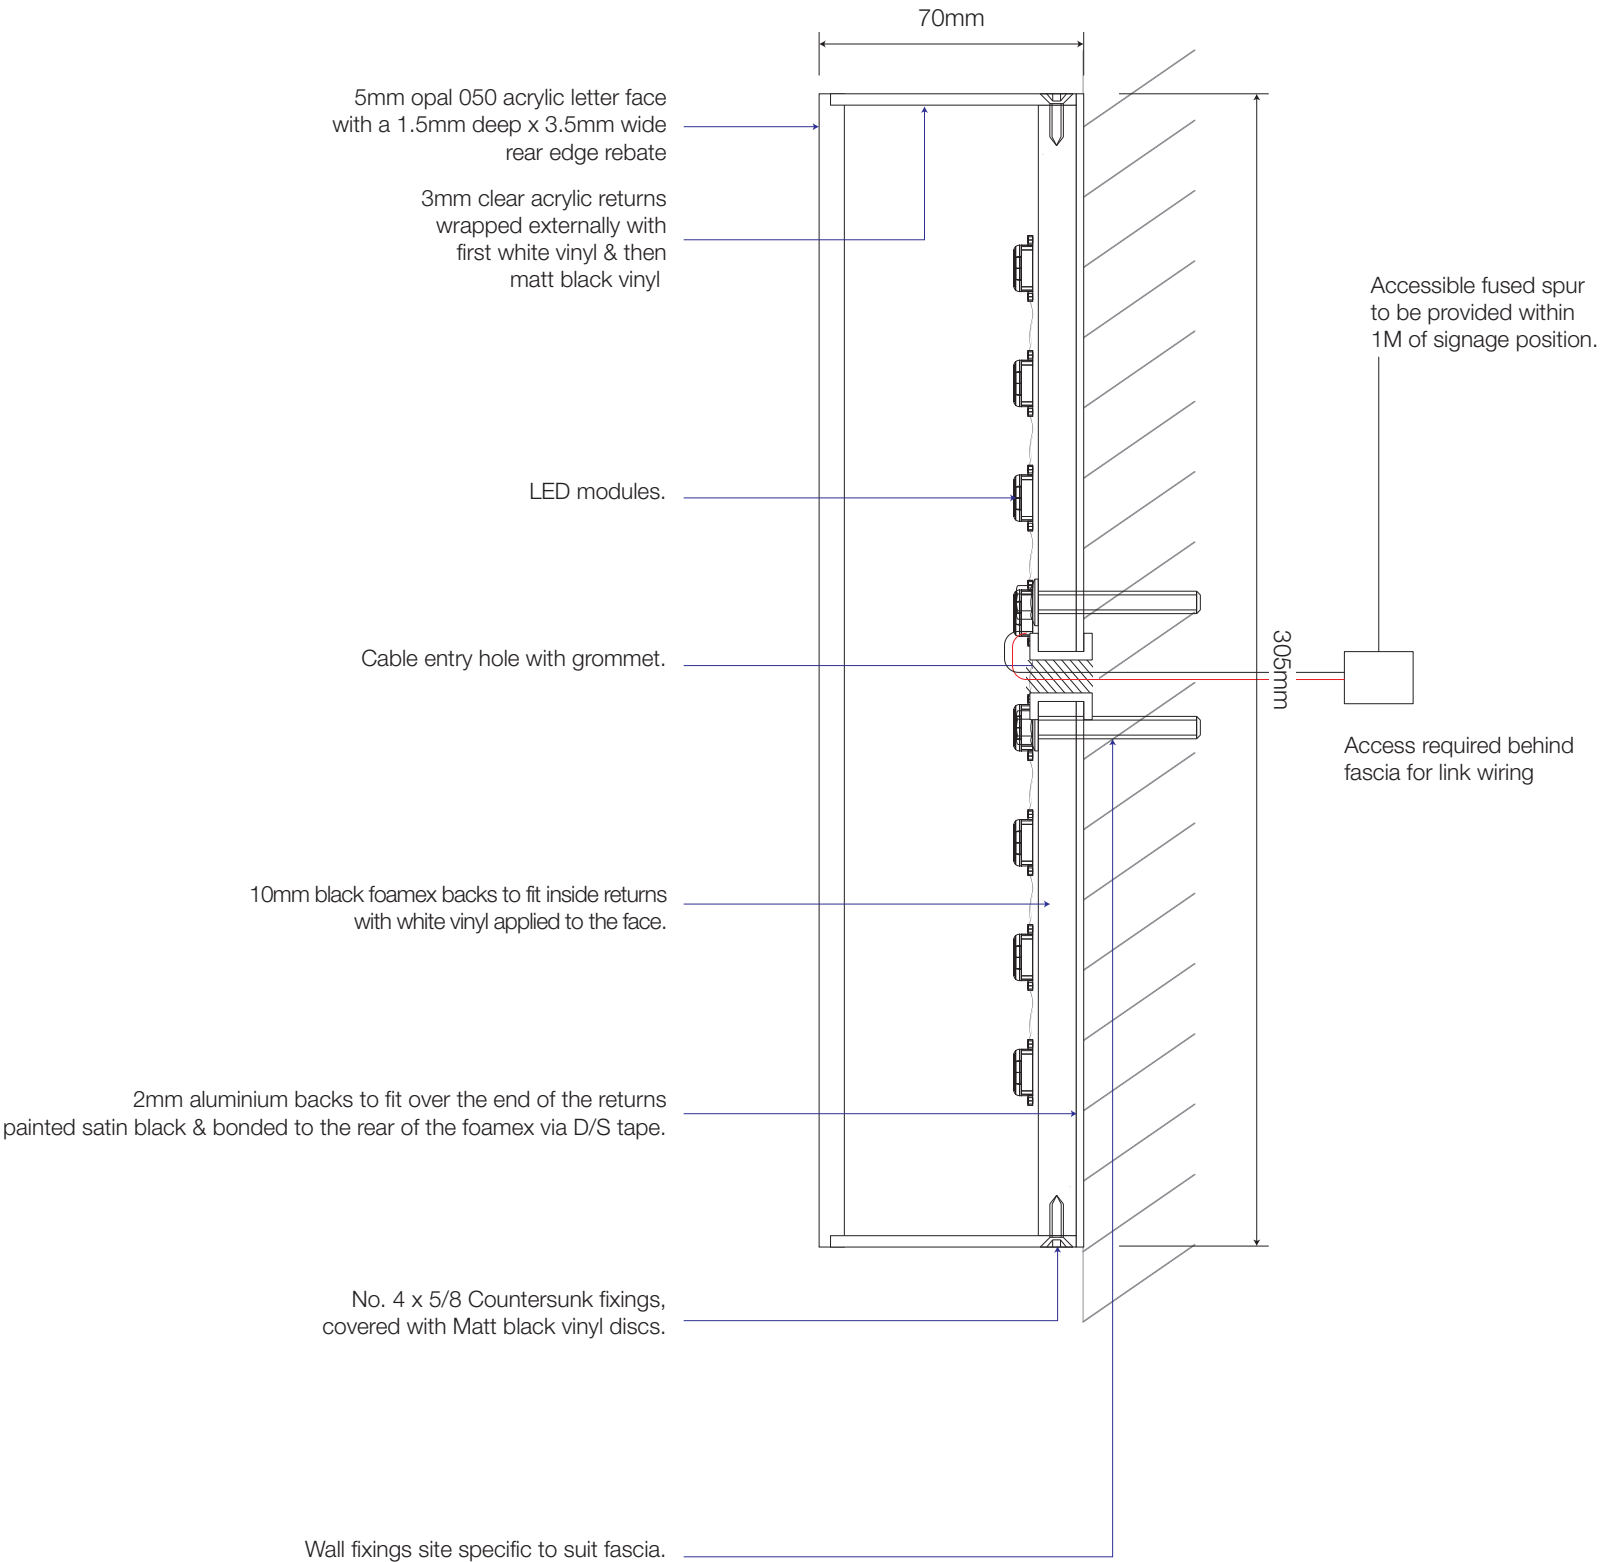

11 Evo 1 255mm Wordmark - Wall Mounted - 1:10

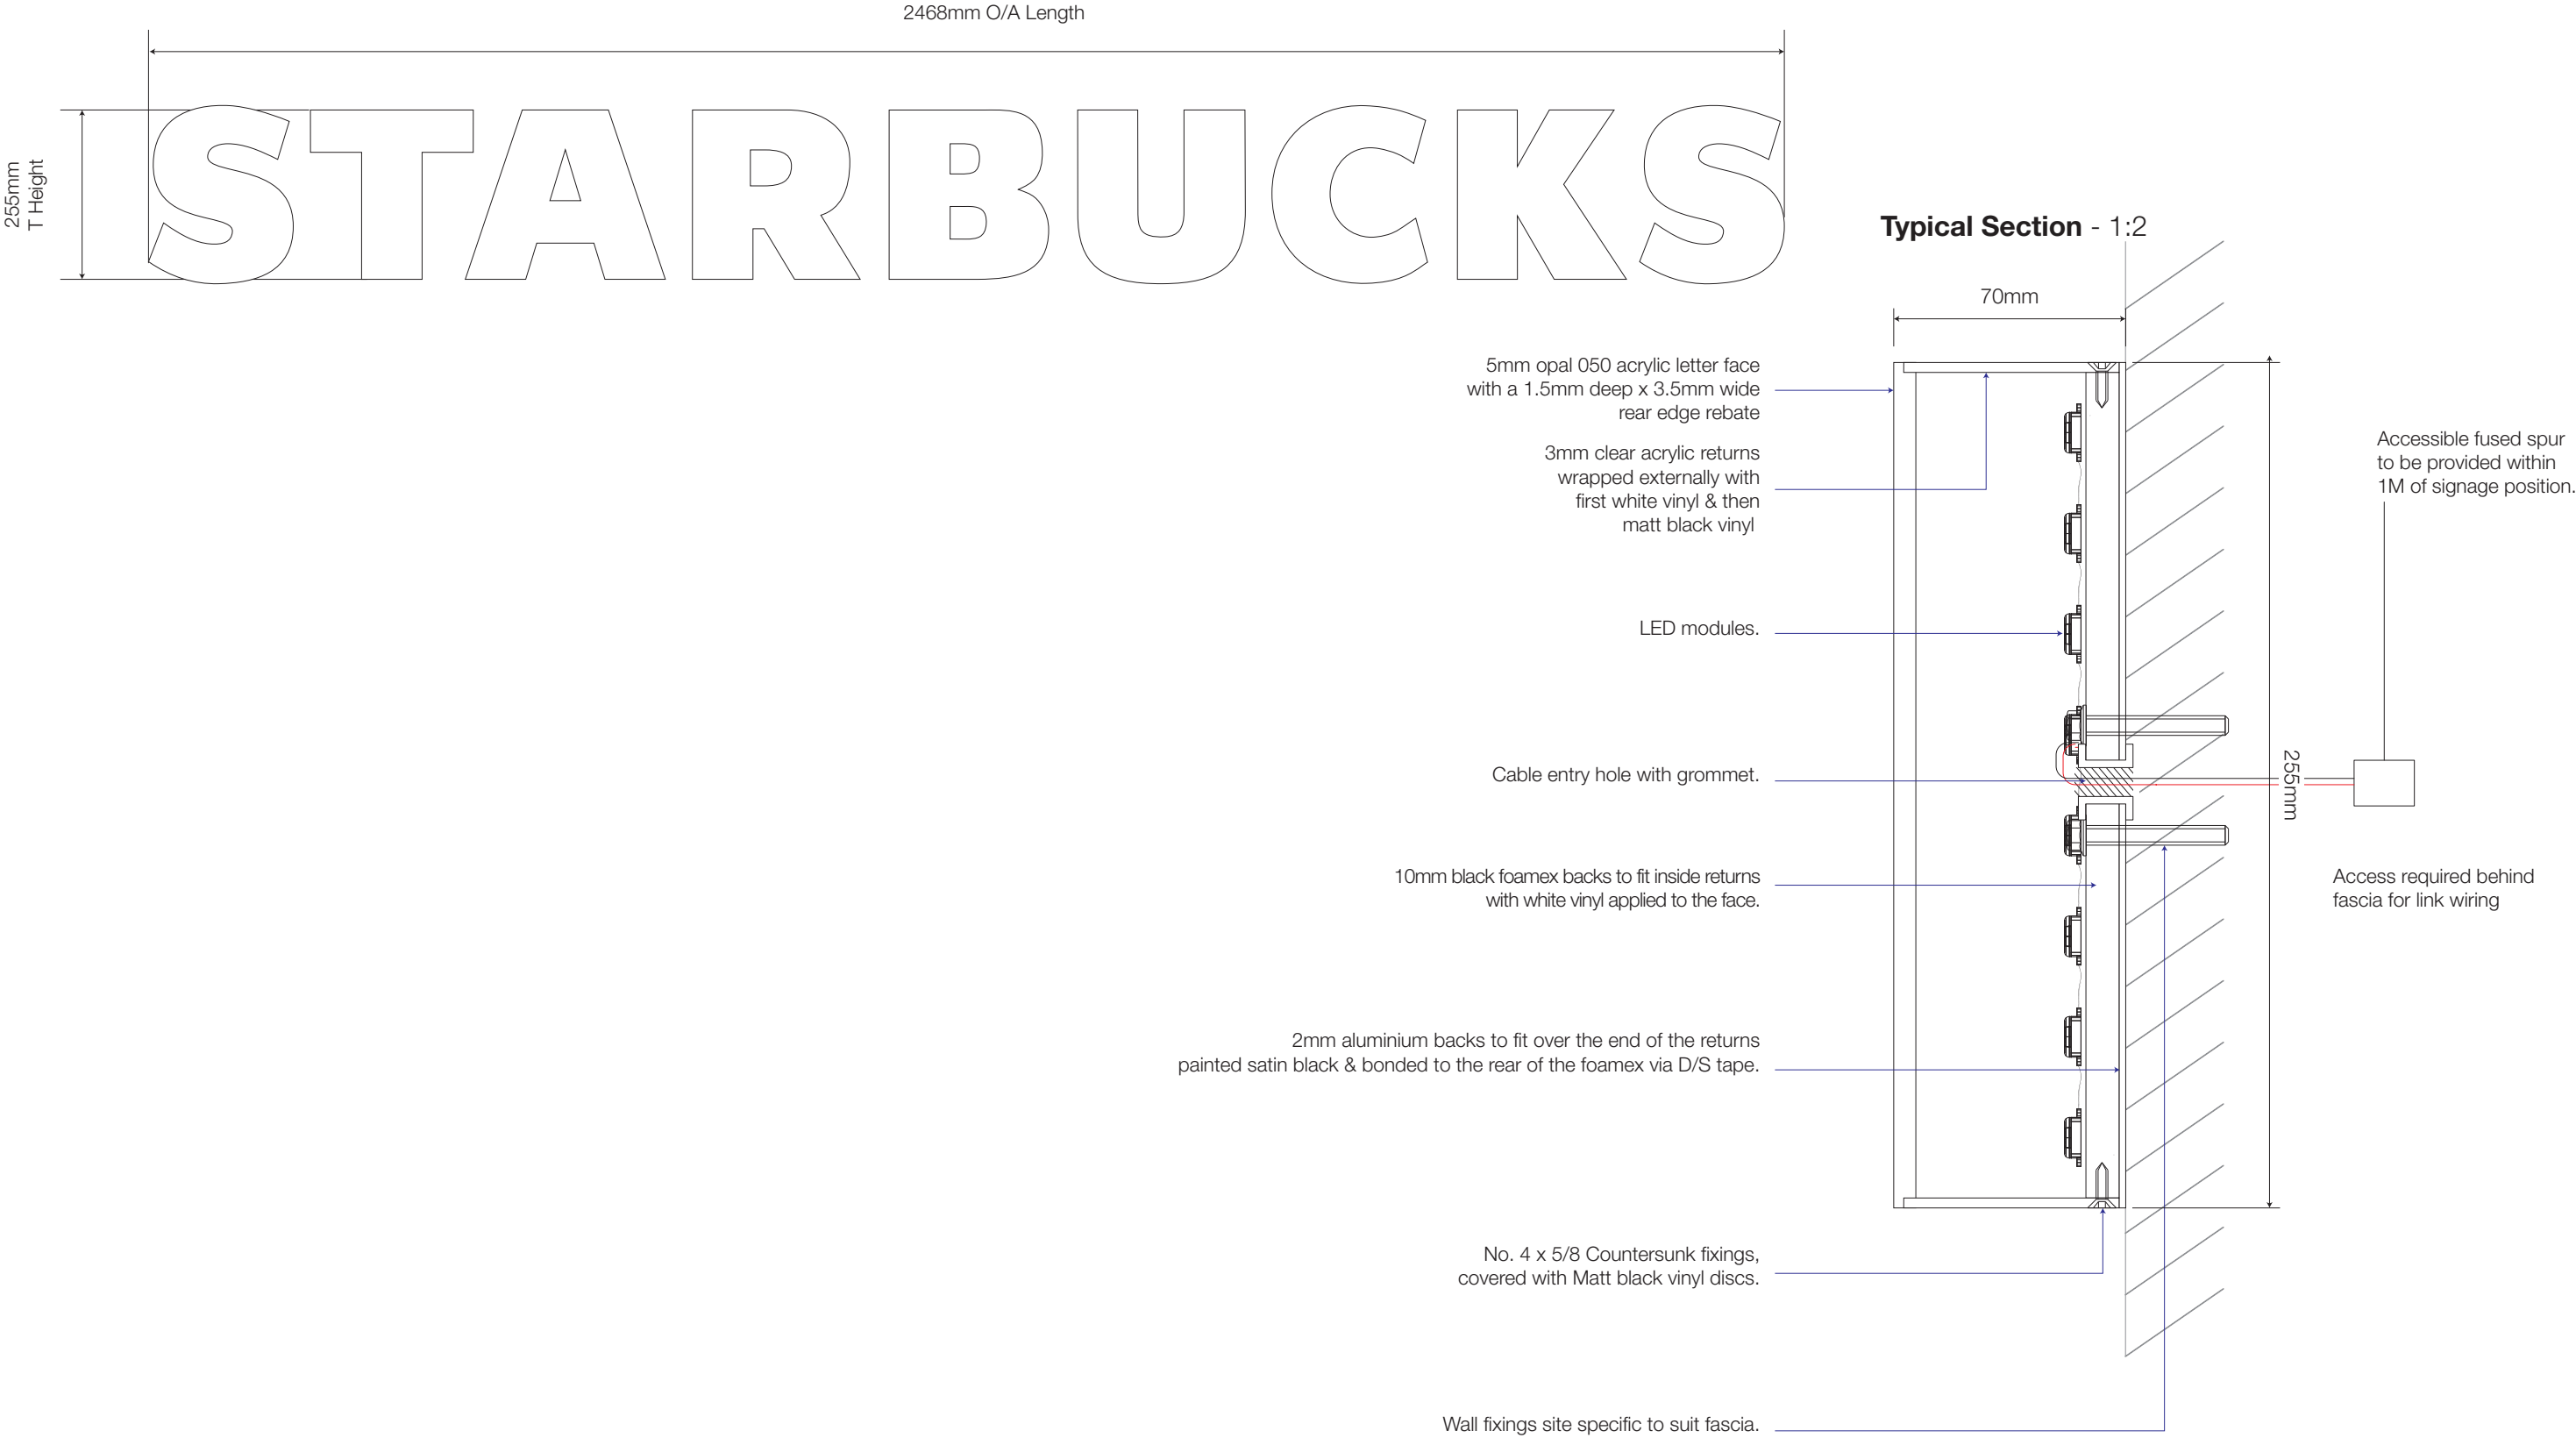

NIS SIGNS

NIS Signs (Leicester) Ltd
51 Marlow Rd, Leicester, LE3 2BQ

☎ 0116 270 6228
✉ info@signs-nis.co.uk
🌐 www.signs-nis.co.uk

Client: Starbucks

Address: Holt Rd
Wrexham
LL13 8HL

Drawing no: 21-511

Job location: U:\Jobs\Starbucks\Wrexham\Drawings\Drawing files

Drawn by: DB

Rev: 2

Date: 23/08/21


Revision notes: 0) Initial issue
1) Welsh aspects added - DB 13/09/21
2) Order point Welsh texts revised - DB 15/09/21

All site dimensions to be verified prior to manufacture.
Do not scale from this drawing Copyright 2021.
This document is the property of NIS Signs
and must not be used, reproduced or disclosed
to any persons without the written consent of NIS Signs.

12 14 2 Off 1500mm External Single Sided Roundel - 1:10



Typical Section - 1:5

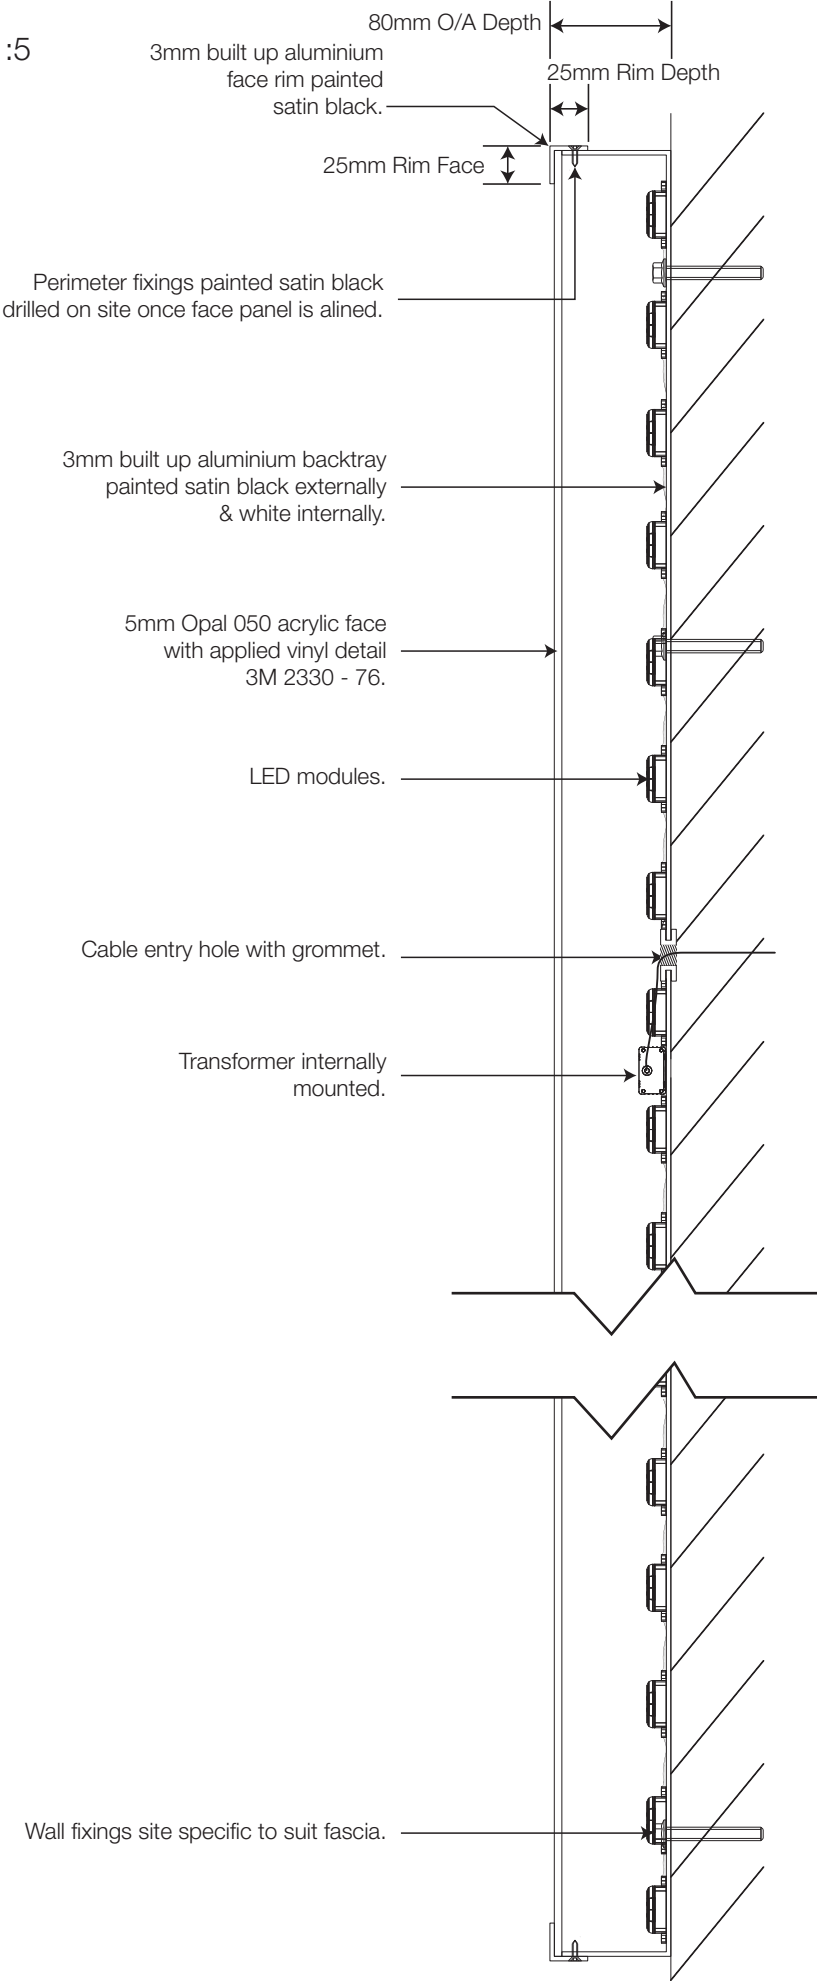

NIS SIGNS

NIS Signs (Leicester) Ltd
51 Marlow Rd, Leicester, LE3 2BQ

0116 270 6228
info@signs-nis.co.uk
www.signs-nis.co.uk

Client: Starbucks
Address: Holt Rd
Wrexham
LL13 8HL

Drawing no: 21-511
Job location: U:\Jobs\Starbucks\Wrexham\Drawings\Drawing files
Drawn by: DB
Rev: 2
Date: 23/08/21



Revision notes: 0) Initial issue
1) Welsh aspects added - DB 13/09/21
2) Order point Welsh texts revised - DB 15/09/21

All site dimensions to be verified prior to manufacture.
Do not scale from this drawing Copyright 2021.
This document is the property of NIS Signs
and must not be used, reproduced or disclosed
to any persons without the written consent of NIS Signs.

13 15

Built up Acrylic Drive Thru Text - 1: 10


5mm 050 opal face, 3mm clear returns.
10mm foamex with white face & black returns bonded to 3mm powder coated aluminium backs.
Letter returns finished white then black externally using block out vinyl.
LEDs mounted within letter can to provide even illumination throughout full face.
Letters mounted onto bulkhead.

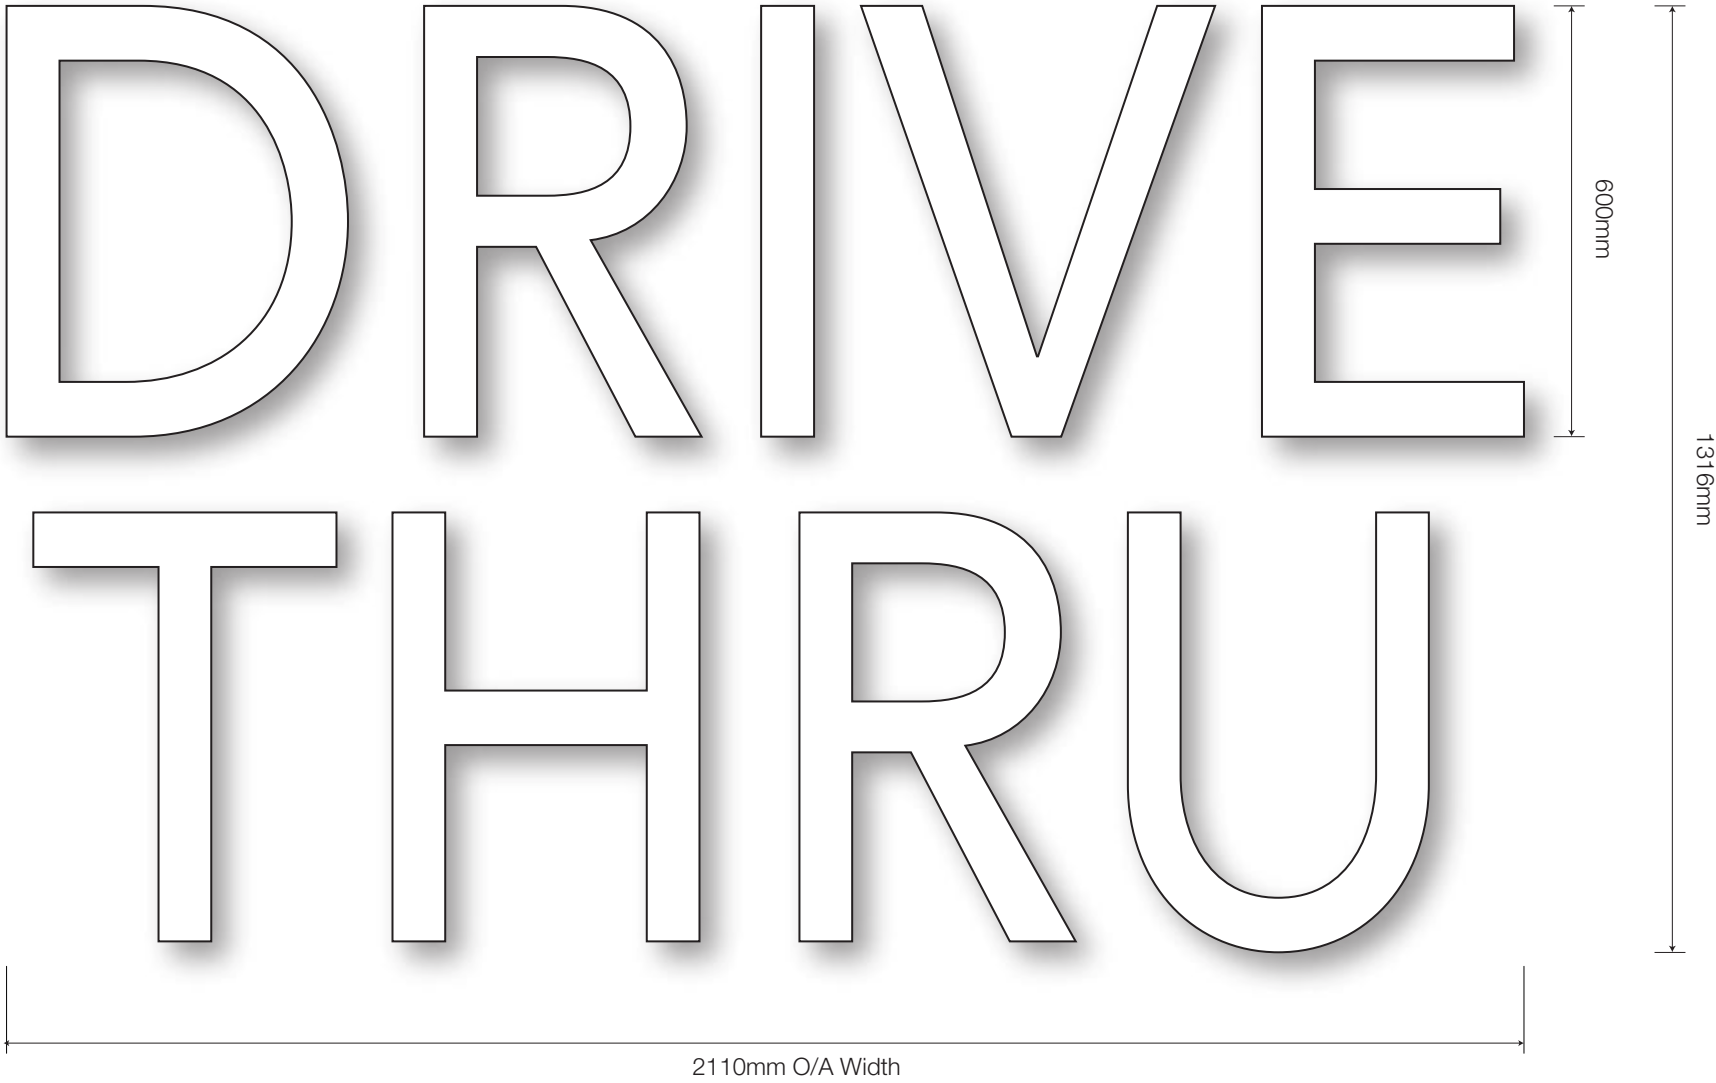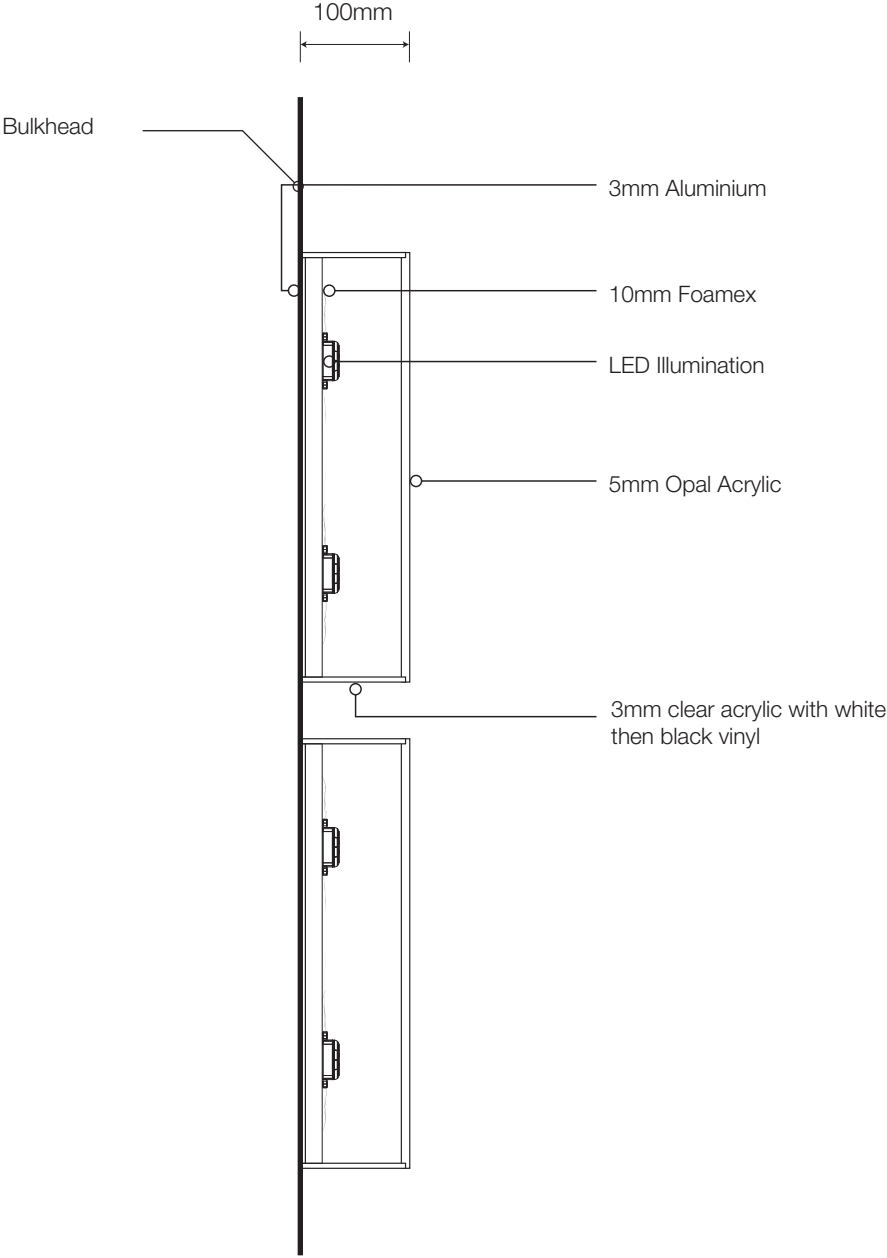

16 Frosted Vinyl to Drive Thru window- 1:5



17 **Manifestation Dots** - 1:1
FROSTED VINYL - IP M5804
Install One set at 1500mm high from floor level, second set at 950mm from floor level.
60M Total

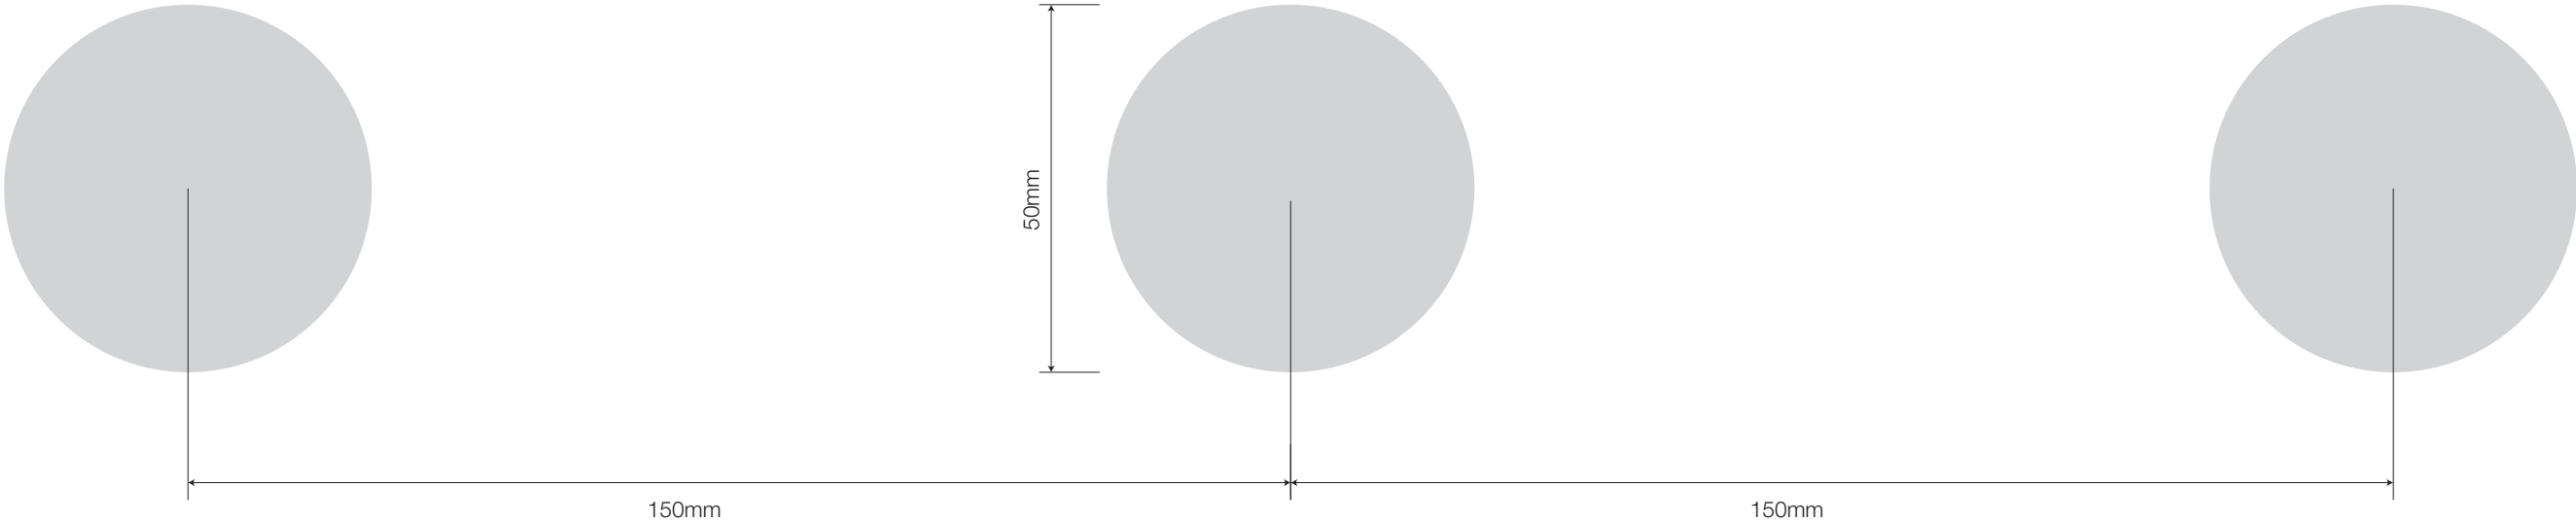

NIS SIGNS

NIS Signs (Leicester) Ltd
51 Marlow Rd, Leicester, LE3 2BQ

☎ 0116 270 6228
@ info@signs-nis.co.uk
🌐 www.signs-nis.co.uk

Client: Starbucks

Address: Holt Rd
Wrexham
LL13 8HL

Drawing no: 21-511

Job location: U:\Jobs\Starbucks\Wrexham\Drawings\Drawing files

Drawn by: DB



Rev: 2

Date: 23/08/21

Revision notes: 0) Initial issue
1) Welsh aspects added - DB 13/09/21
2) Order point Welsh texts revised - DB 15/09/21

All site dimensions to be verified prior to manufacture.
Do not scale from this drawing Copyright 2021.
This document is the property of NIS Signs
and must not be used, reproduced or disclosed
to any persons without the written consent of NIS Signs.

18 Starbucks D/s Banner Frame - 1:30
1 Off, 4000mm Wide banner frame finished Tar Black, RAL 9021.

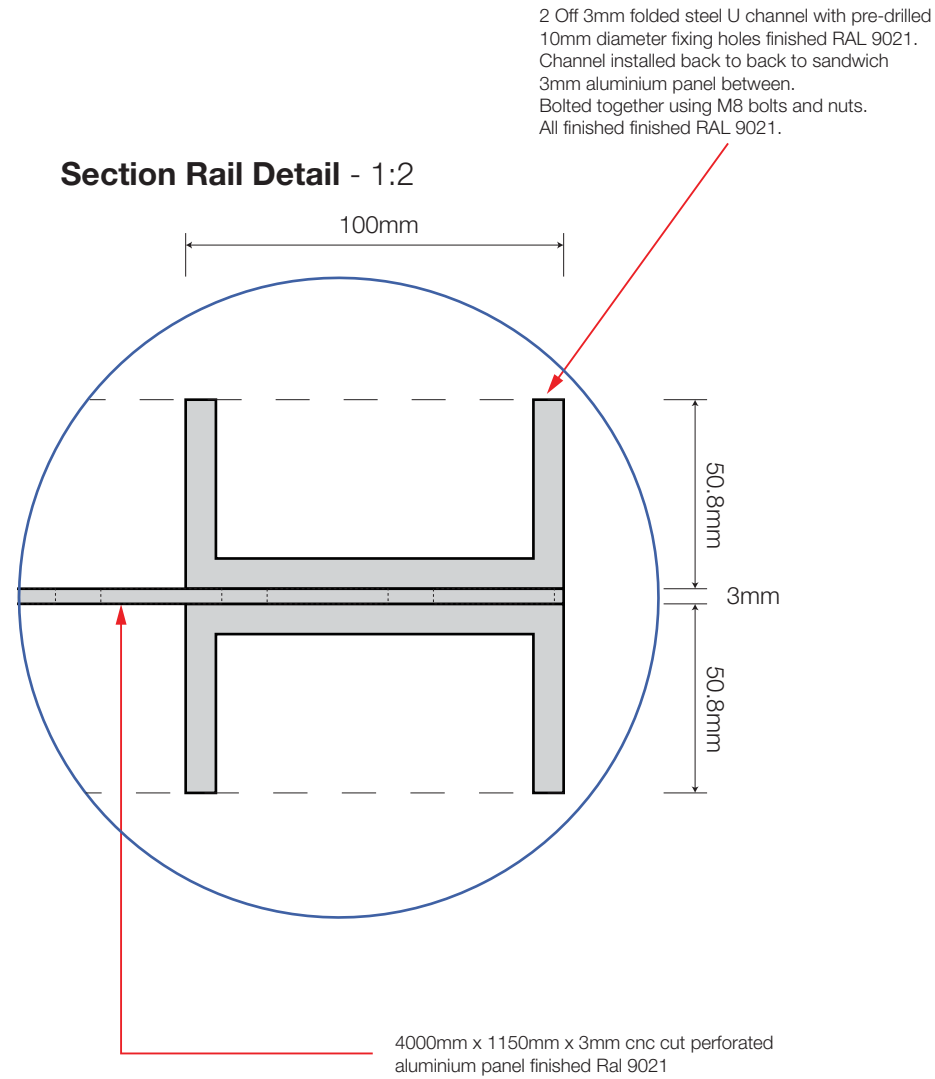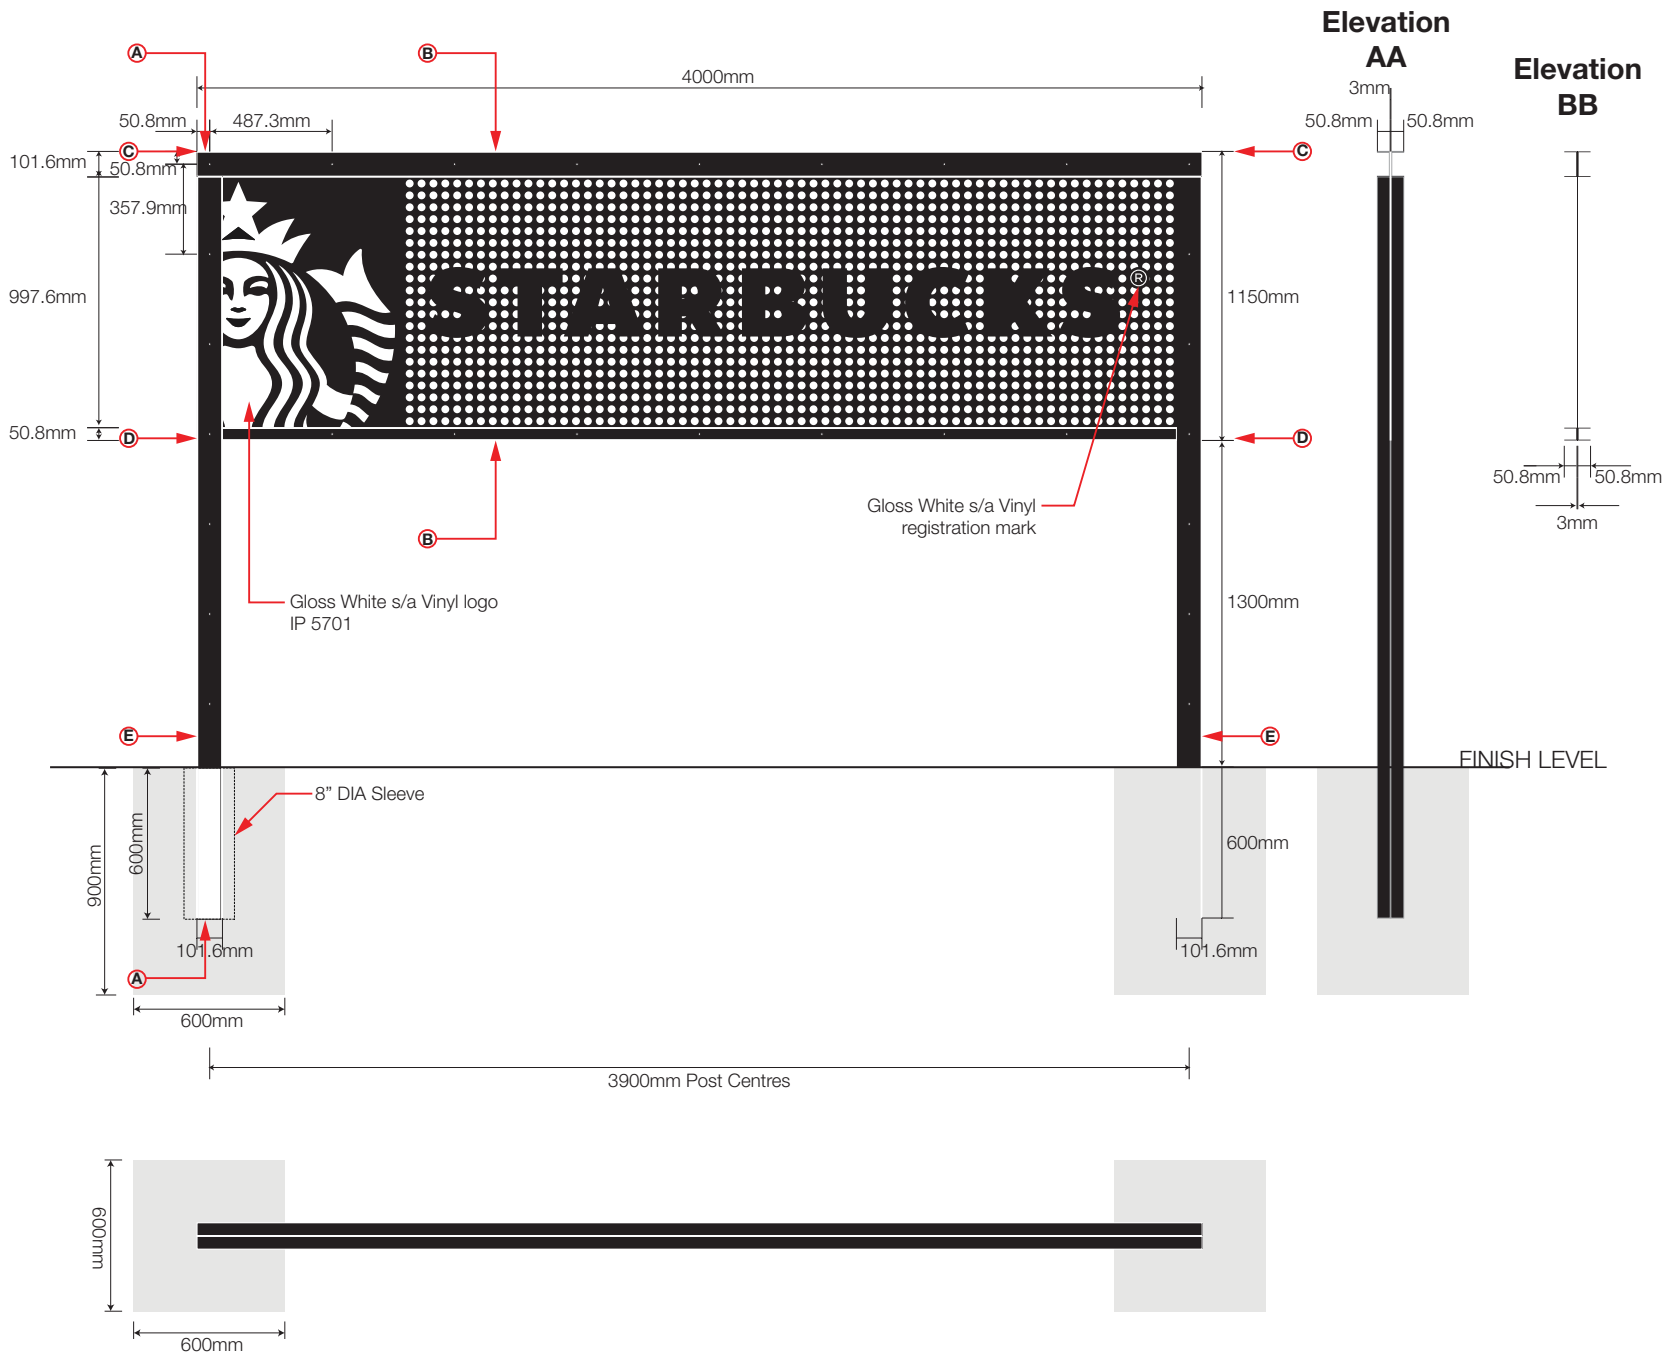

NIS SIGNS

NIS Signs (Leicester) Ltd
51 Marlow Rd, Leicester, LE3 2BQ

☎ 0116 270 6228
@ info@signs-nis.co.uk
🌐 www.signs-nis.co.uk

Client: Starbucks

Address: Holt Rd
Wrexham
LL13 8HL

Drawing no: 21-511

Job location: U:\Jobs\Starbucks\Wrexham\Drawings\Drawing files

Drawn by: DB

Rev: 2

Date: 23/08/21

Revision notes: 0) Initial issue
1) Welsh aspects added - DB 13/09/21
2) Order point Welsh texts revised - DB 15/09/21

All site dimensions to be verified prior to manufacture.
Do not scale from this drawing Copyright 2021.
This document is the property of NIS Signs
and must not be used, reproduced or disclosed
to any persons without the written consent of NIS Signs.