


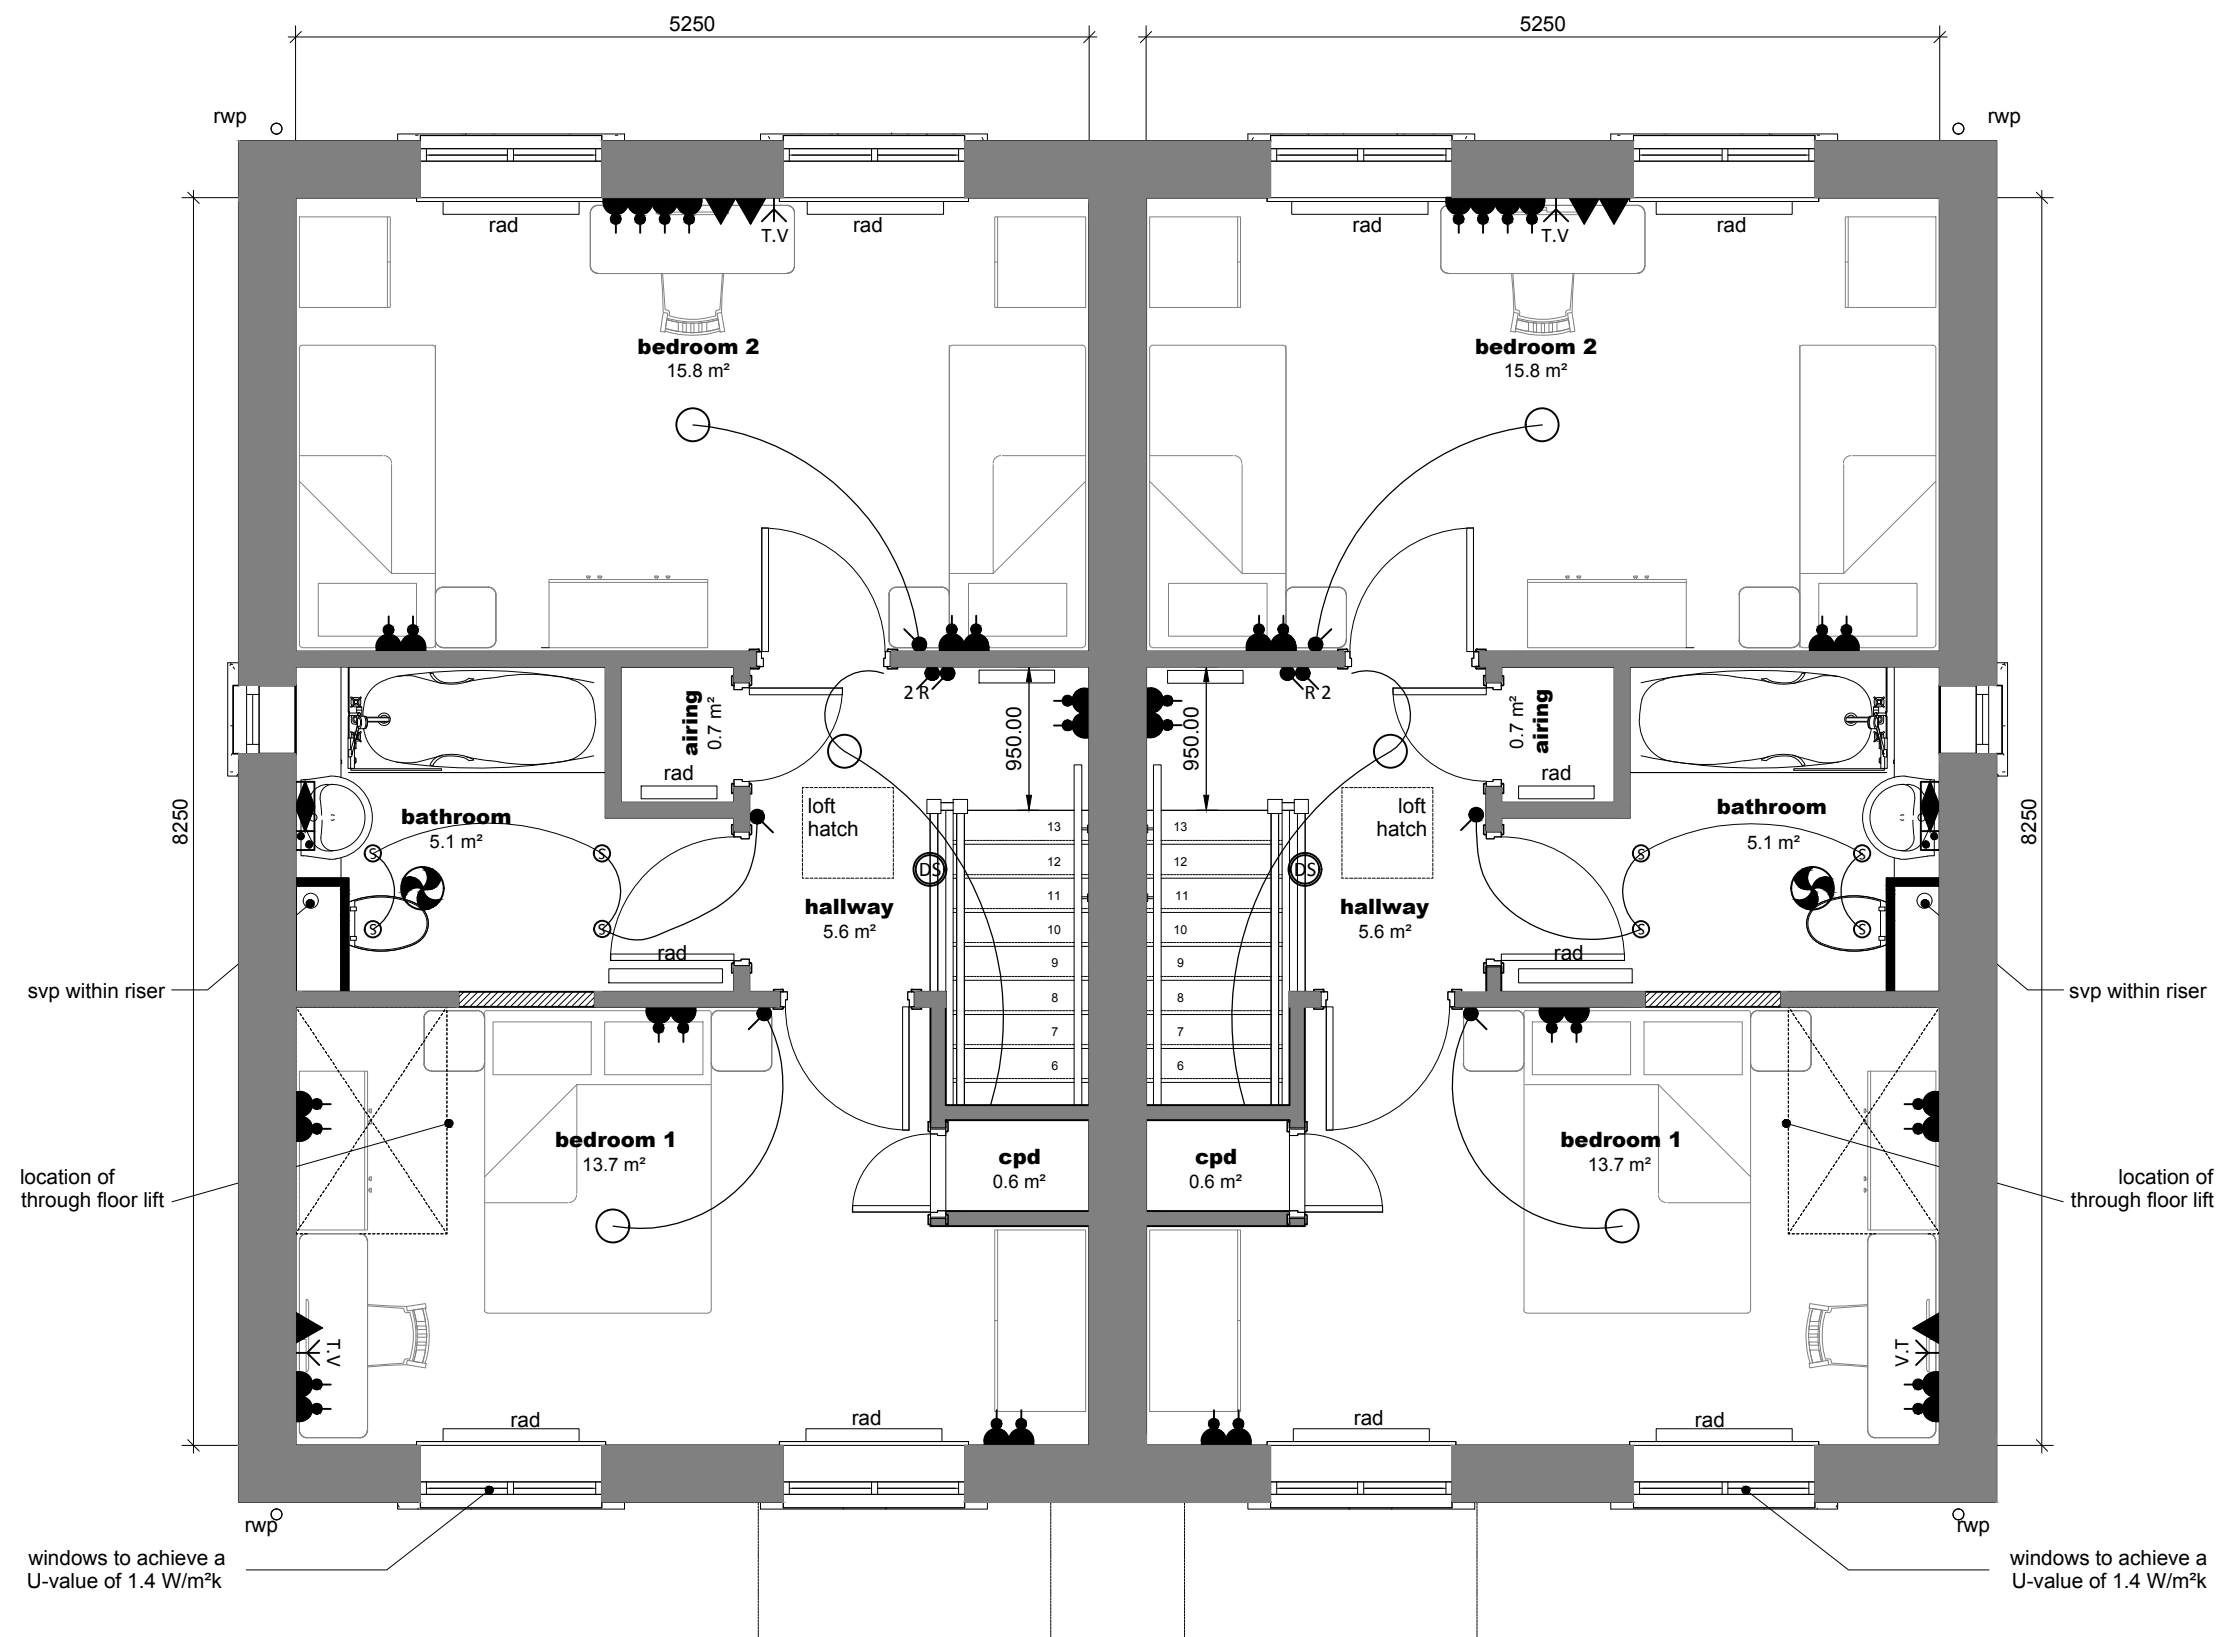

First Floor Plan



Project; Residential Development to Land Adjoining 'Premier Inn', Jacques Way, Wrexham	
Title; Plots 6 - 19 First Floor Plan	Scale (A3); 1:50
Dwg No; JWA/PD/04	Date; July 2018
Revision;	