



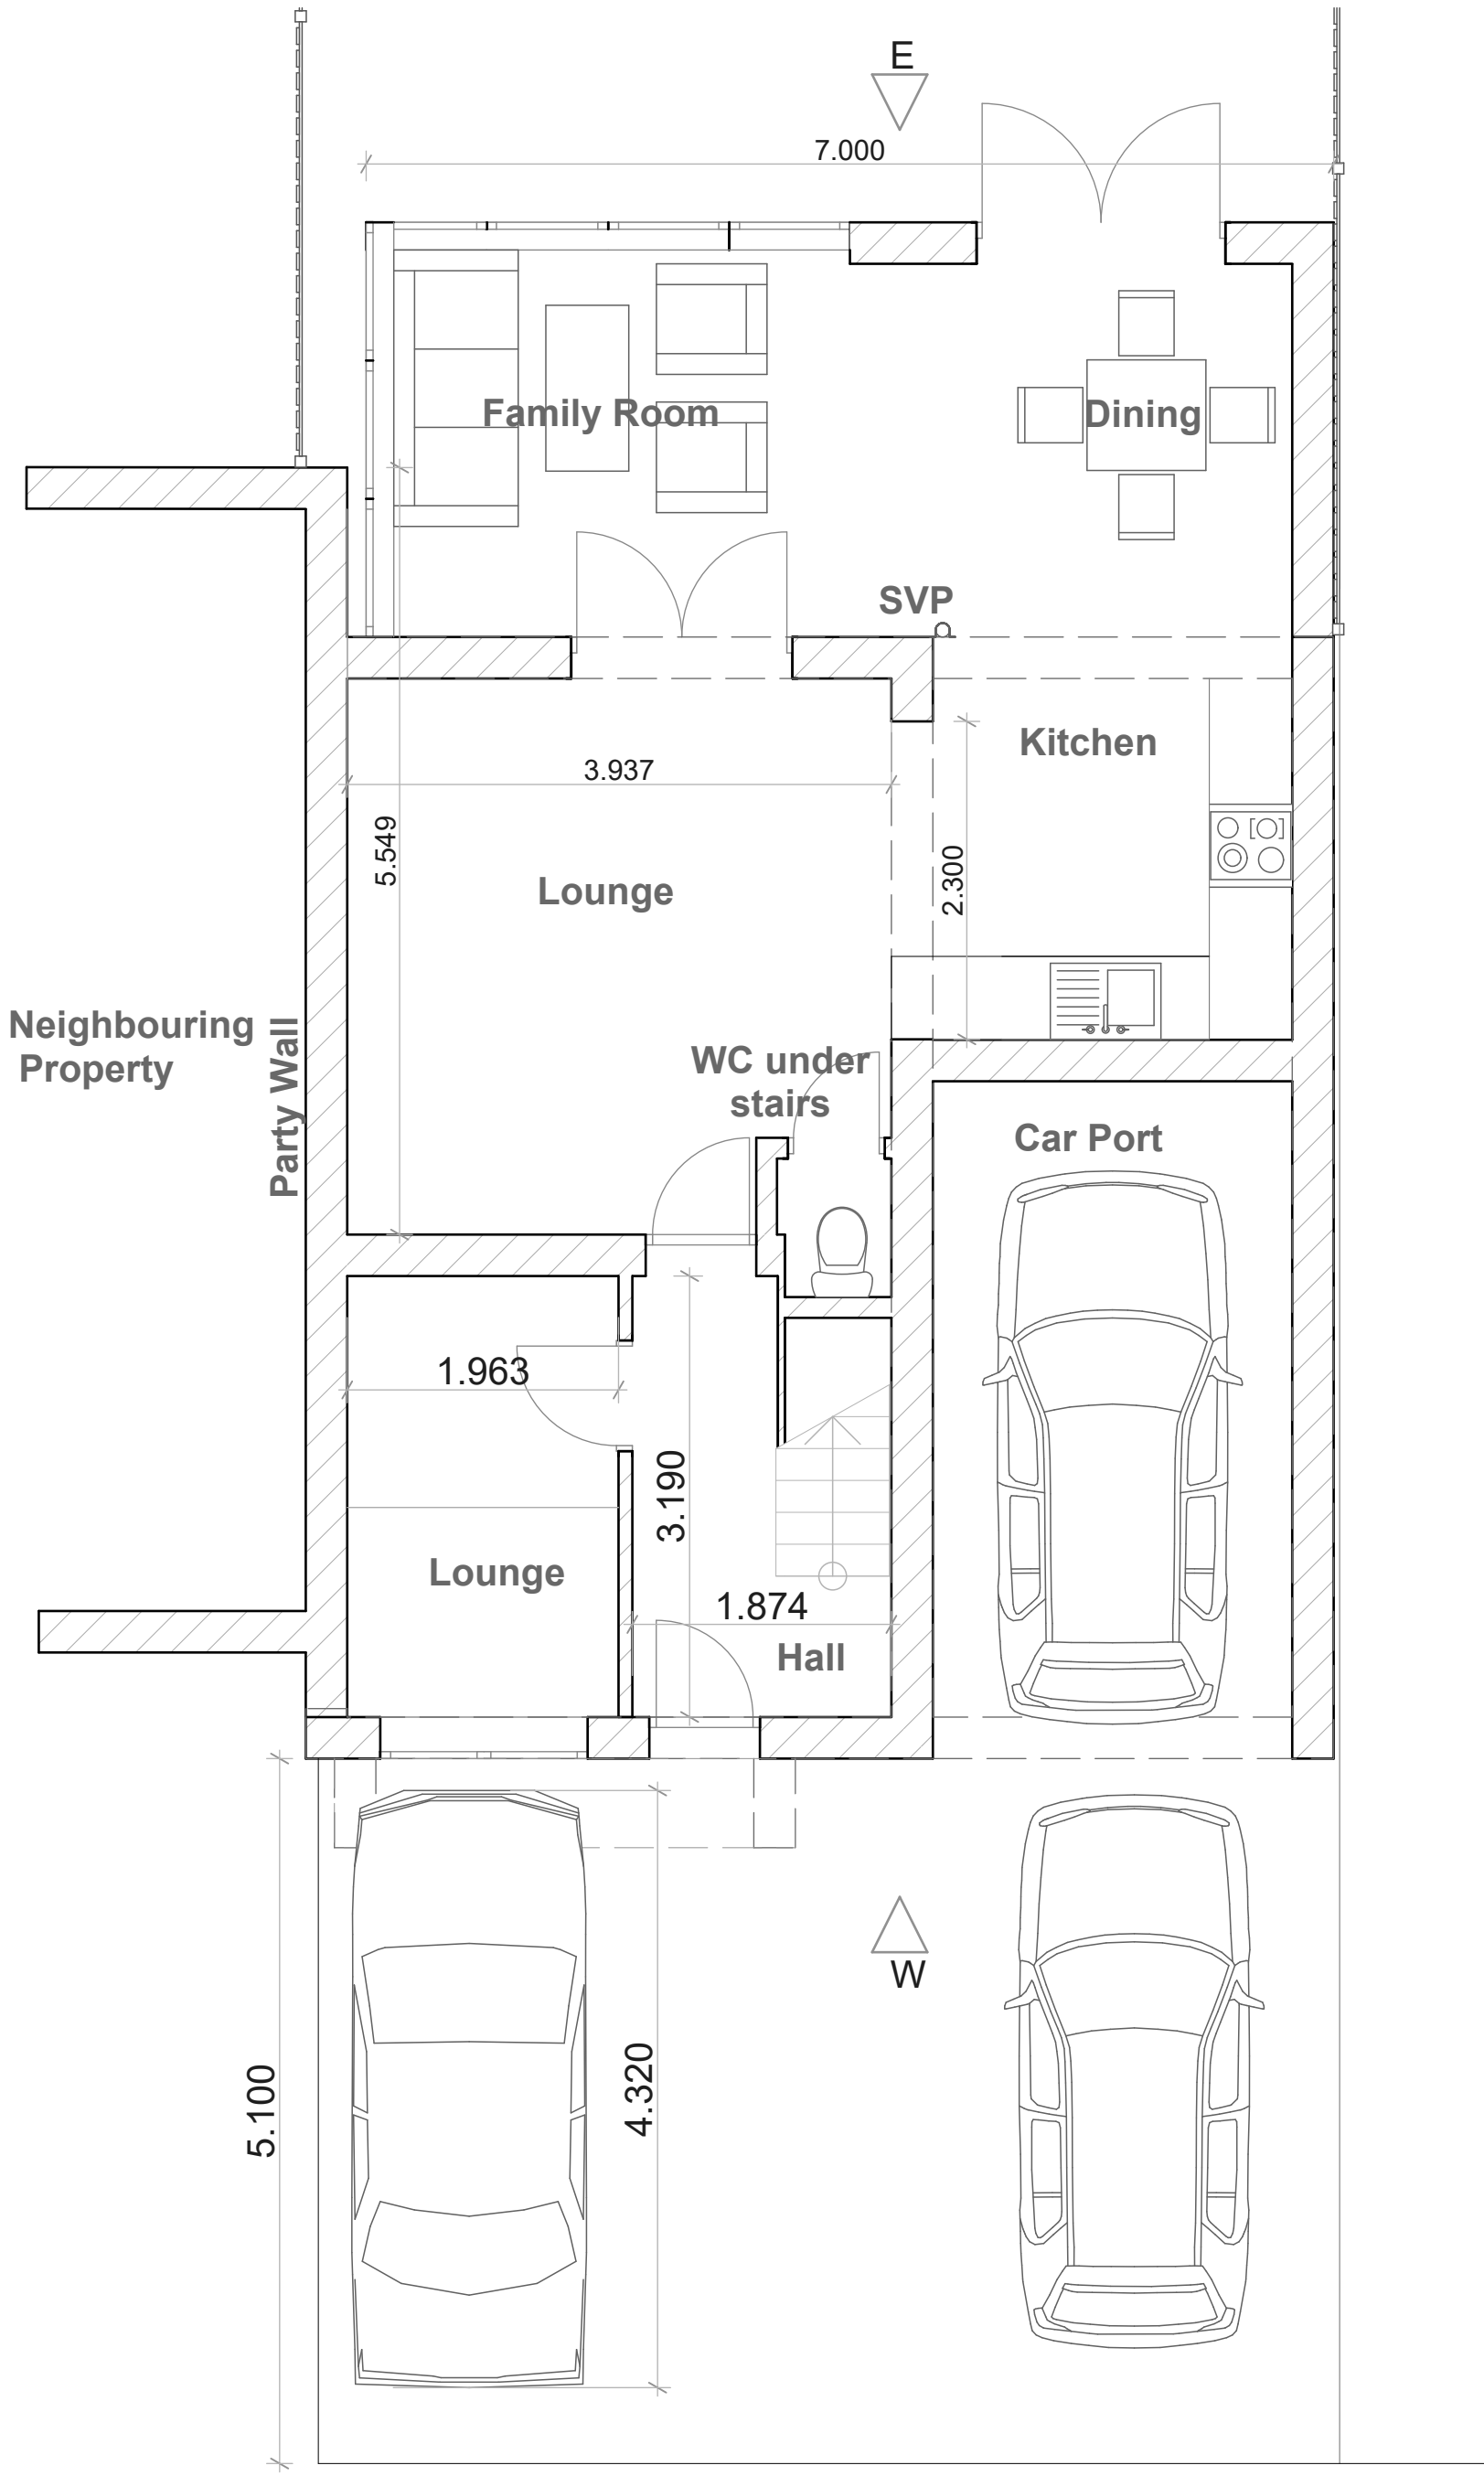

Proposed Ground Floor Plan
Scale 1:50



Proposed Rear (E) Elevation
Scale 1:50

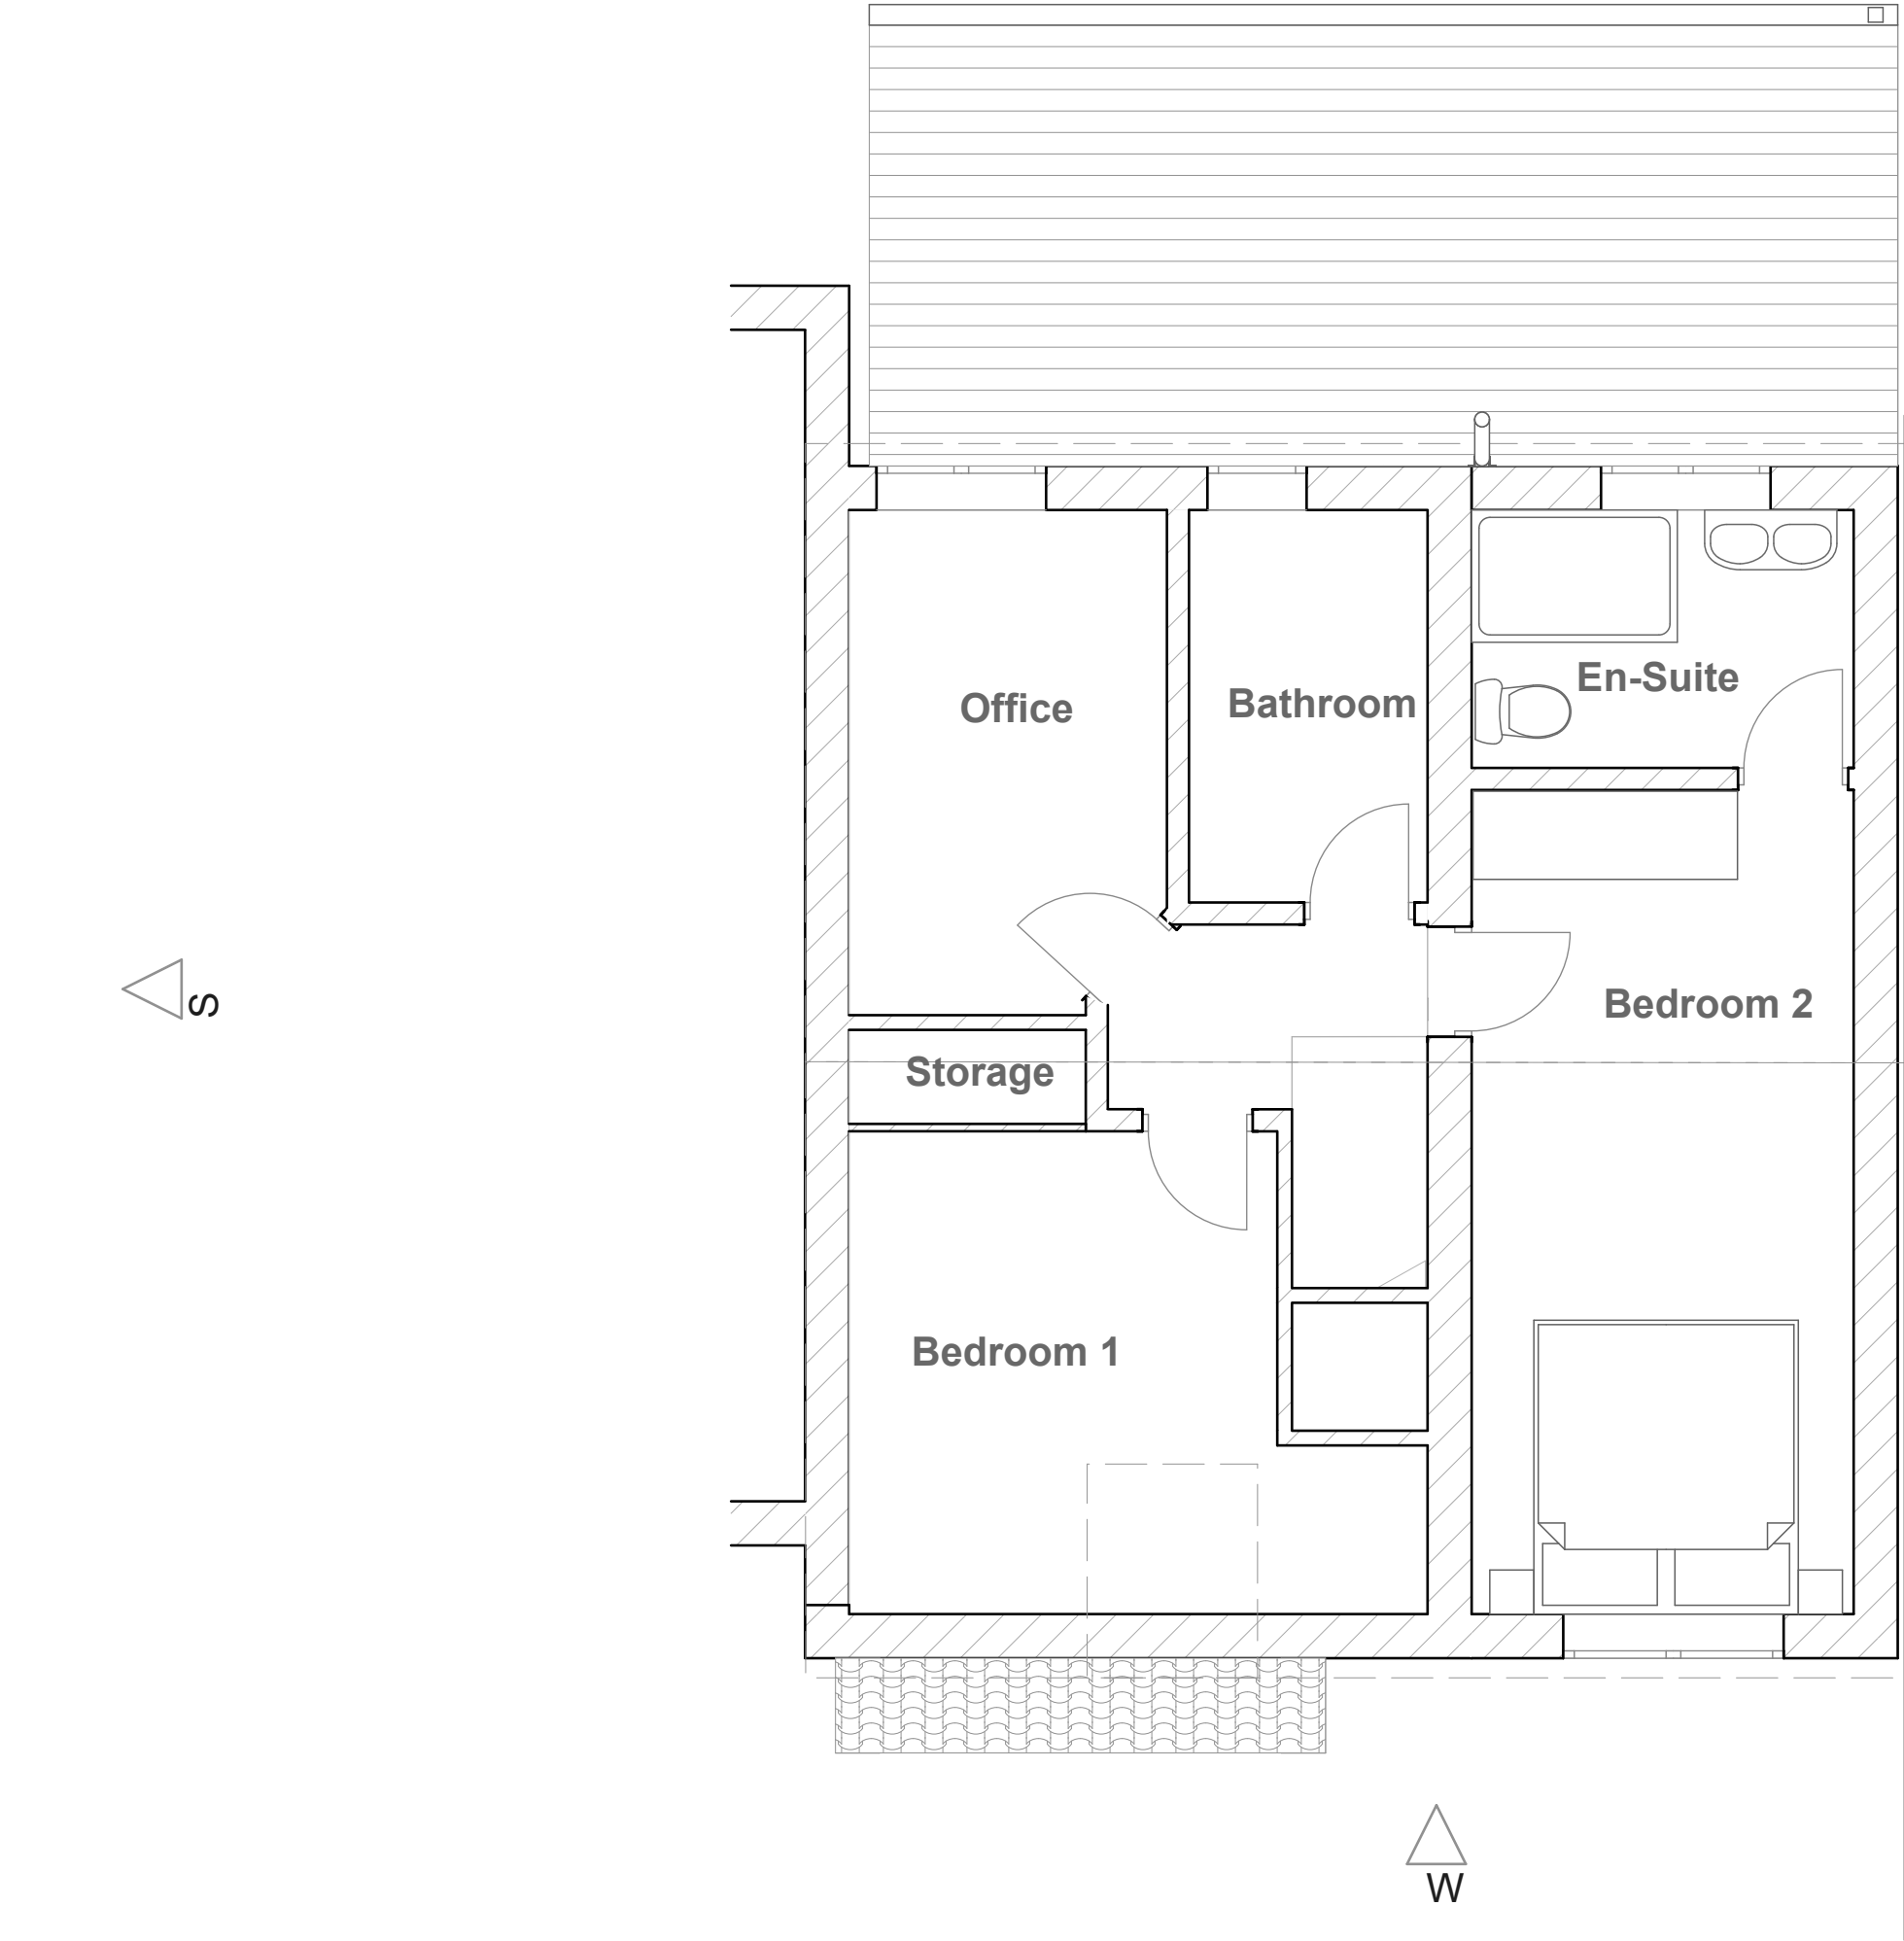

Proposed First Floor Plan
Scale 1:50



Proposed Front (W) Elevation
Scale 1:50



Proposed Side (S) Elevation
Scale 1:50



Proposed Site Plan Including Roof Plan
Scale 1:200

- IMPORTANT**
- > This drawing is copyright and remains the property of this practice
 - > Do not measure from this drawing
 - > All dimensions to be checked on site
 - > Positions of anything existing must be confirmed on site prior to proceeding
- NOTES:**
- Development
- * Two storey side extension projection 2940mm from house
 - * Extension of under the stairs cupboard space to create WC.
 - * New double glass doors from lounge into side extension ground floor.
 - * Door to replace window at top of stairs to access new bedroom
 - * Replace Oriel window to match the proposed windows in extension
 - * Garage first half of ground floor
 - * Relocation of SVP

LK
ARCHITECTURE

Client
Mr & Mrs. Smith

Project
Proposed Two Storey Side Extension and Dropped Kerb to Extend Driveway

121 Moss Valley Road, Wrexham

Drawing Title
Proposed Plans and Elevations

Date
Nov 2018

Drawing Scale
1:50 & 1:100 @ A1

Drawing Number
1030_02. Rev 4