

KEY / NOTES

Existing materials - Stable Block


Walls: Brickwork
Roof: Slate
Windows: Timber and aluminium
Doors: Timber
Rainwater goods: Painted metal

Proposed materials - Extension

Walls: Timber cladding
Roof: Slate
Windows: Aluminium
Doors: Aluminium
Rainwater goods: Aluminium




E01 Proposed north elevation

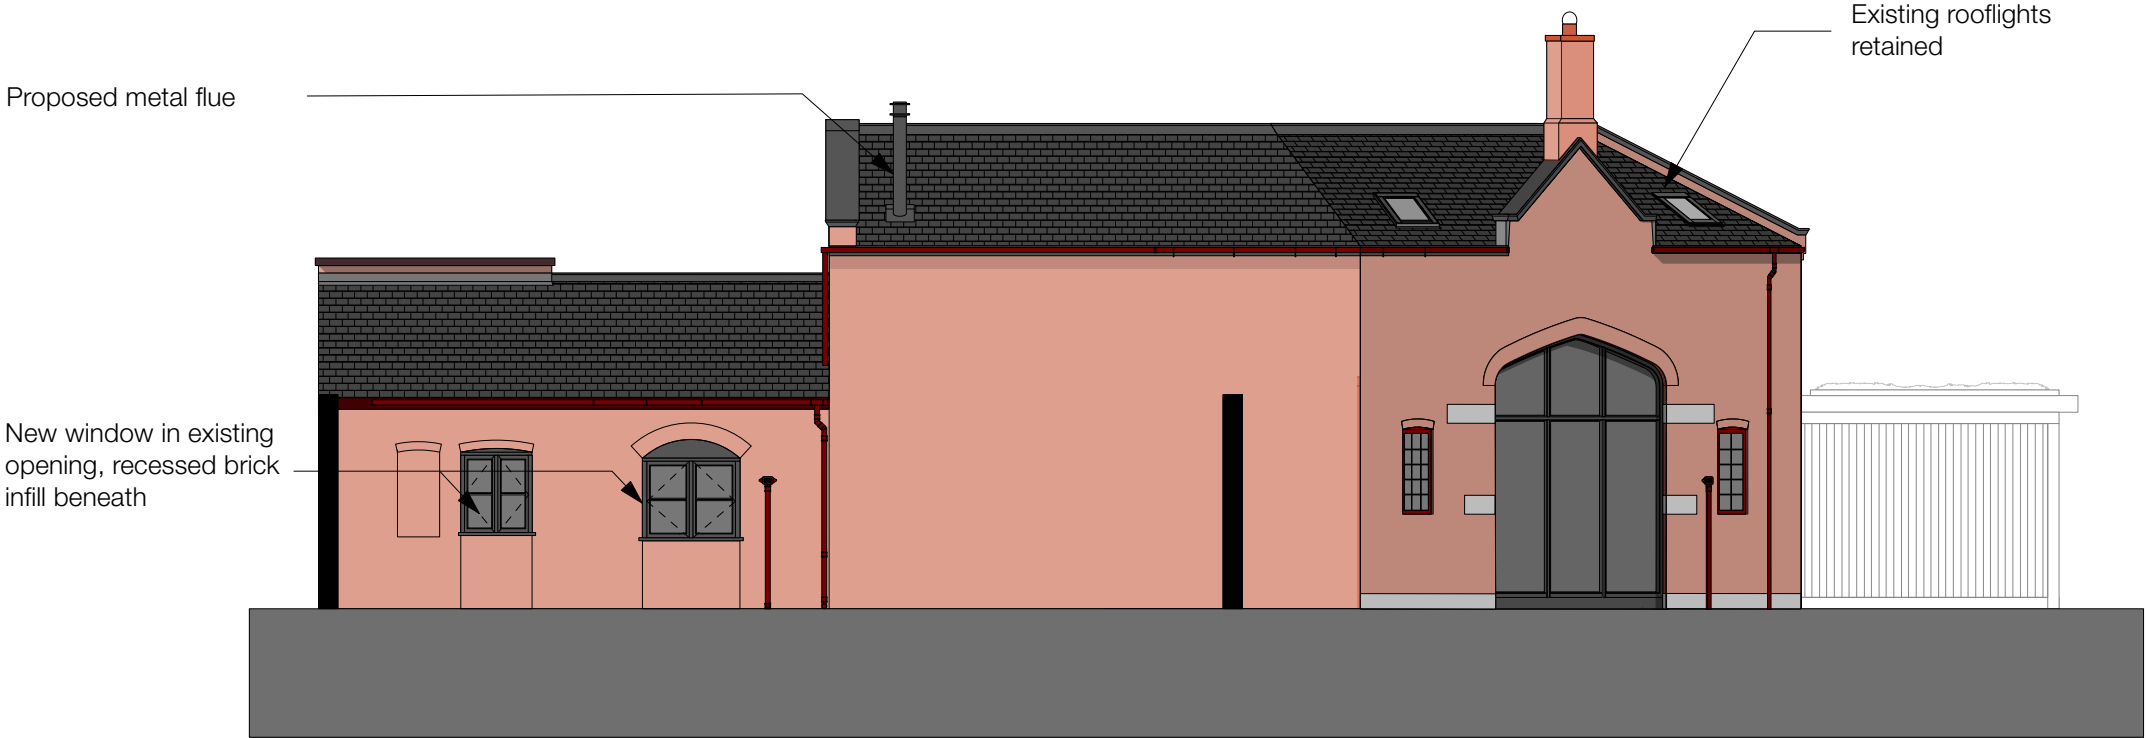

E02 Proposed north-east elevation




E03 Proposed south-east elevation

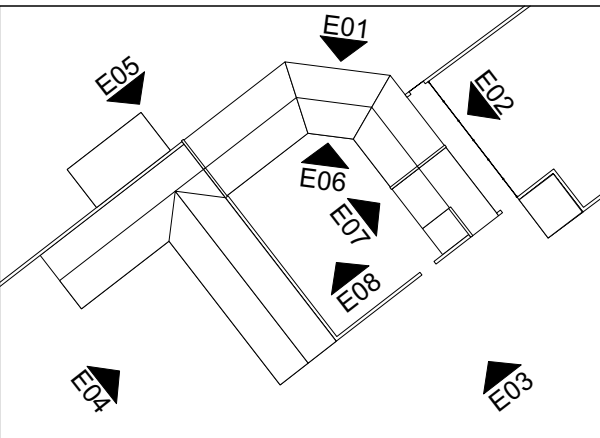

Elevation key

REV	DESCRIPTION	DATE
-----	-------------	------

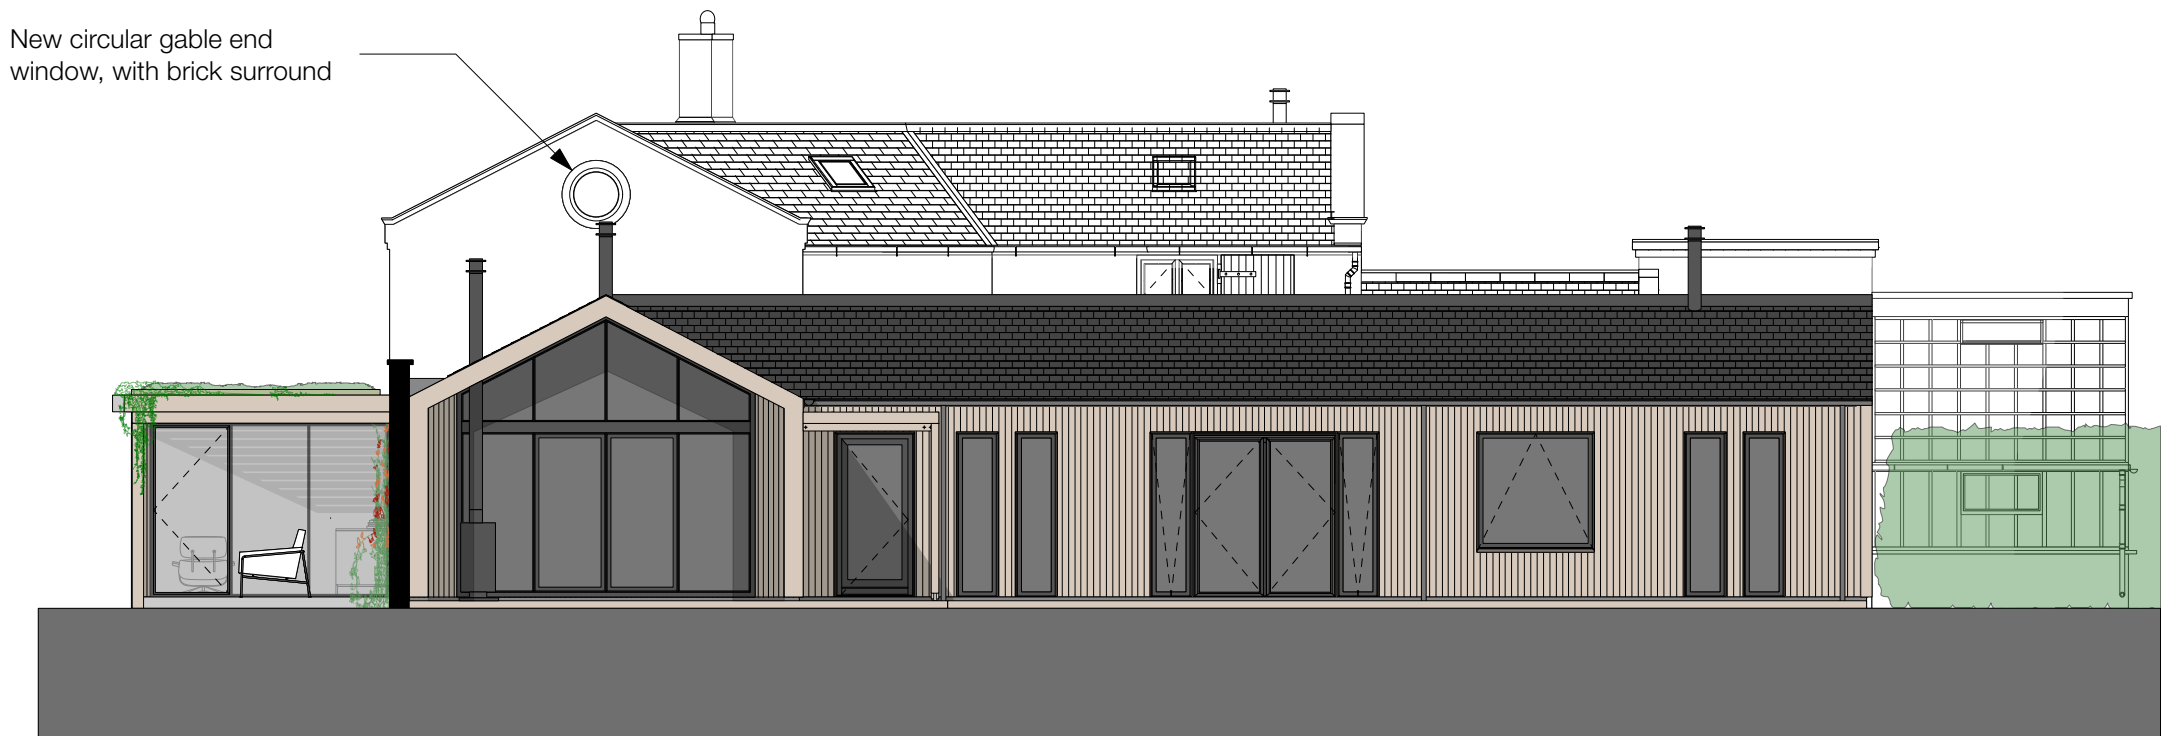

E04 Proposed south-west elevation

RAISE
ARCHITECTS

PROJECT
Proposed conversion and single-storey extension of stable block and proposed double garage/carport at Cedar Hall, The Green, Gresford, LL12 8RG

DRAWING
Proposed Elevations 01

SCALE	DATE	DRAWN BY	CHECKED BY
1:100 @ A2	May 2021	MD	LM
DRG N°	REV		
525-PL-10	-		

