


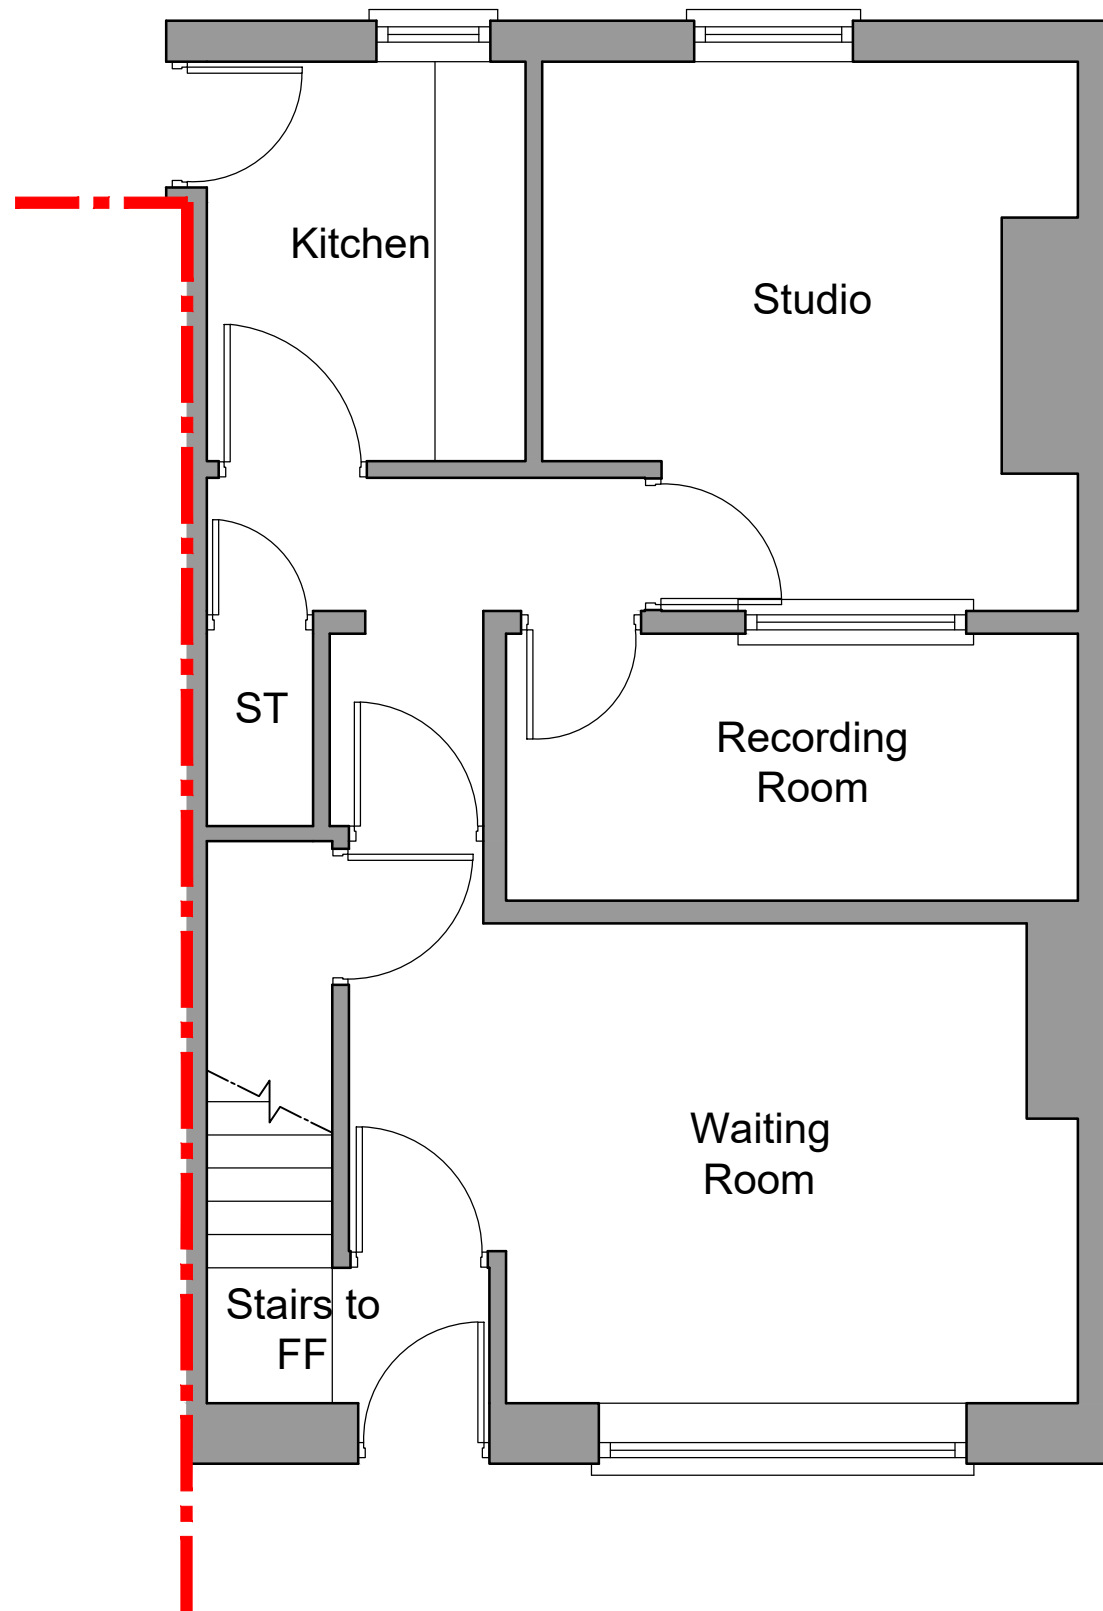

Ground floor plan 1:50



HDS Architectural Services, The Foundry,
 15 Yorke Street, Wrexham
 LL13 8LW
 Tel (01978) 345250
www.hdsarchitectural.co.uk

Project; The Audio Café, 19 High Street, Coedpoeth, Wrexham, LL11 3RY	
Title; Existing Floor Plans	Scale (A3); 1:50
Dwg No; AC/PD/01	Date; September 2021
Revision;	