


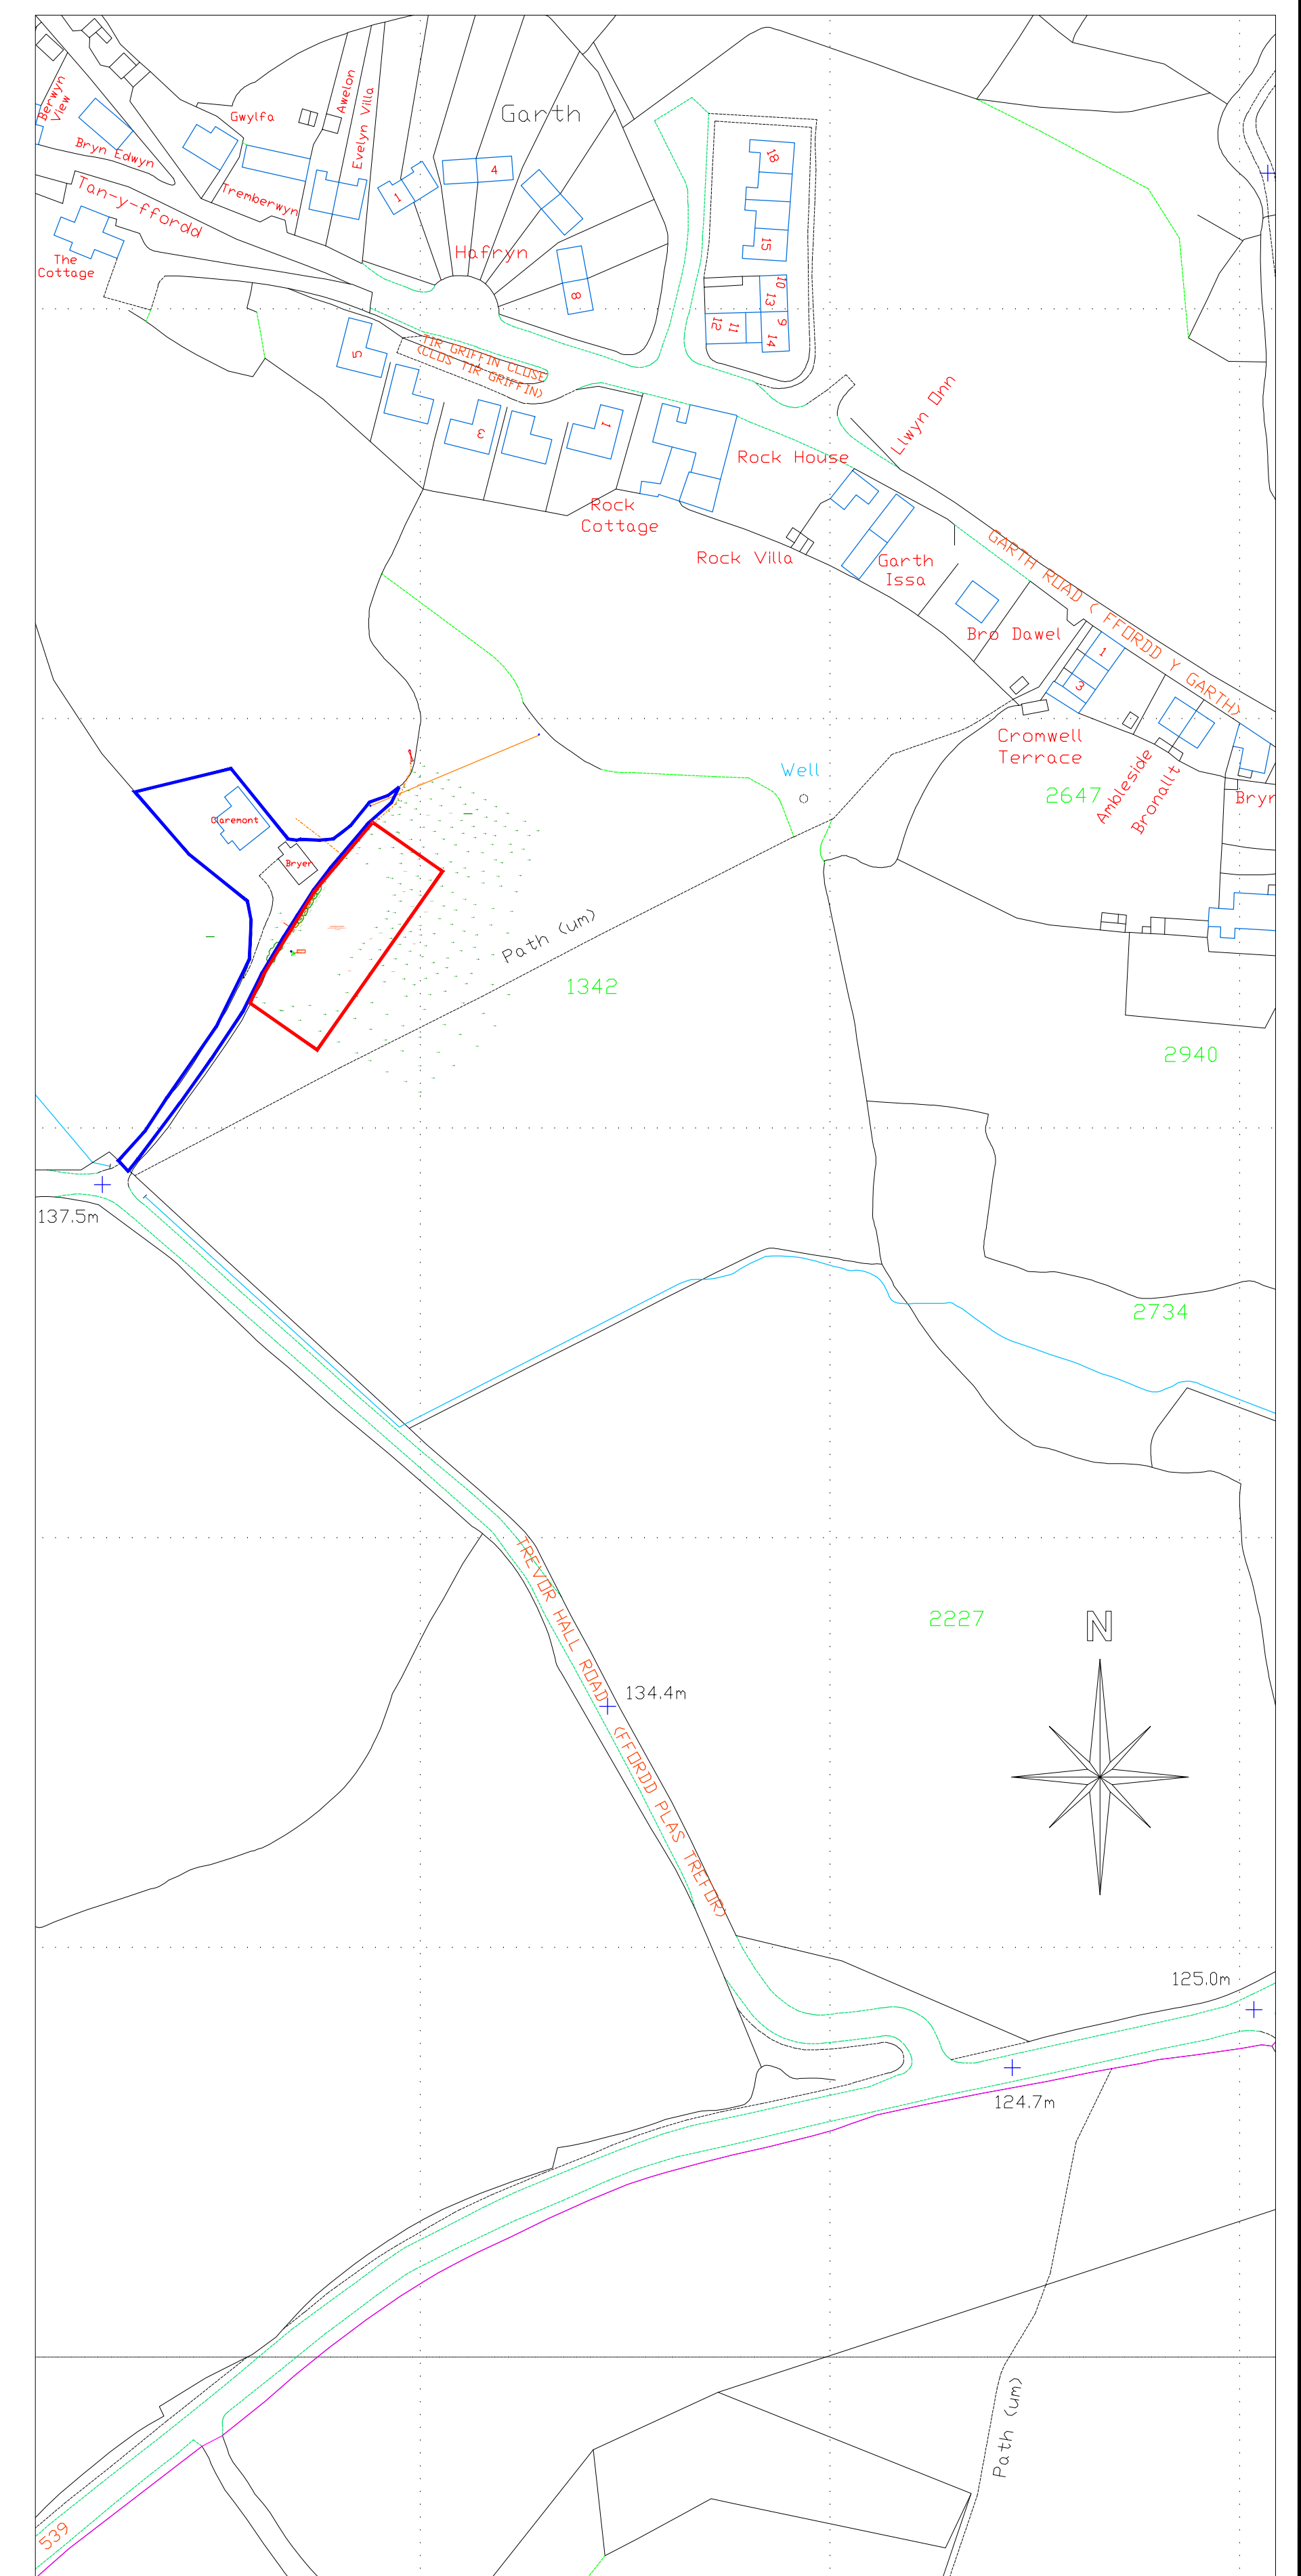

Site Plan

Scale 1:200

Location Plan
Scale 1:2500