



SITE LOCATION

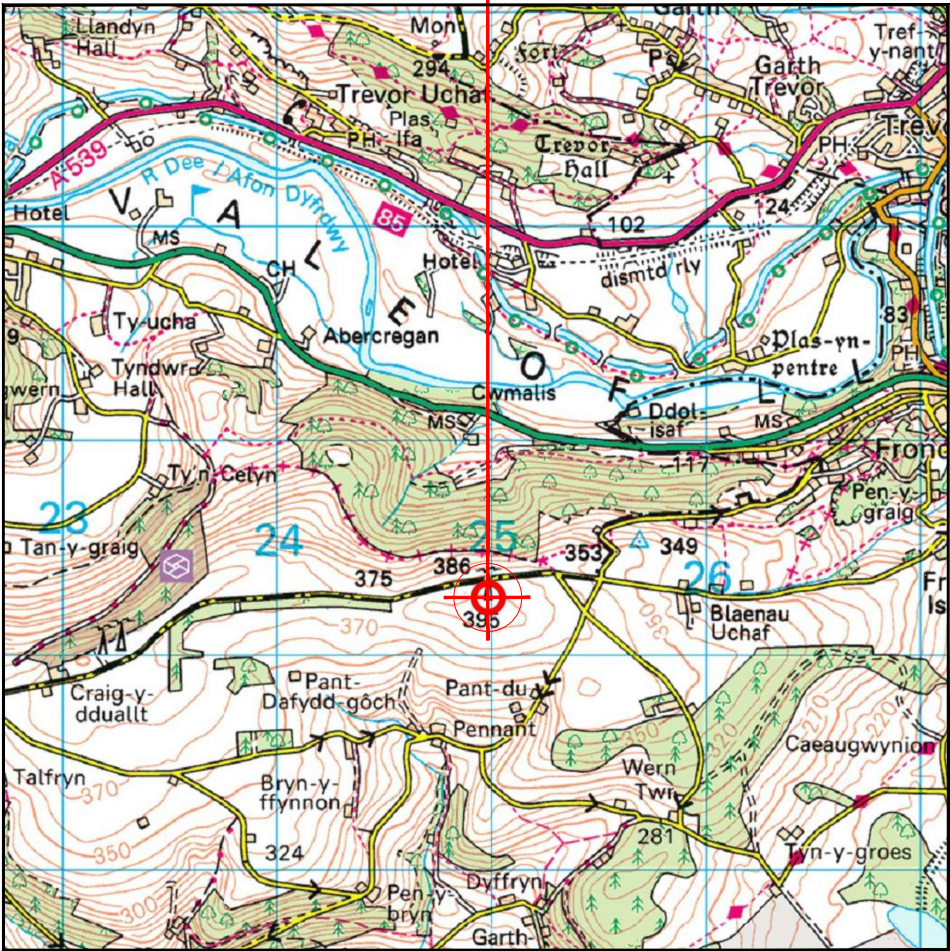


Reproduced by permission of Ordnance Survey on behalf of the Controller of Her Majesty's Stationery Office
All rights reserved. © Crown Copyright licence no. 100020449

SITE AREA PLAN

 


SITE PHOTOGRAPH

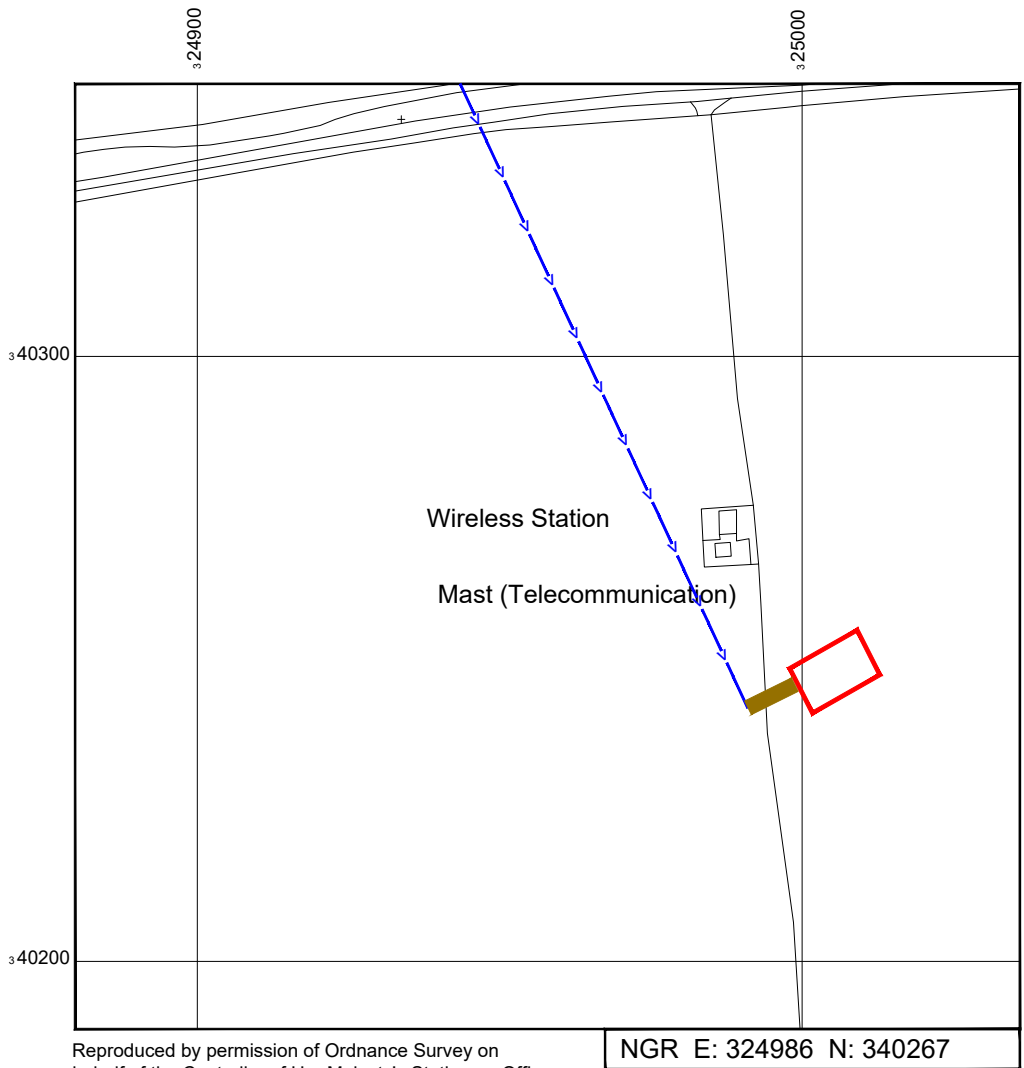

Reproduced by permission of Ordnance Survey on behalf of the Controller of Her Majesty's Stationery Office
All rights reserved. © Crown Copyright licence no. 100020449

NGR E: 324986 N: 340267

SITE LOCATION PLAN

 

GOOGLE MAPS QR CODE

GOOGLE MAPS - <https://goo.gl/maps/h84n5V4WkXZhZoAS8>

NOTES:

1. ALL DIMENSIONS IN MM UNLESS OTHERWISE NOTED.
- HEAD WEST VIA THE A5. TURN LEFT, TURN RIGHT ONTO B5070.AT THE ROUNDABOUT, TAKE THE 1ST EXIT ONTO A5. TURN LEFT, TURN RIGHT, TURN LEFT, TURN RIGHT AND MAKE A FINAL LEFT TURN AND THE DESTINATION WILL BE ON THE LEFT.

Site Provider's Property Boundary:

Access Route To Site:

Access Route:

Master:	MBNL / EE / H3G:	Project:	Purpose of Issue:	Issue:
M001	H3G	3UK UNILATERAL	Planning	B
Date:	19/08/2021	Revision / Upgrade Description:		
Drawn:	R. Pekins	Config Amended		
Checked:	A. Fanning			
Approved:	J. Campbell			
Master:	MBNL / EE / H3G:	Project:	Purpose of Issue:	Issue:
M001	H3G	3UK UNILATERAL	Planning	A
Date:	11/08/2021	Revision / Upgrade Description:		
Drawn:	R. Pekins	First Issue		
Checked:	A. Fanning			
Approved:	J. Campbell			



Hutchison 3G UK Limited
Star House, 20 Grenfell Road
Maidenhead, SL6 1EH
Tel: 01628 765 000
Fax: 01628 765 001

H3G Base Station Information line:
0845 6043000
Available 8am-8pm Monday to Friday

Design Consultant & Principal Contractor:



Unit 1 Maple Park
Lowfields Road, Leeds
LS12 6HH

Tel: 0113 3023550 Fax: 0113 2876834
e-mail: info@whptelecoms.com

Site Name: PENNANT FARM (TMO)

Site ID: 707924

Address: PENNANT FARM
PONTFADOG
LLANGOLLEN
WREXHAM LL20 7AT

Title: 002 SITE LOCATION PLAN

Project: 3UK UNILATERAL

Purpose of Issue: GENERAL ARRANGEMENT

EE Cell ID:	MBNL Cell ID:	3UK Cell ID:
97274	DBS016	LL0173

Master Drawing No:	Issue:
707924_DBS016_97274_LL0173_M001	B



Asset Reference	Asset Description:	Asset Status:	Antenna / Dish / MHA / RRU / Equipment Access Description:	Asset Reference	Asset Description:	Asset Status:	Antenna / Dish / MHA / RRU / Equipment Access Description:	Asset Reference	Asset Description:	Asset Status:	Antenna / Dish / MHA / RRU / Equipment Access Description:
A1	Antenna	Proposed	Rigger access only	MCAB1	Meter Cabinet	Installed	Unrestricted access	RRU1-3	RRU	Proposed	Unrestricted access
B1	Antenna	Proposed	Rigger access only	CAB1-5	Cabinets	Existing	Unrestricted access	RRU4-6	RRU	Proposed	Unrestricted access
C1	Antenna	Proposed	Rigger access only	CAB6-7	Cabinets	Proposed	Unrestricted access	RRU7-9	RRU	Proposed	Unrestricted access
				TD1	Dish	Existing	Rigger access only				
				TD2	Dish	Existing	Rigger access only				

NOTES:

1. ALL DIMENSIONS IN MM UNLESS OTHERWISE NOTED.

DEFINED ACCESS ROUTE DESCRIPTION FROM SITE ENTRANCE TO THE EQUIPMENT:

Master:	MBNL / EE / H3G:	Project:	Purpose of Issue:	Issue:
M001	H3G	3UK UNILATERAL	Planning	B
Date:	19/08/2021	Revision / Upgrade Description:		
Drawn:	R. Pekins	Config Amended		
Checked:	A. Fanning			
Approved:	J. Campbell			
Master:	MBNL / EE / H3G:	Project:	Purpose of Issue:	Issue:
M001	H3G	3UK UNILATERAL	Planning	A
Date:	11/08/2021	Revision / Upgrade Description:		
Drawn:	R. Pekins	First Issue		
Checked:	A. Fanning			
Approved:	J. Campbell			



Hutchison 3G UK Limited
Star House, 20 Grenfell Road
Maidenhead, SL6 1EH
Tel: 01628 765 000
Fax: 01628 765 001


H3G Base Station Information line:
0845 6043000
Available 8am-8pm Monday to Friday

Design Consultant & Principal Contractor:


 Unit 1 Maple Park
Lowfields Road, Leeds
LS12 6HH


Tel: 0113 3023550 Fax: 0113 2876834
e-mail: info@whptelecoms.com

Site Name:	PENNANT FARM (TMO)		
Site ID:	707924		
Address:	PENNANT FARM PONTFADOG LLANGOLLEN WREXHAM LL20 7AT		
Title:	003 ACCESS PLAN		
Project:	3UK UNILATERAL		
Purpose of Issue:	GENERAL ARRANGEMENT		
EE Cell ID:	97274	MBNL Cell ID:	DBS016
3UK Cell ID:	LL0173		
Master Drawing No:	707924_DBS016_97274_LL0173_M001		
Issue:	B		

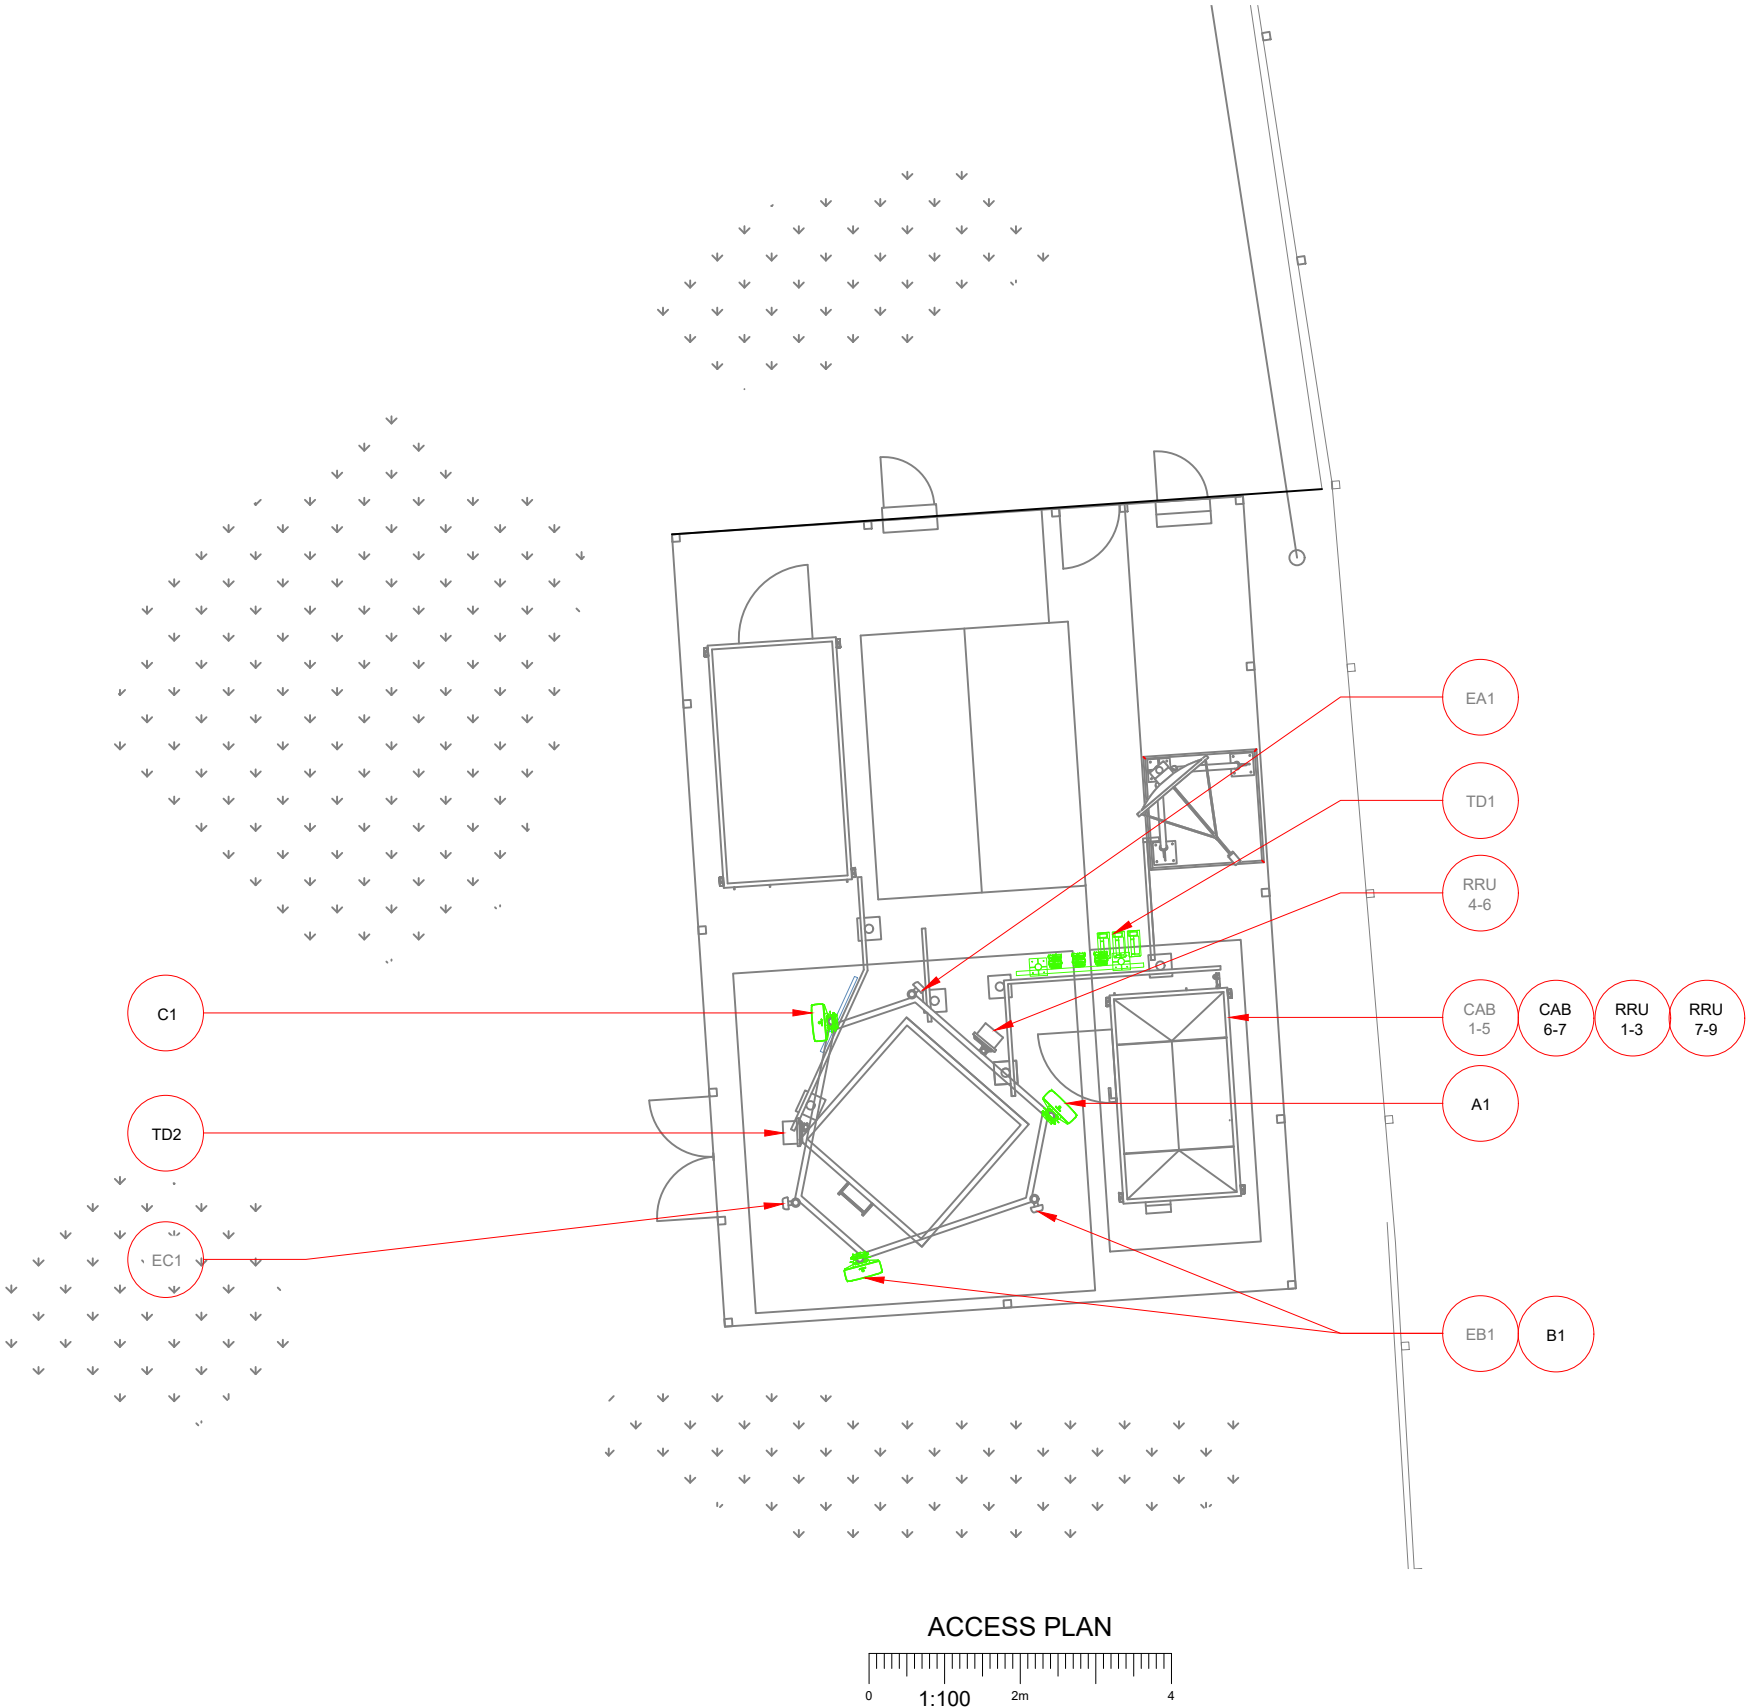


ACCESS PLAN

 

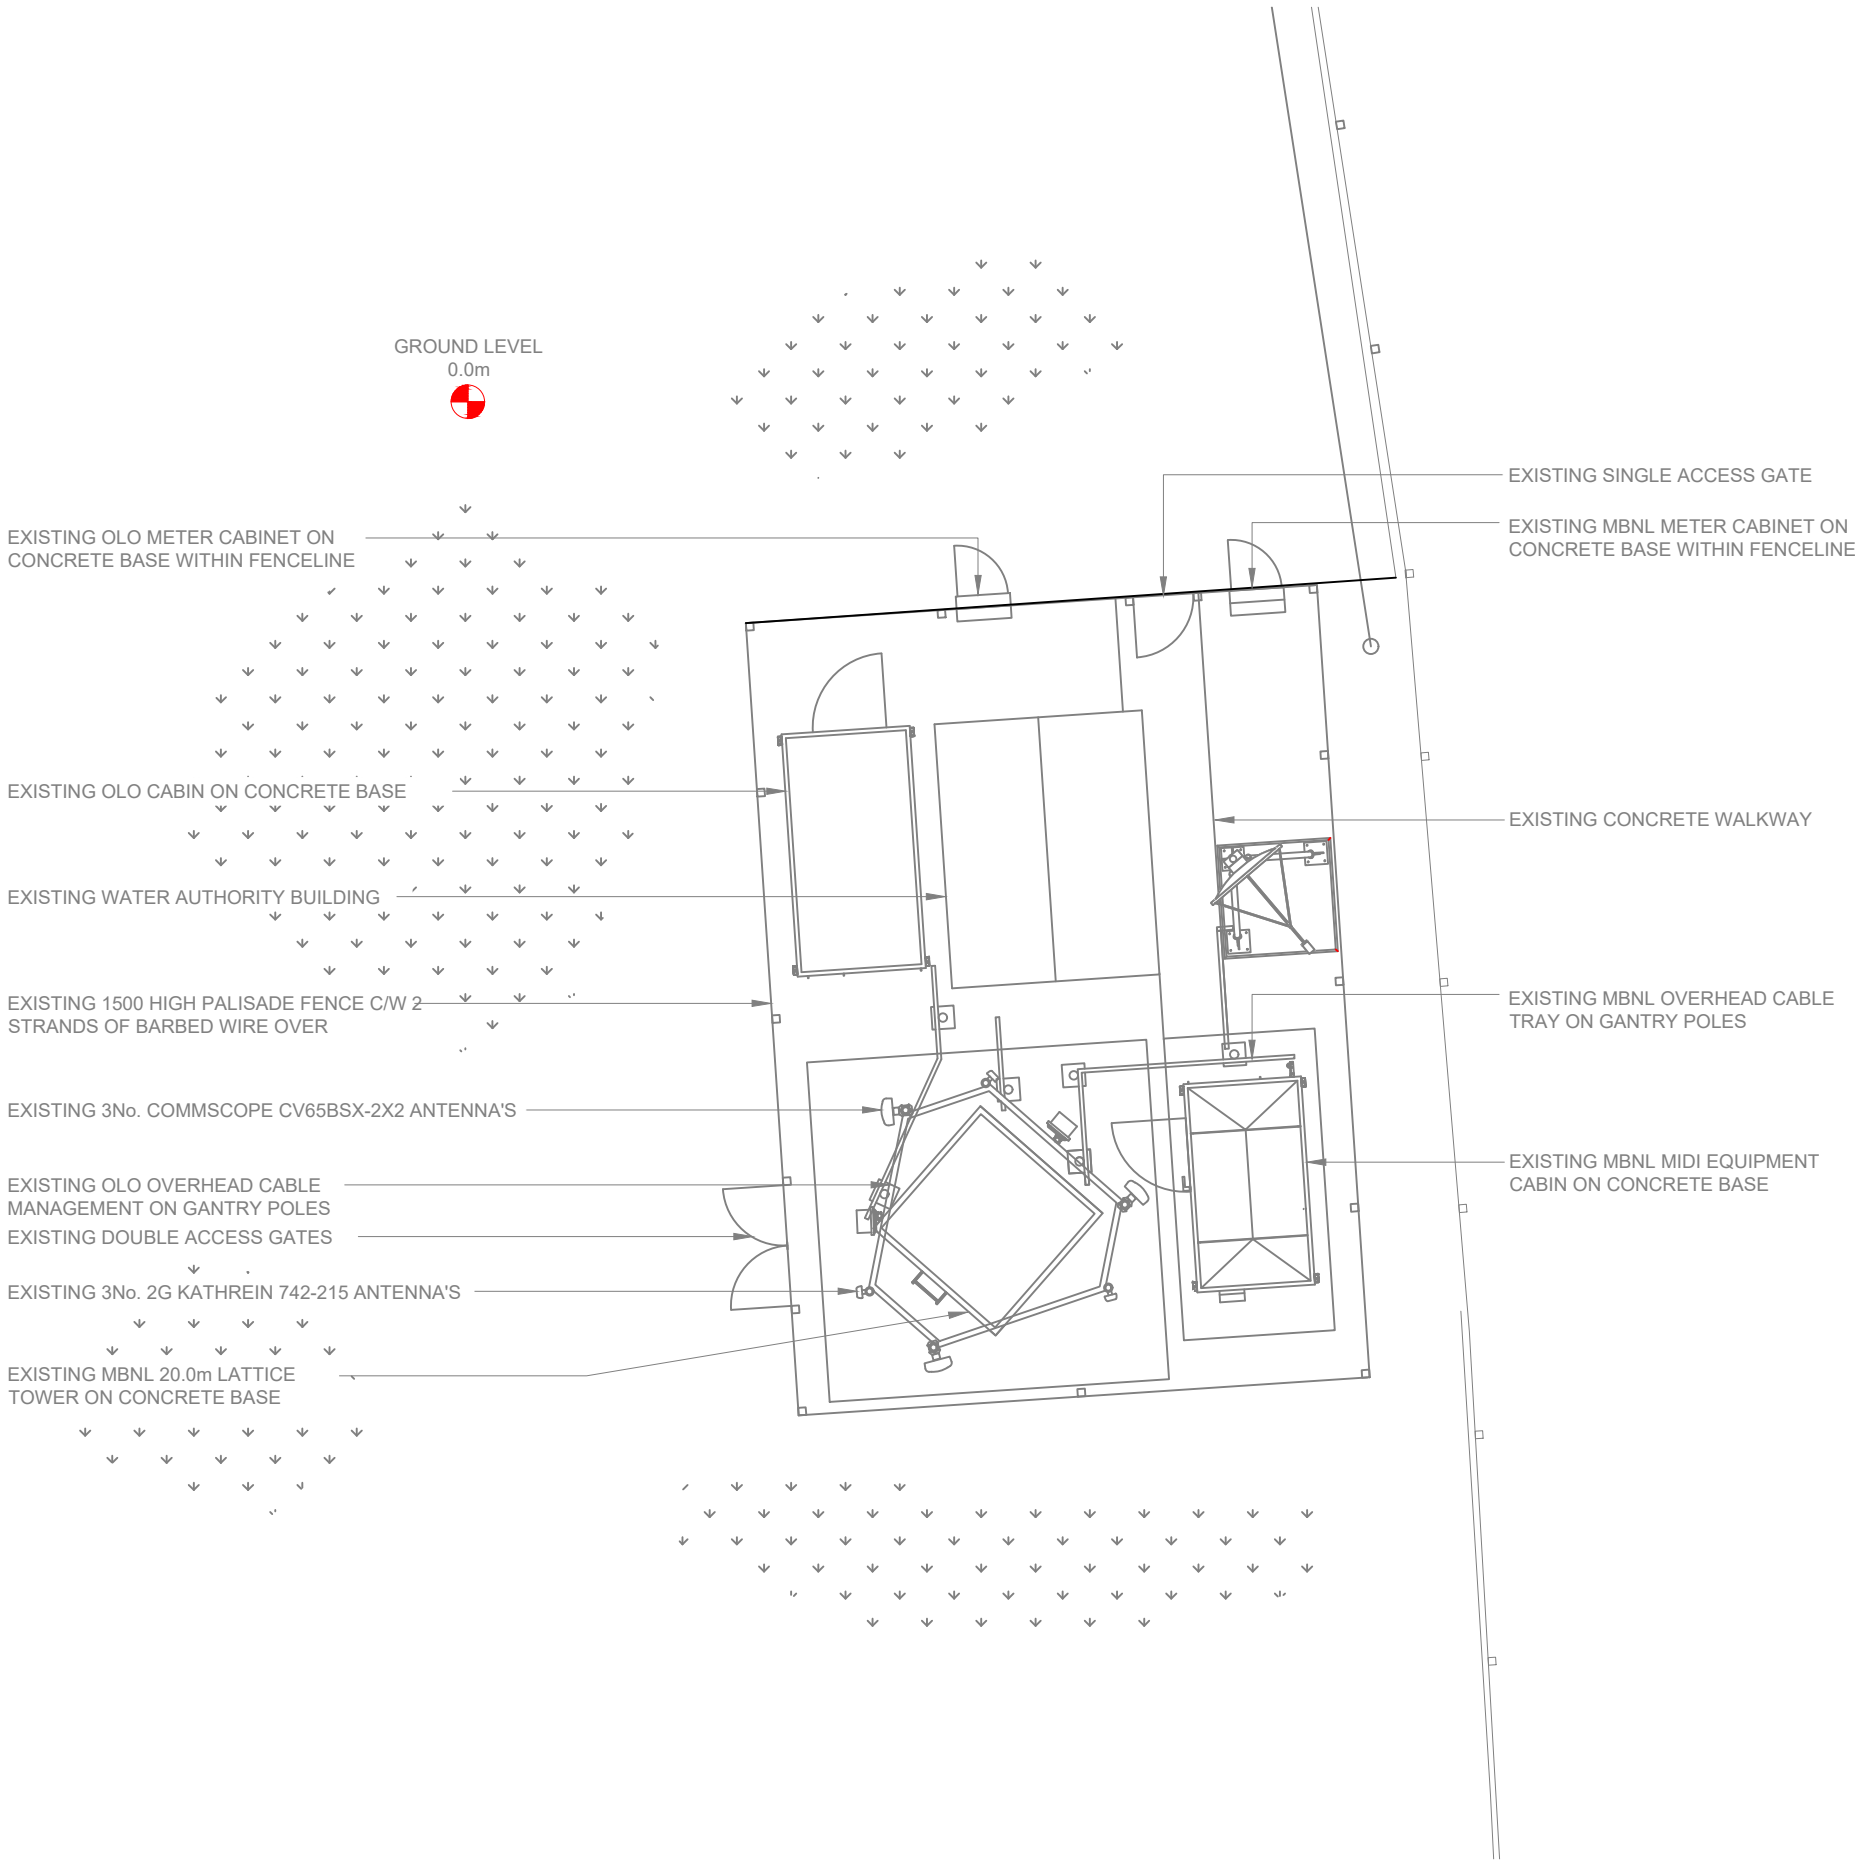

EXISTING SITE PLAN

 

- NOTES:
1. ALL DIMENSIONS IN MM UNLESS OTHERWISE NOTED.

Master:	MBNL / EE / H3G:	Project:	Purpose of Issue:	Issue:
M001	H3G	3UK UNILATERAL	Planning	B
Date:	19/08/2021	Revision / Upgrade Description:		
Drawn:	R. Pekins	Config Amended		
Checked:	A. Fanning			
Approved:	J. Campbell			
Master:	MBNL / EE / H3G:	Project:	Purpose of Issue:	Issue:
M001	H3G	3UK UNILATERAL	Planning	A
Date:	11/08/2021	Revision / Upgrade Description:		
Drawn:	R. Pekins	First Issue		
Checked:	A. Fanning			
Approved:	J. Campbell			



Hutchison 3G UK Limited
Star House, 20 Grenfell Road
Maidenhead, SL6 1EH
Tel: 01628 765 000
Fax: 01628 765 001

H3G Base Station Information line:
0845 6043000
Available 8am-8pm Monday to Friday

Design Consultant & Principal Contractor:



Unit 1 Maple Park
Lowfields Road, Leeds
LS12 6HH

Tel: 0113 3023550 Fax: 0113 2876834
e-mail: info@whptelecoms.com

Site Name:
PENNANT FARM (TMO)

Site ID:
707924

Address:
**PENNANT FARM
PONTFADOG
LLANGOLLEN
WREXHAM LL20 7AT**

Title:
100 EXISTING SITE PLAN

Project:
3UK UNILATERAL

Purpose of Issue:
GENERAL ARRANGEMENT


EE Cell ID: 97274	MBNL Cell ID: DBS016	3UK Cell ID: LL0173
-----------------------------	--------------------------------	-------------------------------

Master Drawing No: 707924_DBS016_97274_LL0173_M001	Issue: B
--	--------------------

100mm

150mm

10mm

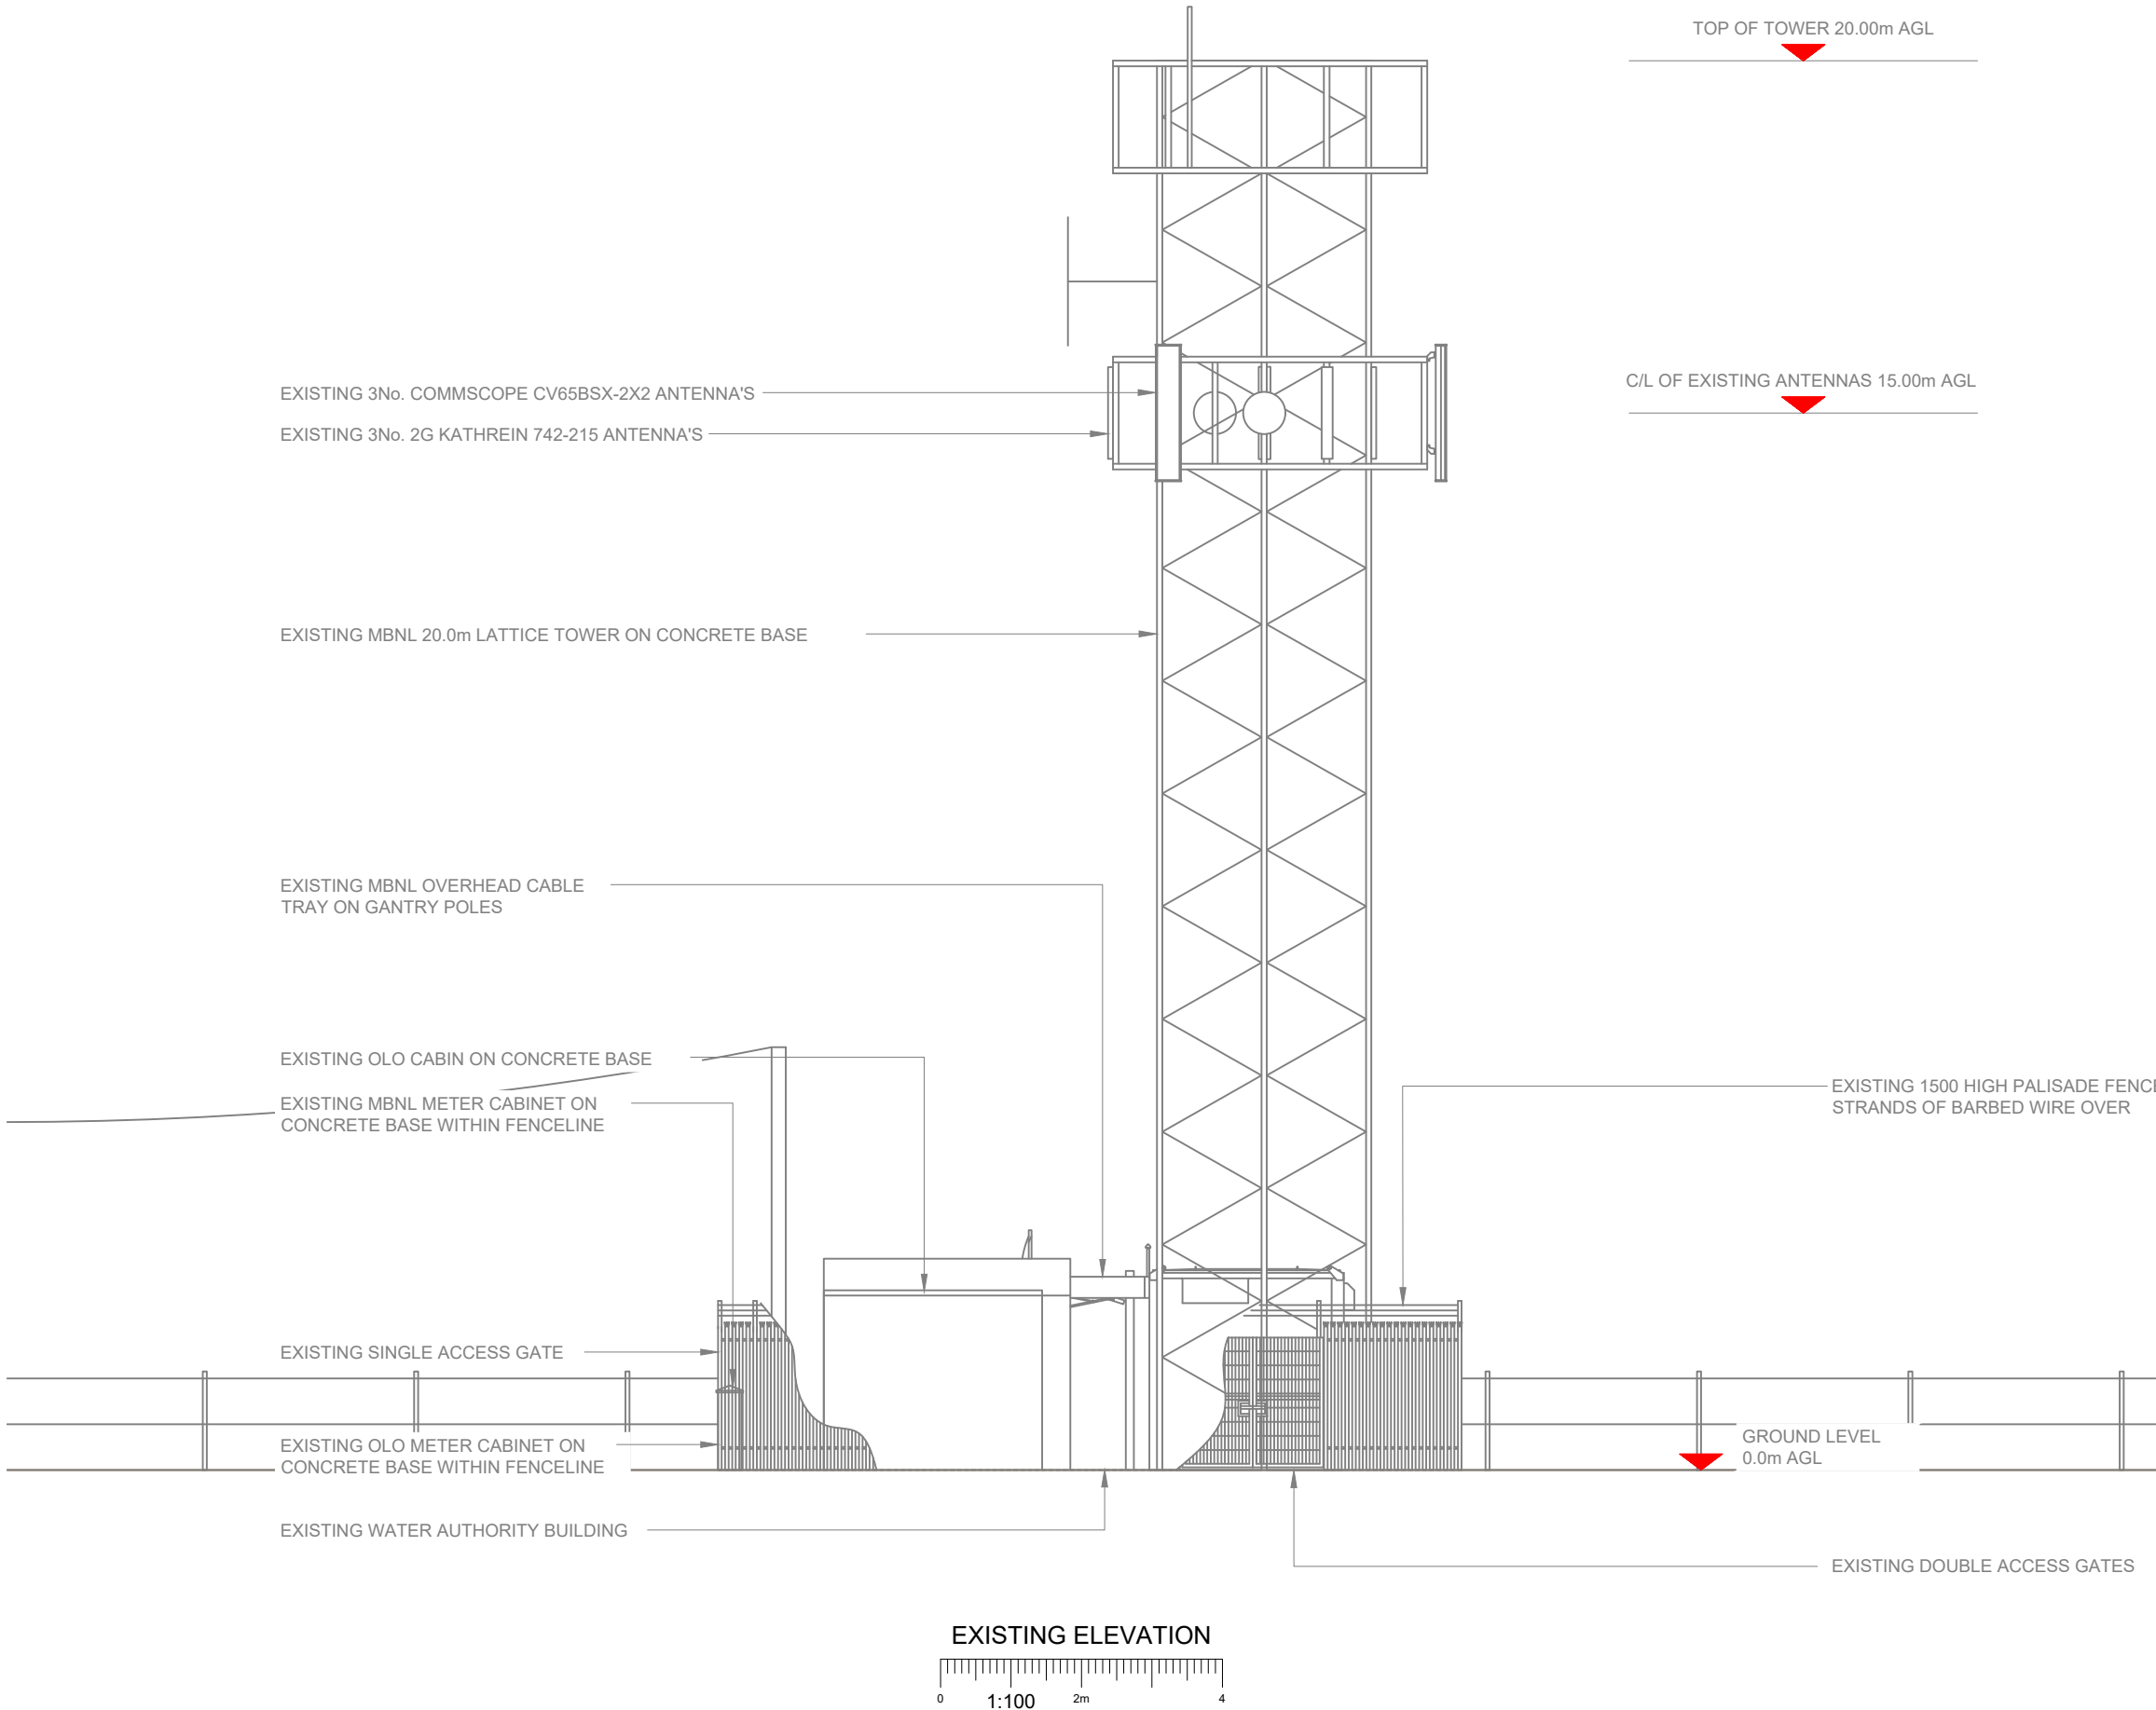

- NOTES:
- ALL DIMENSIONS IN MM UNLESS OTHERWISE NOTED.

Master:	MBNL / EE / H3G:	Project:	Purpose of Issue:	Issue:
M001	H3G	3UK UNILATERAL	Planning	B
Date:	19/08/2021	Revision / Upgrade Description:		
Drawn:	R. Pekins	Config Amended		
Checked:	A. Fanning			
Approved:	J. Campbell			
Master:	MBNL / EE / H3G:	Project:	Purpose of Issue:	Issue:
M001	H3G	3UK UNILATERAL	Planning	A
Date:	11/08/2021	Revision / Upgrade Description:		
Drawn:	R. Pekins	First Issue		
Checked:	A. Fanning			
Approved:	J. Campbell			



Hutchison 3G UK Limited
Star House, 20 Grenfell Road
Maidenhead, SL6 1EH
Tel: 01628 765 000
Fax: 01628 765 001

H3G Base Station Information line:
0845 6043000
Available 8am-8pm Monday to Friday

Design Consultant & Principal Contractor:



Unit 1 Maple Park
Lowfields Road, Leeds
LS12 6HH

Tel: 0113 3023550 Fax: 0113 2876834
e-mail: info@whptelecoms.com

Site Name: PENNANT FARM (TMO)

Site ID: 707924

Address:

PENNANT FARM
PONTFADOG
LLANGOLLEN
WREXHAM LL20 7AT

Title: 150 EXISTING ELEVATION

Project: 3UK UNILATERAL

Purpose of Issue: GENERAL ARRANGEMENT

EE Cell ID: 97274	MBNL Cell ID: DBS016	3UK Cell ID: LL0173
----------------------	-------------------------	------------------------

Master Drawing No: 707924_DBS016_97274_LL0173_M001	Issue: B
---	-------------



GROUND LEVEL
0.0m

EXISTING OLO METER CABINET ON
CONCRETE BASE WITHIN FENCELINE

EXISTING OLO CABIN ON CONCRETE BASE

EXISTING WATER AUTHORITY BUILDING

EXISTING 1500 HIGH PALISADE FENCE C/W 2
STRANDS OF BARBED WIRE OVER

EXISTING DOUBLE ACCESS GATES

EXISTING MBNL 20.0m LATTICE TOWER ON CONCRETE BASE

EXISTING 3No. 2G KATHREIN 742-215 ANTENNA'S

EXISTING 3No. COMMSCOPE CV65BSX-2X2 ANTENNA'S TO BE
REMOVED AND REPLACED WITH 3No. KATHREIN 800482002
ANTENNAS. TO BE INSTALLED ON PROPOSED SUPPORT POLES

EXISTING SINGLE ACCESS GATE

EXISTING MBNL METER CABINET ON
CONCRETE BASE WITHIN FENCELINE

EXISTING CONCRETE WALKWAY


PROPOSED 2No GANTRY POSTS & 450mm CABLE TRAY
FIXED TO CONCRETE BASE C/W 3No 2012 RRU (1400), 3No
TRIPLEXERS & 3No 1400 FILTERS. EXISTING SHARED 2100
FEEDER LINE TO BE DIVERTED INTO TRIPLEXERS TO
CARRY COMBINED 700/1400/1800/2100 TECHNOLOGIES

EXISTING MBNL OVERHEAD CABLE
TRAY ON GANTRY POLES

EXISTING EE/H3G EQUIPMENT CABIN ON CONCRETE BASE
TO BE UPGRADED INTERNALLY. REFER TO PAGE 330 FOR
CABIN LAYOUT DETAILS

PROPOSED 3No. 7/8, 14, 18/21 KRY112234-1
TMA'S TO BE INSTALLED AT ANTENNA LEVEL
EXISTING 2100 MHA'S TO BE REMOVED

PROPOSED H3G SITE PLAN

 

NOTES:

1. ALL DIMENSIONS IN MM UNLESS OTHERWISE NOTED.

PROPOSED CRANE OR CHERRY PICKER LOCATION:

Master:	MBNL / EE / H3G:	Project:	Purpose of Issue:	Issue:
M001	H3G	3UK UNILATERAL	Planning	B
Date:	19/08/2021	Revision / Upgrade Description:		
Drawn:	R. Pekins	Config Amended		
Checked:	A. Fanning			
Approved:	J. Campbell			
Master:	MBNL / EE / H3G:	Project:	Purpose of Issue:	Issue:
M001	H3G	3UK UNILATERAL	Planning	A
Date:	11/08/2021	Revision / Upgrade Description:		
Drawn:	R. Pekins	First Issue		
Checked:	A. Fanning			
Approved:	J. Campbell			



Hutchison 3G UK Limited
Star House, 20 Grenfell Road
Maidenhead, SL6 1EH
Tel: 01628 765 000
Fax: 01628 765 001

H3G Base Station Information line:
0845 6043000
Available 8am-8pm Monday to Friday

Design Consultant & Principal Contractor:



Unit 1 Maple Park
Lowfields Road, Leeds
LS12 6HH

Tel: 0113 3023550 Fax: 0113 2876834
e-mail: info@whptelecoms.com

Site Name:
PENNANT FARM (TMO)

Site ID:
707924

Address:

**PENNANT FARM
PONTFADOG
LLANGOLLEN
WREXHAM LL20 7AT**

Title:
210 PROPOSED H3G SITE PLAN

Project:
3UK UNILATERAL

Purpose of Issue:
GENERAL ARRANGEMENT


EE Cell ID: 97274	MBNL Cell ID: DBS016	3UK Cell ID: LL0173
-----------------------------	--------------------------------	-------------------------------

Master Drawing No: 707924_DBS016_97274_LL0173_M001	Issue: B
--	--------------------

100mm

150mm

10mm

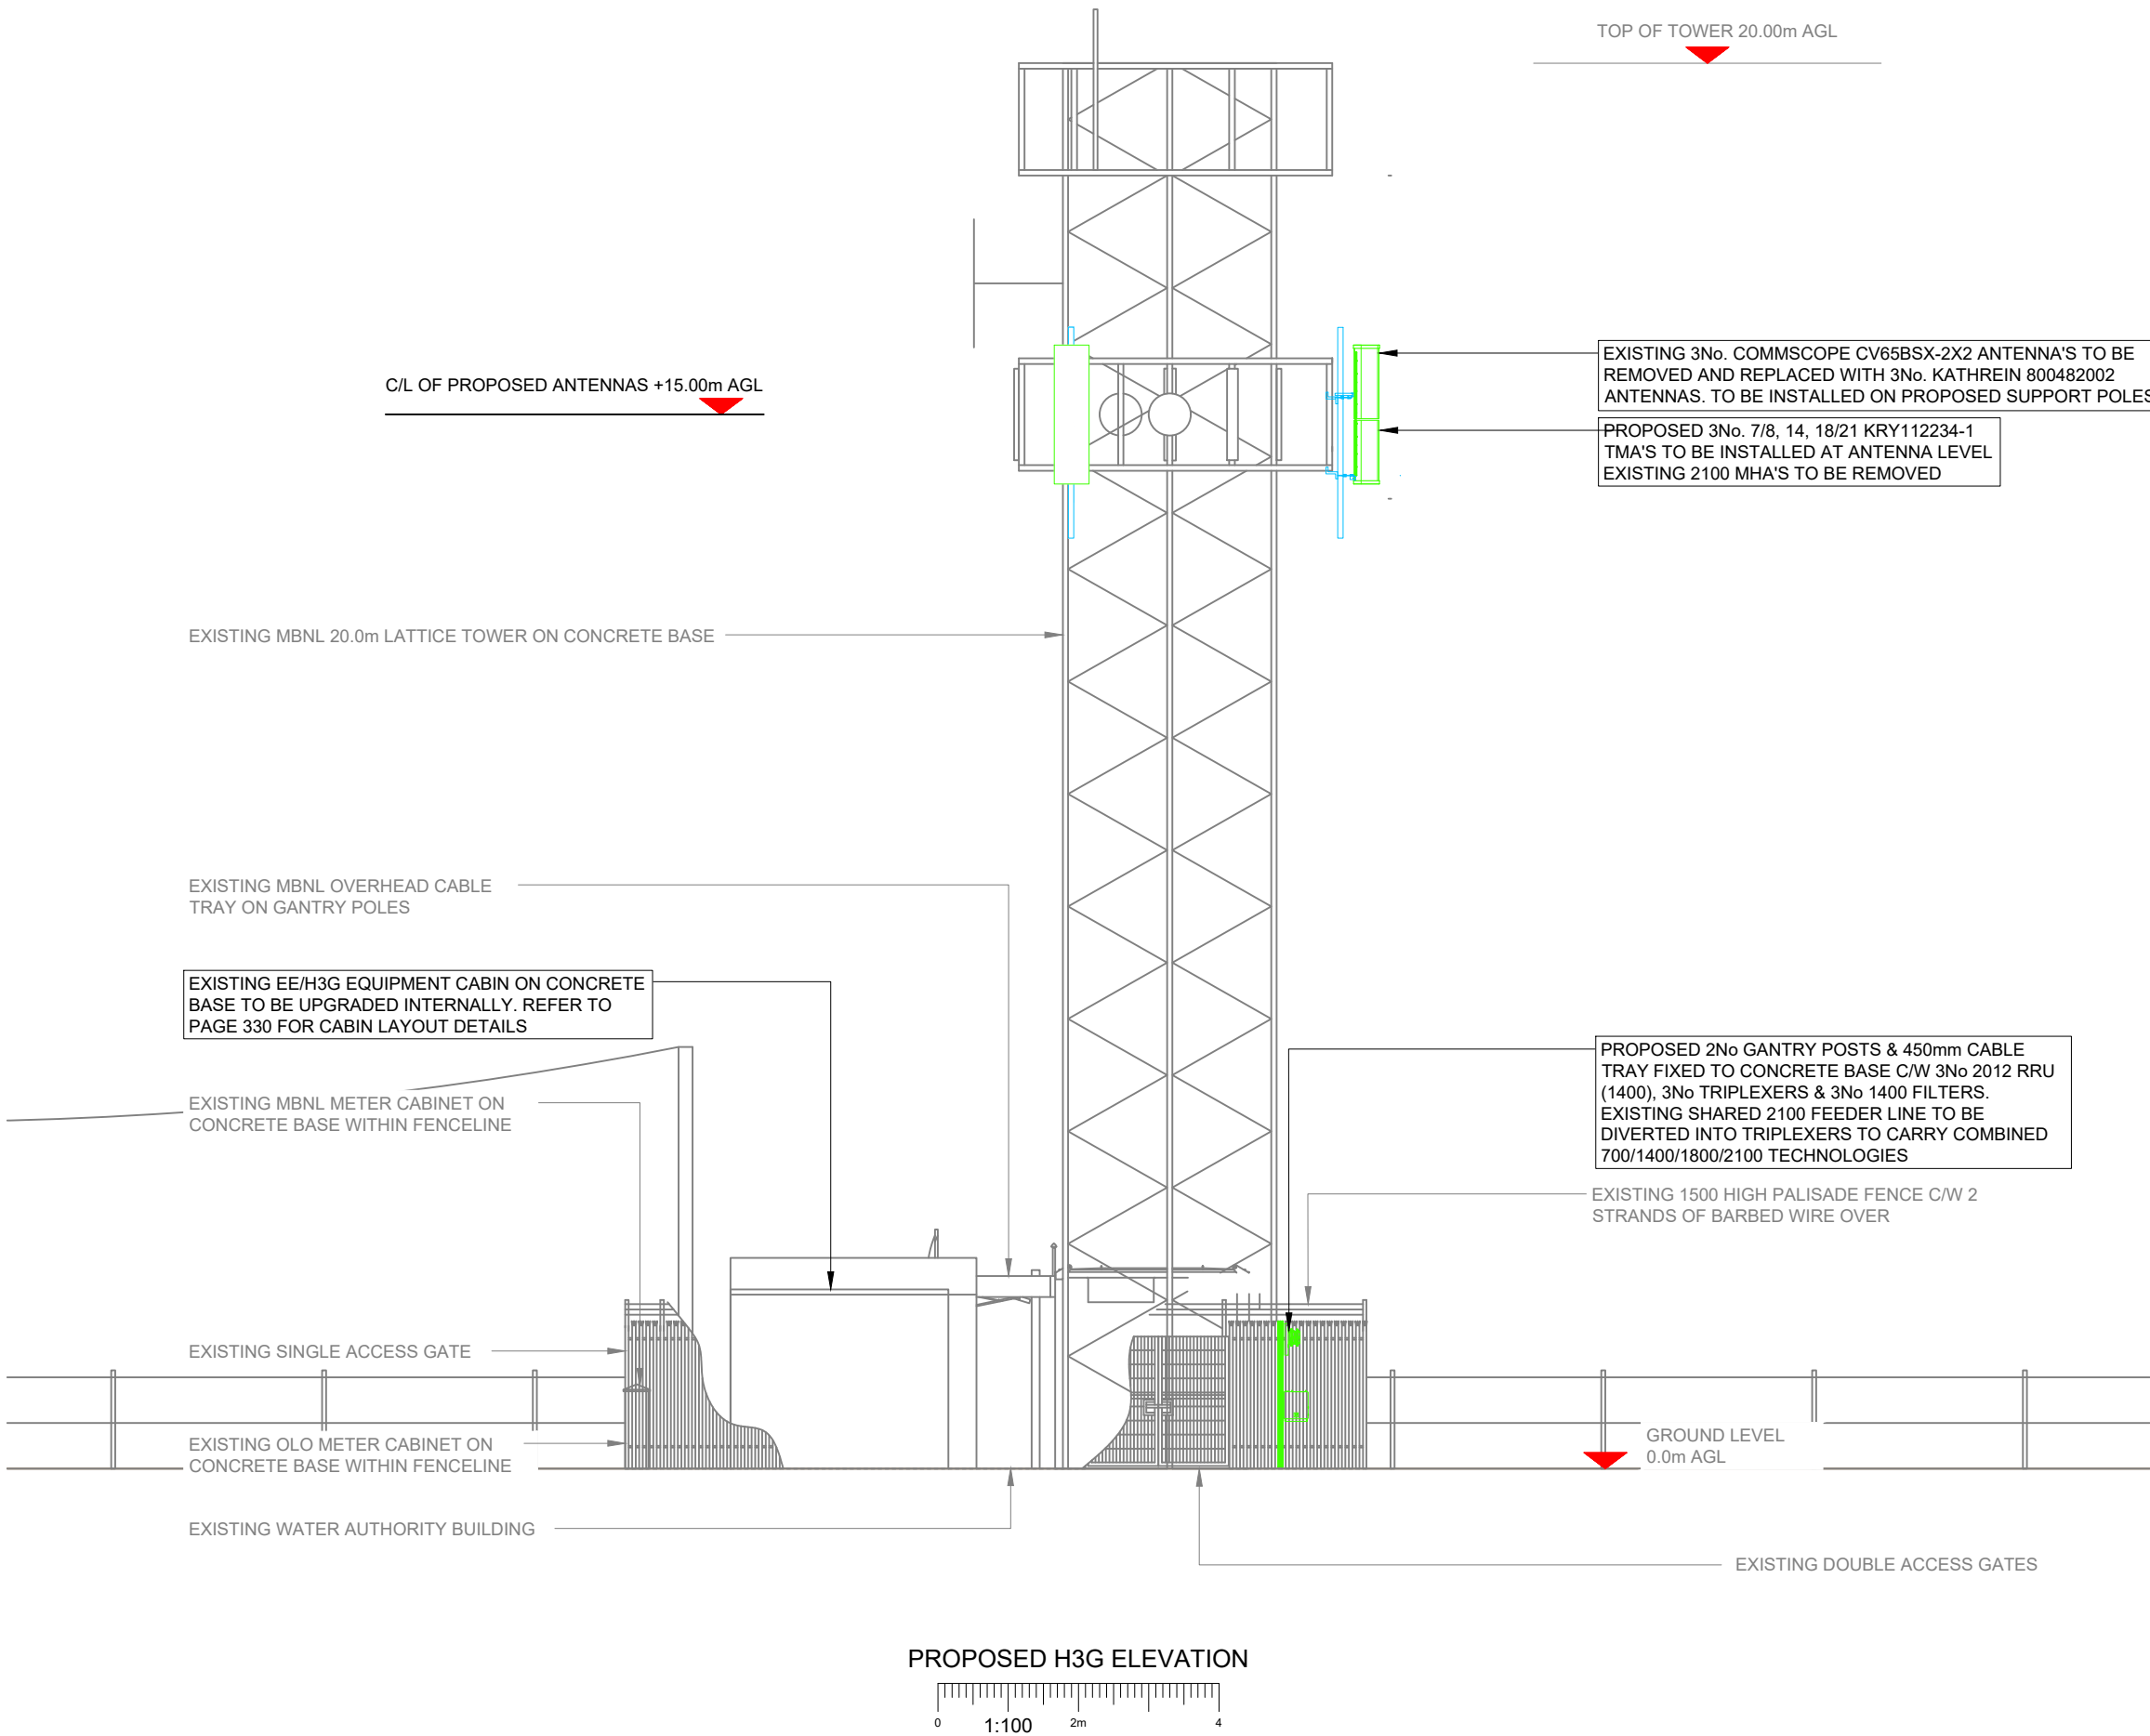

- NOTES:
- ALL DIMENSIONS IN MM UNLESS OTHERWISE NOTED.

Master:	MBNL / EE / H3G:	Project:	Purpose of Issue:	Issue:
M001	H3G	3UK UNILATERAL	Planning	B
Date:	19/08/2021	Revision / Upgrade Description:		
Drawn:	R. Pekins	Config Amended		
Checked:	A. Fanning			
Approved:	J. Campbell			
Master:	MBNL / EE / H3G:	Project:	Purpose of Issue:	Issue:
M001	H3G	3UK UNILATERAL	Planning	A
Date:	11/08/2021	Revision / Upgrade Description:		
Drawn:	R. Pekins	First Issue		
Checked:	A. Fanning			
Approved:	J. Campbell			



Hutchison 3G UK Limited
Star House, 20 Grenfell Road
Maidenhead, SL6 1EH
Tel: 01628 765 000
Fax: 01628 765 001

H3G Base Station Information line:
0845 6043000
Available 8am-8pm Monday to Friday

Design Consultant & Principal Contractor:



Unit 1 Maple Park
Lowfields Road, Leeds
LS12 6HH

Tel: 0113 3023550 Fax: 0113 2876834
e-mail: info@whptelecoms.com

Site Name: **PENNANT FARM (TMO)**

Site ID: **707924**

Address:
**PENNANT FARM
PONTFADOG
LLANGOLLEN
WREXHAM LL20 7AT**

Title: **260 PROPOSED H3G ELEVATION**

Project: **3UK UNILATERAL**

Purpose of Issue: **GENERAL ARRANGEMENT**

EE Cell ID: 97274	MBNL Cell ID: DBS016	3UK Cell ID: LL0173
-----------------------------	--------------------------------	-------------------------------

Master Drawing No: 707924_DBS016_97274_LL0173_M001	Issue: B
--	--------------------