

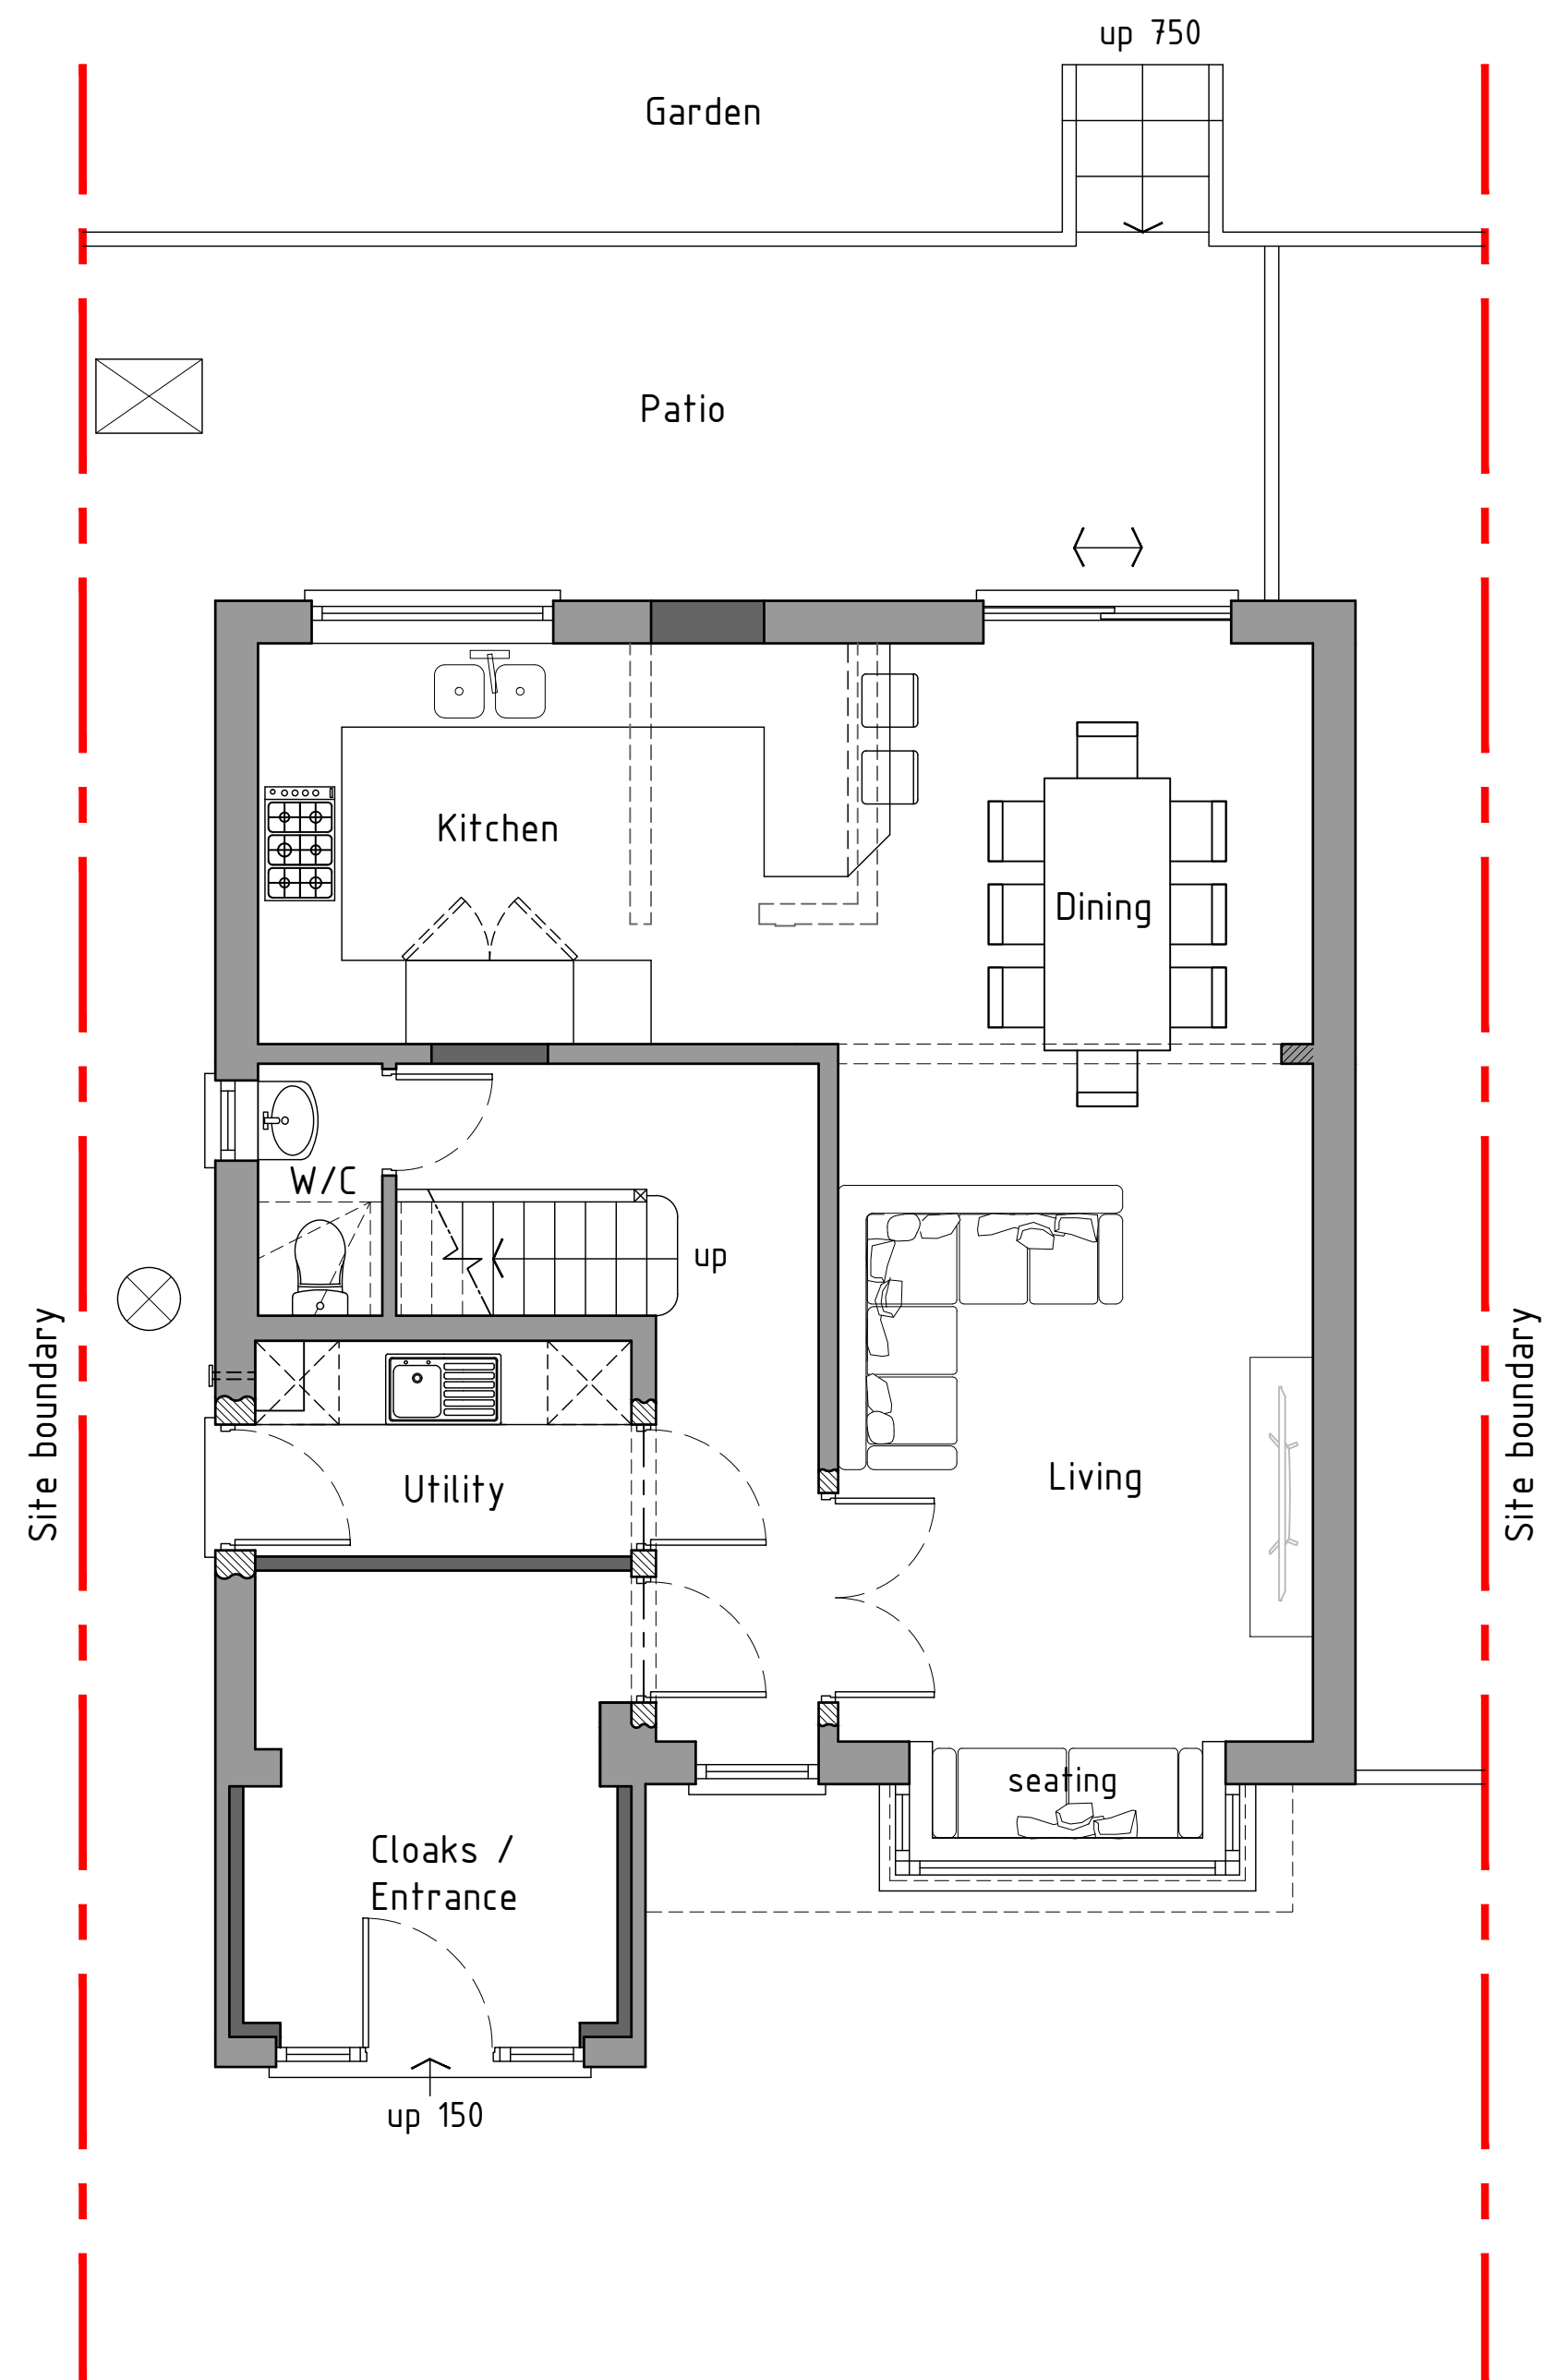


 

Ground floor plan 1:50

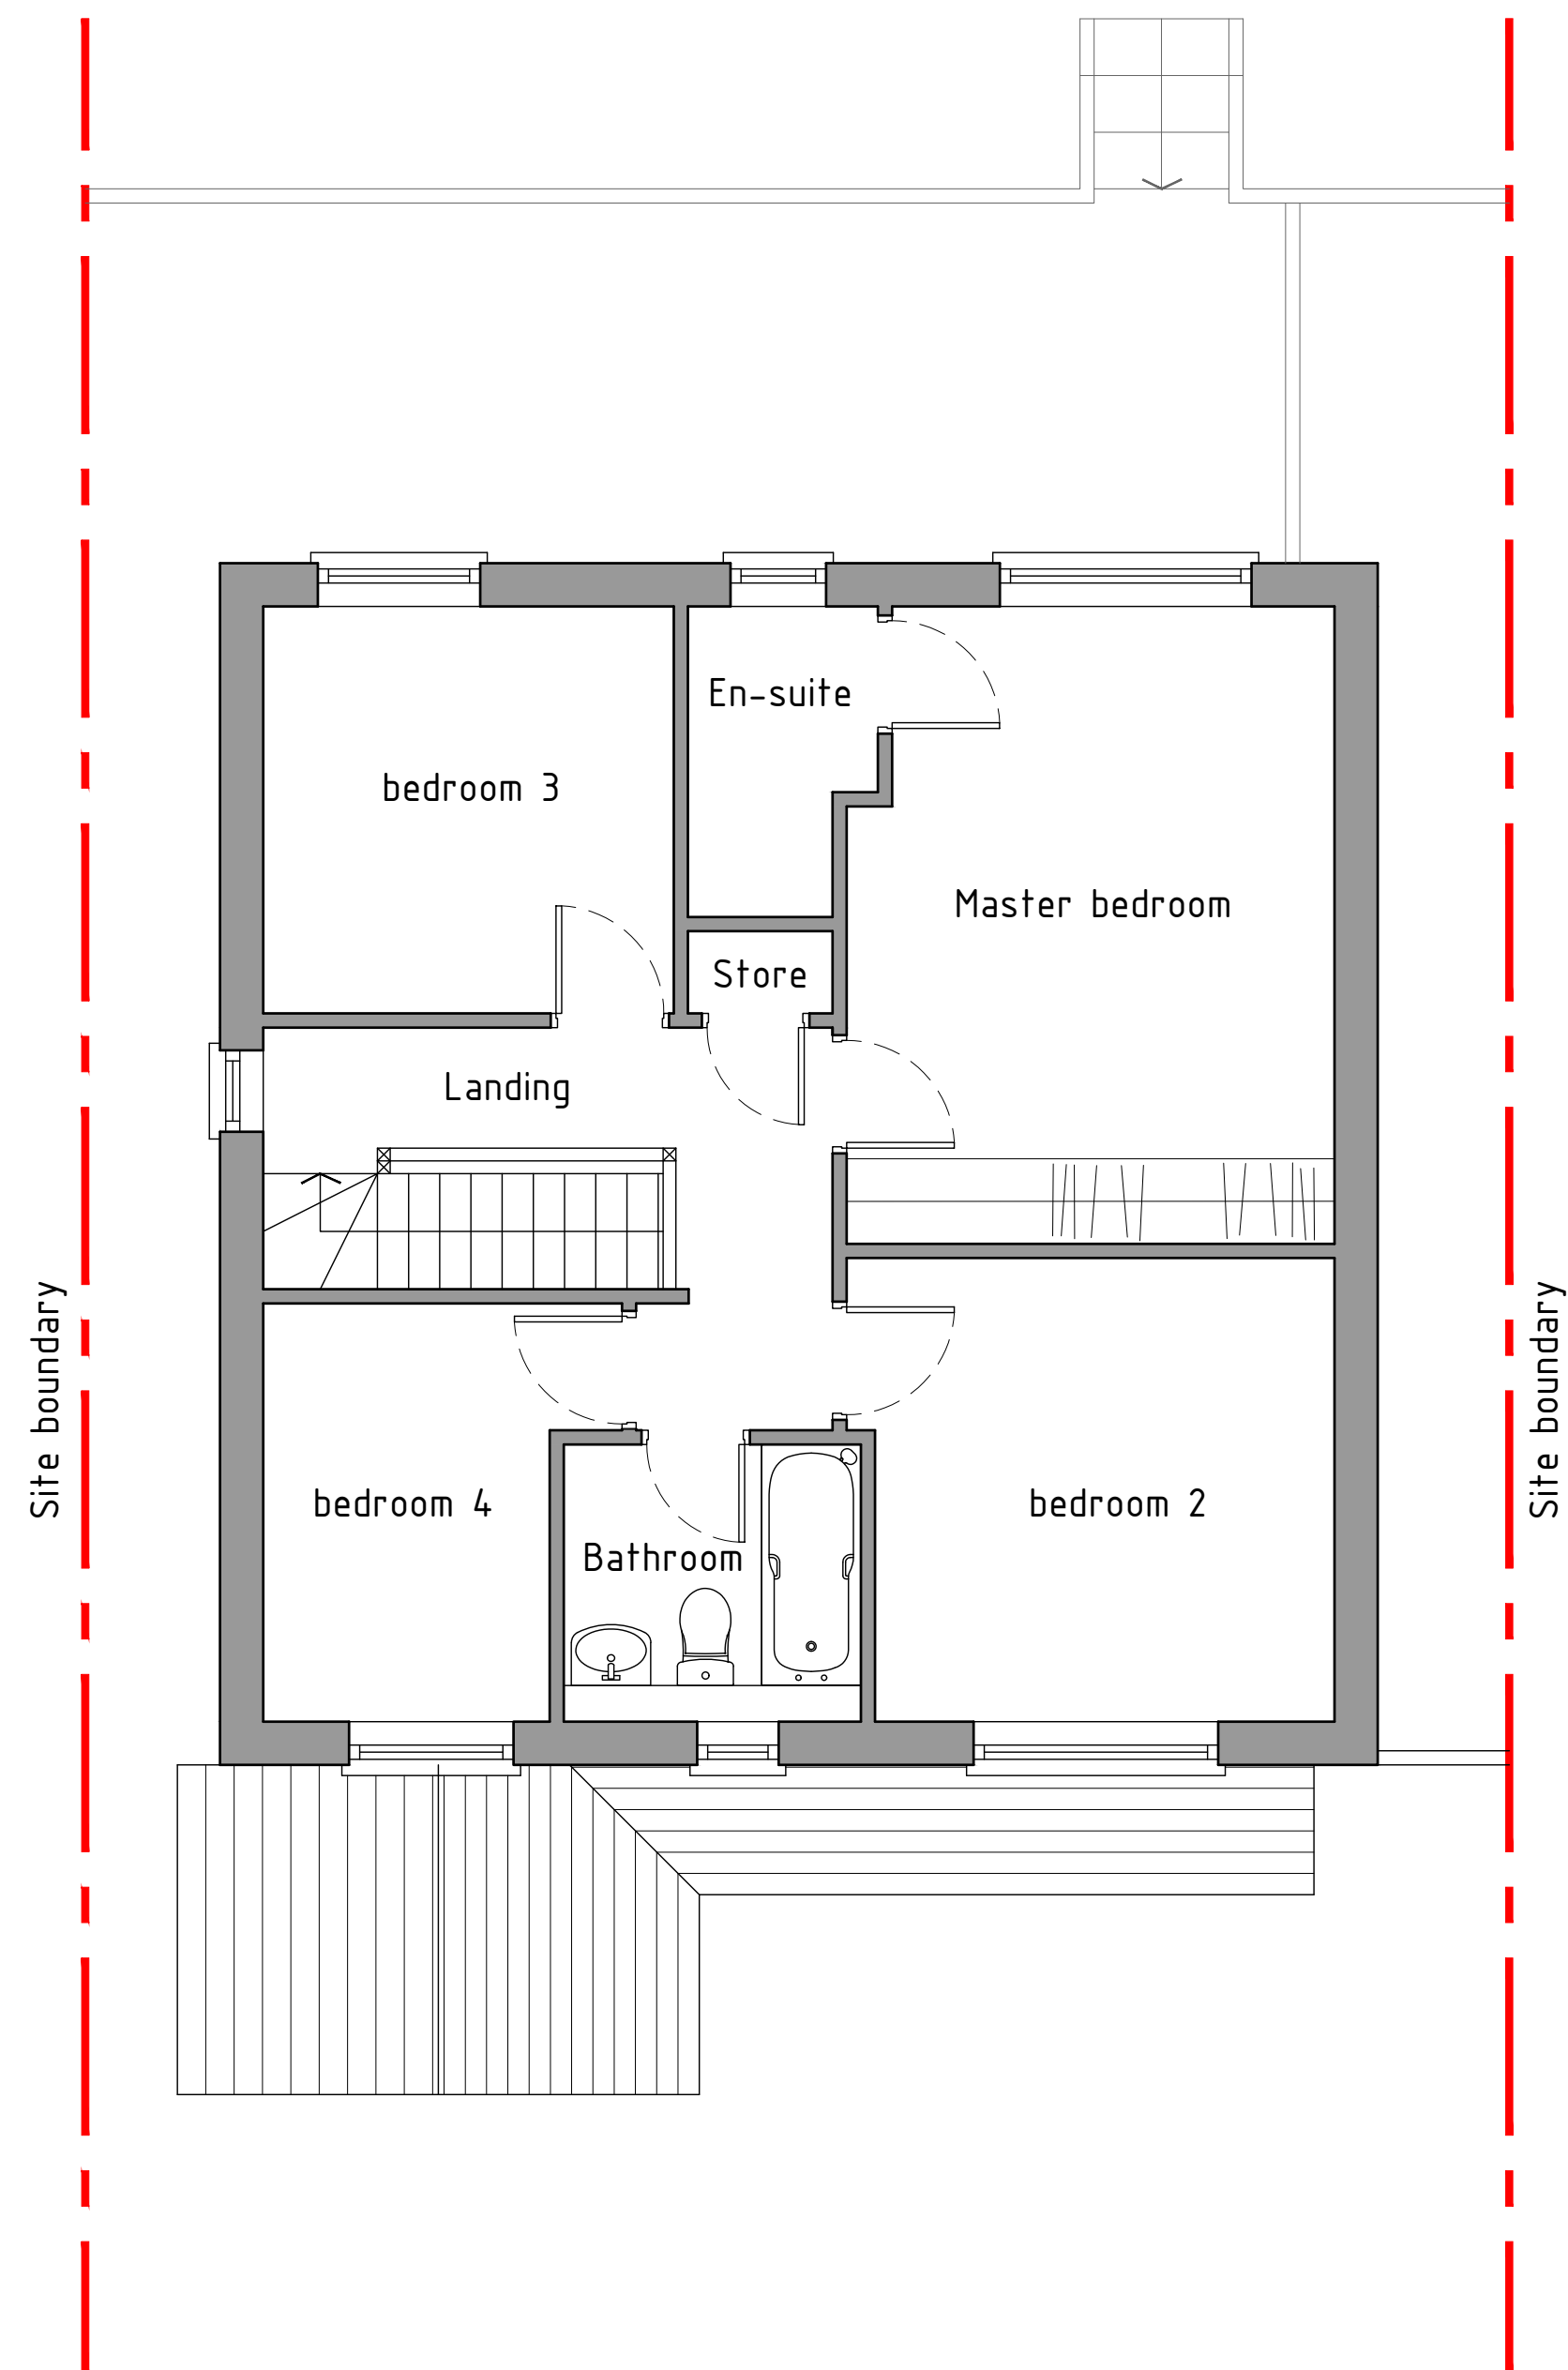

First floor plan 1:50

Proposed



Project; 47 Wilkinson Drive, Heritage Gardens, Bersham, Wrexham, LL14 4FD	
Title; Proposed floor plans	Scale (A2); 1:50
Dwg No; WD/IPD/03	Date; 11.05.21
Revision; Rev-A Extension removed 01.09.21	